




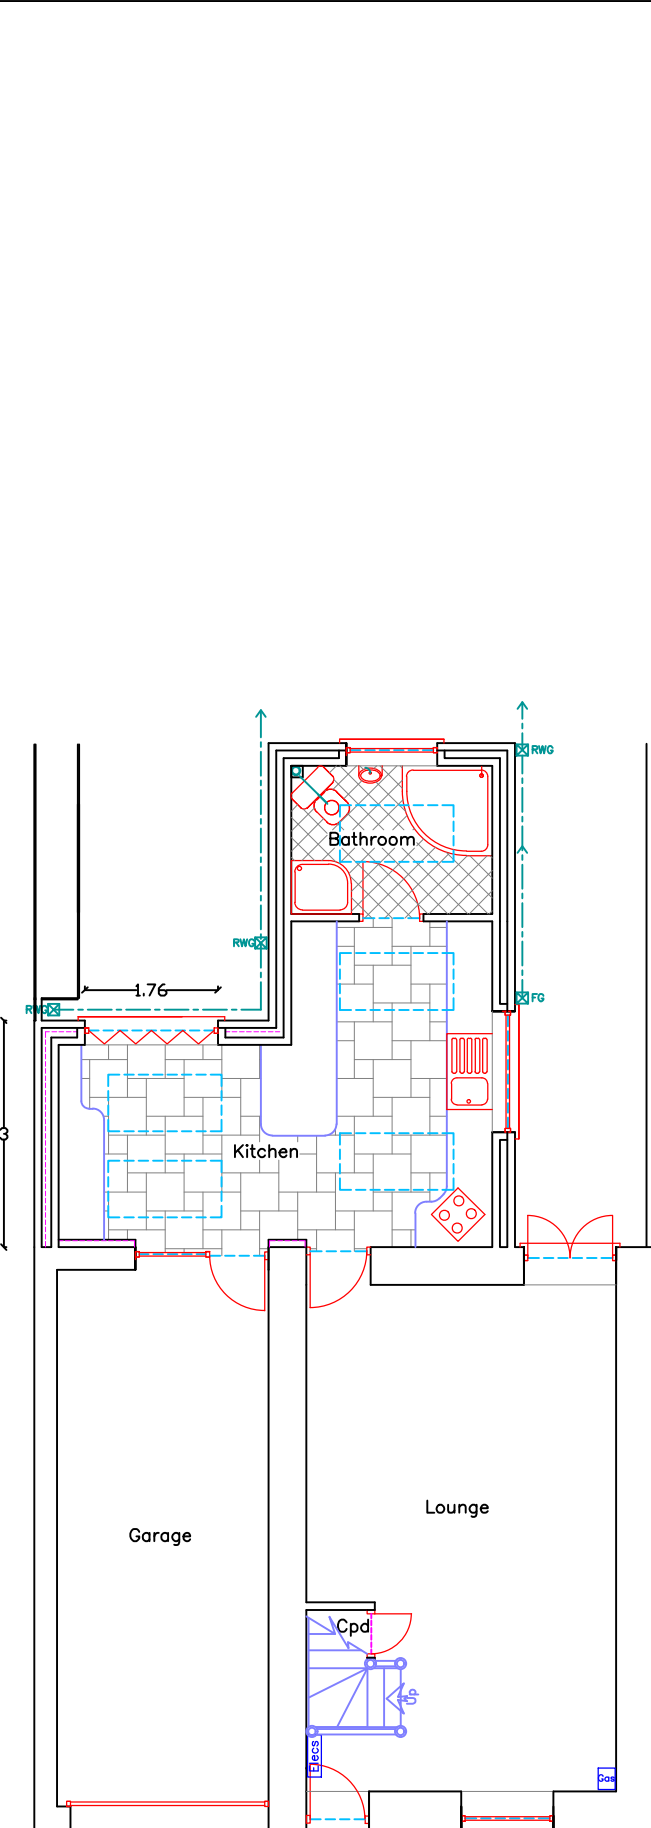


Proposed Ground Floor Plan
1:100

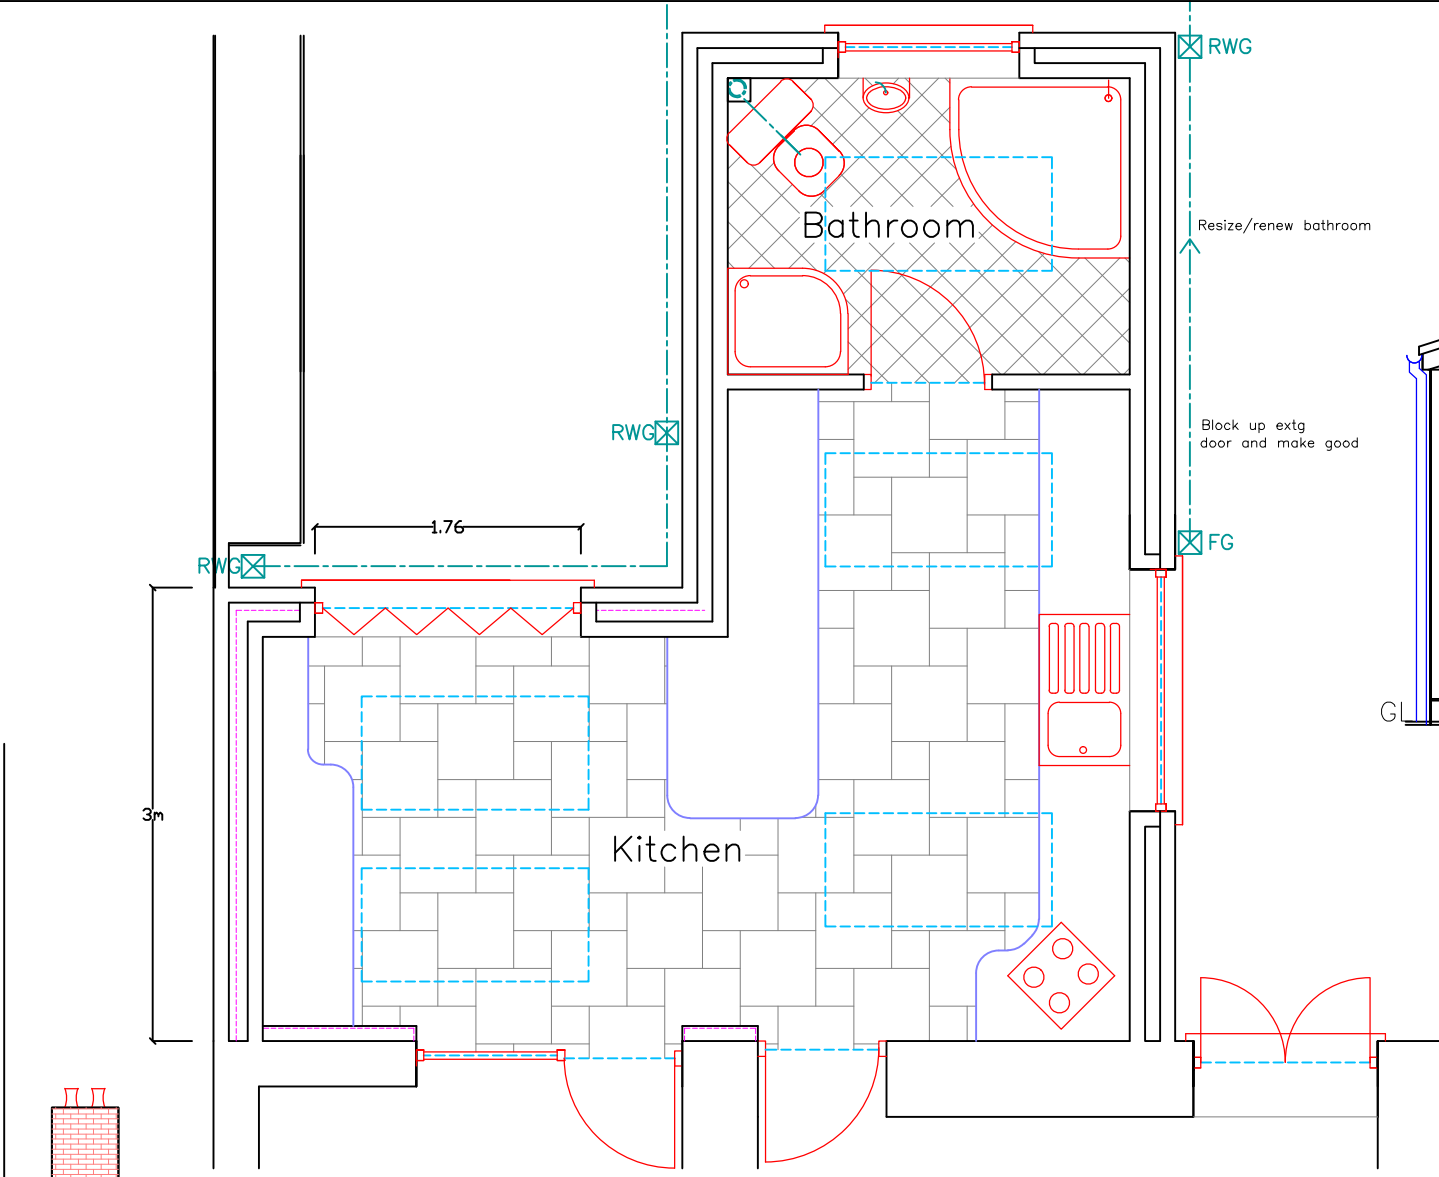


Proposed Partial Ground Floor Plan
1:50

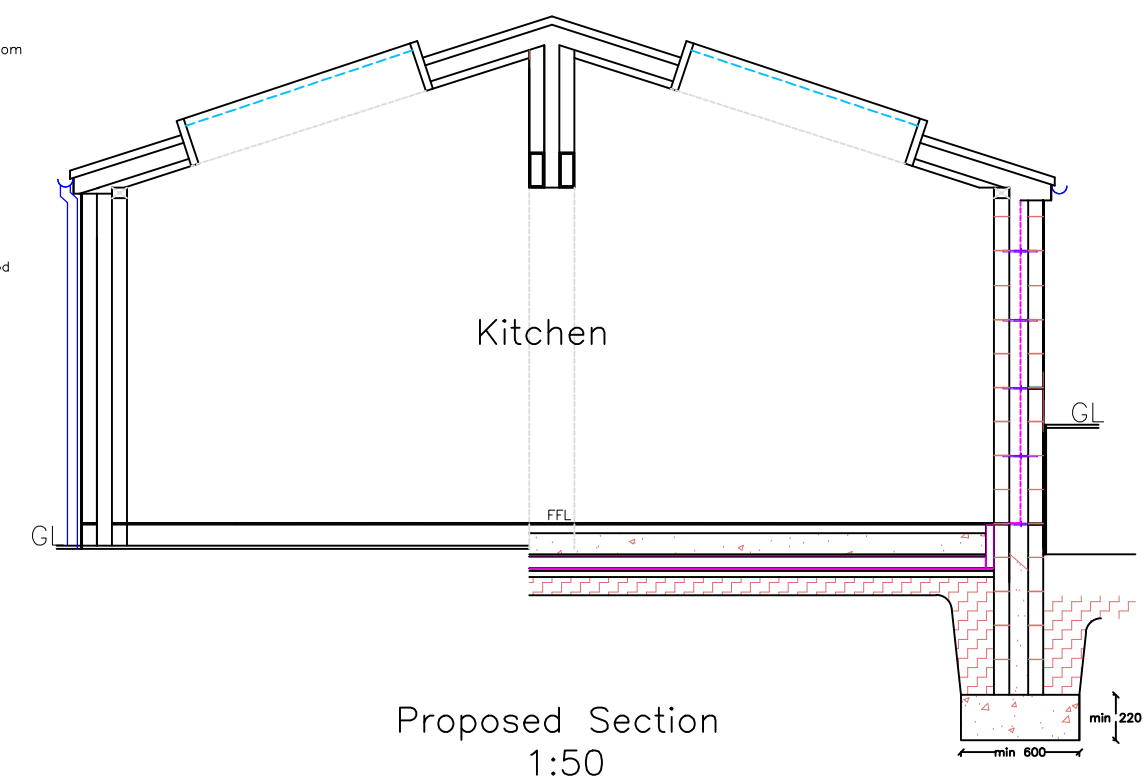


Proposed Section
1:50

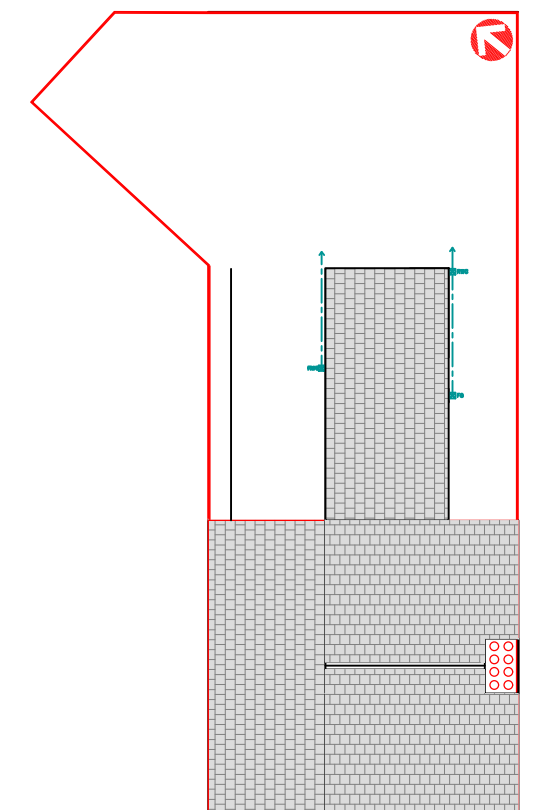


Existing Site Plan
1:200

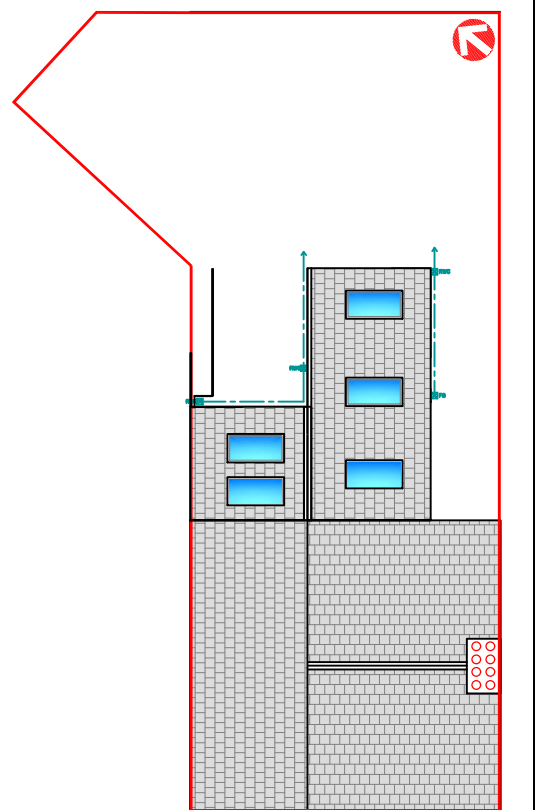


Proposed Site Plan
1:200

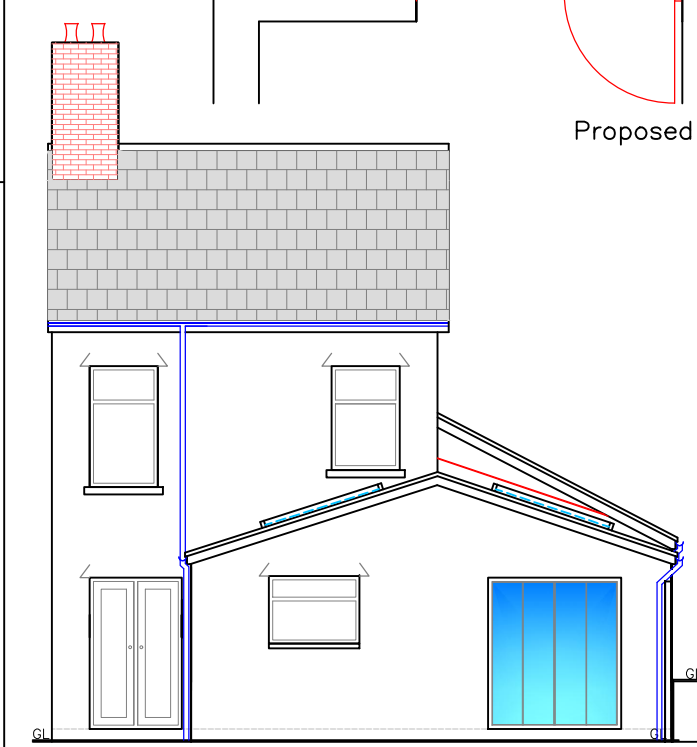


Proposed Rear Elevation
1:100

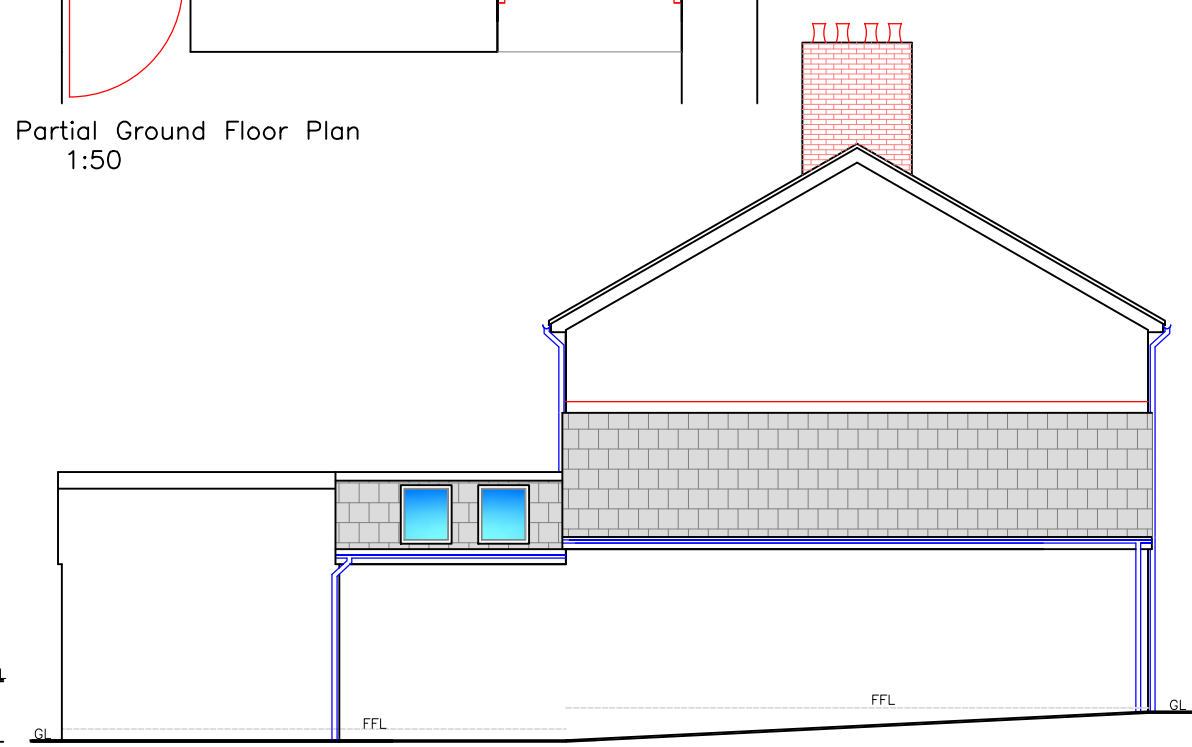


Proposed Side Elevation
1:100

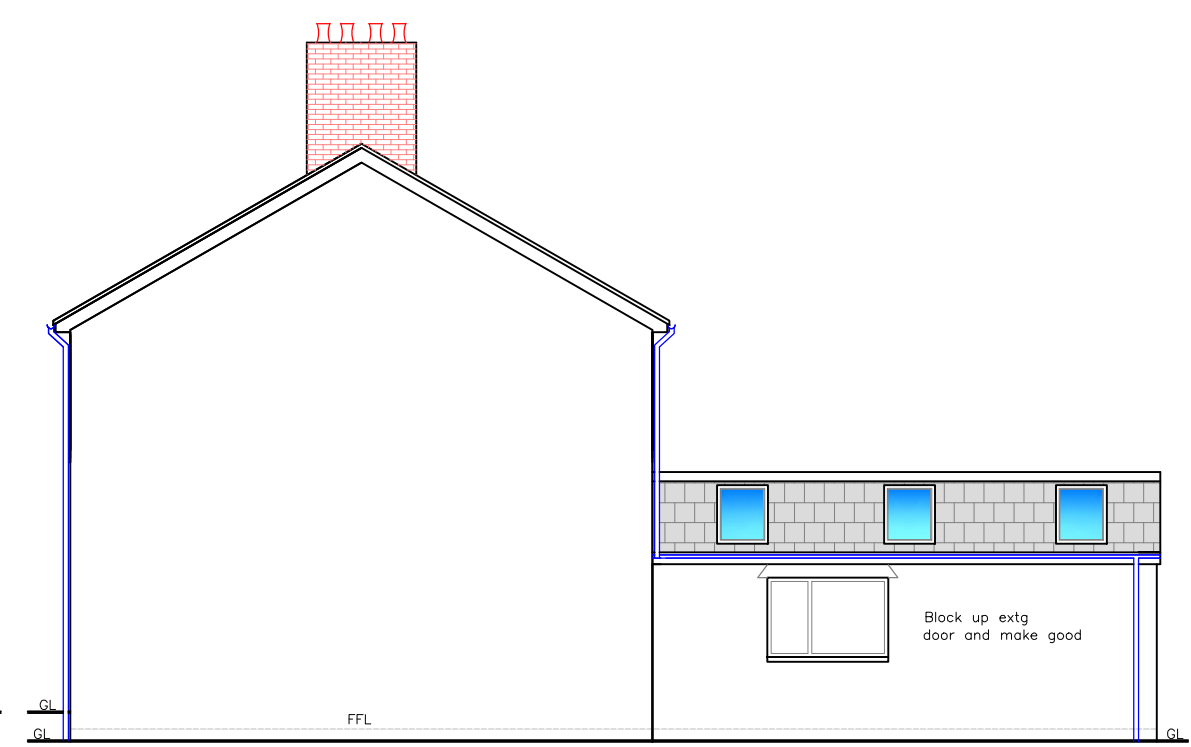


Proposed Side Elevation
1:100

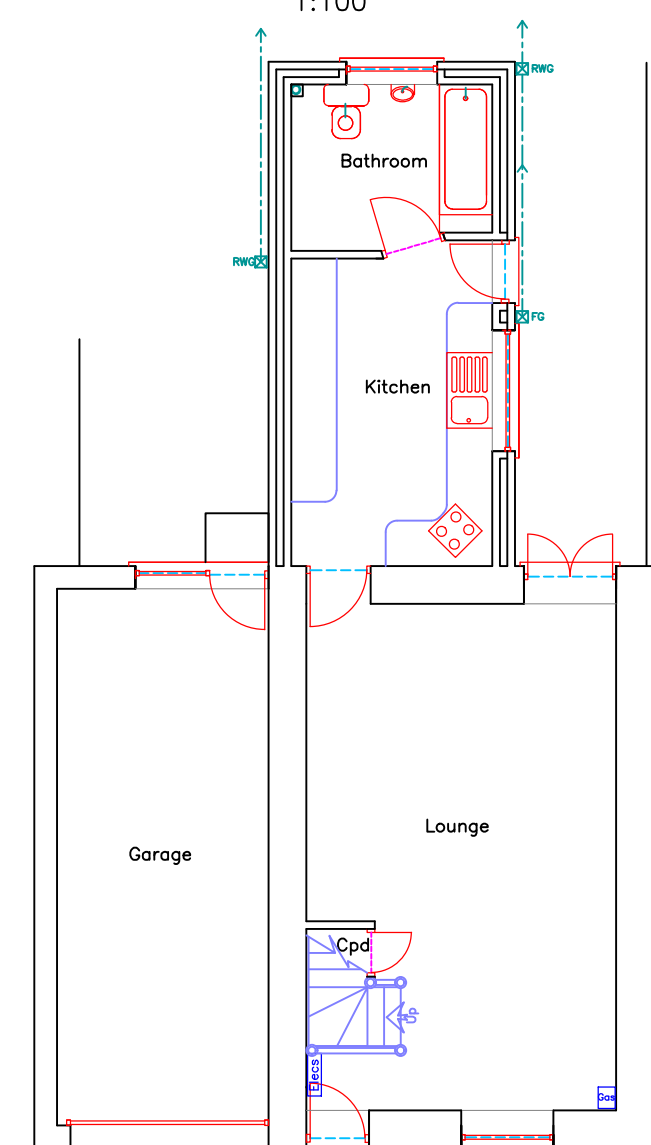


Existing Ground Floor Plan
1:100

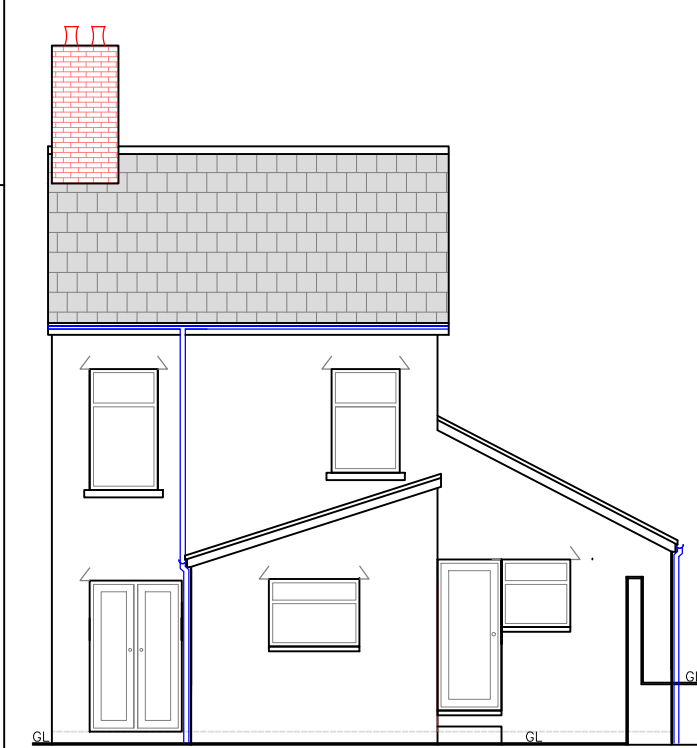

Existing Rear Elevation
1:100

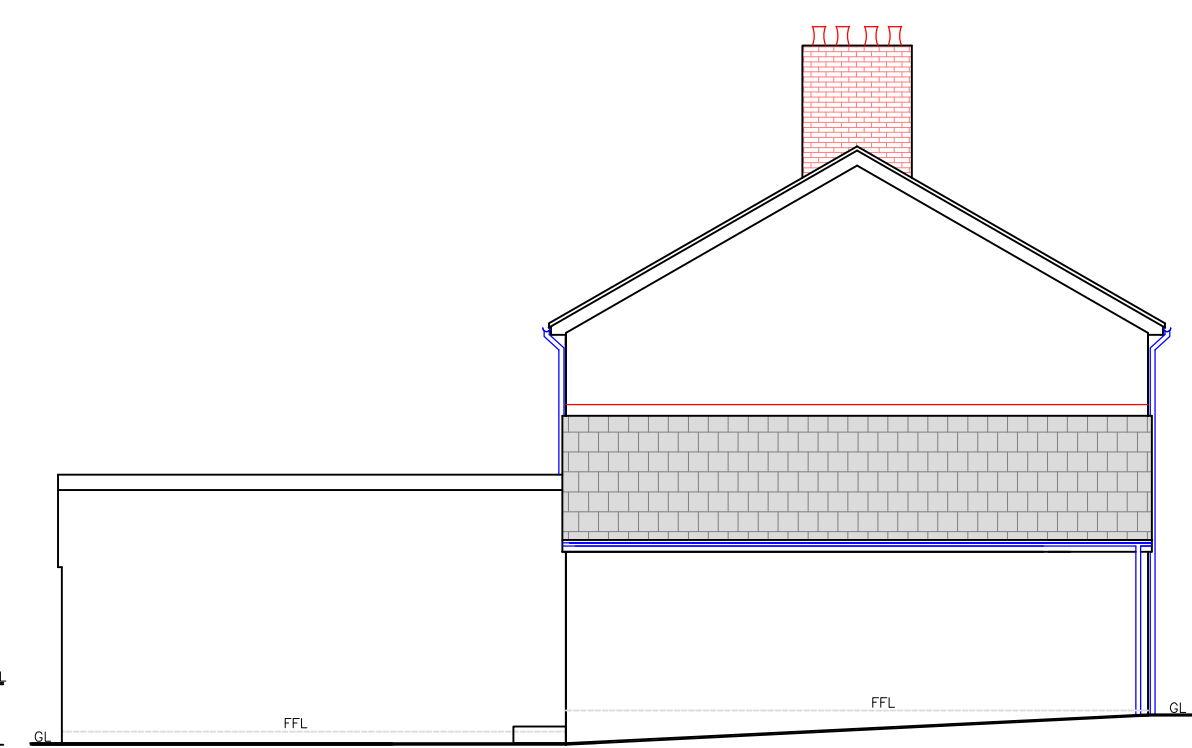

Existing Side Elevation
1:100

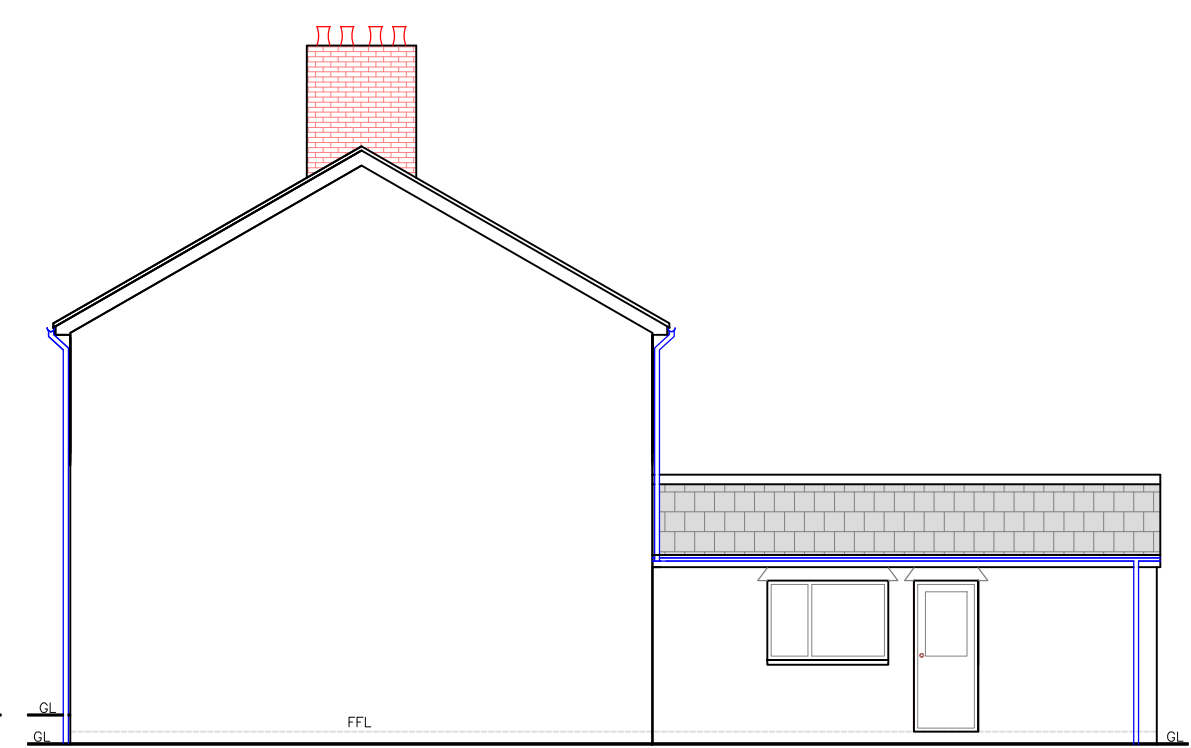

Existing Side Elevation
1:100

Revision A		Dated -14.06.21	
Re-arrange and lower extension roof Re-arrange existing boundary wall Install additional roof windows!			
			
Utopia Design Architectural Services			
<u>Utopia Design</u> <u>Architectural Services</u>			
Building Planning Application Support Paul Thomas: BSc (Hons) Tel: 01685 559230, Mob: 07908 725065			
Issued Only for Purpose Indicated			
Drawing Status: FOR PLANNING/BUILD CONTROL PURPOSES ONLY			
Address		25, Urban Street Penydarren Merthyr Tydfil CF47 9PJ	
Project		Proposed Single Storey Side Extension with Alterations	
Drawn by	Paper	Date	28.04.2021
PT	A2	Scale	1:50 1:100 1:200
Title		Drwg No	Urban 25_01A
Existing & Proposed Plans, Elevations and Section Details			