





EXISTING SIDE ELEVATION

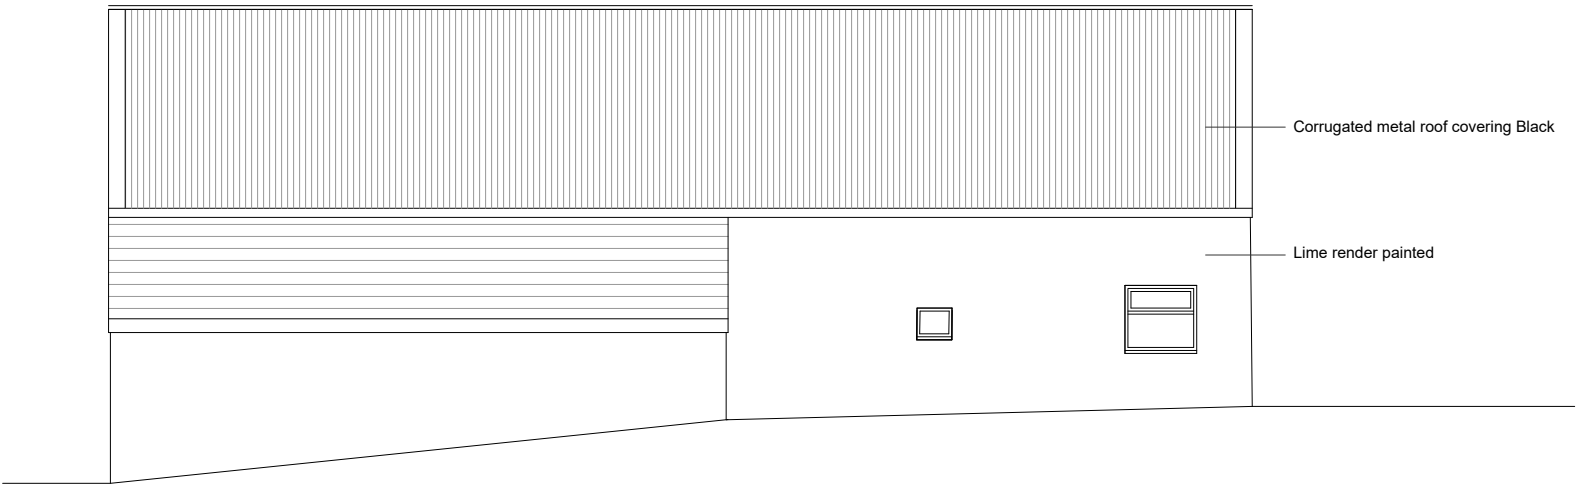


EXISTING REAR ELEVATION

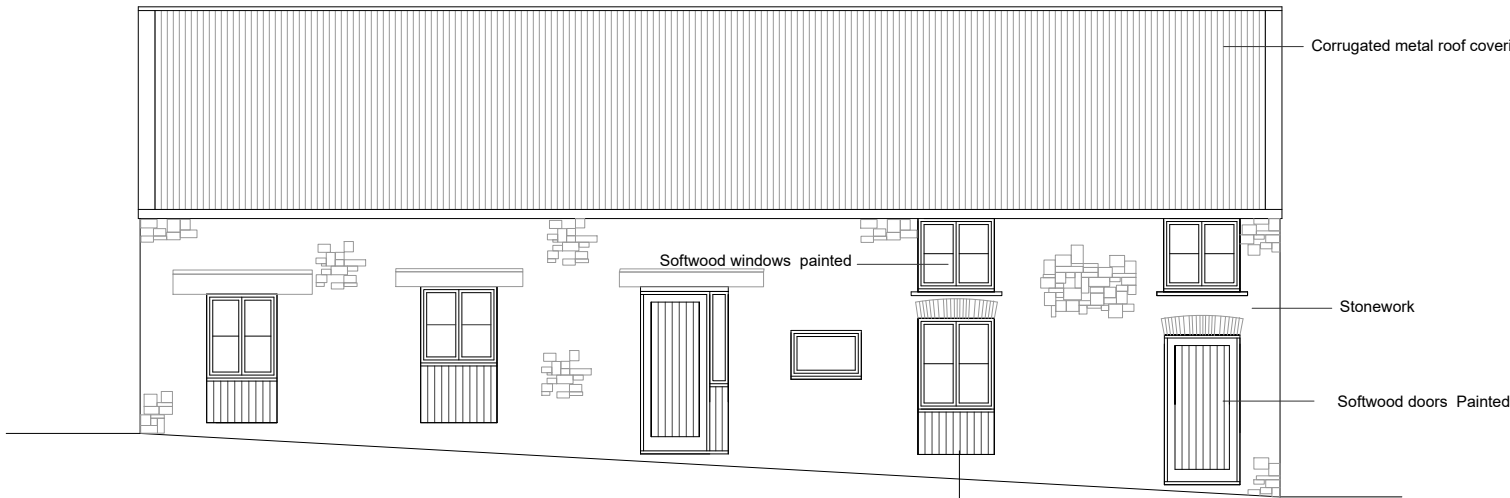

EXISTING FRONT ELEVATION

Infil panles below windows in existing openings to be constructed using 100 x 50 sw treated frame with T&G chamfered edge board to match doors and finished in painted to match doors and windows

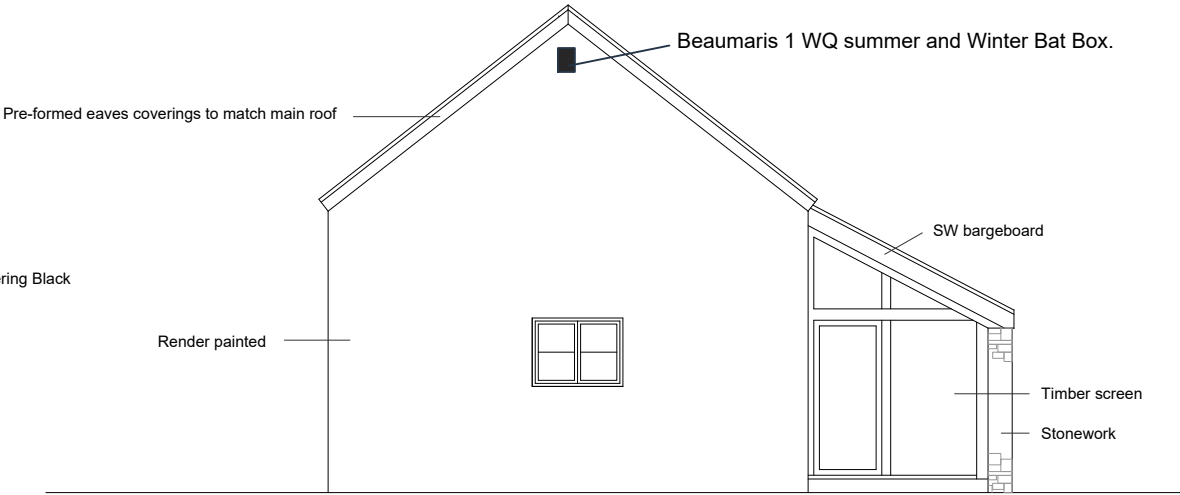

EXISTING SIDE ELEVATION

AMENDMENTS: B. Specification of Bat and Bird boxes amended. Lighting specification improved. Sept 2025.
AMENDMENTS: C. External joinery changed to softwood. Nov. 2025
D. Notation added ref cladding below windows. Door elevation amended. March 2026

k.j.lloyd AADip. RIBA CHARTERED ARCHITECT		49 Coed Y Pia, LLanbradach Caerphilly, CF83 3PT	
PROJECT	BERTHLWYD FARM PENTWYN ROAD QUAKERS YARD	SCALE	DATE
		1:100@A3	OCT 2023
DRAWING	PROPOSED ELEVATIONS	DRAWN	DRG. NO.
		KL	02