




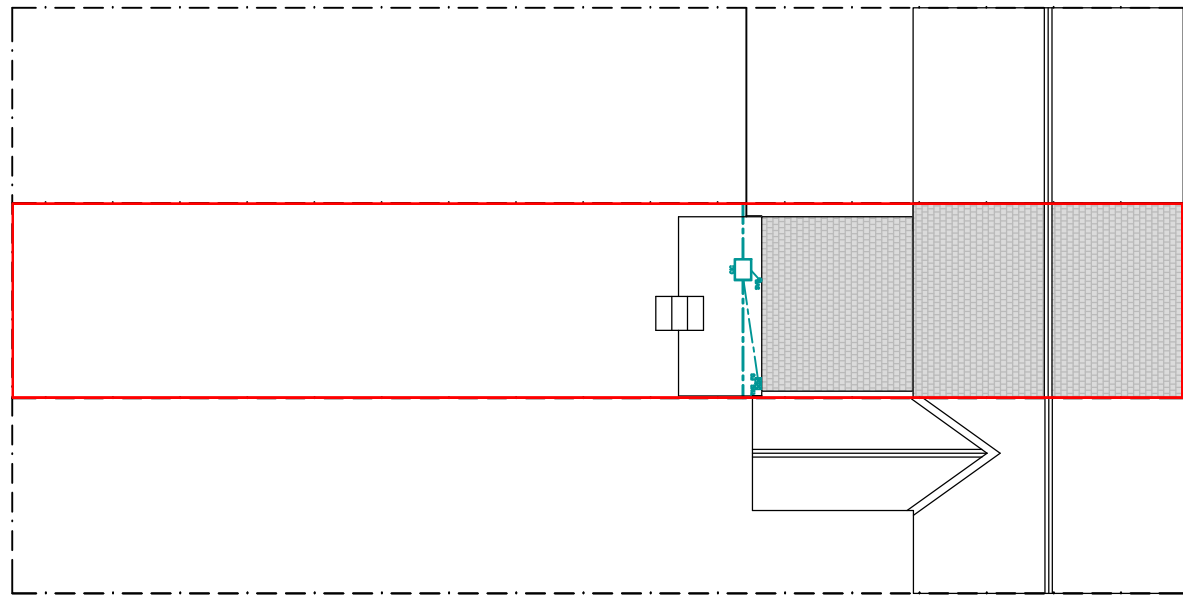


Existing Block Plan
1:200

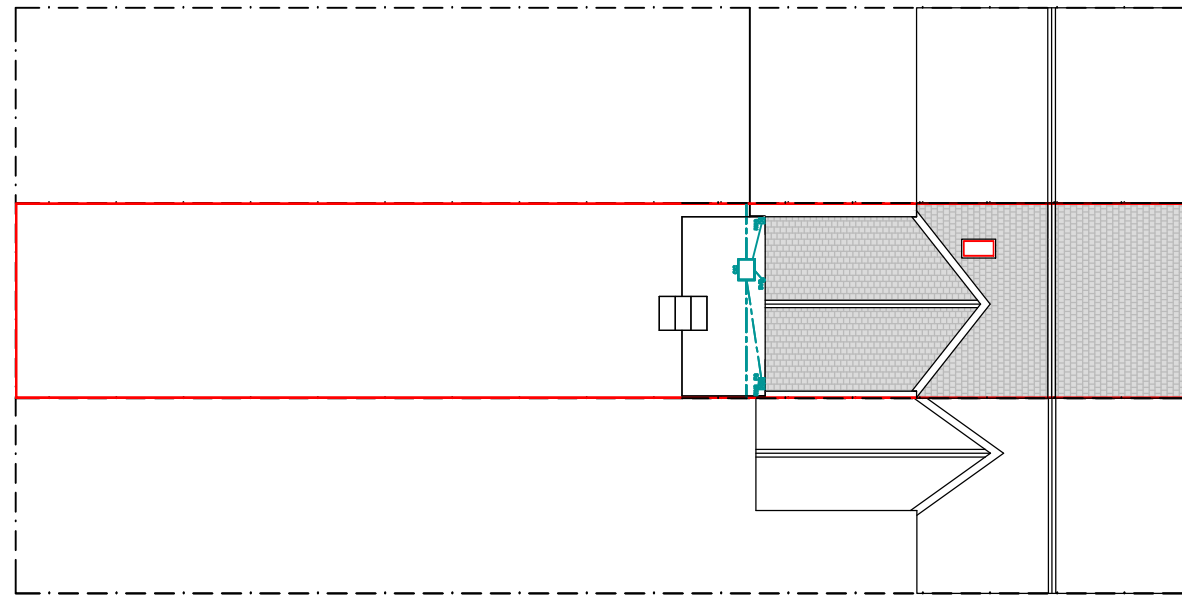


Proposed Block Plan
1:200

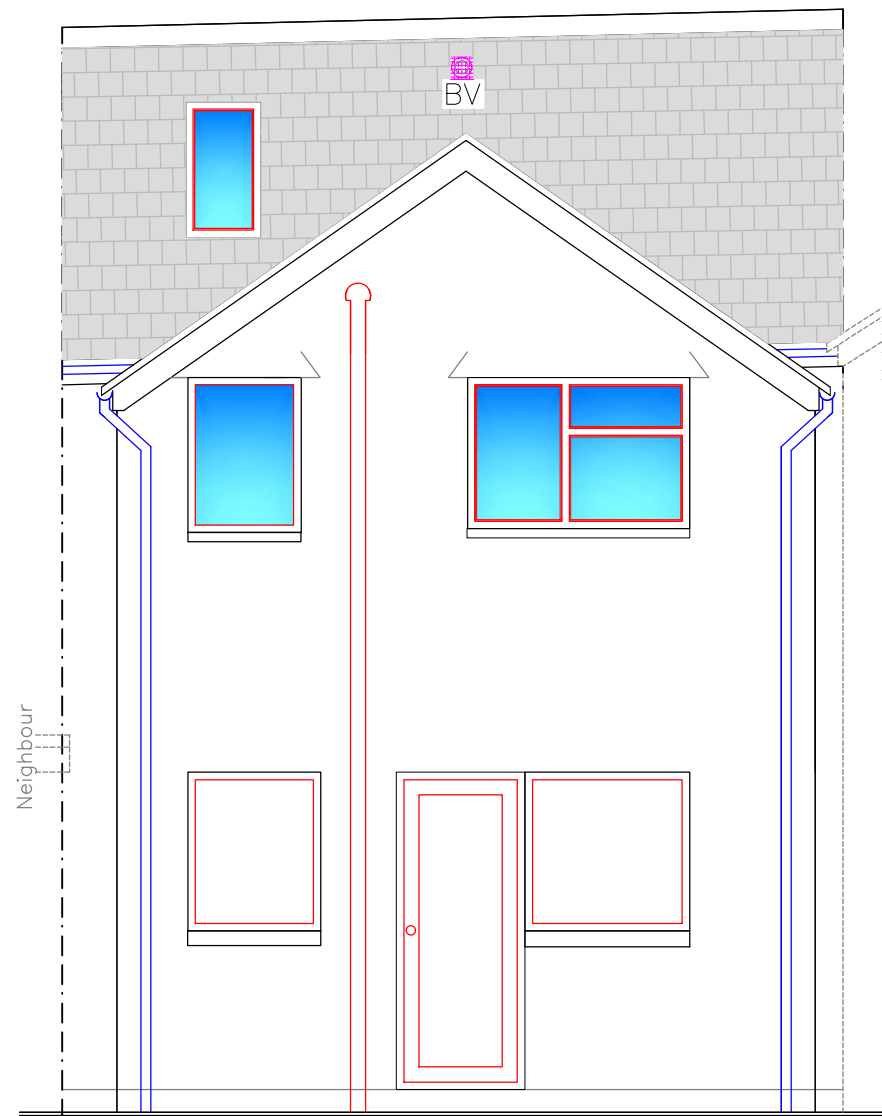


Proposed Rear Elevation
1:50

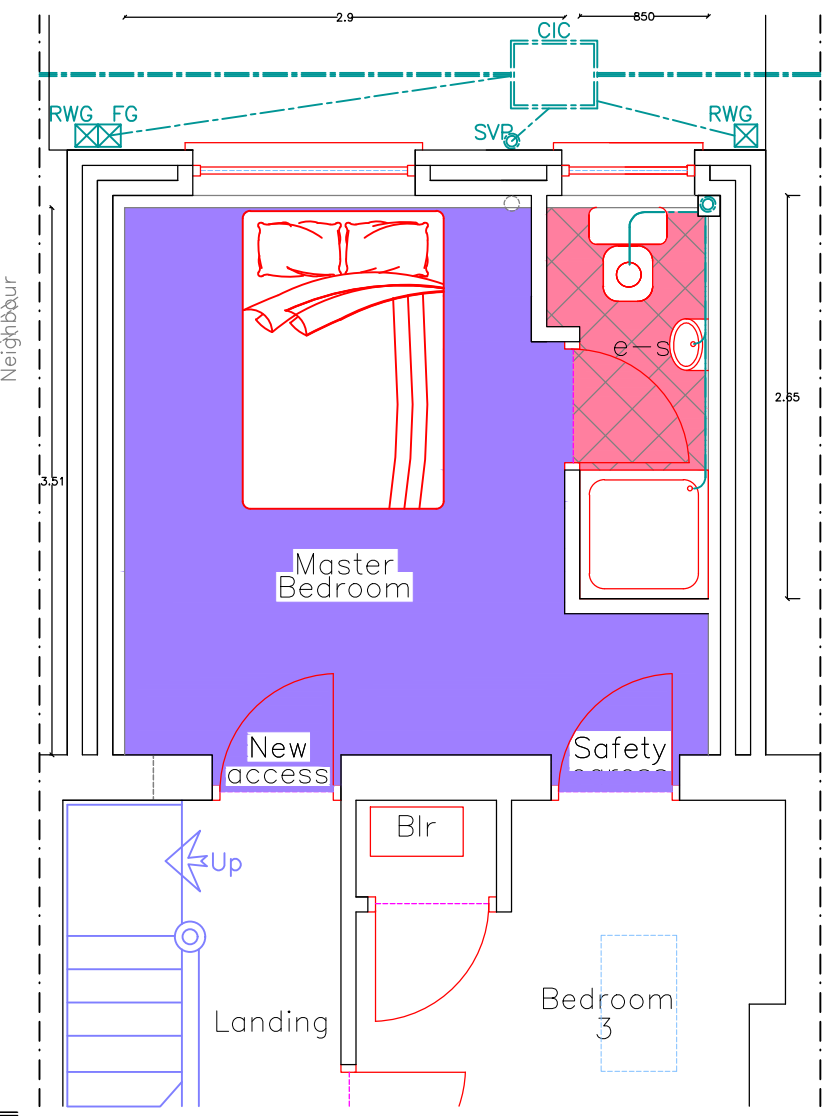


Proposed Partial First Floor Plan
1:50

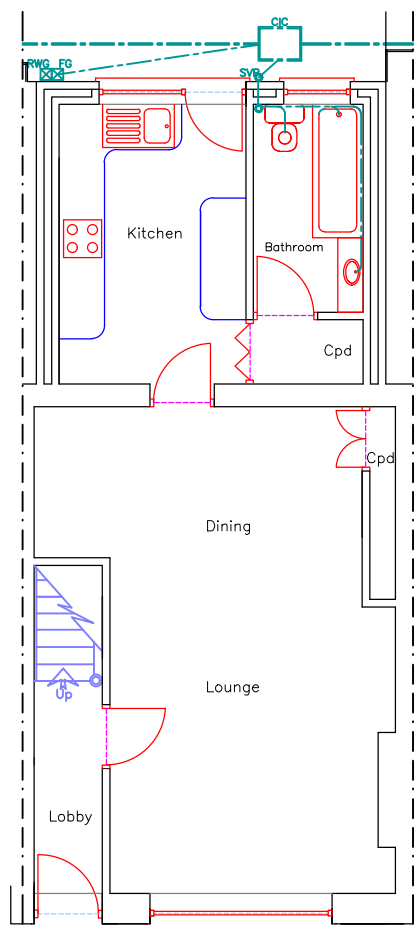


Proposed Ground Floor Plan
1:100

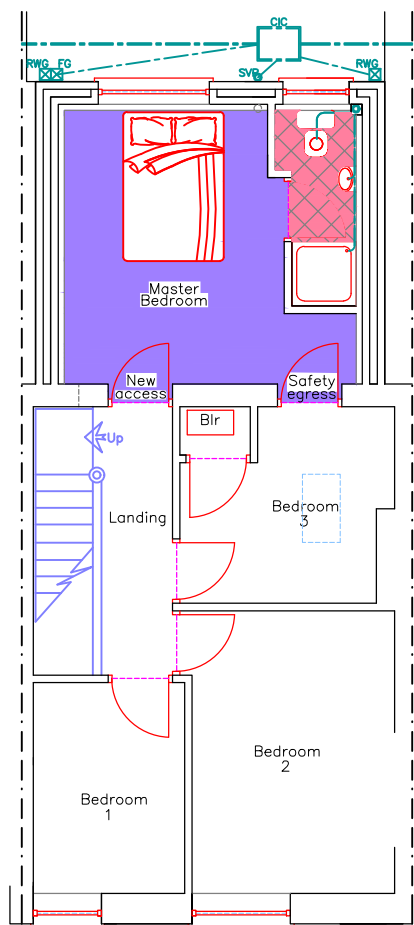

Proposed First Floor Plan
1:100

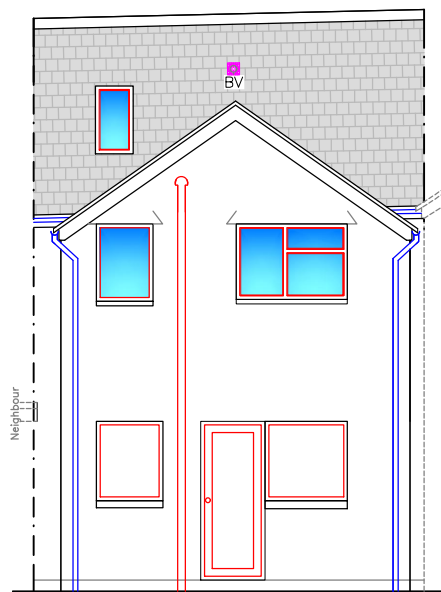


Proposed Rear Elevation
1:100

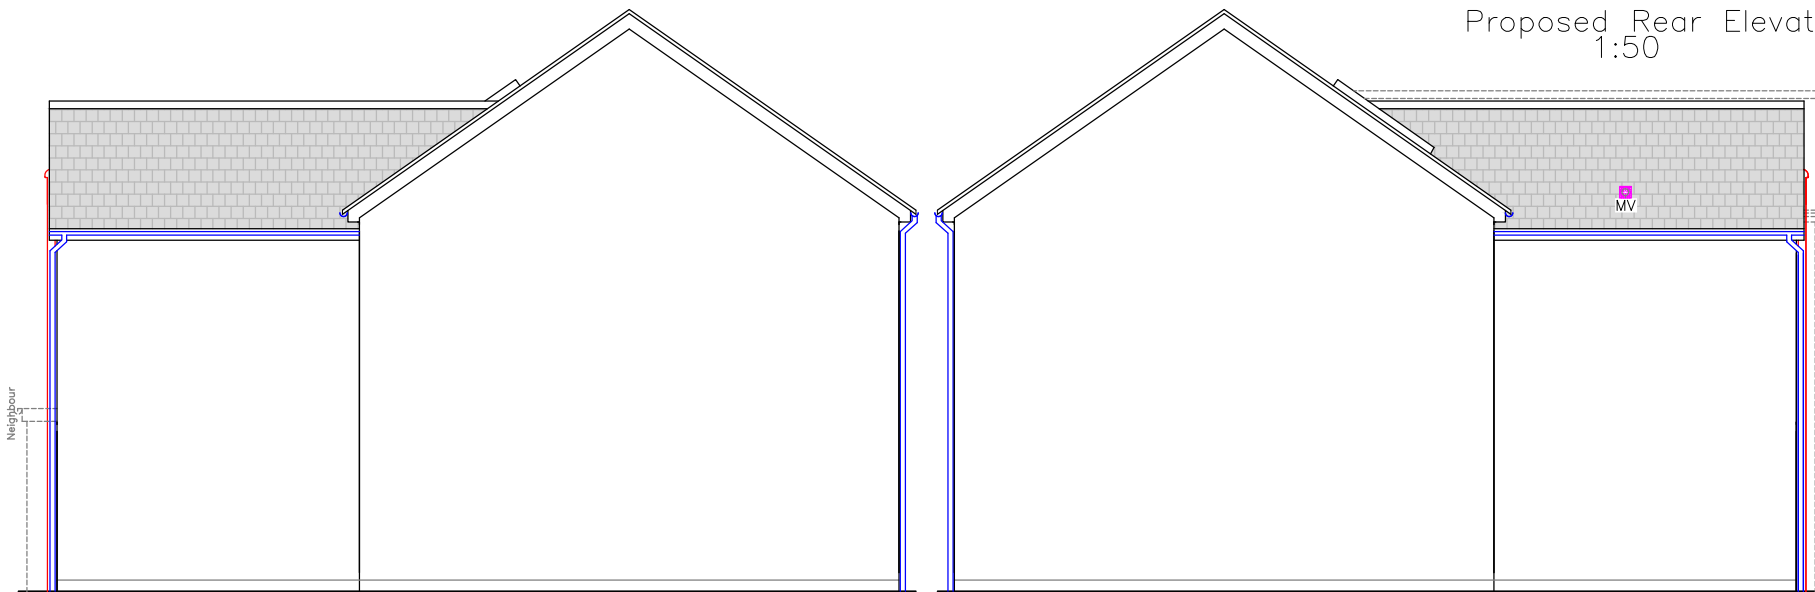


Proposed Side Elevation
1:100


Proposed Side Elevation
1:100

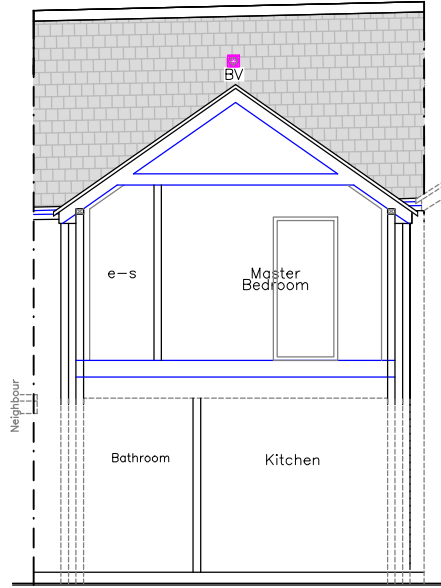


Proposed Section
1:100

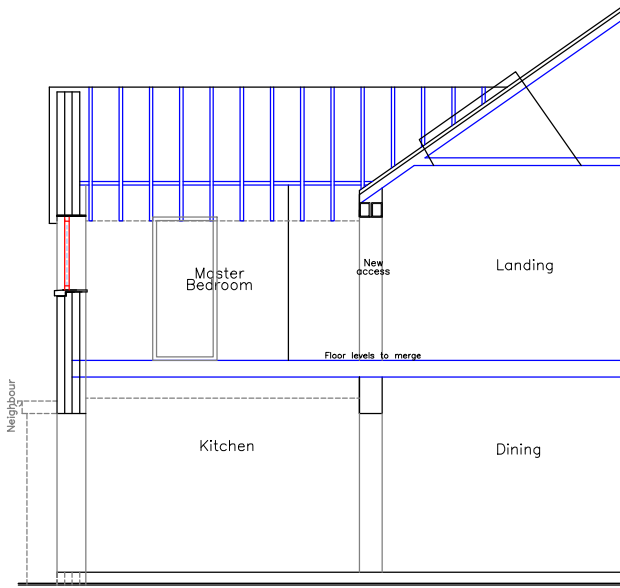


Proposed Section
1:100

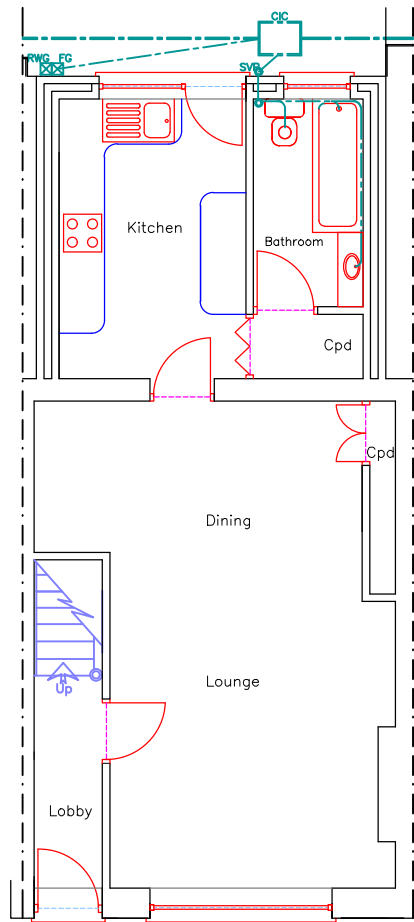


Existing Ground Floor Plan
1:100

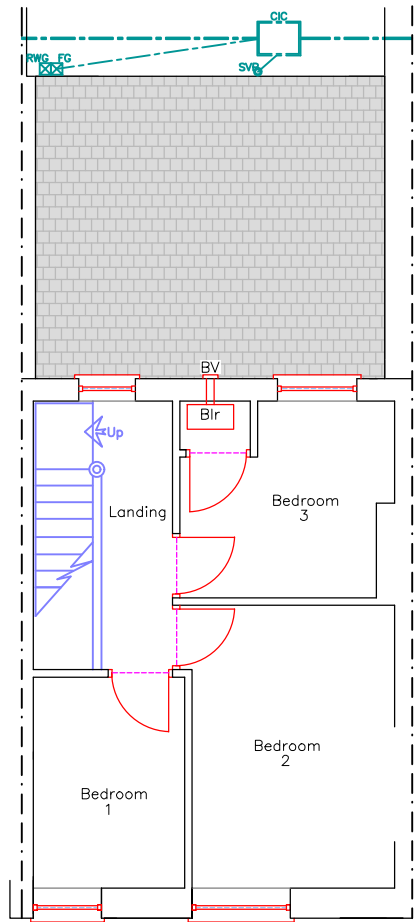

Existing First Floor Plan
1:100

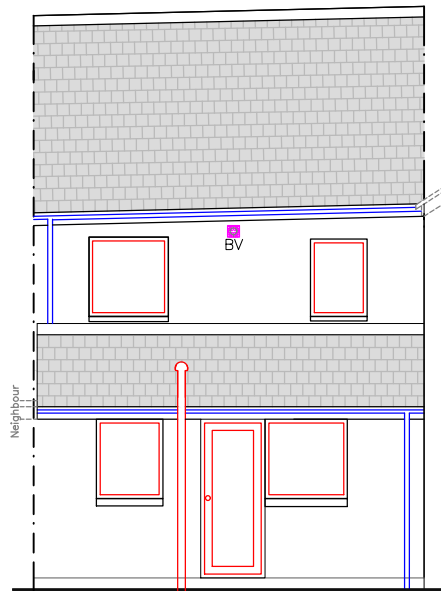

Existing Rear Elevation
1:100

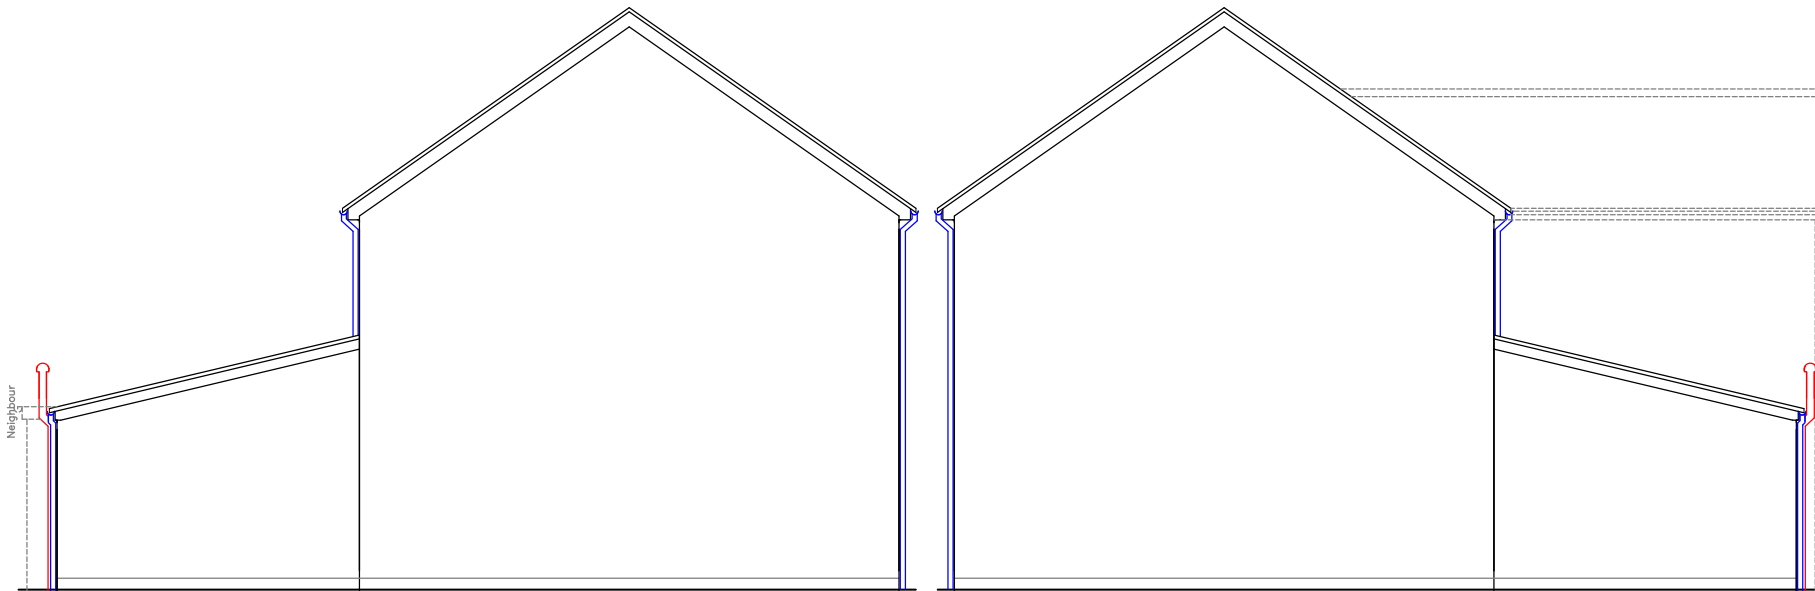

Existing Side Elevation
1:100

Existing Side Elevation
1:100

Finishes	
Roof:	Conc tile matching existing
External walls:	Render matching existing
Windows/Doors:	Grey uPVC matching existing
Fascia/RWG's:	Grey uPVC matching existing



Utopia Design Architectural Services	
Building Planning Application Support Paul Thomas: BSc (Hons) Tel: 01685 559230. Mob: 07908 725065	
Issued Only for Purpose Indicated	
Drawing Status: FOR PLANNING/BUILD CONTROL PURPOSES ONLY	
Client	35, Park Place Troedyrhiw MERTHYR TYDFIL CF48 4ET
Project	Proposed First Floor Rear Extension with Alterations
Drawn by	PT
Date	Sept. 2021
Paper	A2
Title	Existing and Proposed Plans Elevations and Section Details
Scale	1:50, 1:100, 1:200
Drwg No	PARK PLACE 35 01A