


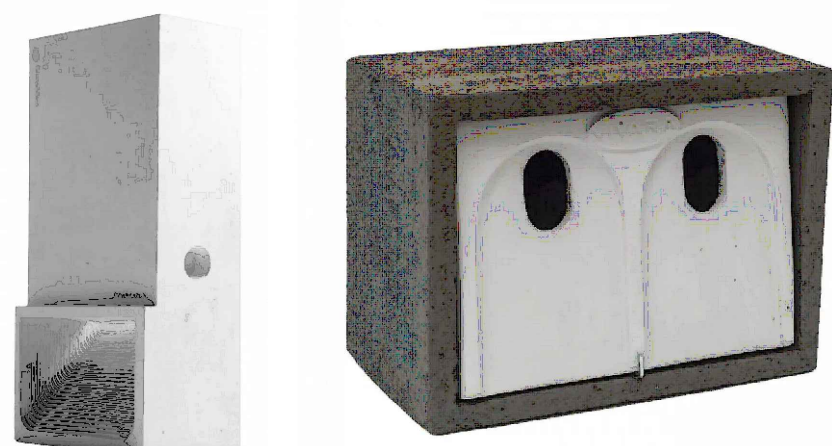

NHBS Bat Block

Vivara Pro WoodStone House Sparrow Nest Box

5 sq m of wildflower as per eco report



Soakaway

Proposed Screening Trees
Existing palisade fence


Extension

Changing Room


Extension

Pathway access


Proposed Partial Block Plan
1:200

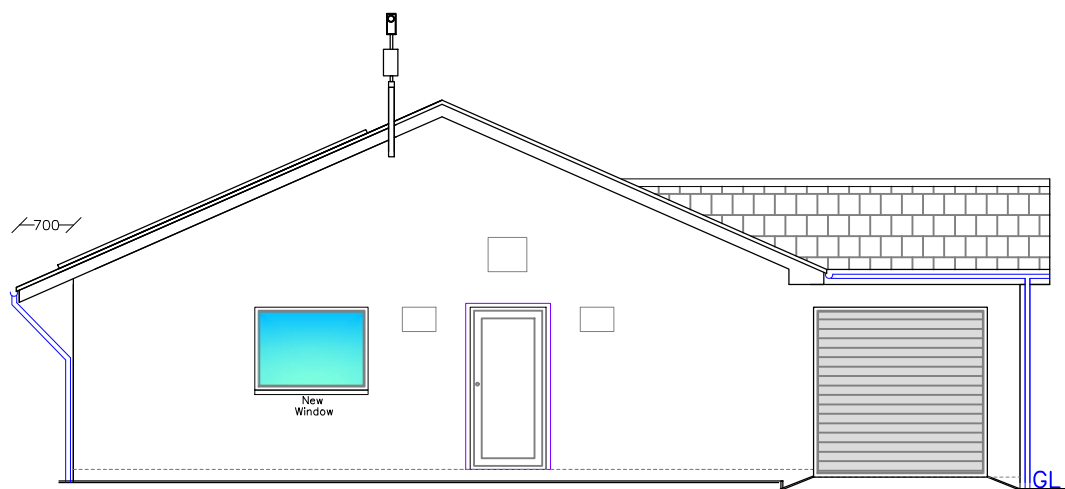


Proposed Side Elevation
1:100

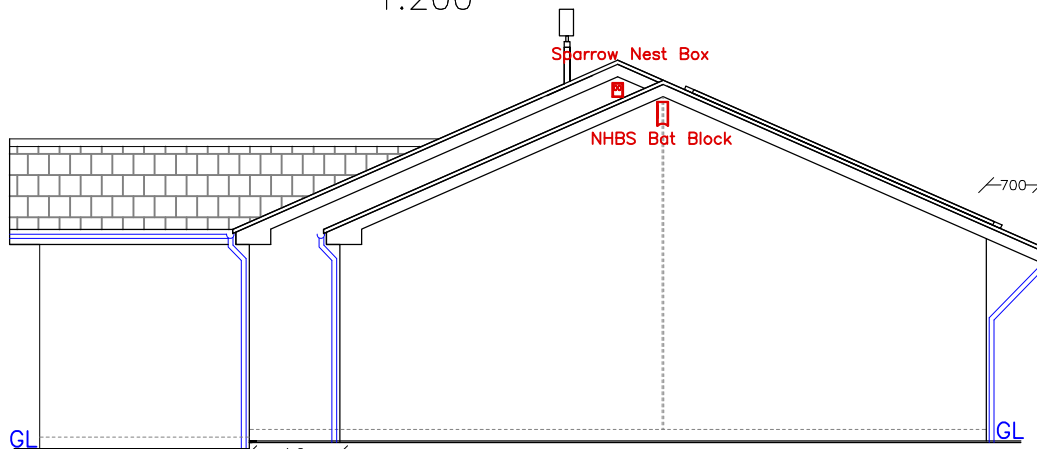


Proposed Side Elevation
1:100

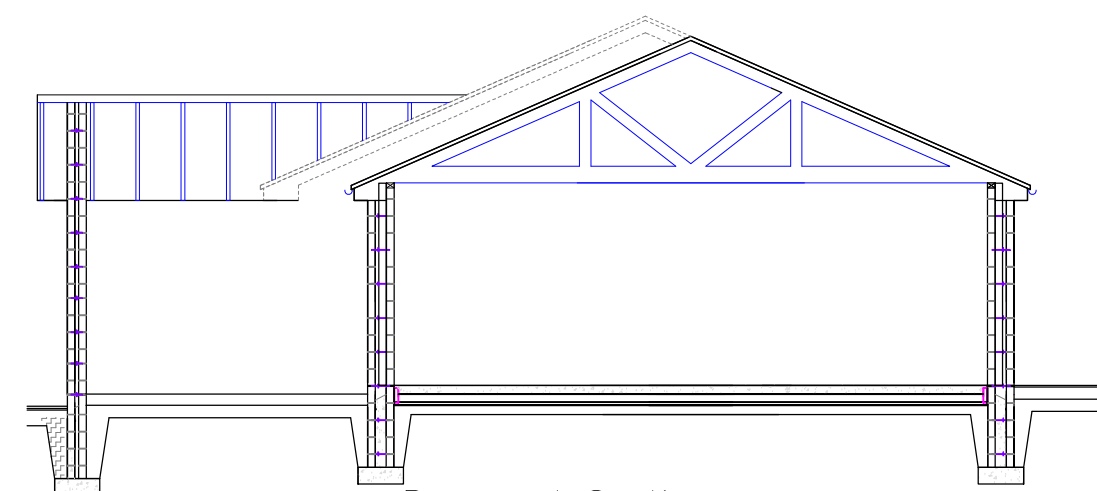


Proposed Section
1:100

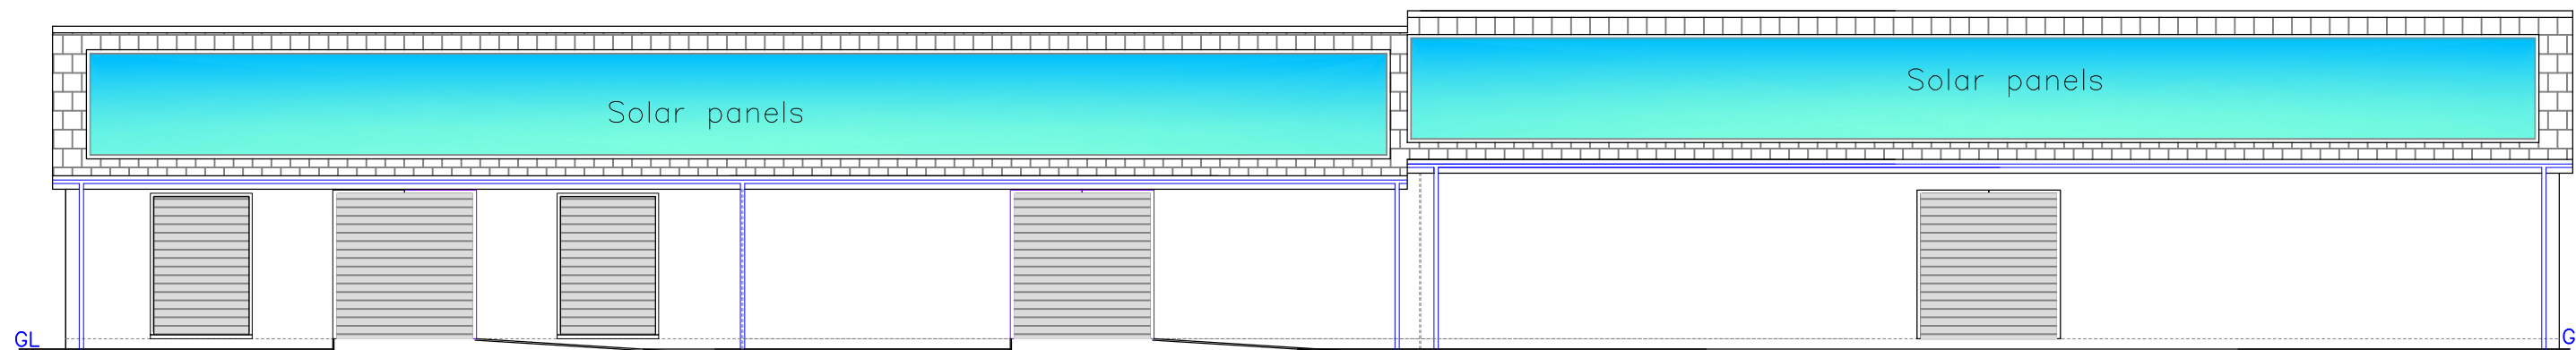


Proposed Front Elevation
1:100
[Closed Shutters]

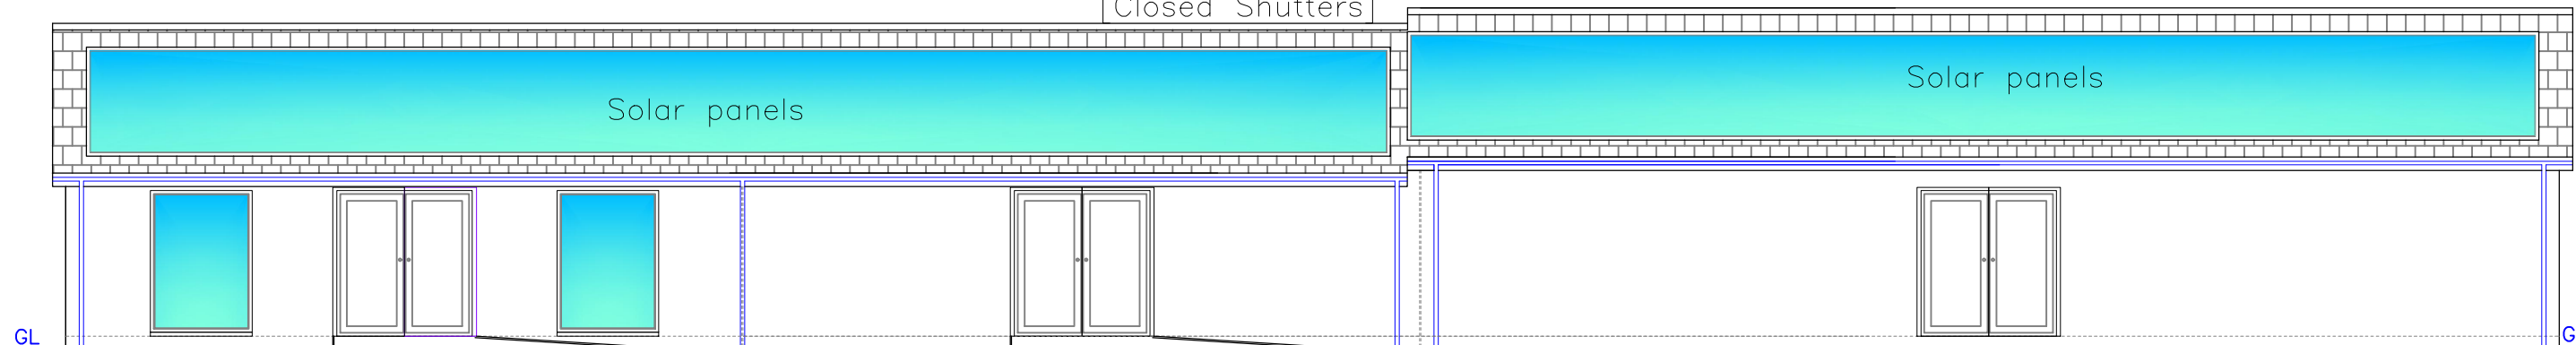

Proposed Front Elevation
1:100

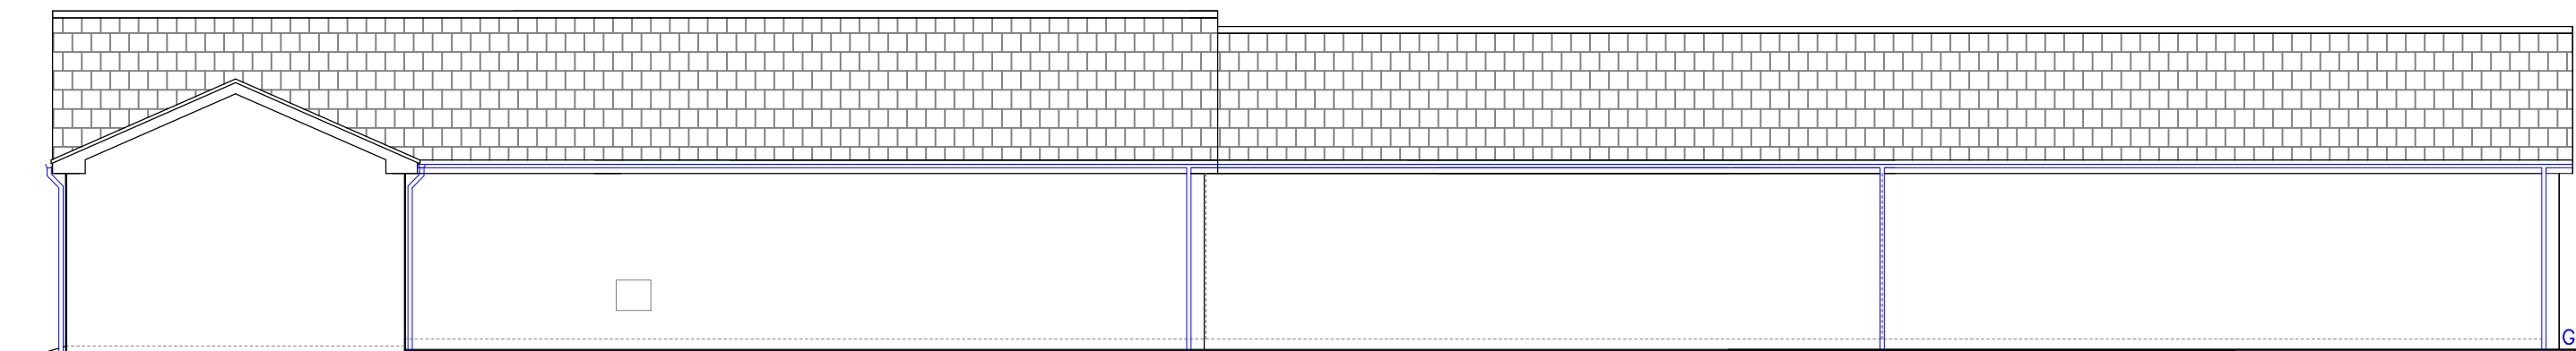

Proposed Rear Elevation
1:100

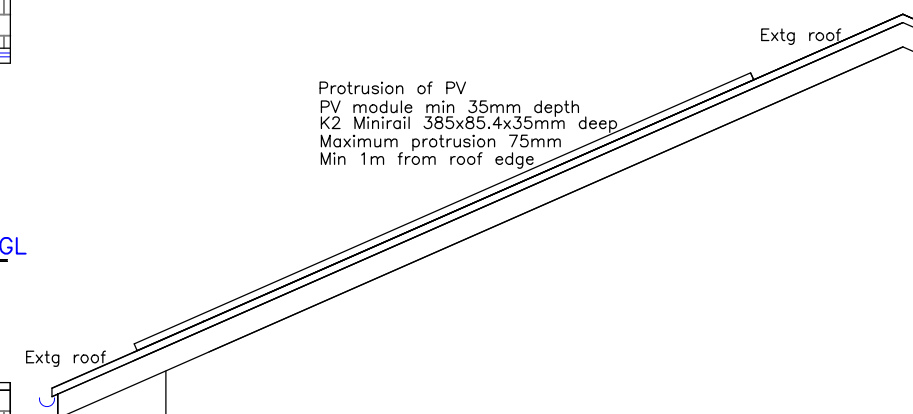

Proposed Roof Section
1:50

Finishes	
Roof:	Con tile matching extg
External walls:	Render matching extg
Windows/Doors:	Grey
Fascia:	White uPVC
RWG's:	Black uPVC
Enclosure:	Steel post and mesh panels in green matching extg

REVISION:	
12.11.23	Bat/Sparrow Enhancement

	Address	SO 06148 06194 Mountain Hare Playing Fields Mansfield Terrace Merthyr Tydfil CF47 0LB
	Project	Proposed new extension to changing rooms with internal re-arranged layout and New Fence to Lower Pitch

Drawing Status: FOR PLANNING PURPOSES ONLY			
Drawn by	Date	Scale	1:50
PT	SEPT 23		1:100
Title			1:200

Proposed Plans and Elevations		Paper	A2
		Draw No	MT HARE EXT 04D