
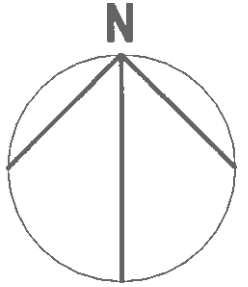


00 - Ground Floor With Site
Scale: 1 : 100

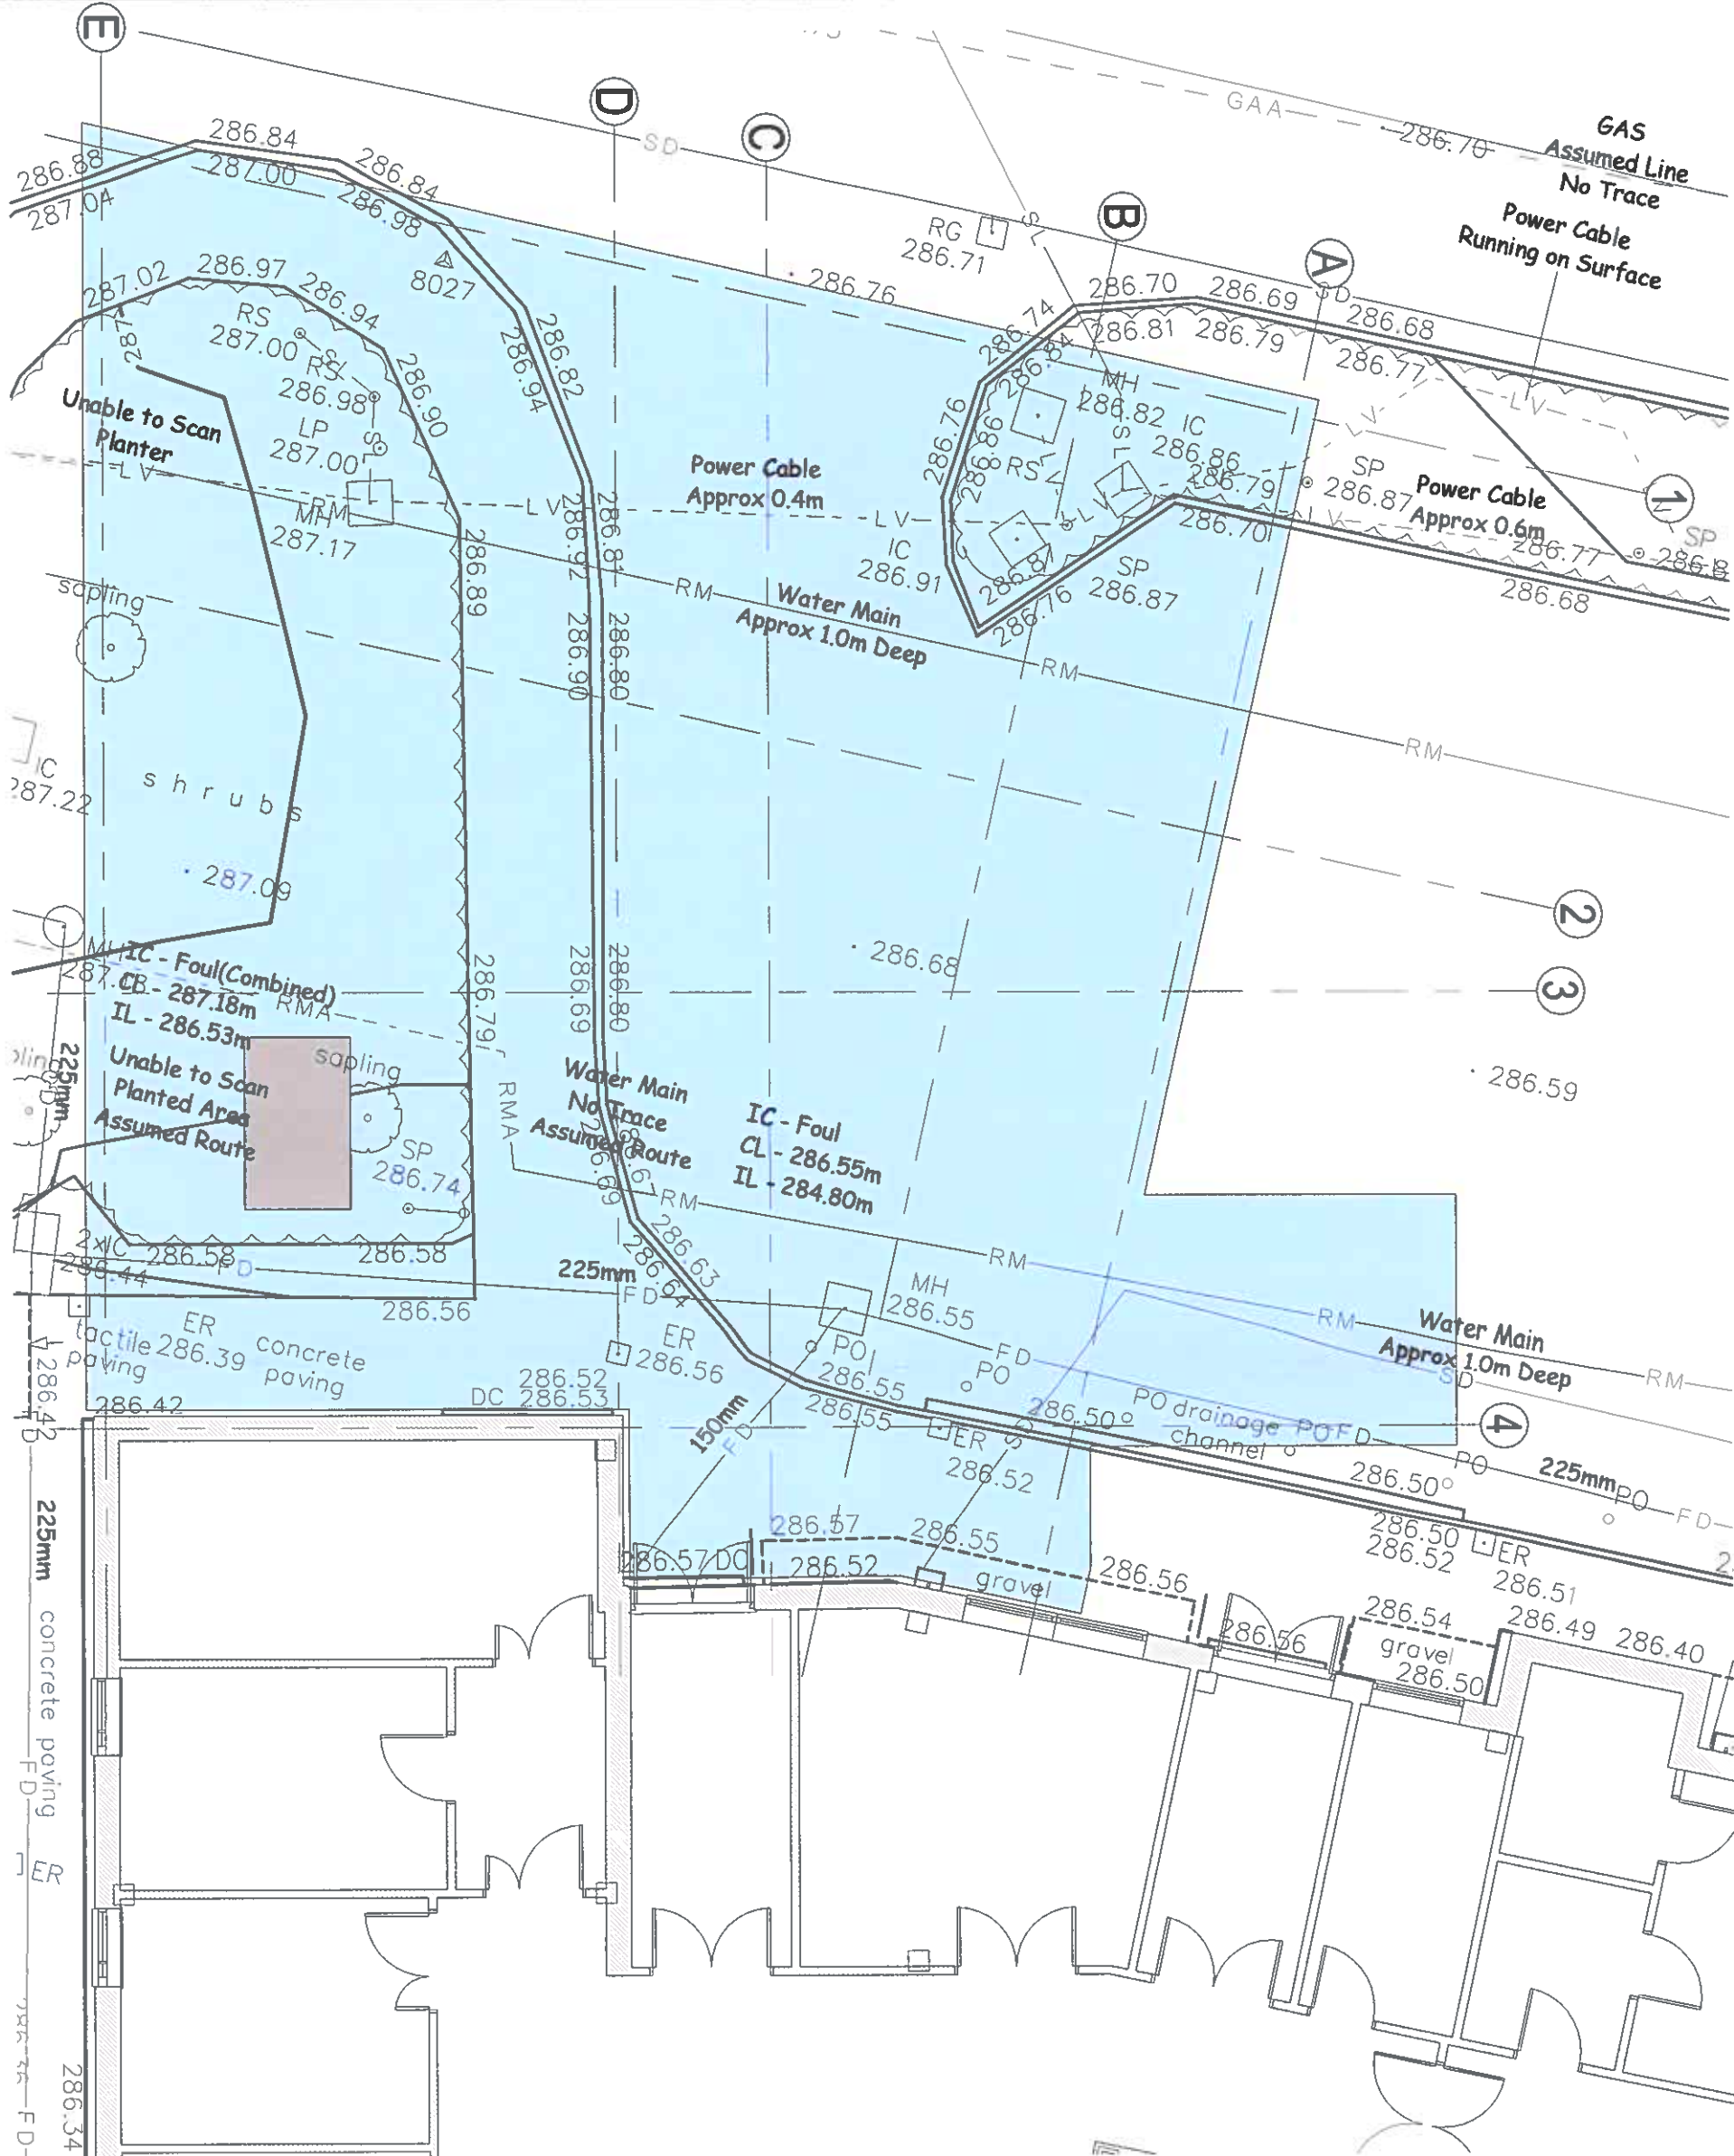

Mark	Date	Details	By
PO1	06/01/2020	North point rotated to suit	WM
Mark	Date	Details	By

Trust:
GIG
NHS
baird taylor prifysgol
Cwm Taf
University Health Board
Merthyr Tydfil
Mid Glamorgan
CF47 9DT

Supply Chain Partner:
INTERSERVE CONSTRUCTION LTD
138 HEOL Y-GORS
CWMELWLA
SWANSEA
SA5 8LT

Project Title Address:
Prince Charles Hospital
Merthyr Tydfil
Mid Glamorgan
CF47 9DT

Scale: 1 : 100
for the original size of A3
Dn By: ML Cnkd By: MA Passed By: NO Date: 11/04/19
Drawing Status:

Drawing Originator:

HLM Architects
© HLM Architects
Suite 104
The Creative Quarter
Morgan Arcade
The Hayes
Cardiff CF10 1AF
www.hlmarchitects.com
T: +44 (0) 29 2039 6070
cardiff@hlmarchitects.com
F: +44 (0) 29 2039 6000

Drawing Title:
MDU-EXISTING Ground Floor Plan

Job No.	Drawing No.	Project Origin	Volume	Level	Type	Discipline	Number	Revision
PO03	5005-HLM-V06	00	DR	A	0100			PO1
Do NOT scale this drawing Refer to Architects for details of current building layouts								WS: