




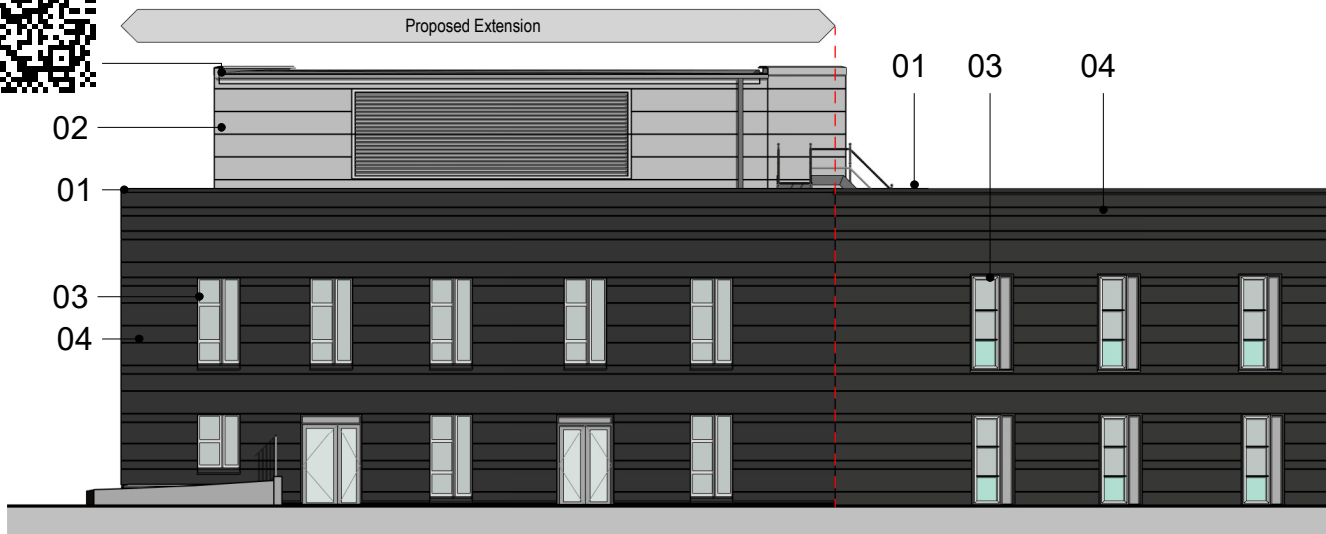

Proposed West Elevation
Scale: 1 : 200

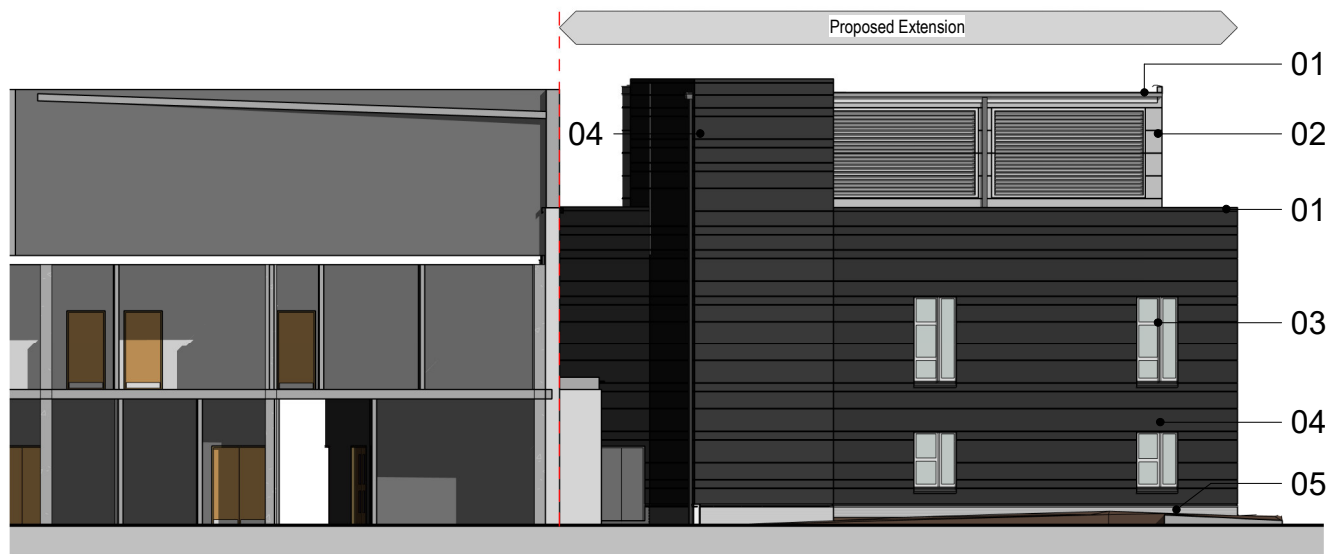

Proposed South East Elevation
Scale: 1 : 200

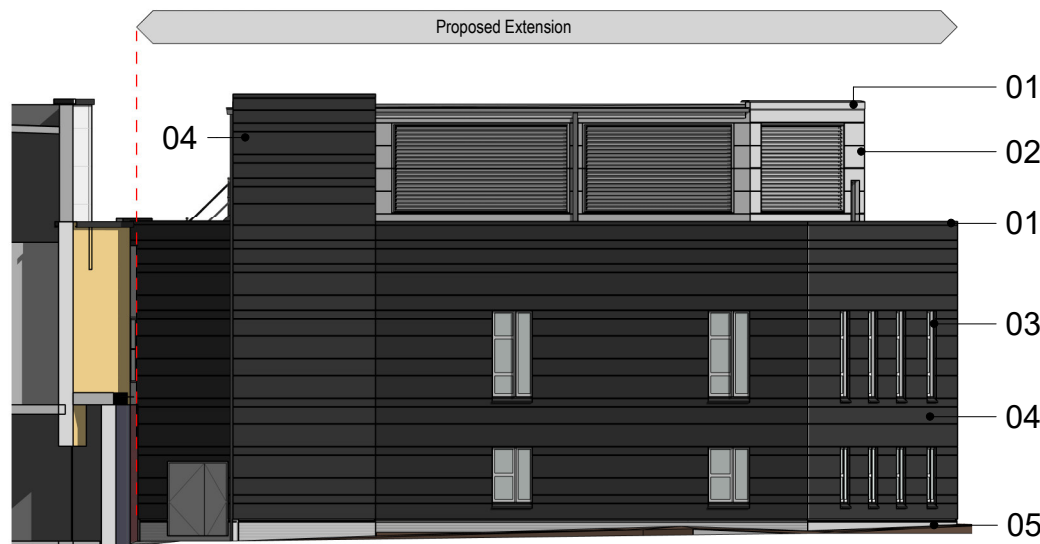

Proposed East Elevation
Scale: 1 : 200

Schedule of Materials:

Note: Colours, materials and finishes to match existing building.

(1) **Roof:** Grey coloured roofing membrane to match existing building.

(2) **Plant Room Walls:** Light Grey coloured composite panels with Metal Louvres.



(3) **Windows & Doors:** Light grey coloured aluminium windows / doors to match existing building.

(4) **Walls:** Dark grey natural granite rainscreen cladding to match existing building.

(5) **Engineering Brick Work to DPC Level:** Staffordshire Smooth Blue to match existing building.



Proposed North Elevation
Scale: 1 : 200

 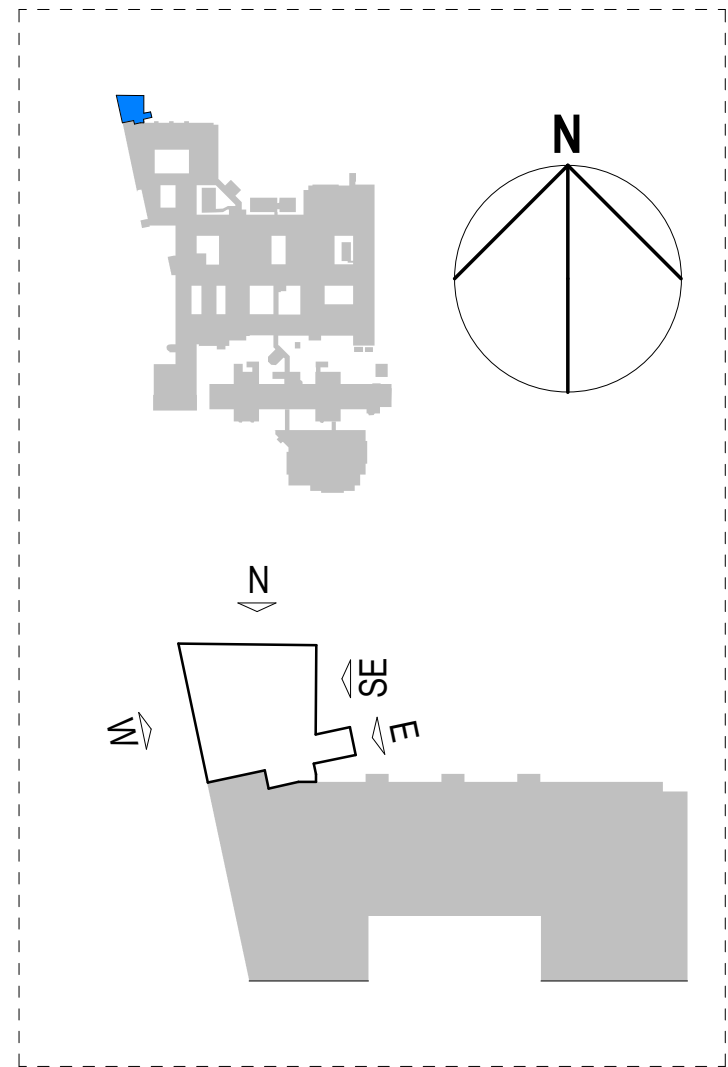

SCALE 1:200 @ A3

DESIGNED FOR *Life* · BUILDING FOR *Wales* 3
CYNNLLUN *Oes* · ADEILADU AR GYFER *Cymru* 3

Existing ECC building for reference.
Proposed MDU horizontal and vertical cladding modules to tie in with existing.

Mark	Date	Details	By
P05	26/02/2021	Issued For Planning	AC
P04	17/02/2021	Issued for comment Pre-Full Planning	KD
P03	13/12/2019	Additional fire exit indicated to front of building	WW
P02	04/12/2019	Updated to show proposed materials	WW
P01	13/11/2019	Pre-application issue	WW

REVISIONS

Trust:

Bwrdd Iechyd Prifysgol
Cwm Taf
University Health Board

CWM TAF MORGANNWG
UNIVERSITY HEALTH BOARD
Prince Charles Hospital
Merthyr Tydfil
Mid Glamorgan
CF47 9DT

Supply Chain Partner:

INTERSERVE CONSTRUCTION LTD
138 HEOL-Y-GORS
CWMBWRLA
SWANSEA
SA5 8LT

Project Title/ Address:

Prince Charles Hospital
Merthyr Tydfil
Mid Glamorgan
CF47 9DT

Scale: As indicated for the original size of A3

Drn By: WW Chkd By: ML Passed By: MU Date: 26/02/2021

Drawing Status:

PLANNING ISSUE

Drawing Originator:

© HLMArchitects
Suite 104
The Creative Quarter
Morgan Arcade
The Hayes
Cardiff CF10 1AF

www.hlmarchitects.com
T. +44 (0) 29 2039 6070
cardiff@hlmarchitects.com
F. +44 (0) 29 2039 6080

Drawing Title:

Medical Day Unit Proposed Elevations

Job No:	Drawing No:	Project	Origin.	Volume	Level	Type	Discip.	Number	Revision:
5005	P003	HLM	V06	ZZ	DR	A	0201	P05	

Do NOT scale this drawing
Refer to Architects for details of current
building layouts

Phase:

2

Section:

1