




GIA = 287.26m²

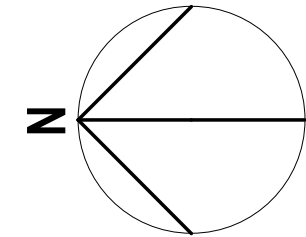

P08	26/02/2021	Issued For Planning	AC
P07	17/02/2021	Issued for comment Pre-Full Planning	KD
P06	06/01/2020	North point rotated to suit	WW
P05	16/12/2019	Offices 1P and 2P flipped (Rooms 30 & 31)	WW
P04	16/12/2019	Structural grids have been shown for co-ordination purposes	WW
P03	05/12/2019	General updates to drawing	WW
P02	14/11/2019	First floor layout indicated	WW
Mark	Date	Details	By

REVISIONS

Trust:	CWM TAF MORGANNWG UNIVERSITY HEALTH BOARD Prince Charles Hospital Merthyr Tydfil Mid Glamorgan CF47 9DT
	Bwrdd Iechyd Prifysgol Cwm Taf University Health Board

Supply Chain Partner:	INTERSERVE CONSTRUCTION LTD 138 HEOL-Y-GORS CWMBWRLA SWANSEA SA5 8LT
	

Project Title/ Address:	Prince Charles Hospital Merthyr Tydfil Mid Glamorgan CF47 9DT
Scale:	1 : 100 for the original size of A3


Dwn By:	WW	Chkd By:	ML	Passed By:	MU	Date:	26/02/2021
---------	----	----------	----	------------	----	-------	------------

Drawing Status:	PLANNING ISSUE
-----------------	-----------------------

Drawing Originator:	 HLM Architects © HLMArchitects Suite 104 The Creative Quarter Morgan Arcade The Hayes Cardiff CF10 1AF www.hlmarchitects.com T. +44 (0) 29 2039 6070 cardiff@hlmarchitects.com F. +44 (0) 29 2039 6080
---------------------	---

Drawing Title:	Medical Day Unit, Proposed First Floor Plan
----------------	---

Job No:	Drawing No:	Project	Origin.	Volume	Level	Type	Discip.	Number	Revision:
5005	P003	HLM	V06	01	DR	A	0102	P08	
Do NOT scale this drawing Refer to Architects for details of current building layouts								Phase:	Section:
								2	1

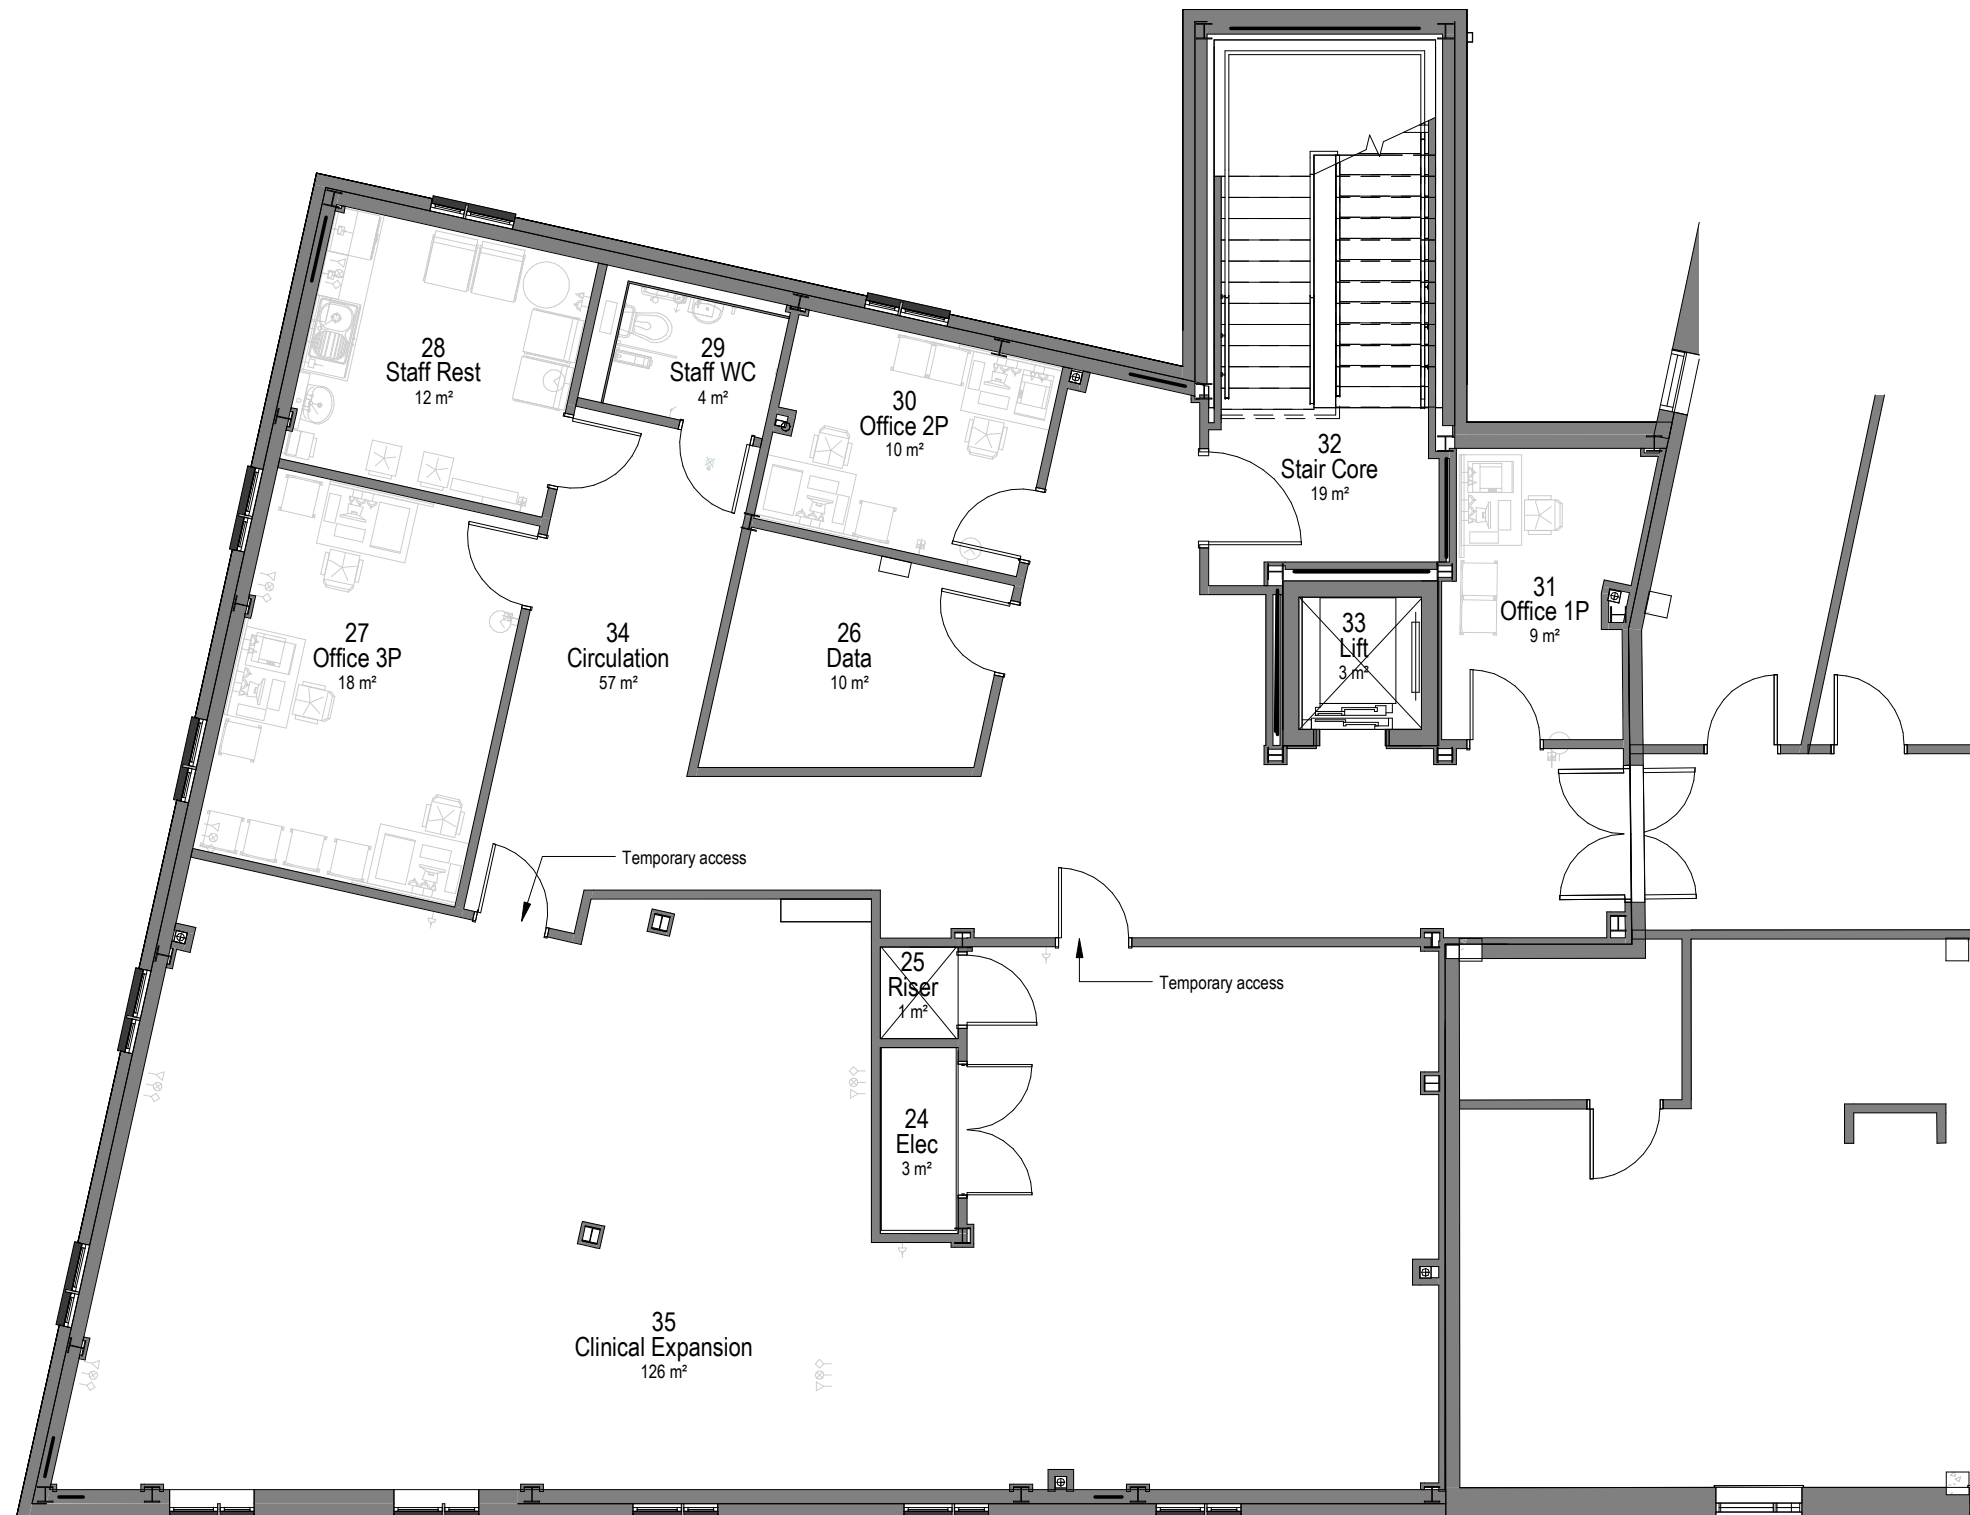

01 - Proposed First Floor Plan
Scale: 1 : 100

