



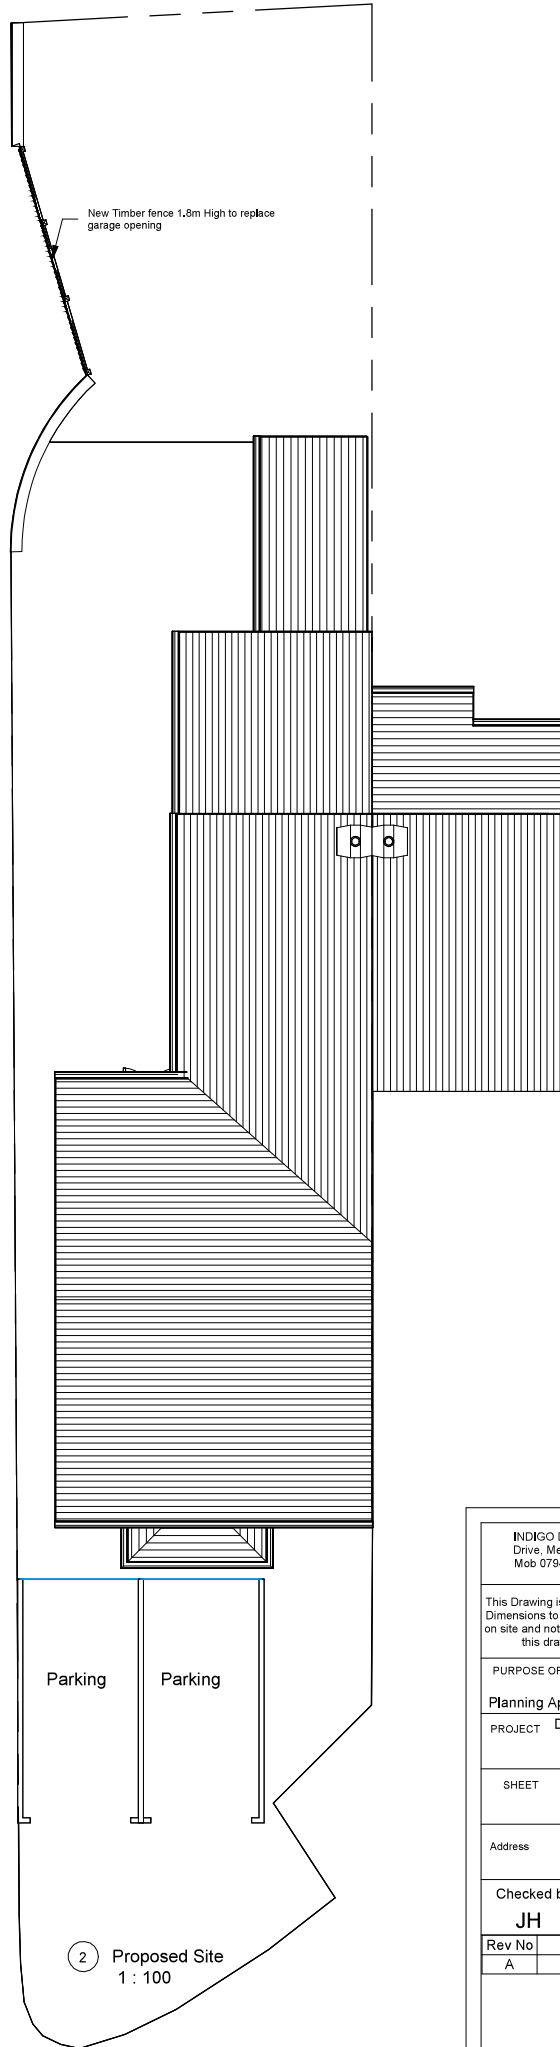

INDIGO DESIGN (Part of 3dcadwales Ltd) 5 Ashlea Drive, Merthyr Tydfil, CF47 0NY Tele 01685 385746 Mob 07940913216 Email: philip@3dcadwales.co.uk

This Drawing is Copyright, Dimensions to be checked on site and not scaled from this drawing

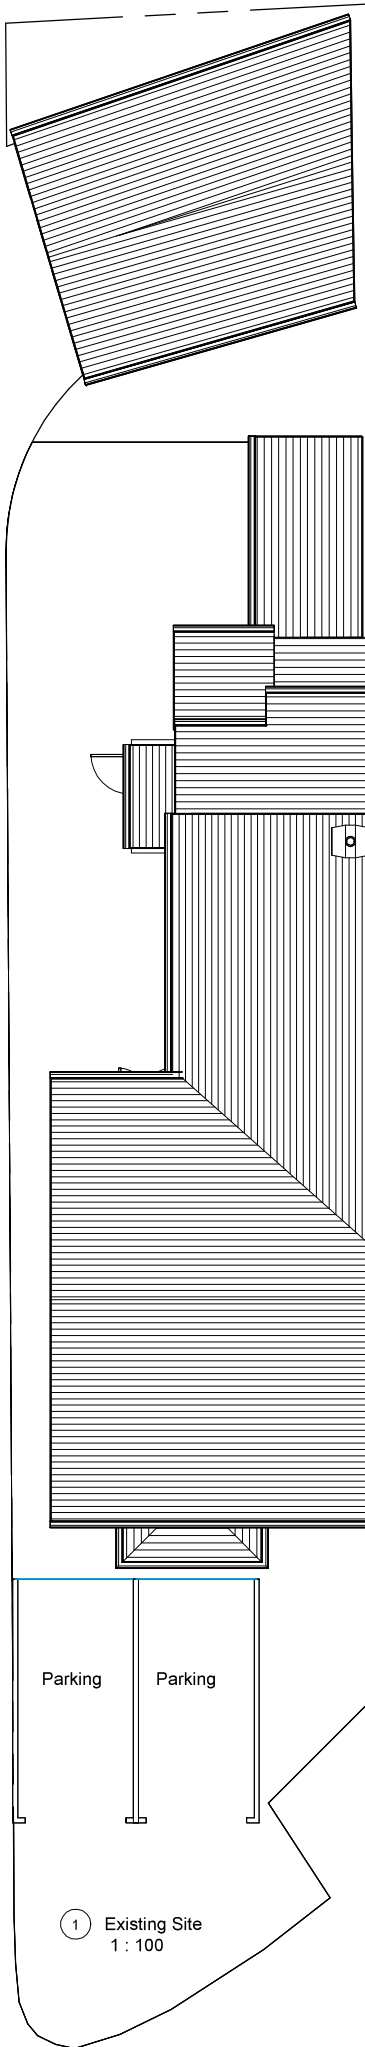

PURPOSE OF ISSUE

DRWAING NUMBER

Planning Approval

TW-07

PROJECT Demolish existing first floor extension and construct new larger First Floor Extension

SHEET

Site Plans

Address 15 The Walk, Merthyr Tydfil, CF47 8RW

Checked by

Drawn by

Scale (@ A3)

JH

PH

1 : 100

Rev No	Description	Date
A	Issue	14/09/2023