


PROPOSED FLOOR PLAN OF STABLE BLOCK 1:50

12000m

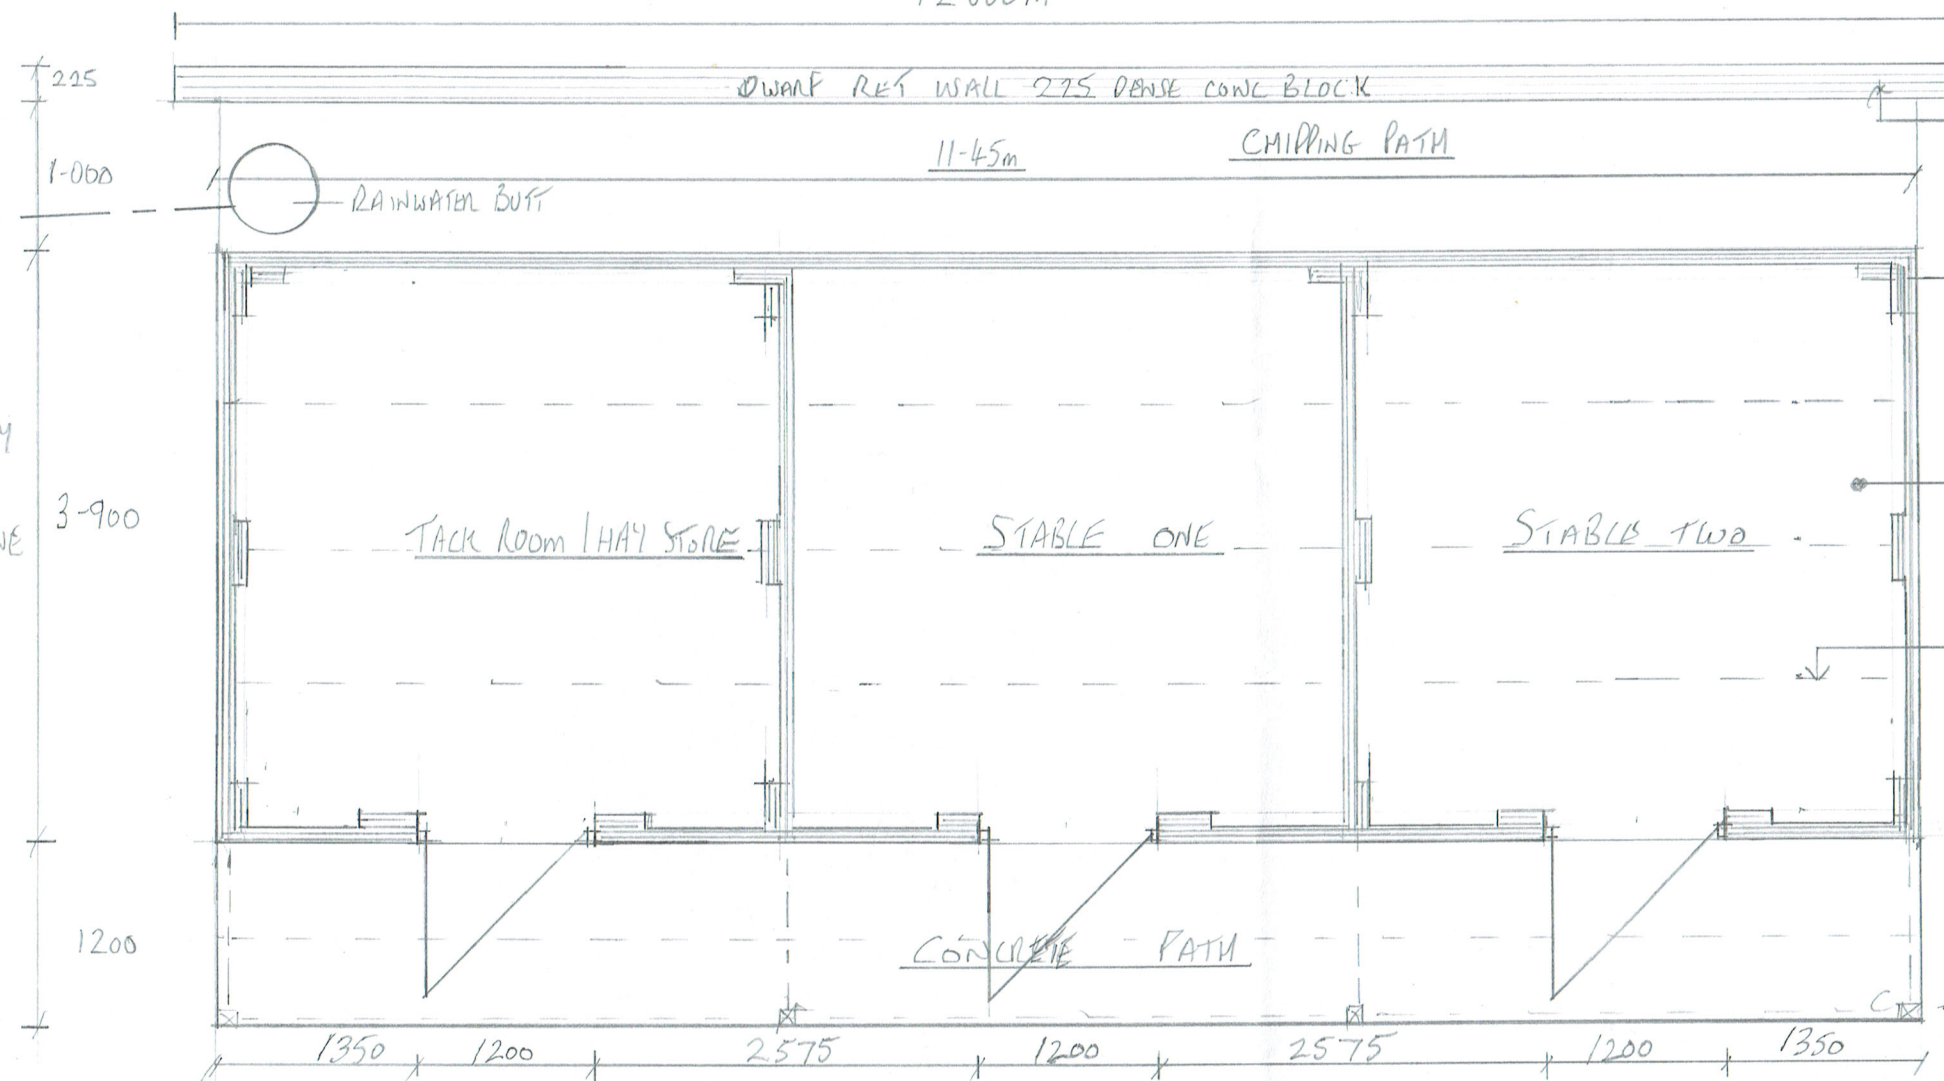

900mm HIGH CONCRETE BLOCK RETAINING WALL BUILT OFF 600x215mm CONCRETE FOR.

EXTERNAL WALLS PAINTED BROWN 100mm DENSE CONCRETE BLOCK WITH 450x100mm PIERLS BUILT UP OFF 600x215mm CONCRETE FOR

150mm CONCRETE FLOOR SLAB ON 1200 GAUGE DIM ON 150mm COMPACTED HANDCORE BINDER WITH SAND

BROWN BOX PROFILED STEEL SHEETS ON 225x75mm C24 PURLINS @ 900mm CTS. PURLINS + WALL CLIPS STRAPPED TO WALLS MAX 2m CTS.

150x150 TIMBER POSTS TO SUPPORT ROOF PURLINS


R.W BUTT OVERFLOW TAKEN TO 1m³ SOAK AWAY, 3m AWAY FROM BUILDING. 40-60mm CLEAN STONE WITH TERNAM OVER

SIDE ELEVATION 1:100

FRONT ELEVATION 1:100

REAR ELEVATION 1:100

END ELEVATION 1:100

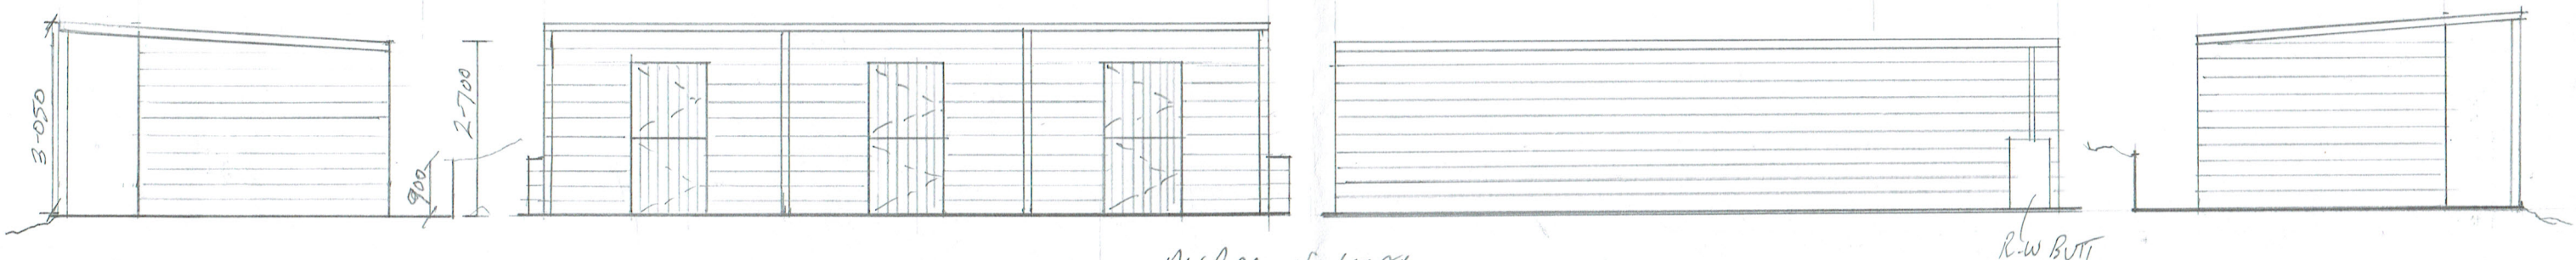

WALLS: CONCRETE BLOCKWORK TOOLED + JOINTED PAINTED BROWN FINISH
 ROOF: BROWN BOX PROFILE STEEL SHEETS
 UPVC FASCIA + BARGE BOARDS
 105mm Ø BROWN UPVC GUTTERS + 63mm Ø BROWN PVC DOWNPIPE
 DOORS: SOLID TIMBER TRADITIONAL STABLE DOORS
 PAINTED BROWN
 RETAINING WALL: CONCRETE BLOCKWORK PAINTED BROWN

DISPOSAL OF WASTE


ALL HORSE MANURE TO BE DELIVERED DIRECTLY TO EDWARDSVILLE ALLOTMENT SOCIETY ON A WEEKLY BASIS BY OWNER
 EXISTING ACCESS GATES AND DRIVEWAY TO REMAIN UNCHANGED

PROPOSED NEW STABLE BLOCK ON LAND @ LAND LYING TO THE SOUTH WEST OF C/HAUL TREHARNS.

SHEET N° 1 OF 2


DRAWN 23/7/2023 SCALE 1:50/100

SECTION THW A-A 1:50

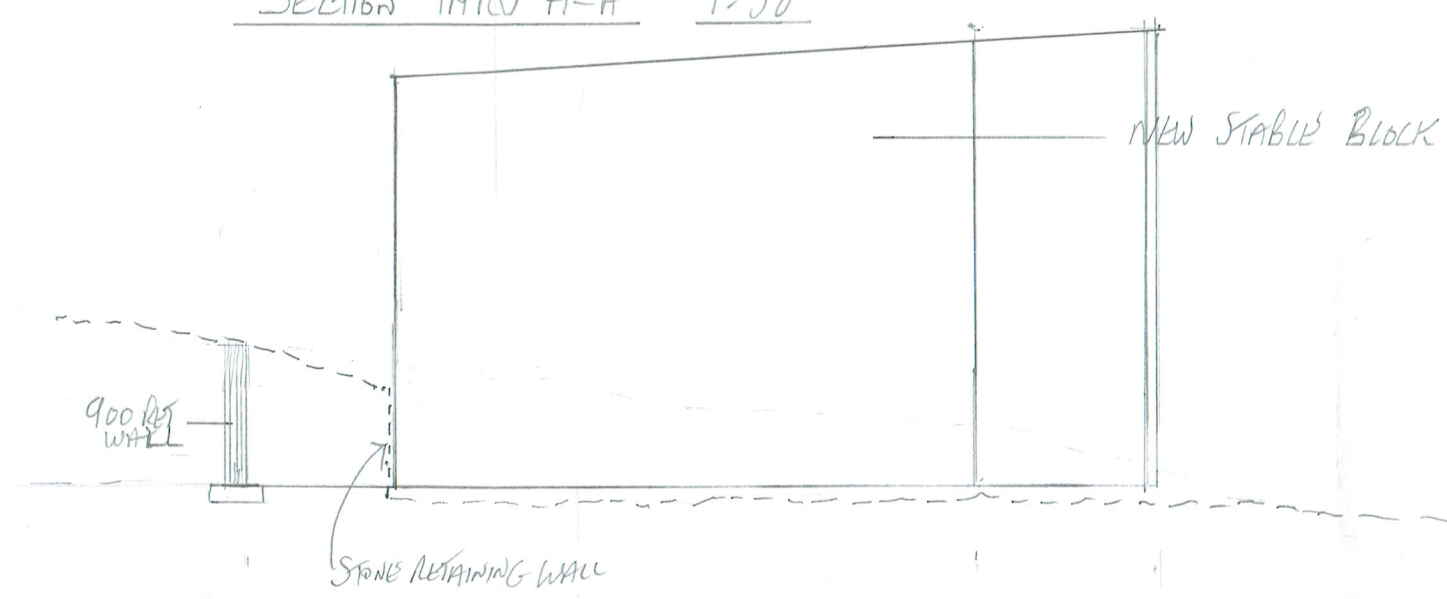

----- DENOTES EXISTING GROUND PROFILE

SITE LOCATION PLAN SCALE 1:250

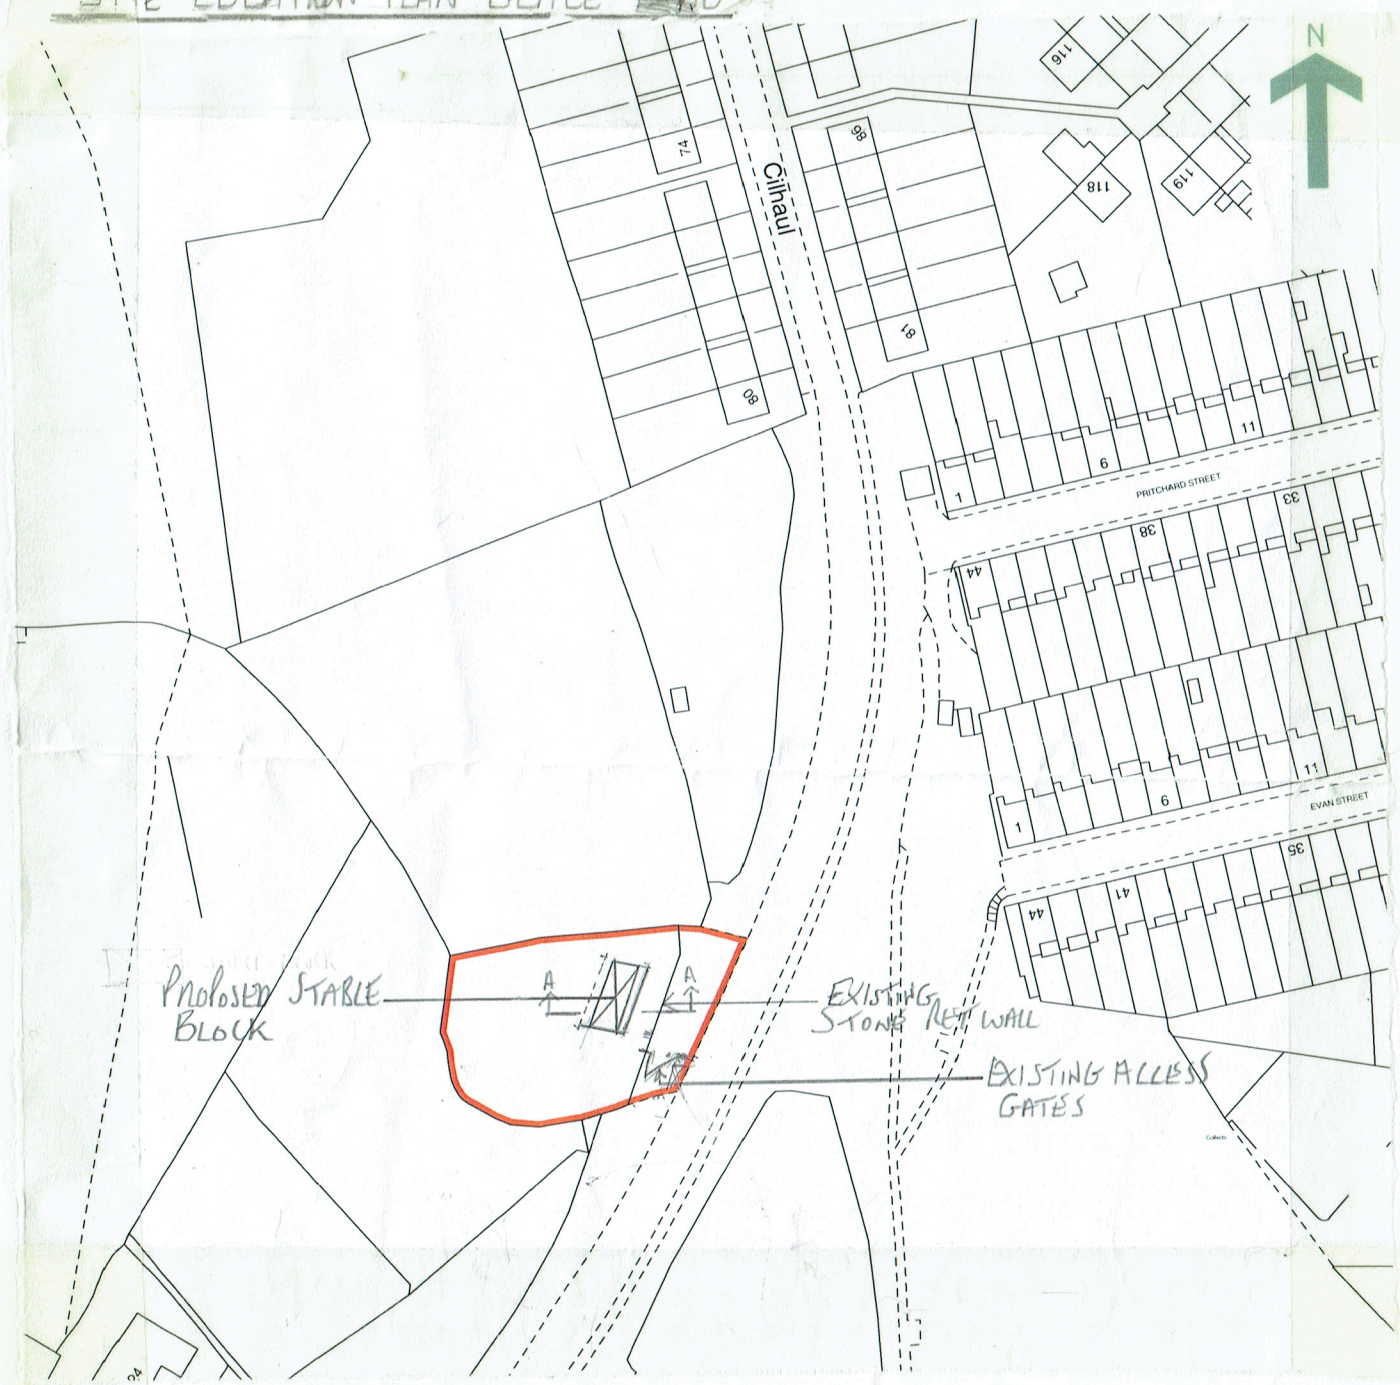

EXISTING RETAINING WALL (STONEMASONRY)

EXISTING DRIVE

SCRUB

WEDGE

ROAD

NOTES ADDED 30/7/2023

- ① PROPOSED STABLES WILL BE FOR PERSONAL USE ONLY.
- ② SITE HAS BEEN USED BY MYSELF FOR GRAZING HORSES SINCE 2010


PROPOSED NEW STABLE BLOCK ON LAND LYING TO THE SOUTH WEST OF CILHAUL, TREMANNIS

SHEET NO 2 of 2

PROPOSED SITE PLAN 1 = 500



SECTION THRU LAND @ NEW STABLE LOCATION 1:100

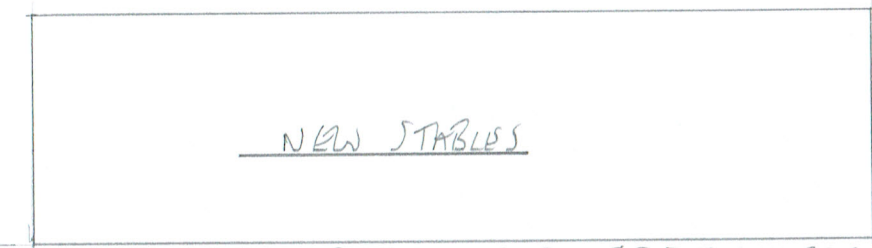

--- ← EXISTING GROUND LEVEL (FORMERLY THE FLOOR OF THE PREVIOUSLY DEMOLISHED STABLE BLOCK)

Q THE GROUND LEVEL IS NOT FAR OFF BEING LEVEL @ THIS LOCATION

EXISTING SITE PLAN 1-500



PROPOSED NEW STABLE BLOCK ON LAND @
LYING TO THE SOUTH WEST OF CILNAUL TREMARIS.

Sheet No 3 of 3