
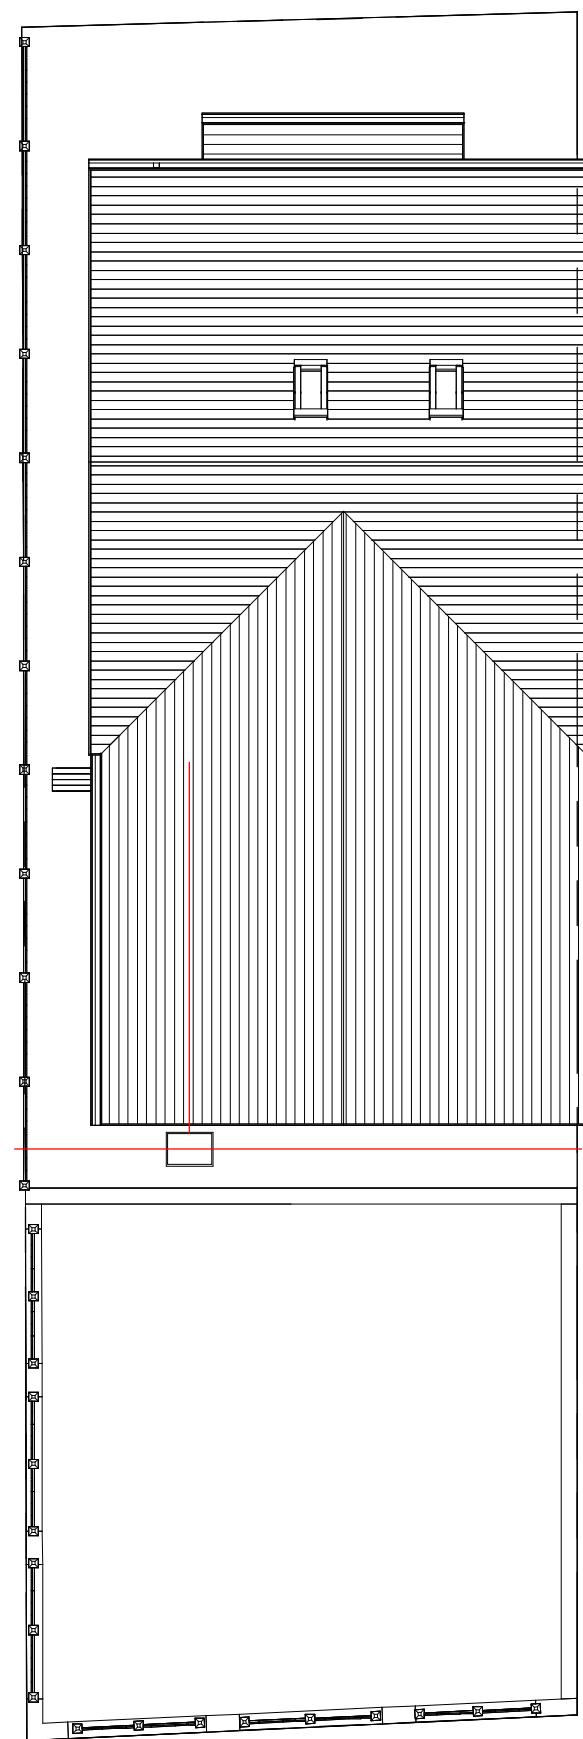


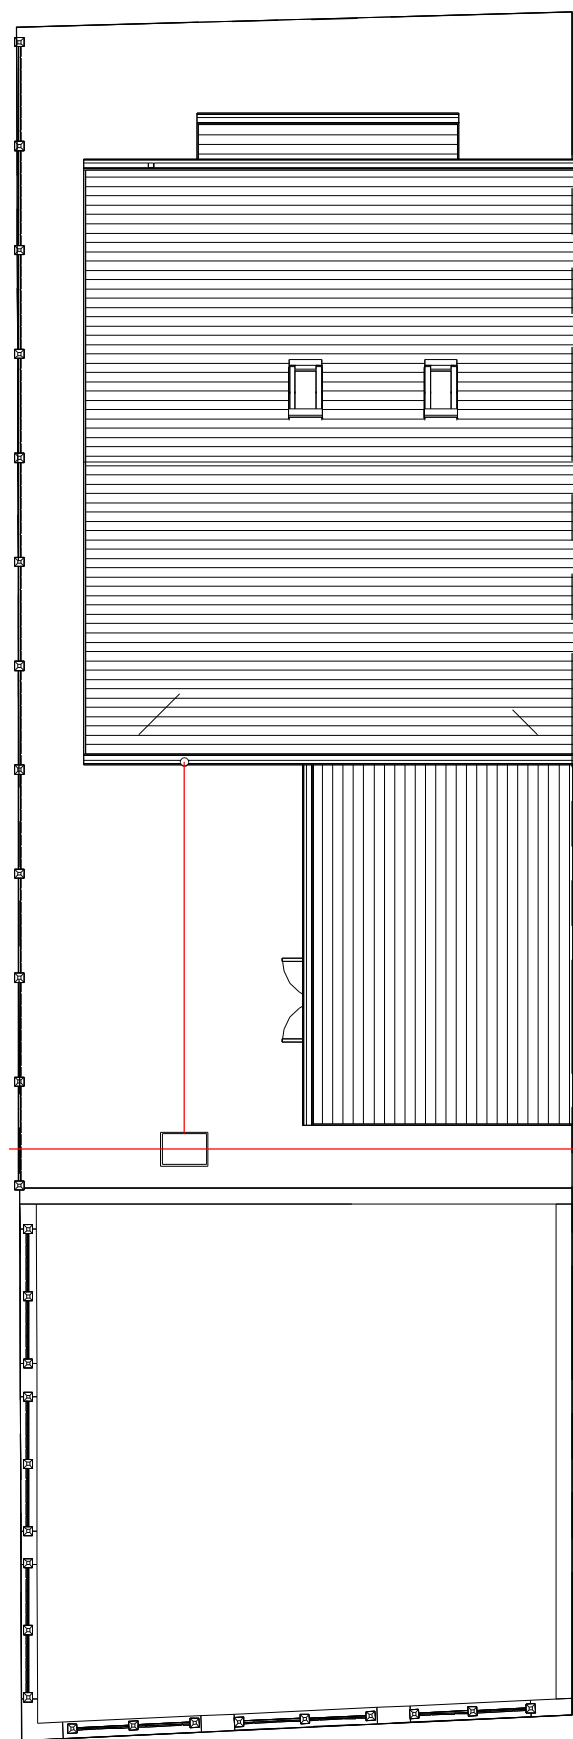

1 Existing Site
1 : 100

2 Proposed Site
1 : 100

INDIGO DESIGN (Part of 3dcadwales Ltd) 5 Ashlea Drive,
Merthyr Tydfil, CF47 0NY Tele 01685 385746 Mob -
07940913216 Email: philip@3dcadwales.co.uk

This Drawing is Copyright,
Dimensions to be checked
on site and not scaled from
this drawing



PURPOSE OF ISSUE	DRWAING NUMBER
Planning Approval	MT-05

PROJECT	First Floor extension to side above existing garage
---------	--

SHEET	Site Plans
-------	------------

Address	6 Milbourne Terrace, Merthyr Tydfil. CF47 0UG
---------	--

Checked by	Drawn by	Scale (@ A3)
JH	PH	1 : 100

Rev No	Description	Date
A	Issue	04/05/2023