



SECTION A.A.

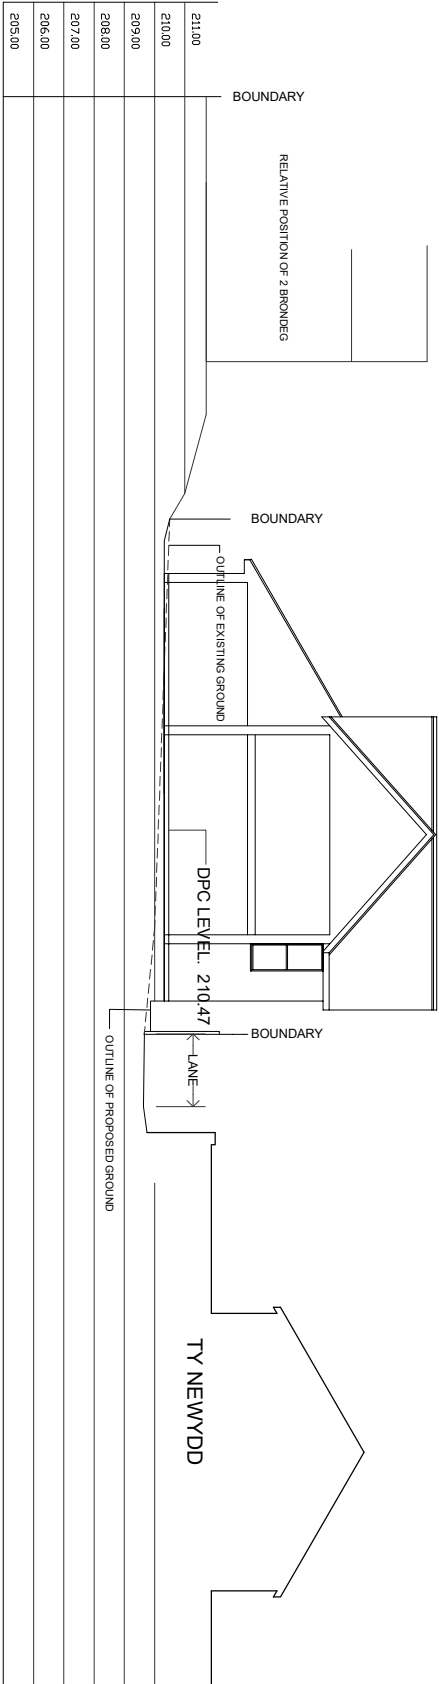

SECTION B.B.

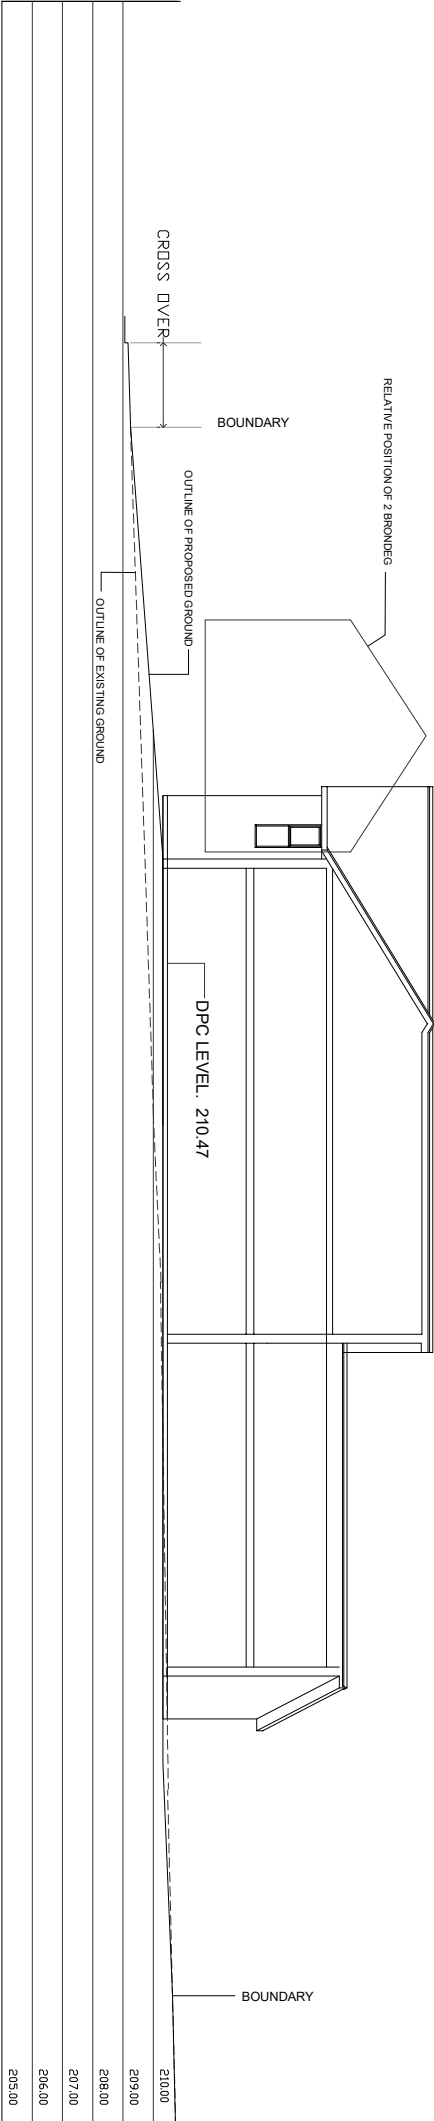

SECTION C.C.

AMENDMENTS: A. Sections adjusted to coincide with site plan, Section B correctly labelled. Jan 2021

K.i.lloyd A&P, R&A CHARTERED ARCHITECT		48 Good Y Pa, Llanwrda Caerphilly CF83 3PT	
PROJECT PROPOSED DWELLING HEAD GABLED MERTHYR TYDFIL		SCALE 1:250 @ A3	DATE OCT 2020
DRAWN MERITHYR TYDFIL		PERMANENT KL	DRAWN SKD

THIS DRAWING IS COPYRIGHT