




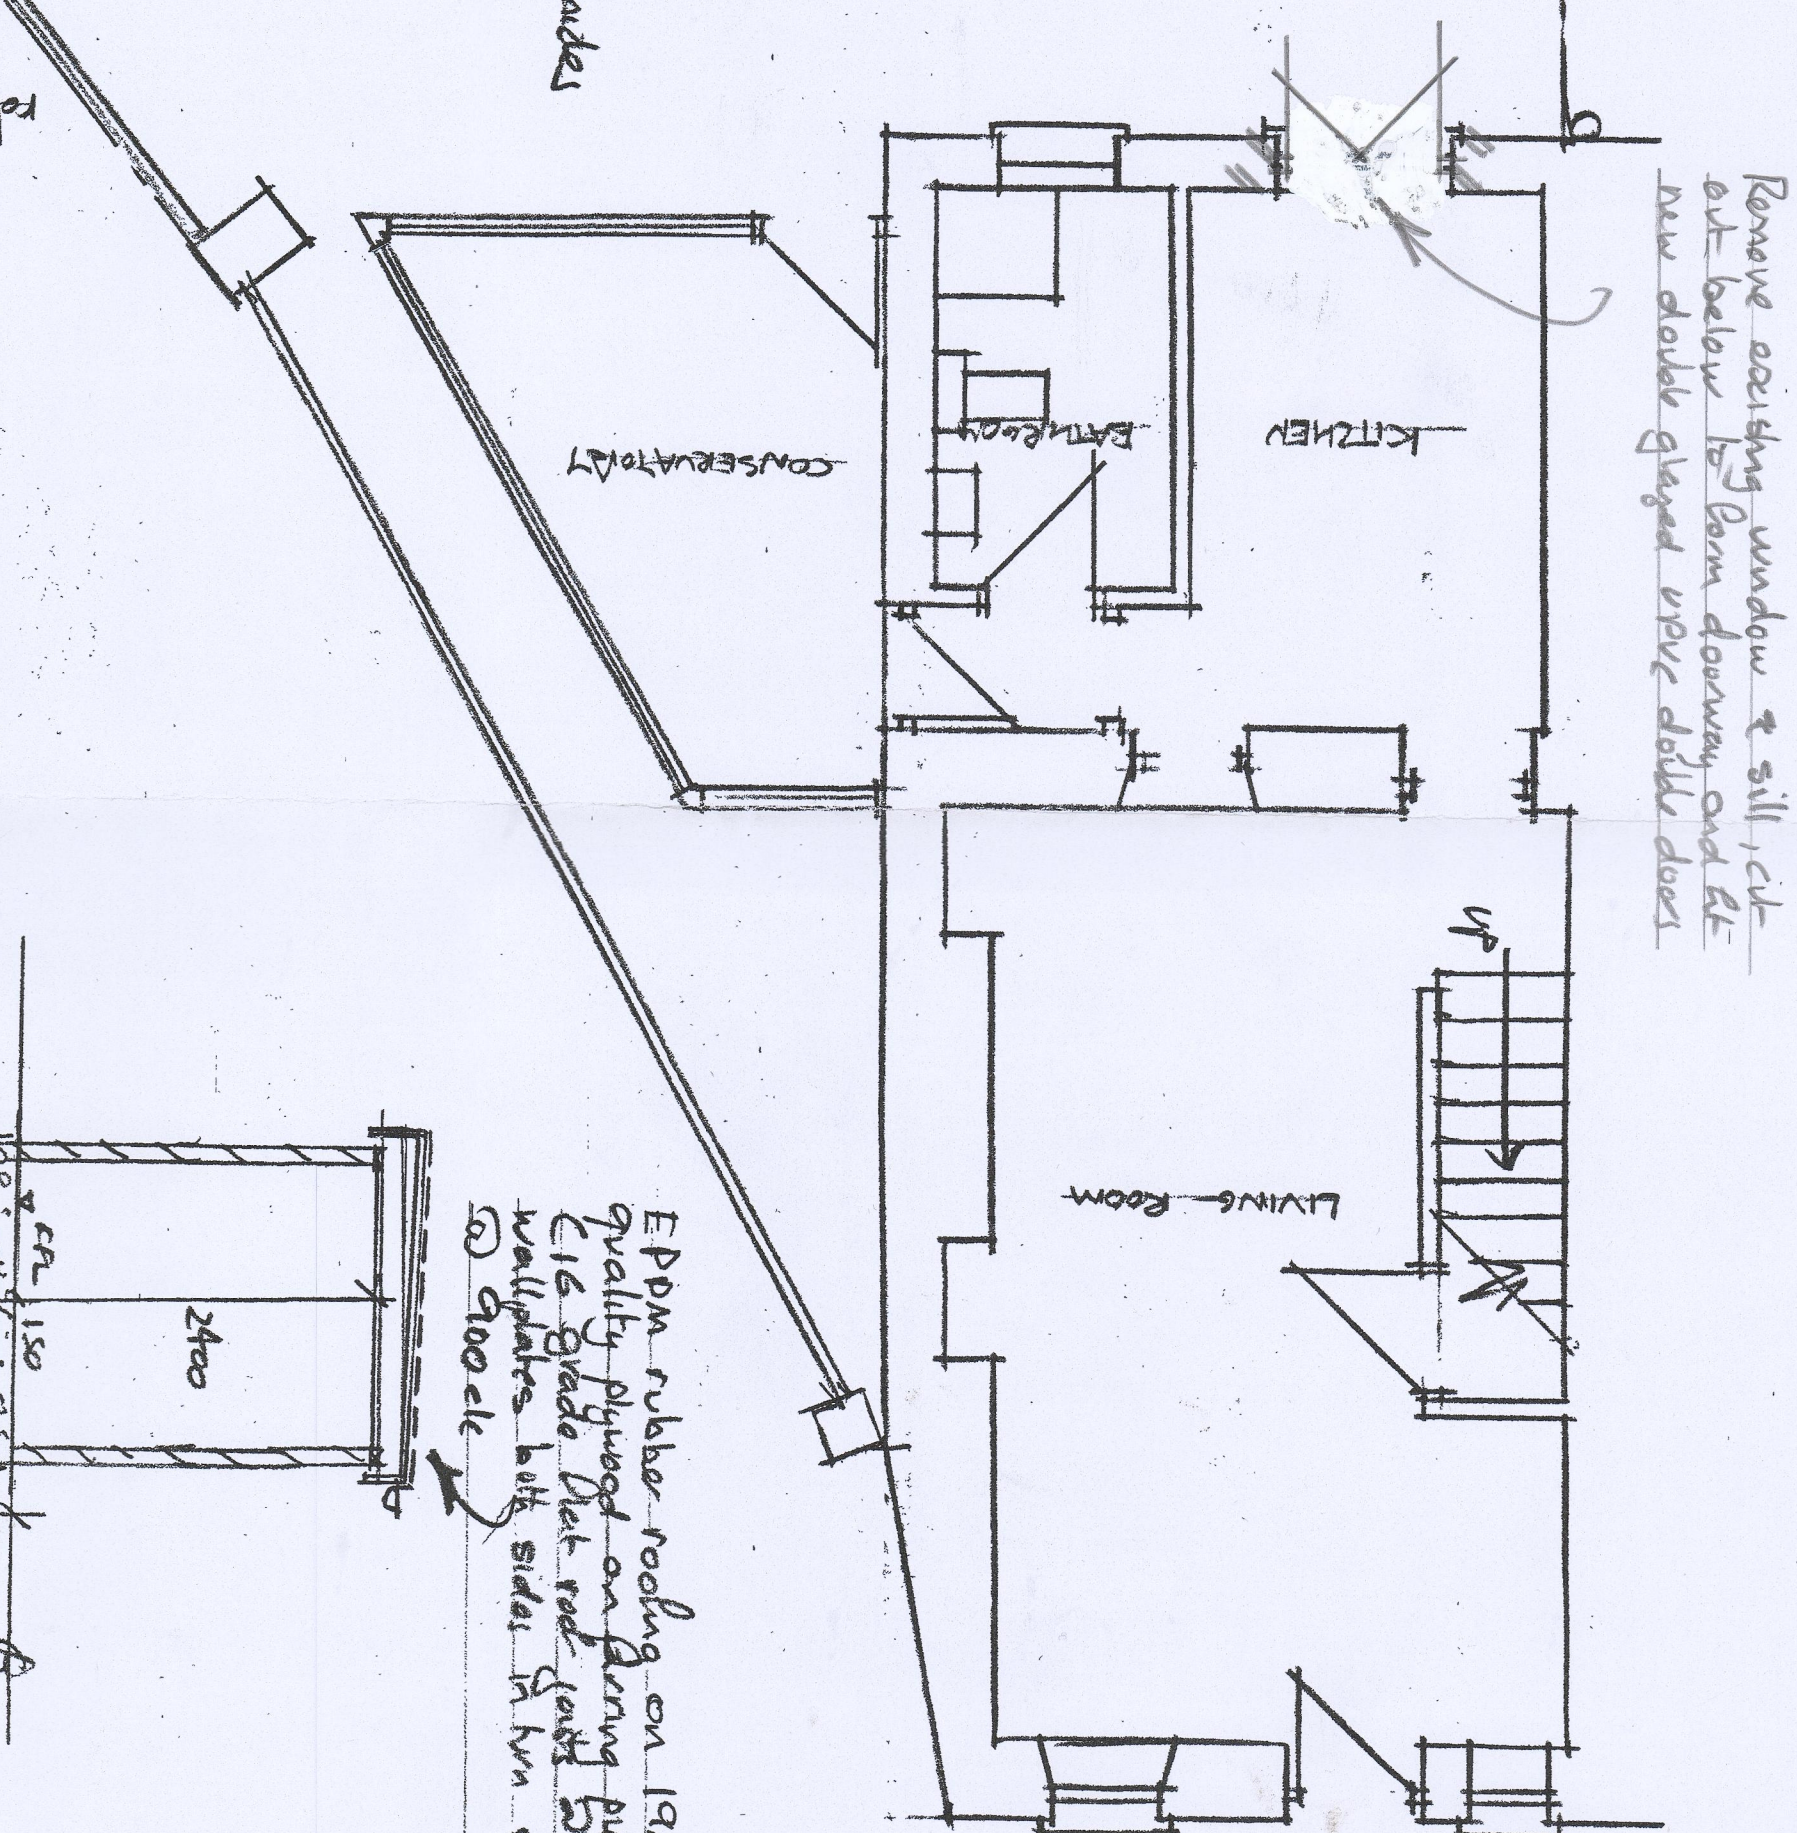


EPDM rubber roofing on 19mm thick oakpanel.
Quality plywood on Arding pieces on 145 x 47 mm
C16 Glued black red paint on forest board & su
wallpapers both sides of him. Strapped to under floor
on floor etc.

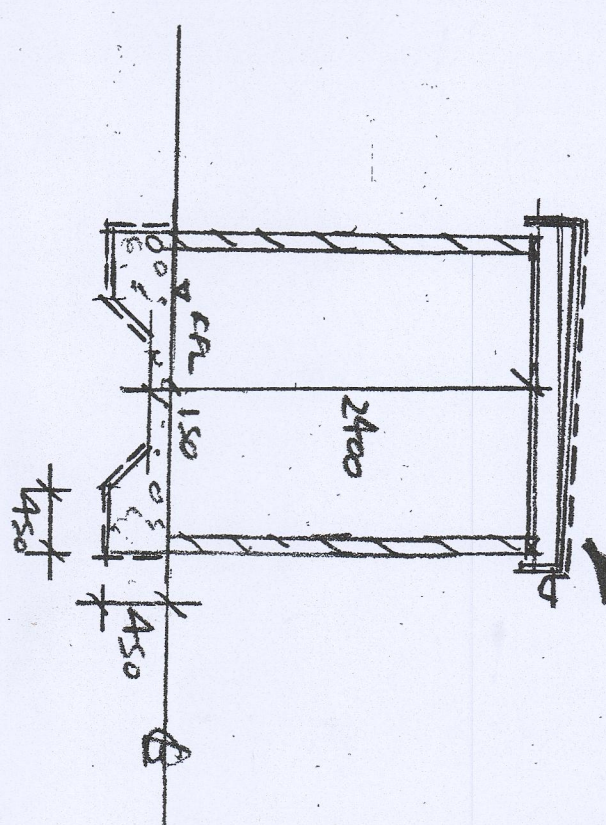


EXISTING / PROPOSED GROUND FLOOR

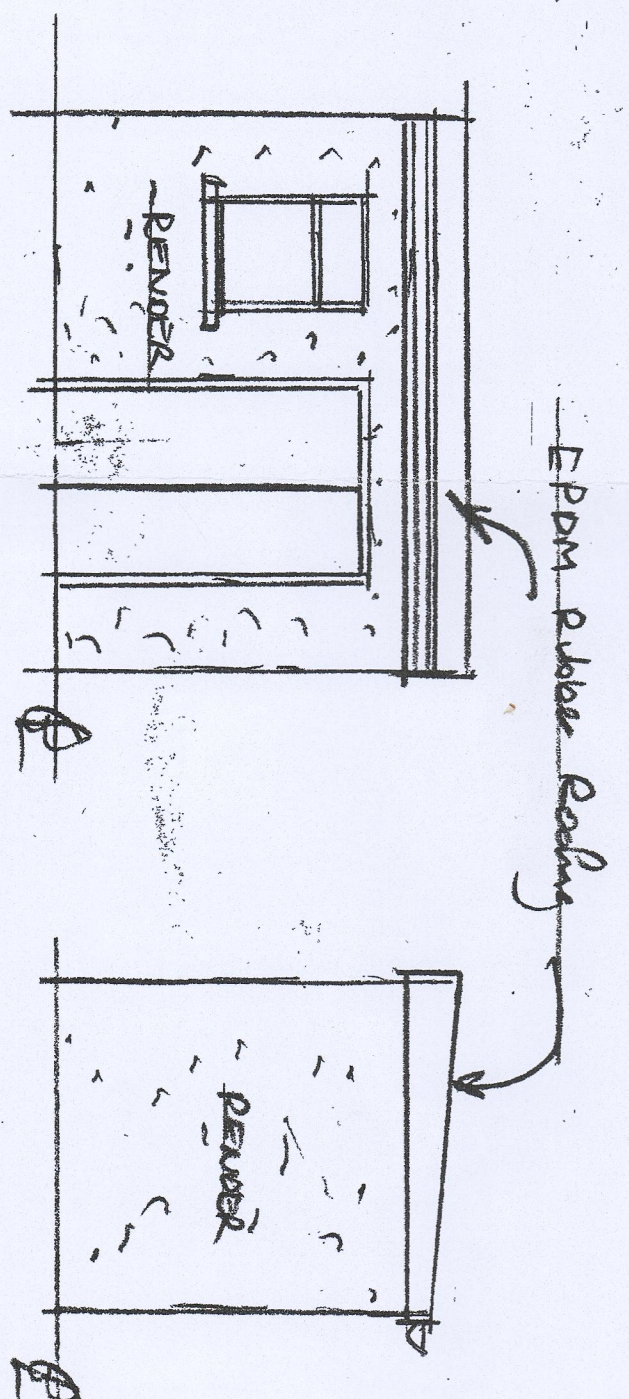

PROPOSED FRONT ELEVATION (STORE) PROPOSED SIDE ELEVATION (STORE)

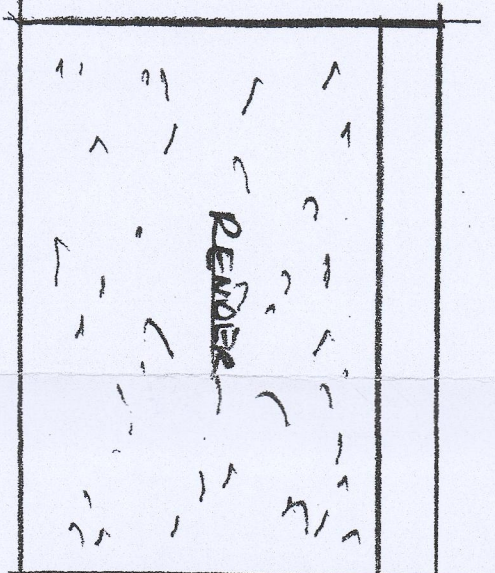

EXISTING REAR ELEVATION 1:100

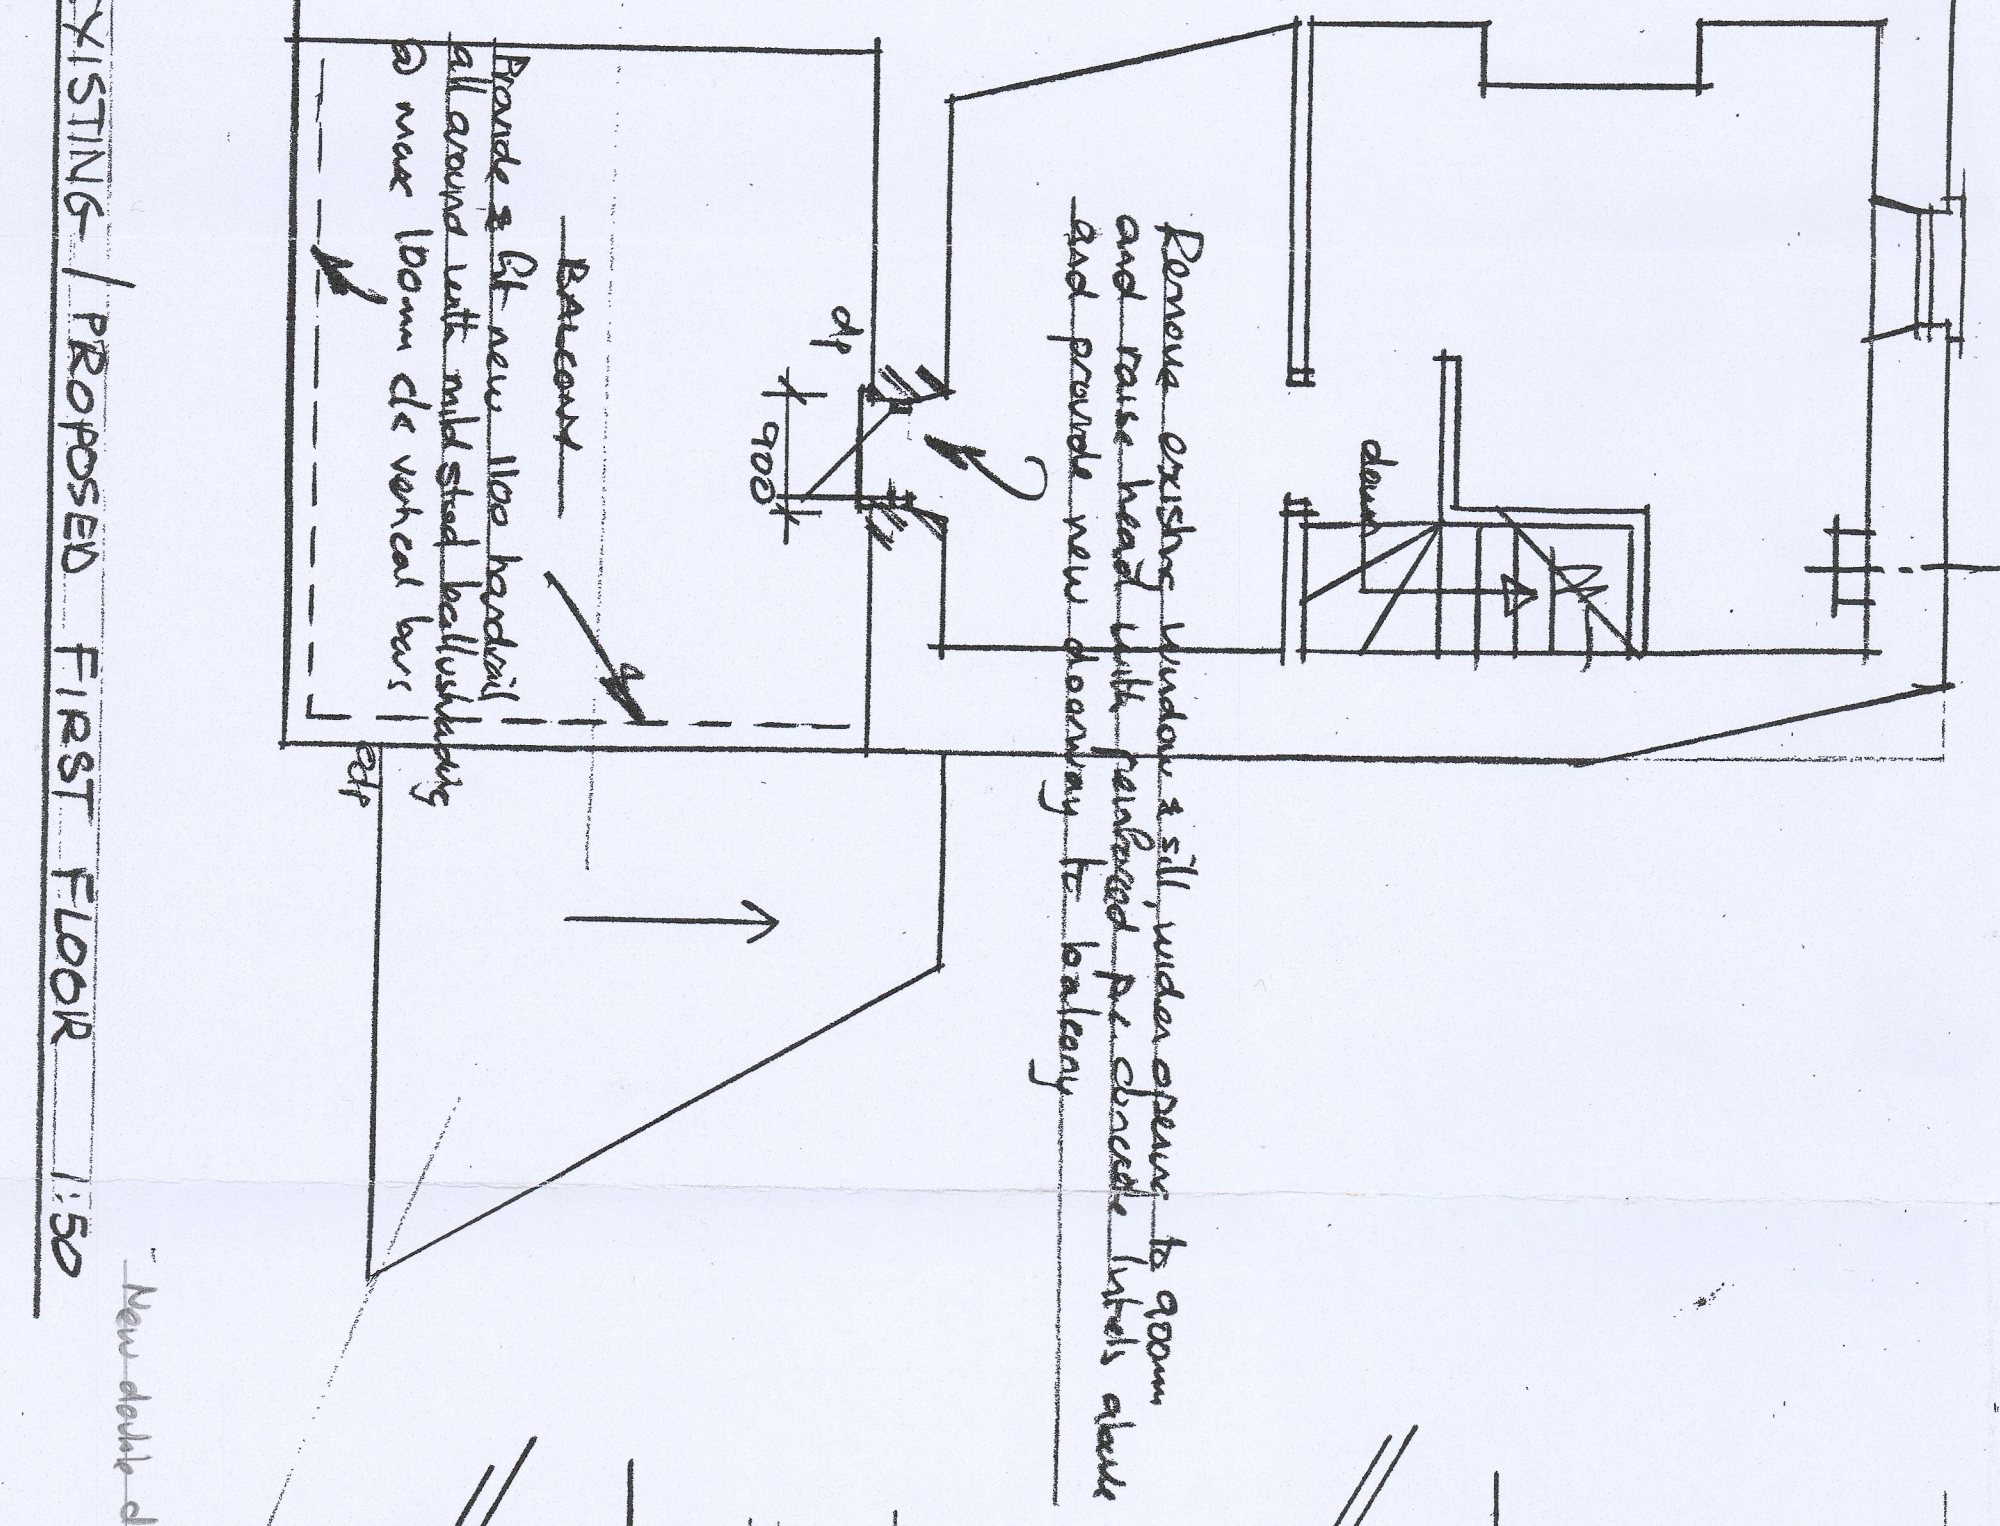

Balcony

Provide 2 ft new 1100 handrail
all around with mild steel ballustrading

2) new 10mm dia vertical bars

PROPOSED BEAR ELEVATION 1:100

PROPOSED SIDE ELEVATION 1:100

PROPOSED 1 ST FLOOR ELEVATION (STORE)		PROPOSED STORE ELEVATION (STORE)	
JOB PROPOSED FIRST FLOOR BALCONY, HAWTHORN STANDING & EXTERNAL STORE			
ADDRESS 4 GODFREY COED LAKE, CEFU CEO, MERTHUR TYPICAL			
SCALE 1:50, 1:100	DATE SEPT. 2023	DRAWN A COLLINS	