




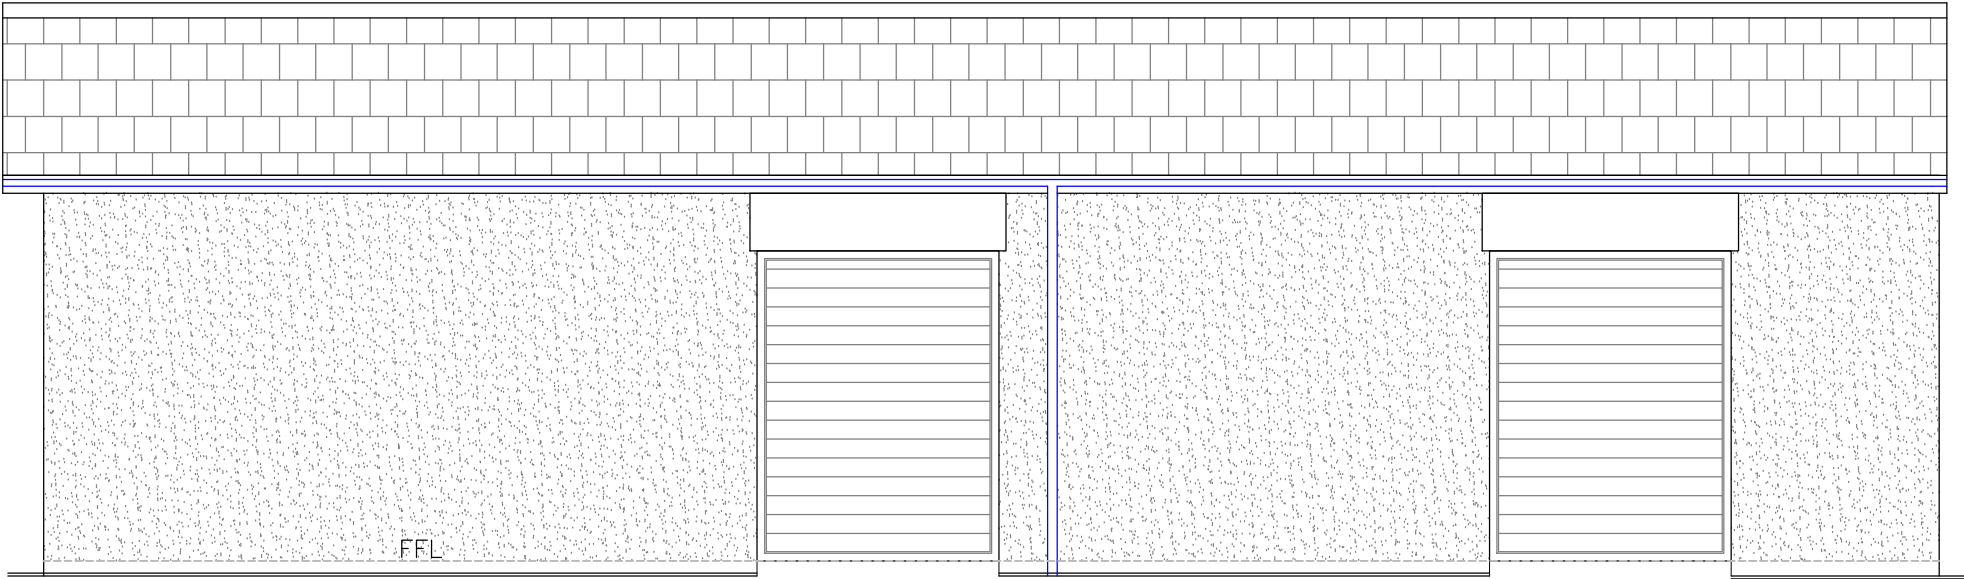


Proposed Floor Plan
1:50

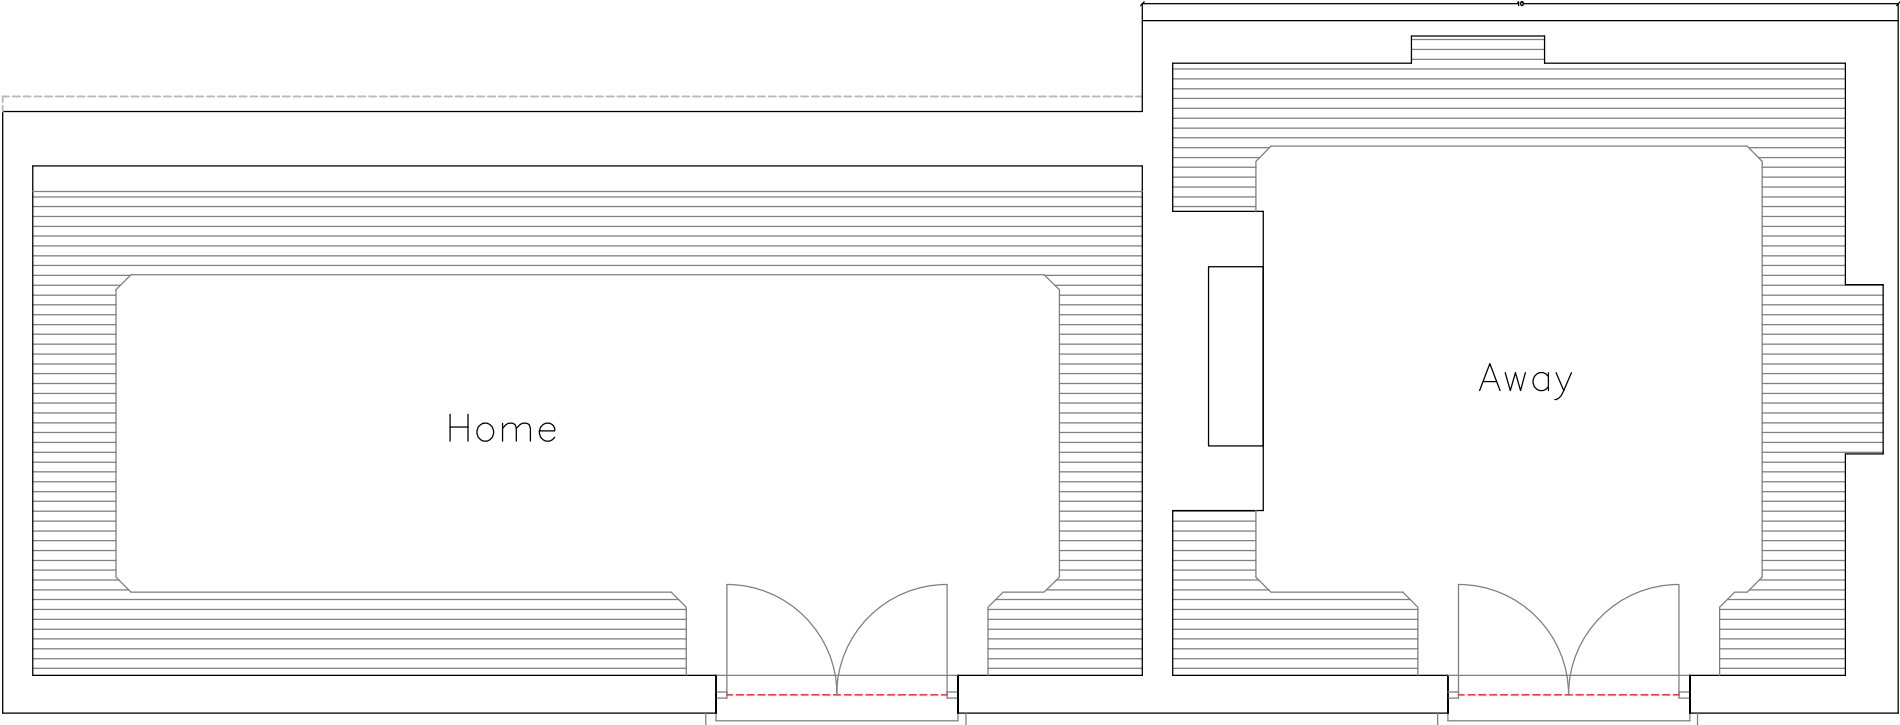


Proposed Floor Plan
1:50

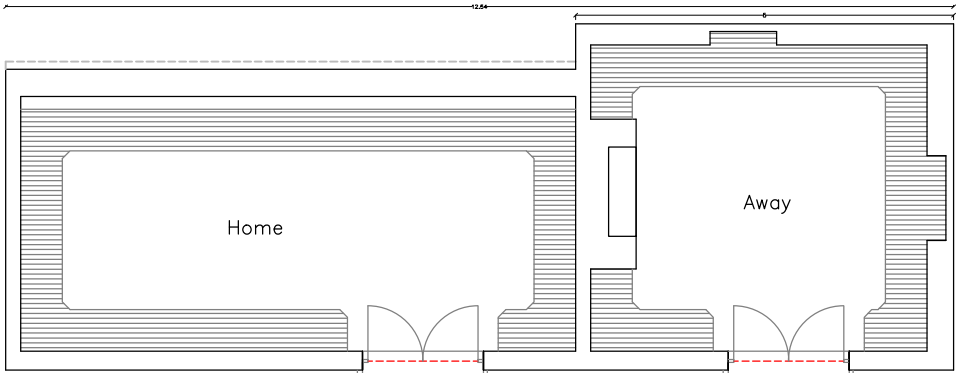


Proposed Floor Plan
1:100

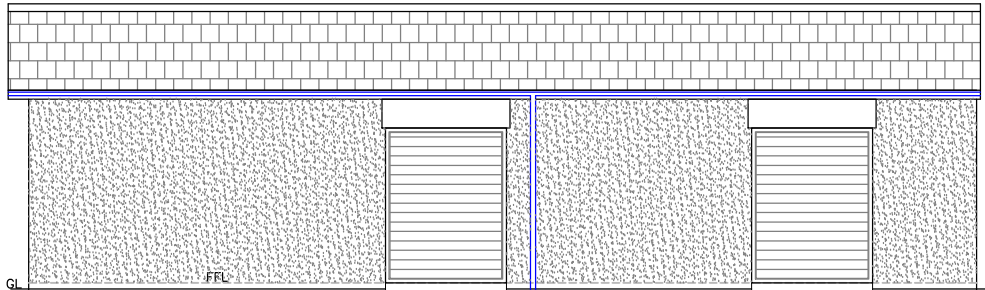


Proposed Front Elevation
1:100

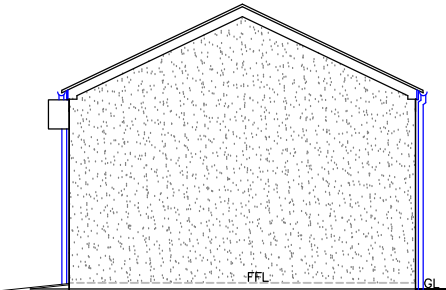


Proposed End Elevation
1:100

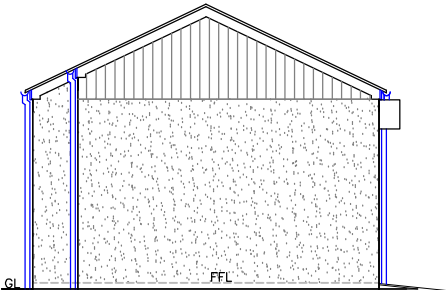


Proposed End Elevation
1:100

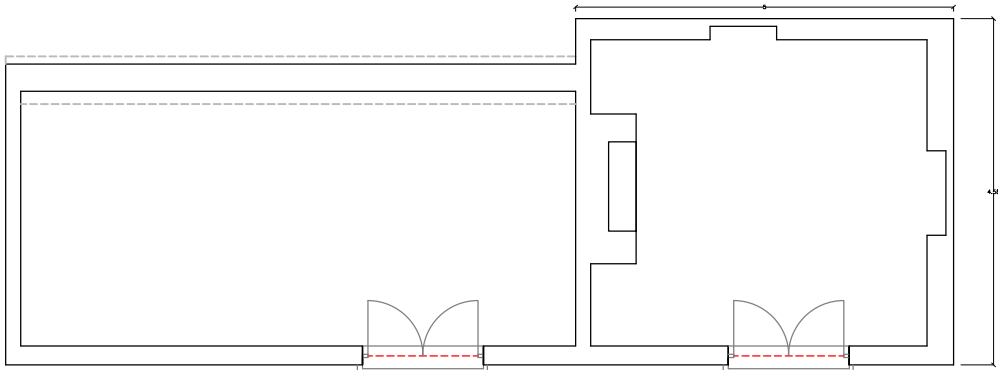


Existing Floor Plan
1:100

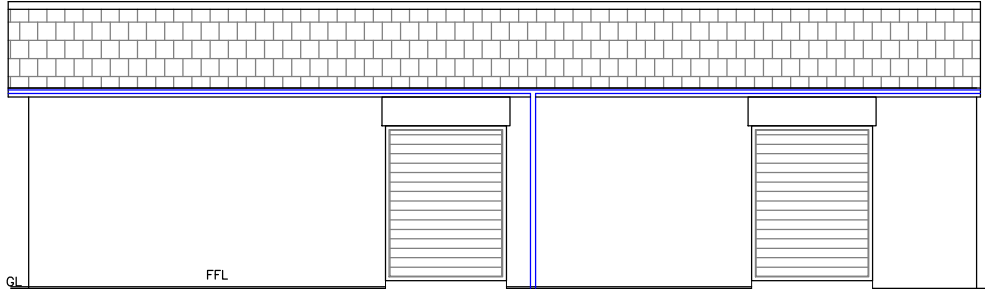


Existing Front Elevation
1:100

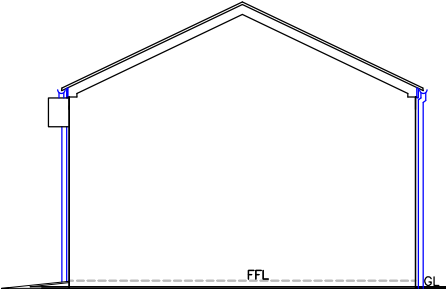


Existing End Elevation
1:100

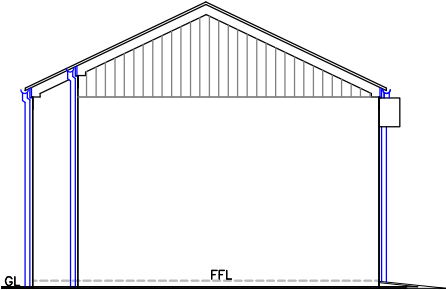

Existing End Elevation
1:100

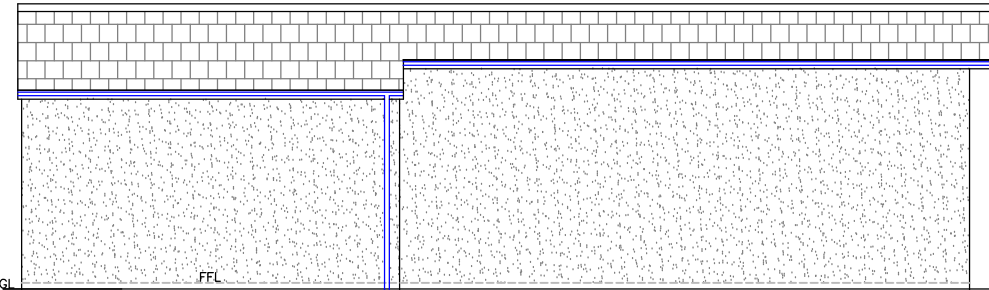

Proposed Rear Elevation
1:100

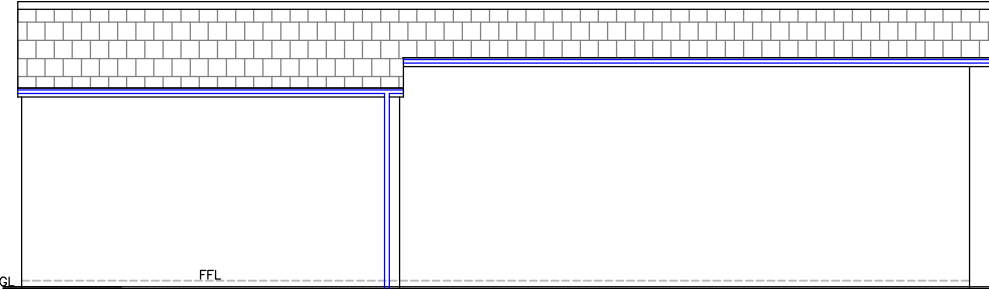

Existing Rear Elevation
1:100

Finishes	
Windows/Doors:	uPVC dg in white Plastic coated steel profile
Walls	Dashed render walls matching existing club



Utopia Design Architectural Services Building Planning Application Support Paul Thomas: BSc (Hons) Tel: 01685 559230. Mob: 07908 725065 e-mail: utopiadass@hotmail.com		
Issued Only for Purpose Indicated		
Drawing Status: FOR PLANNING PURPOSES ONLY		
Client Guest Memorial Bowls Club Dowlais Merthyr Tydfil CF48 3NA		
Project Proposed Change of Use from Storage Shed to Changing Rooms		
Drawn by PT	Date OCT 23	Paper A2
Title Existing Plans, Elevations and Sections		Scale 1:50 1:100 Drwg No GBowls CR01