



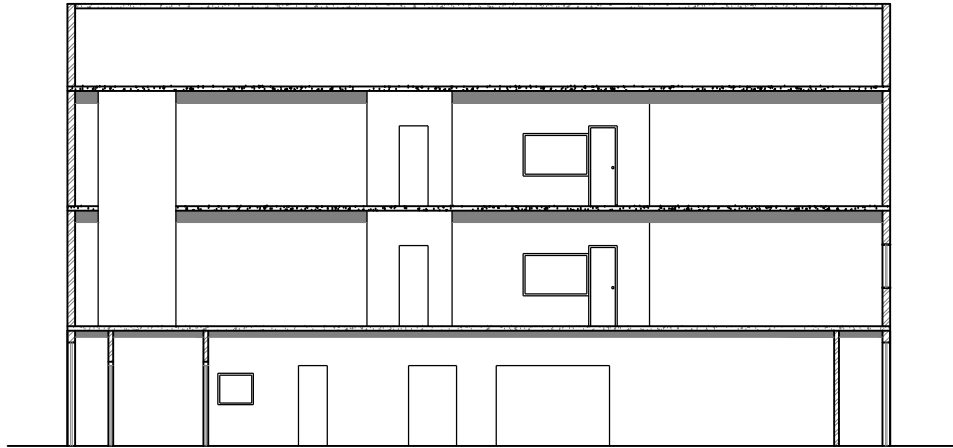


1 EXISTING SECTION A-A
Scale: 1:200

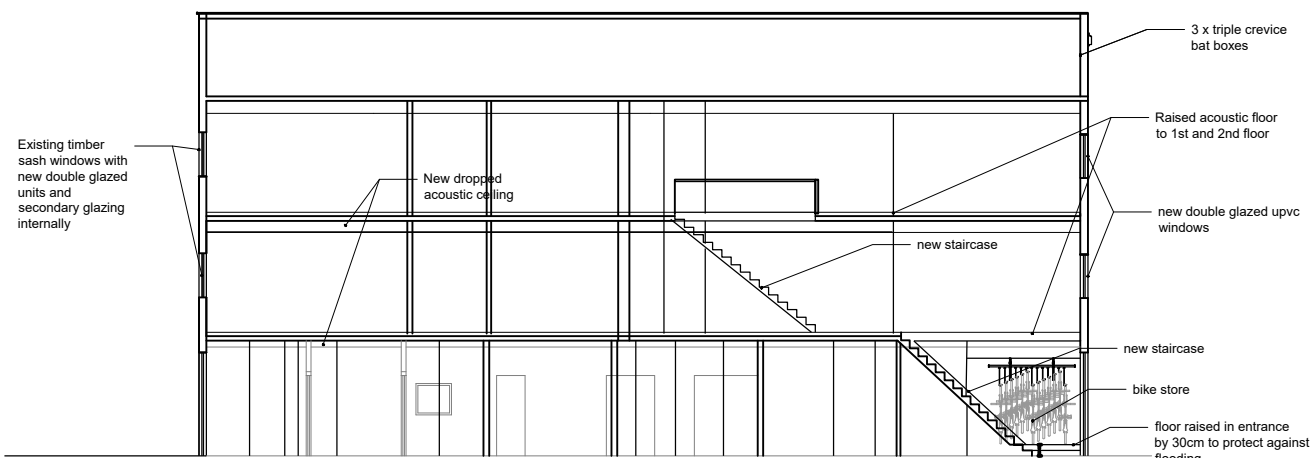

2 PROPOSED SECTION A-A
Scale: 1:200



3 EXISTING SECTION B-B
Scale: 1:200

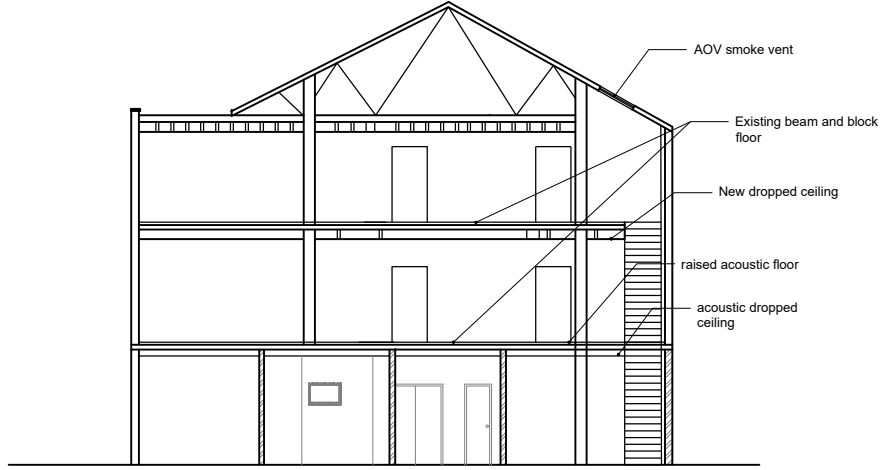


4 PROPOSED SECTION B-B
Scale: 1:200

All dimensions to be checked on site prior to construction or manufacture. Refer also to written specification of works where applicable. Any discrepancies to be verified with Architects prior to commencement of works.

This drawing is the property of XL Property Limited. They reserve copyright, and the drawing issued on the condition that it is not retained by any unauthorised person. It may not be reproduced or disclosed, either wholly or in part without written consent from XL Property Limited.

REVISION:	DESCRIPTION:	DATE:
Rev. P1	Pre app submission	d.m.yy
Rev P2	Full plans submission	june 2021
Rev P3	Existing timber sashes to front elevation retained and upgraded to double glaze with secondary glazing internally	13/01 2021
Rev P4	Bat boxes relocated to western elevation	20 02 2022

 

PLANNING

PROJECT:	BAR CODE	
	92-94 HIGH STREET, MERTHYR TYDFIL, CF47 8UP	
CLIENT:	G&B INVESTMENTS LTD	
DRAWING:	EXISTING AND PROPOSED SECTIONS	
DATE:	NOV 2020	SCALE: 1:200 @ A3
DWG. NO:	9435-104	REVISION: P4

XL PROPERTY ADDRESS: Belvoir Lodge, Upper Oldfield Prk, Bath BA2 3JX
TEL: 07775903564 EMAIL: louise@xlproperty.co.uk