


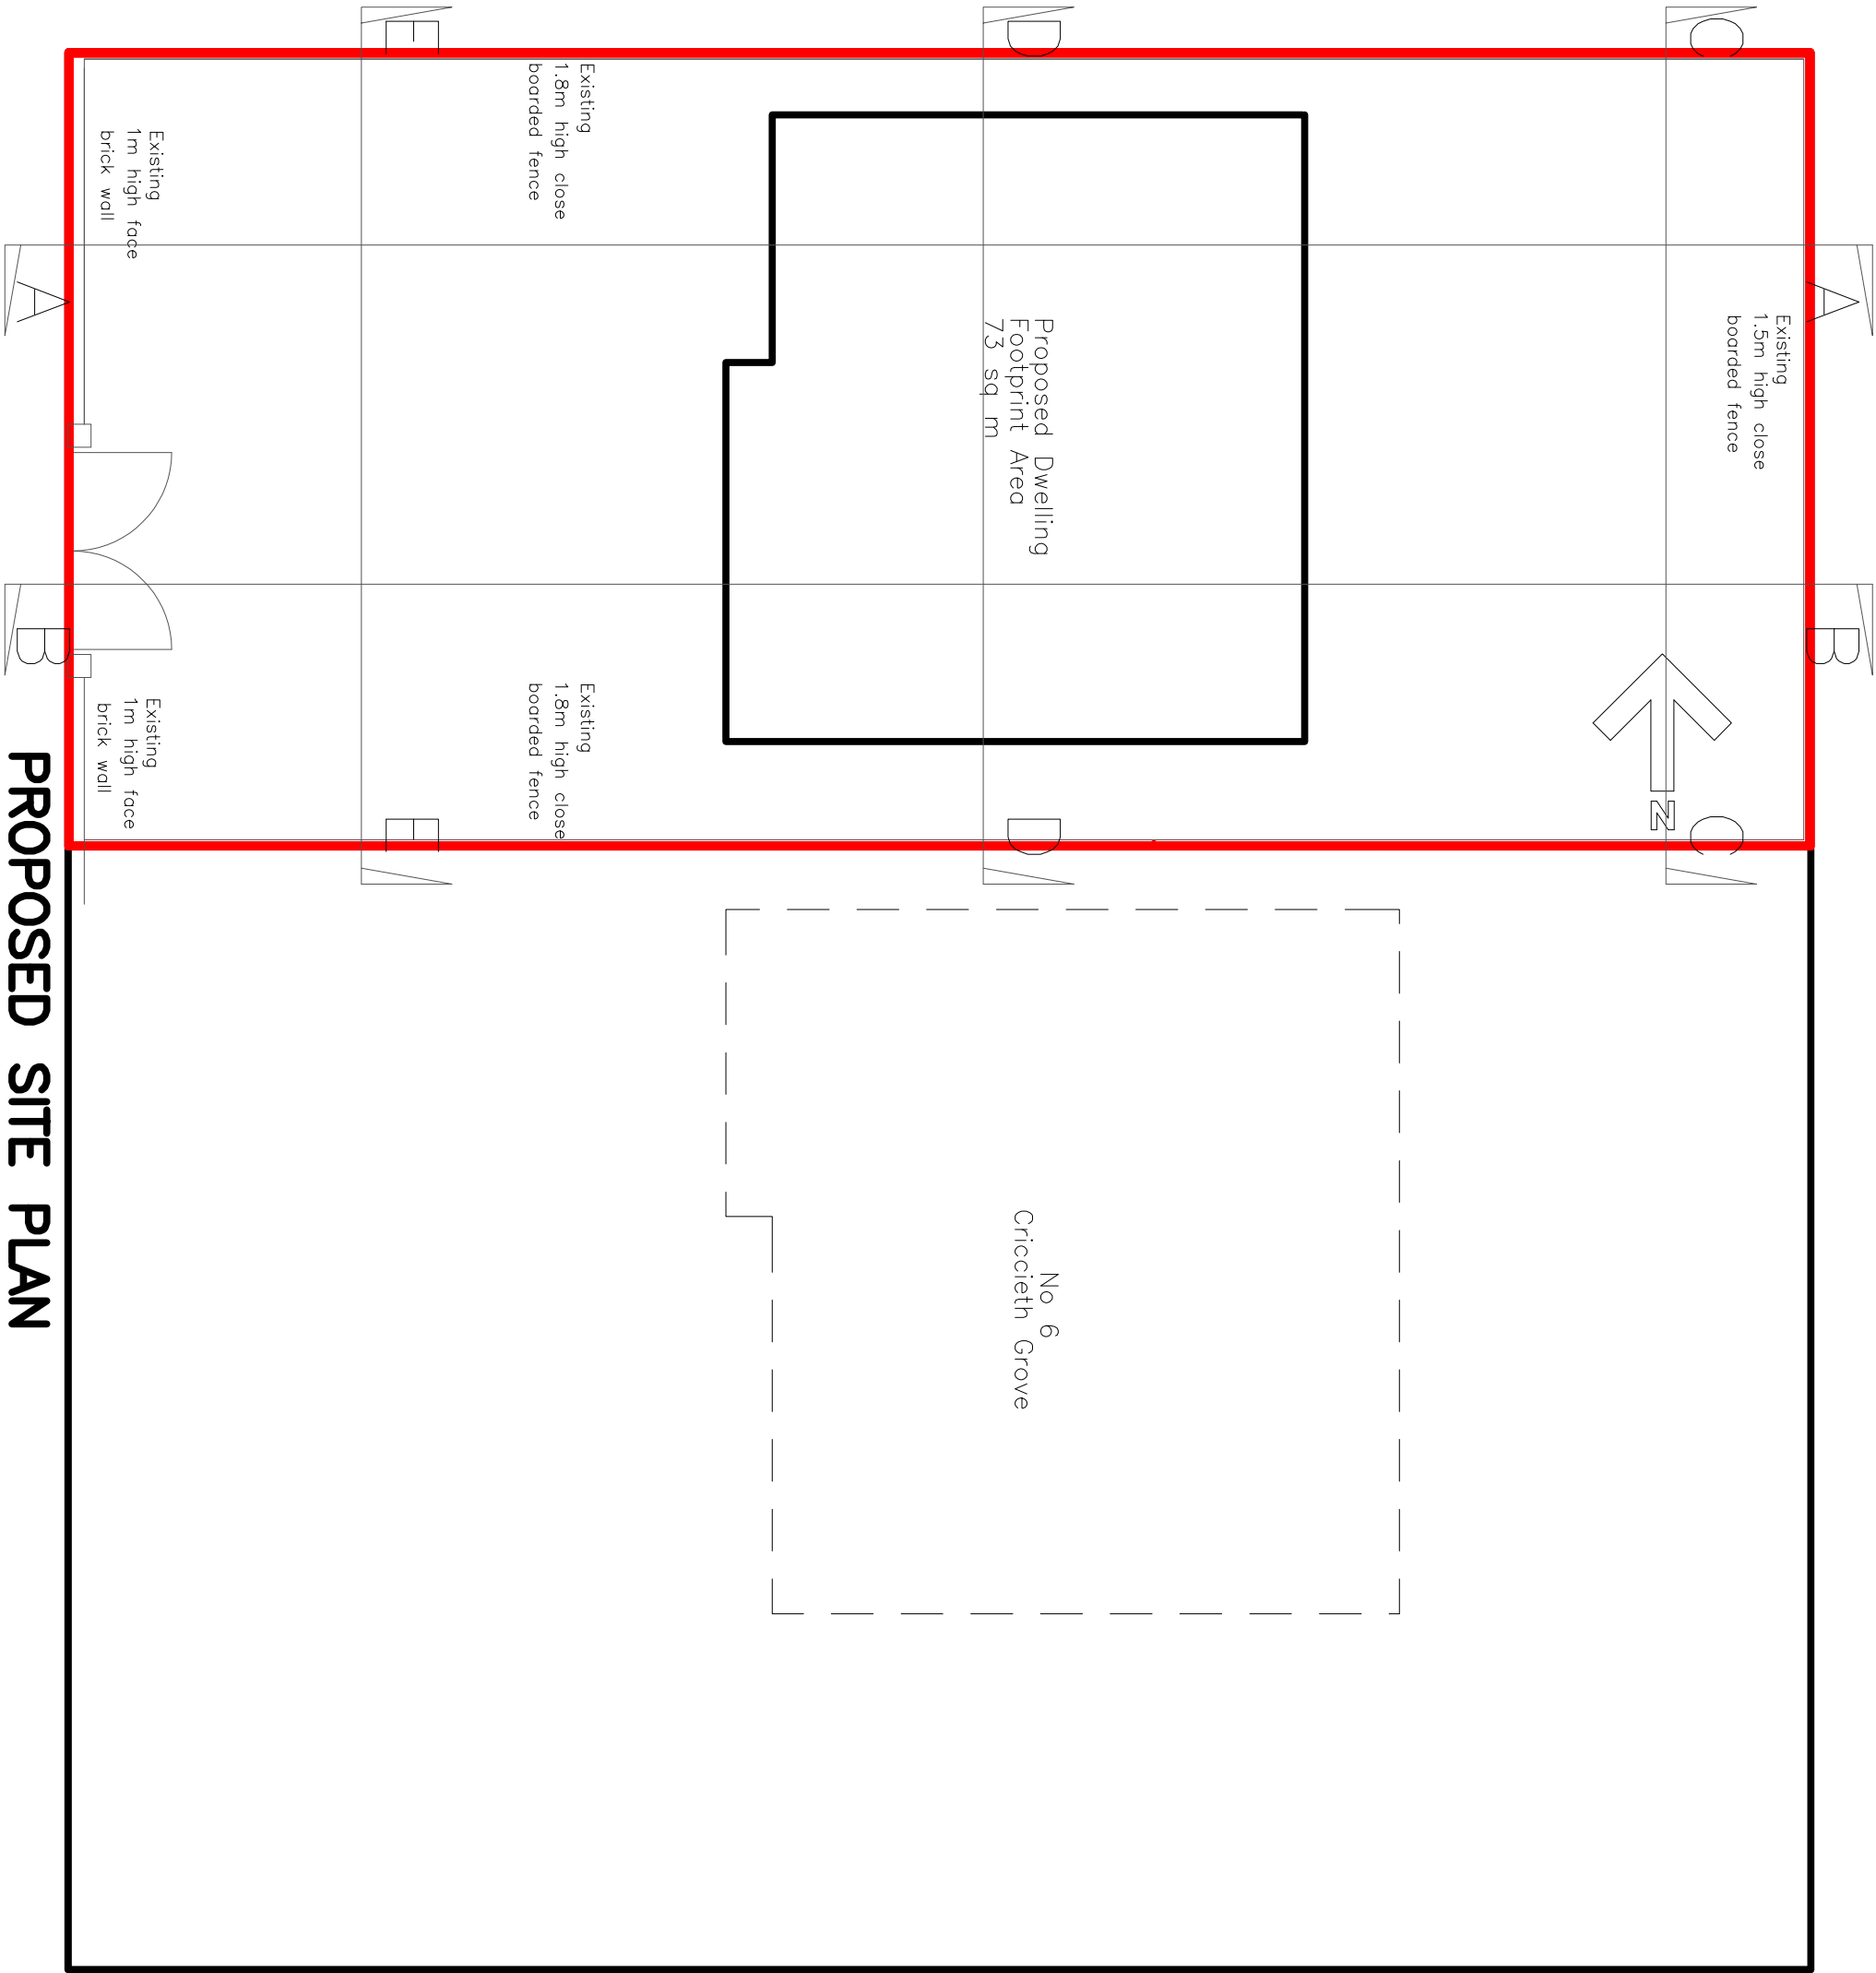

PROPOSED SITE PLAN

<u>Utopia Design</u>					
<u>Architectural Services</u>					
Building Planning Application Support					
Paul Thomas: BSc (Hons)					
Tel: 01685 569230 Mob: 07908 725065					
Issued Only for Purpose Indicated					
Drawing Status: FOR PLANNING PURPOSES ONLY					
Client		Site Address			
Phil Booth		Land adjacent to 6, Crickieith Grove Castle Park Merthyr Tydfil CF48 1JY			
Project					
Proposed 4 Bedroom Detached Dwelling					
Drawn by PT	Date 22.06.2020	Date Scale	Approved	Date 1:100	
Title Proposed Plans		Paper A2		Drawing No P & C CRIC 05A	