




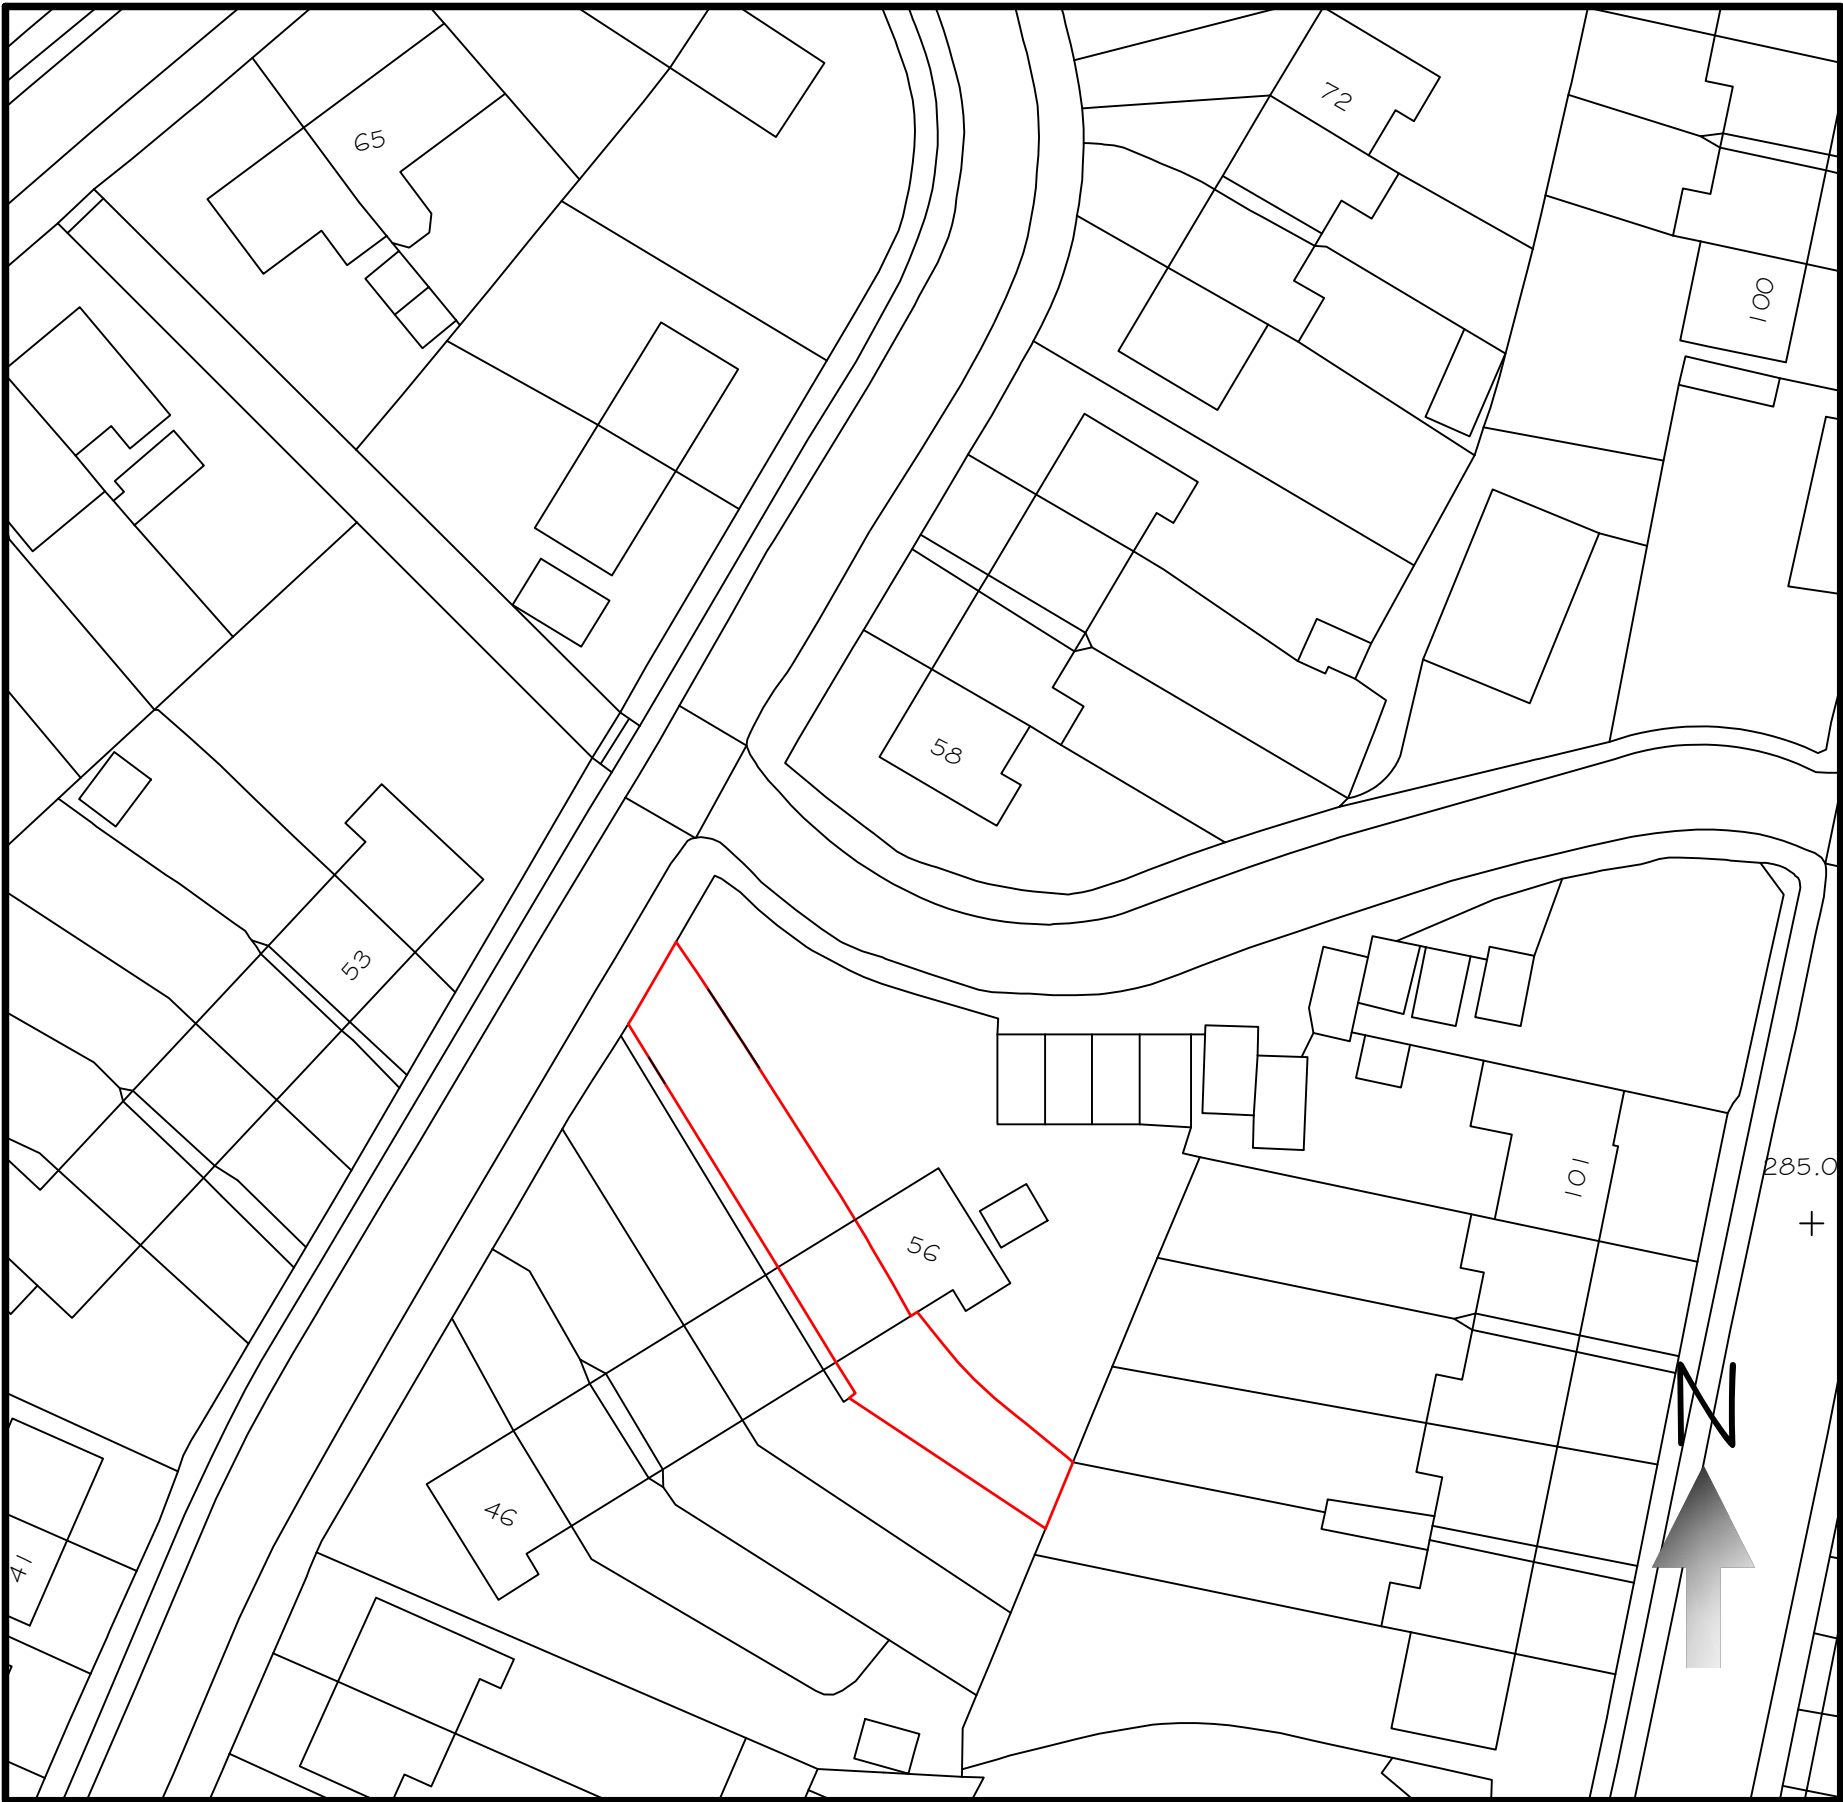


Site Location Plan At 1:500 Scale

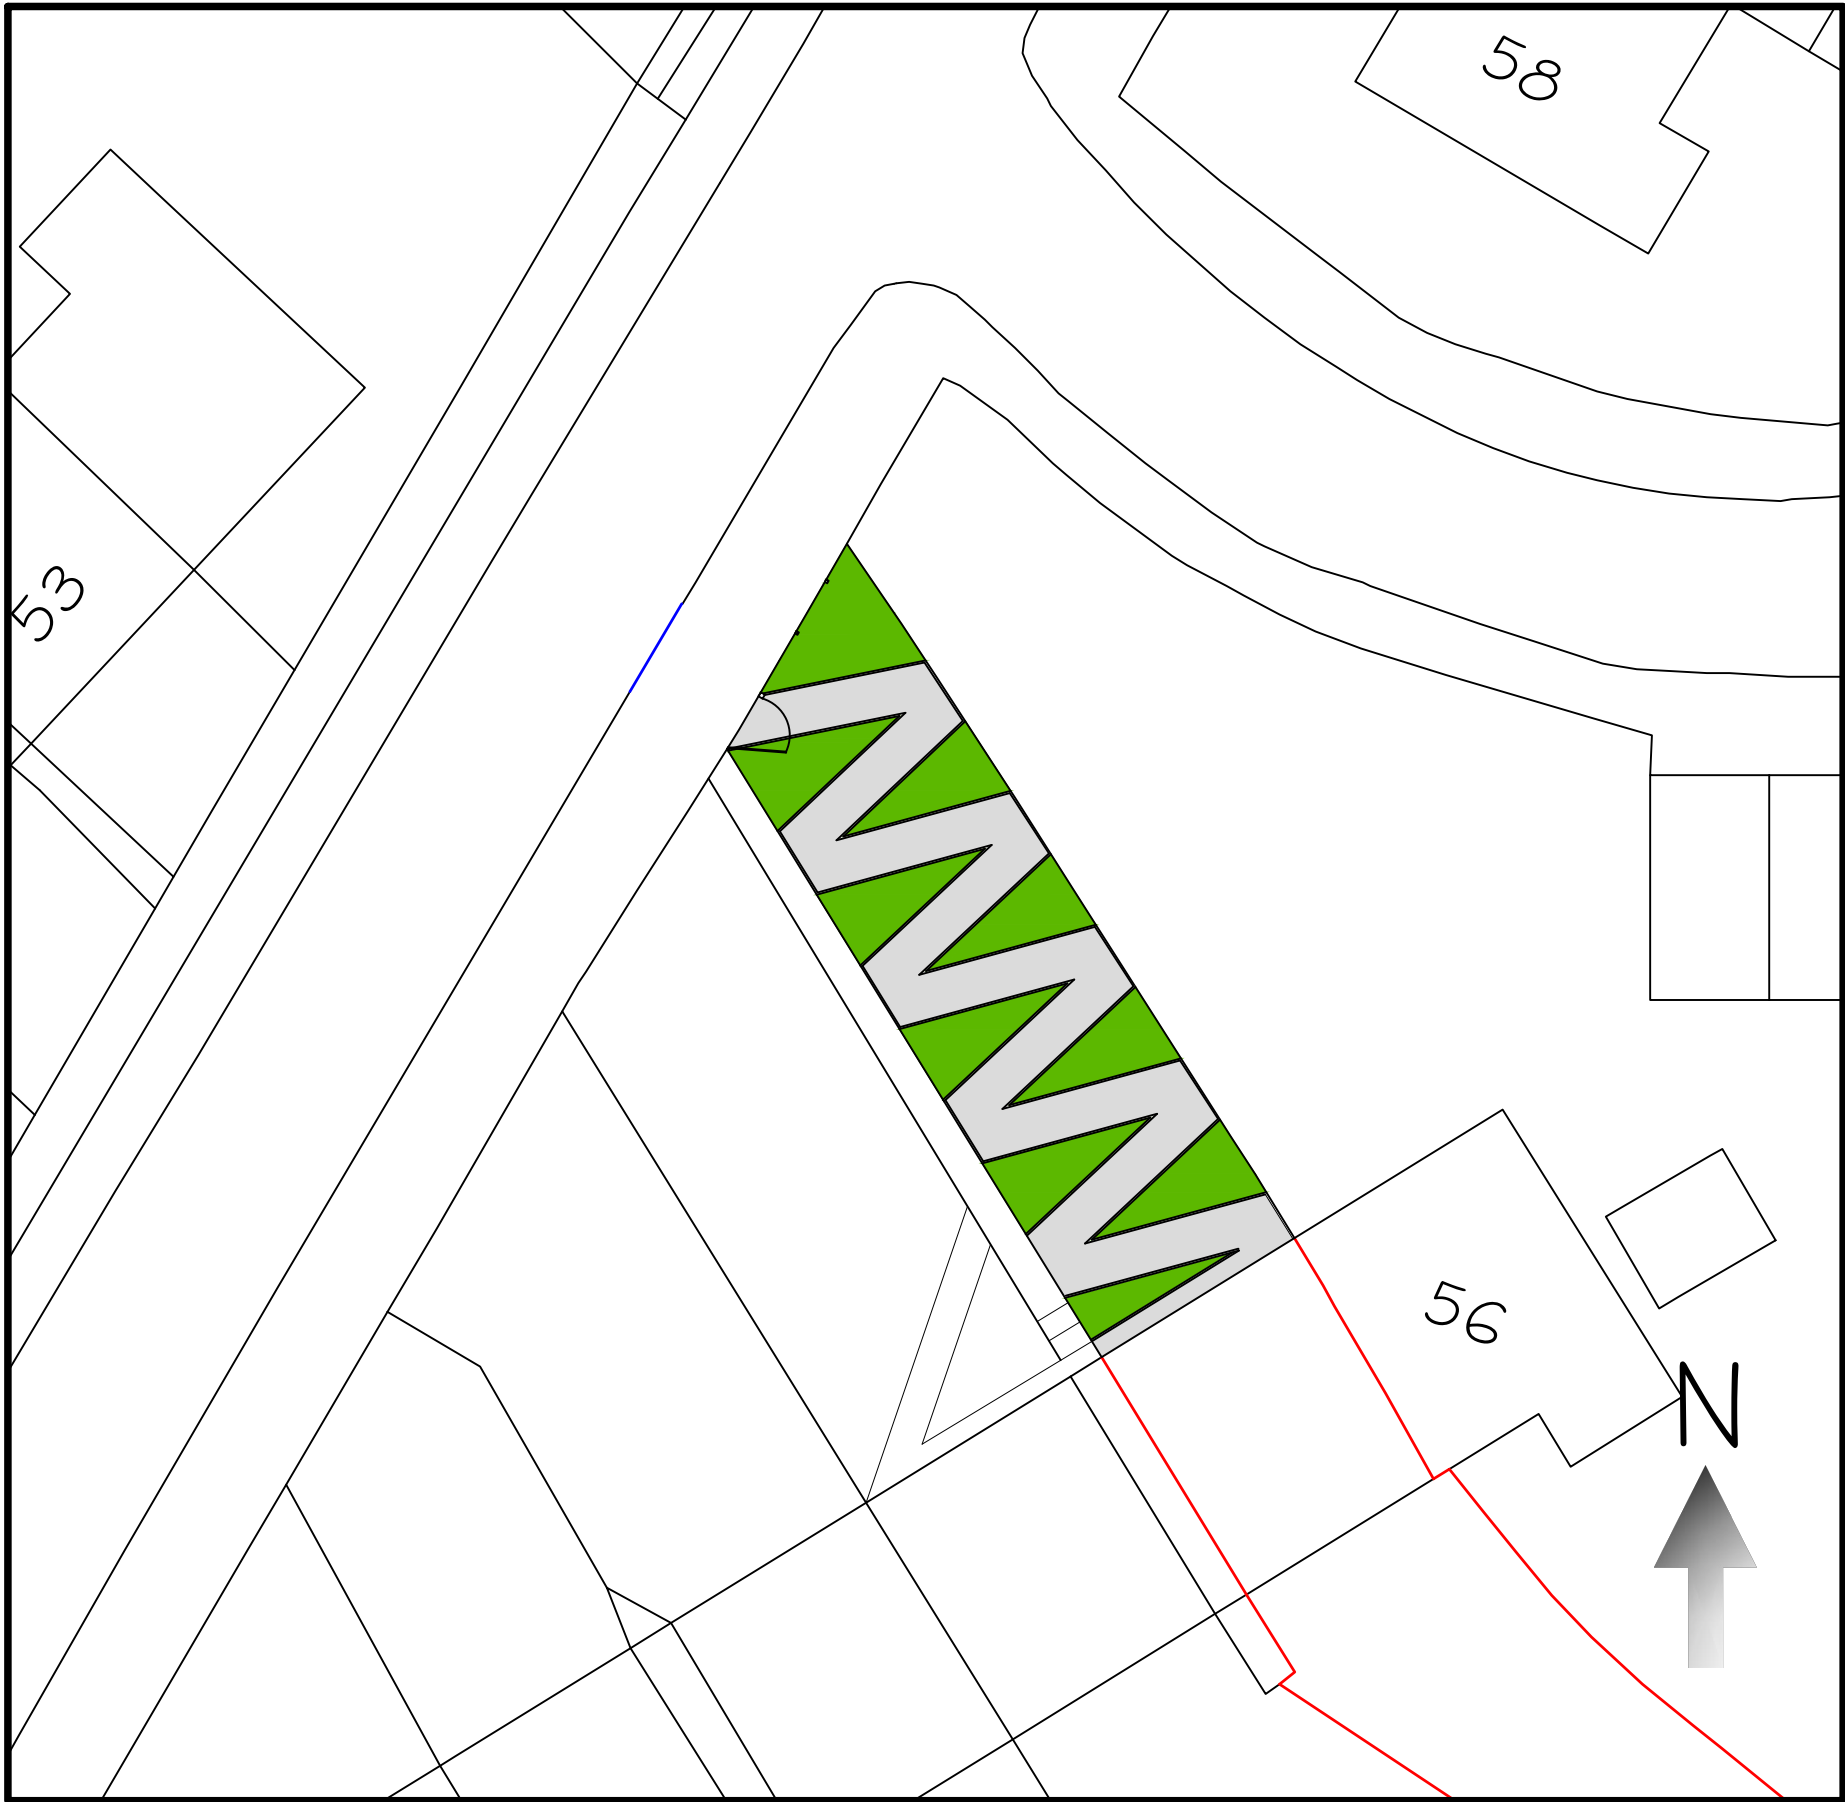

Existing Site Plan At 1:200 Scale

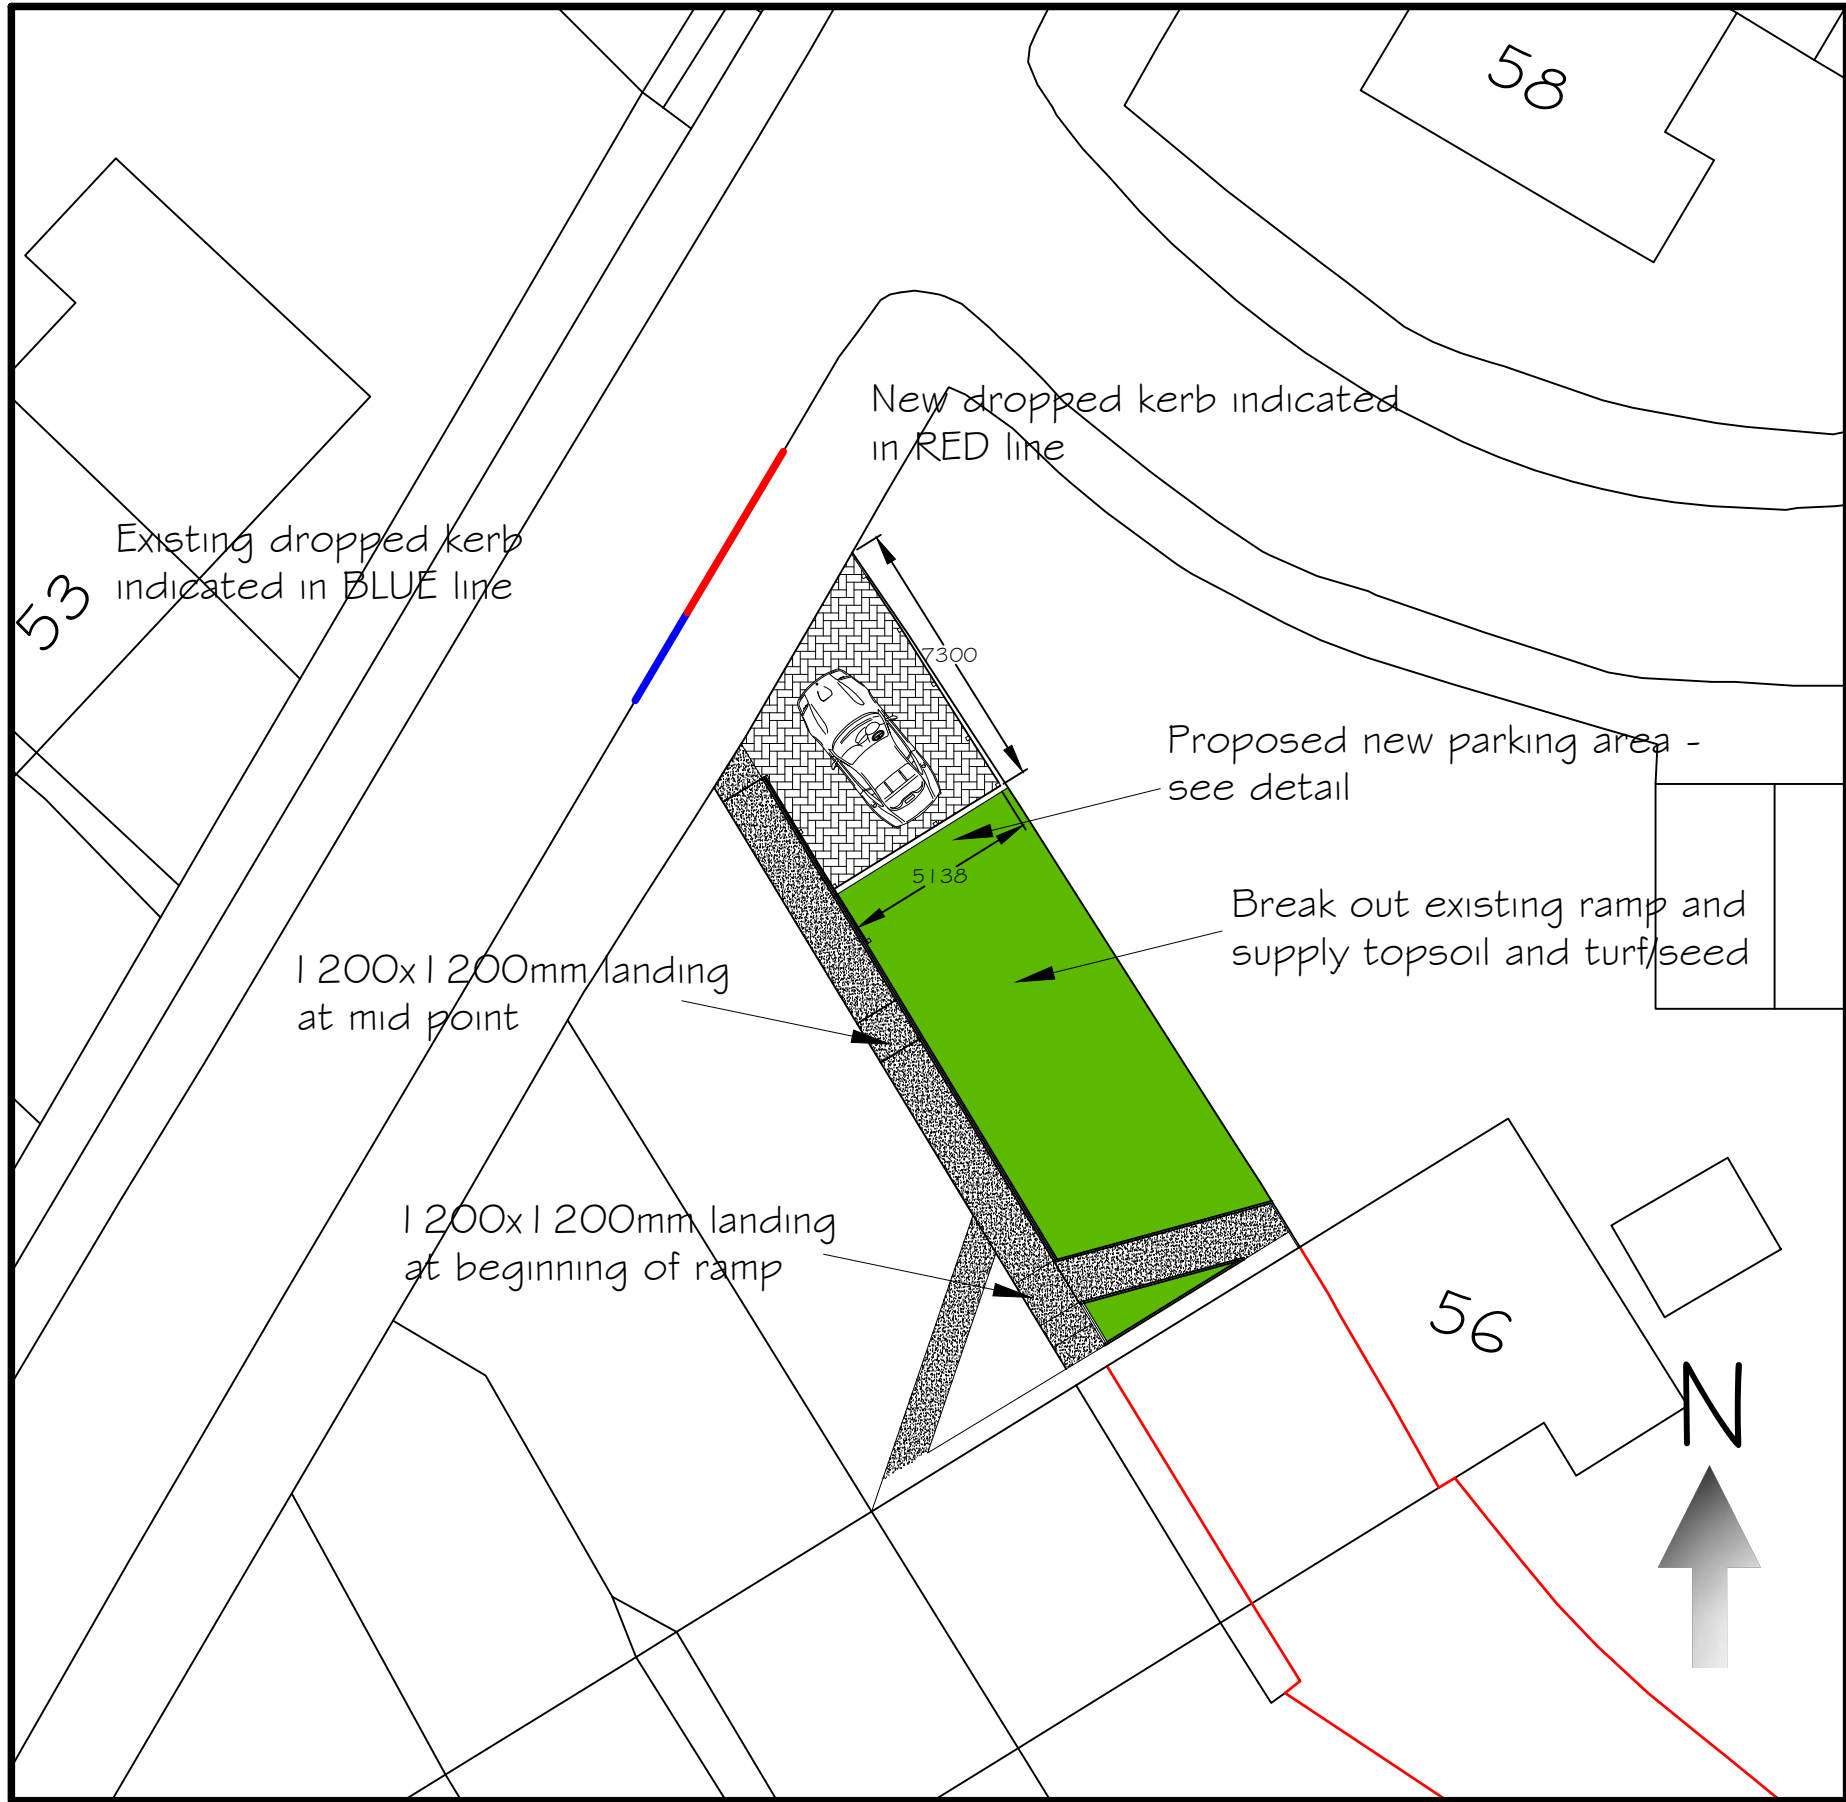

Proposed Site Plan At 1:200 Scale

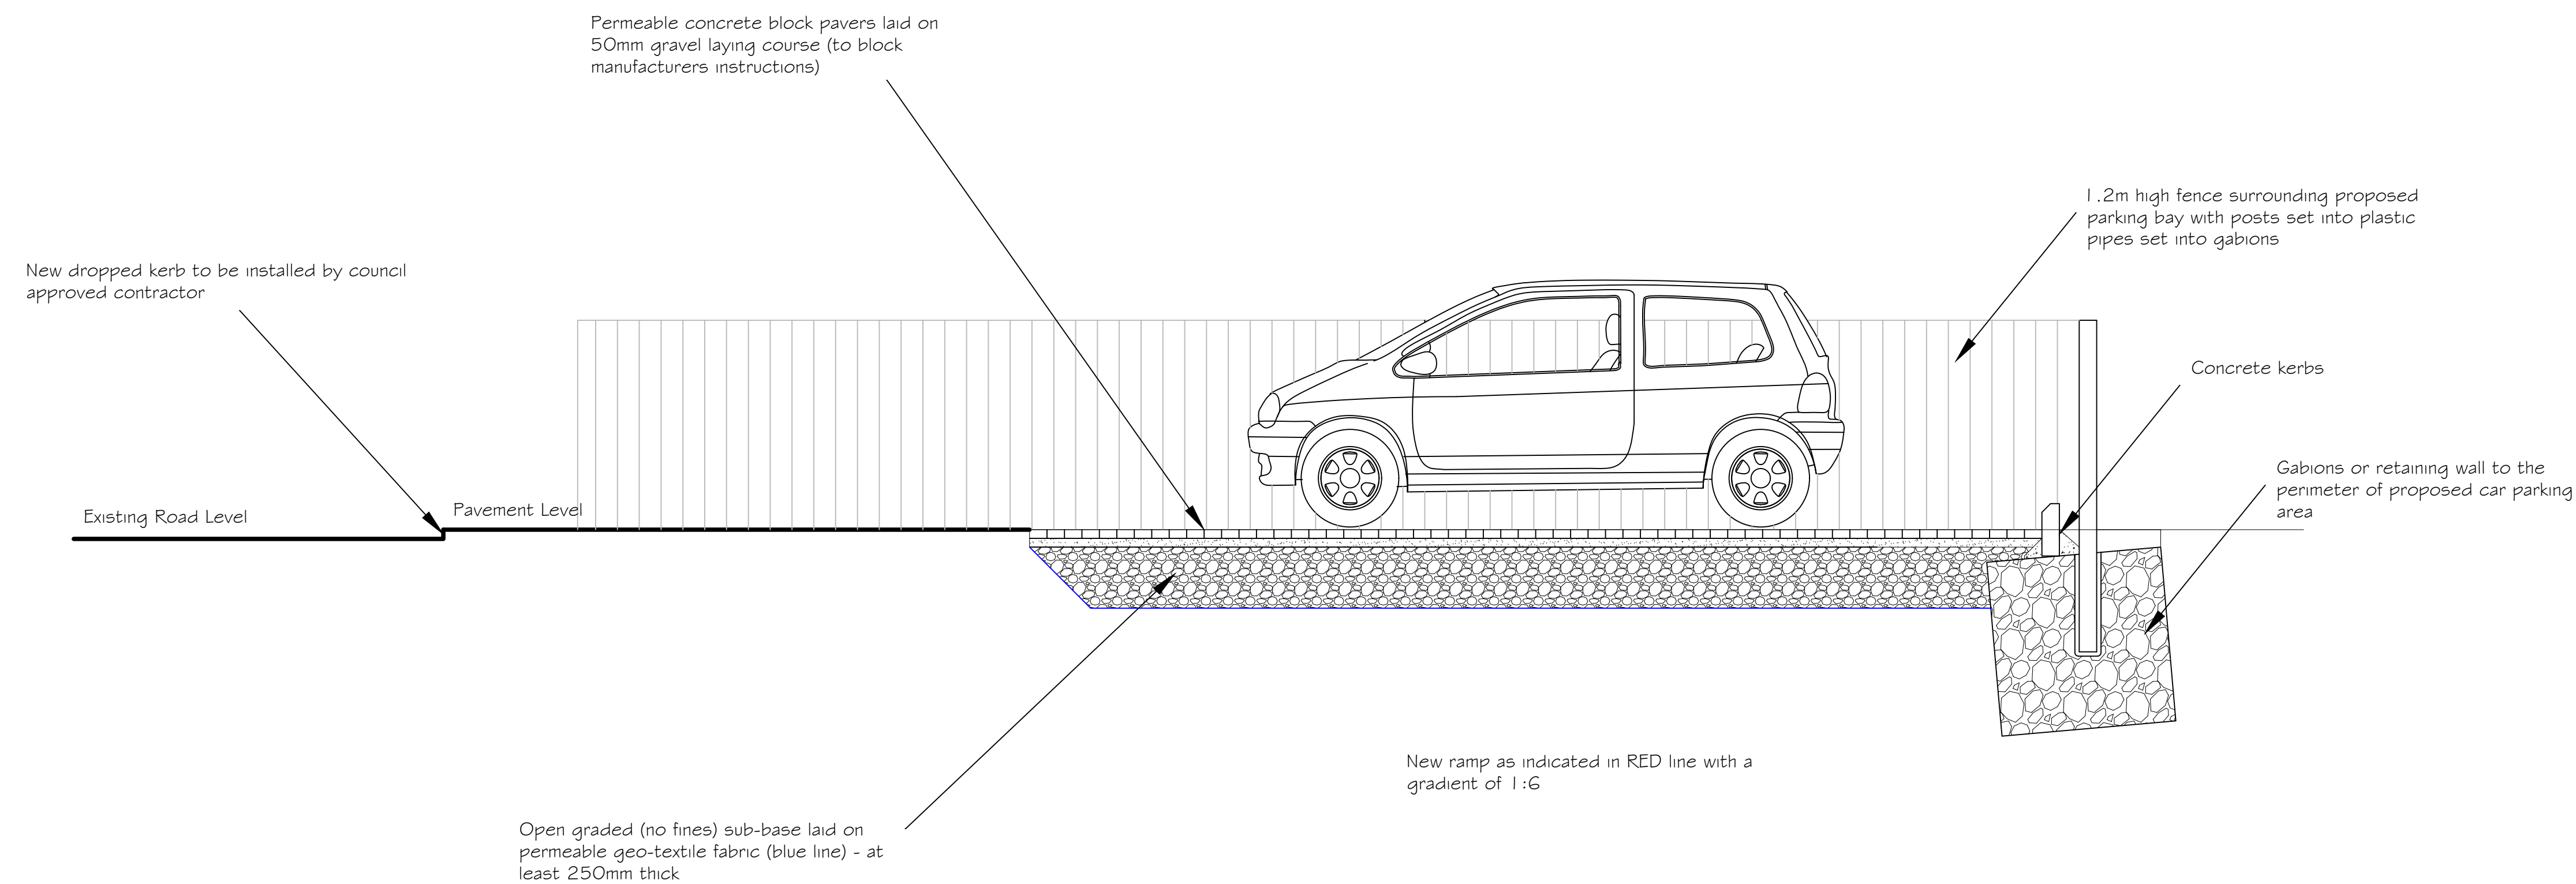

Typical section through proposed parking area

Tecta Associates Ltd Mobile: - 07765800405 E-mail: - info@tecta-associates.co.uk		
Title: New Parking Area & Accessibility Work 54 Garden City, Merthyr Tydfil, CF47 9YT	Date: Jan 2022	Scale: As Indicated At A1
Client: Merthyr Valleys Homes 22 Lansbury Road, Gellideg, Merthyr Tydfil, CF48 1HA	Number: TAL2 1/49/01	

Do not scale from this drawing, all dimensions must be checked on site. © Tecta Associates Limited