

Do not scale from this drawing.
The user of this drawing shall check all
dimensions & report all errors and
omissions to LeTrucco Design.
This drawing is copyright. It must not be
copied, used or disclosed to third parties
without prior permission of LeTrucco
Design.



ELEVATION TO JOHN STREET




SOUTH ELEVATION



ELEVATION TO HIGH STREET



REAR ELEVATION

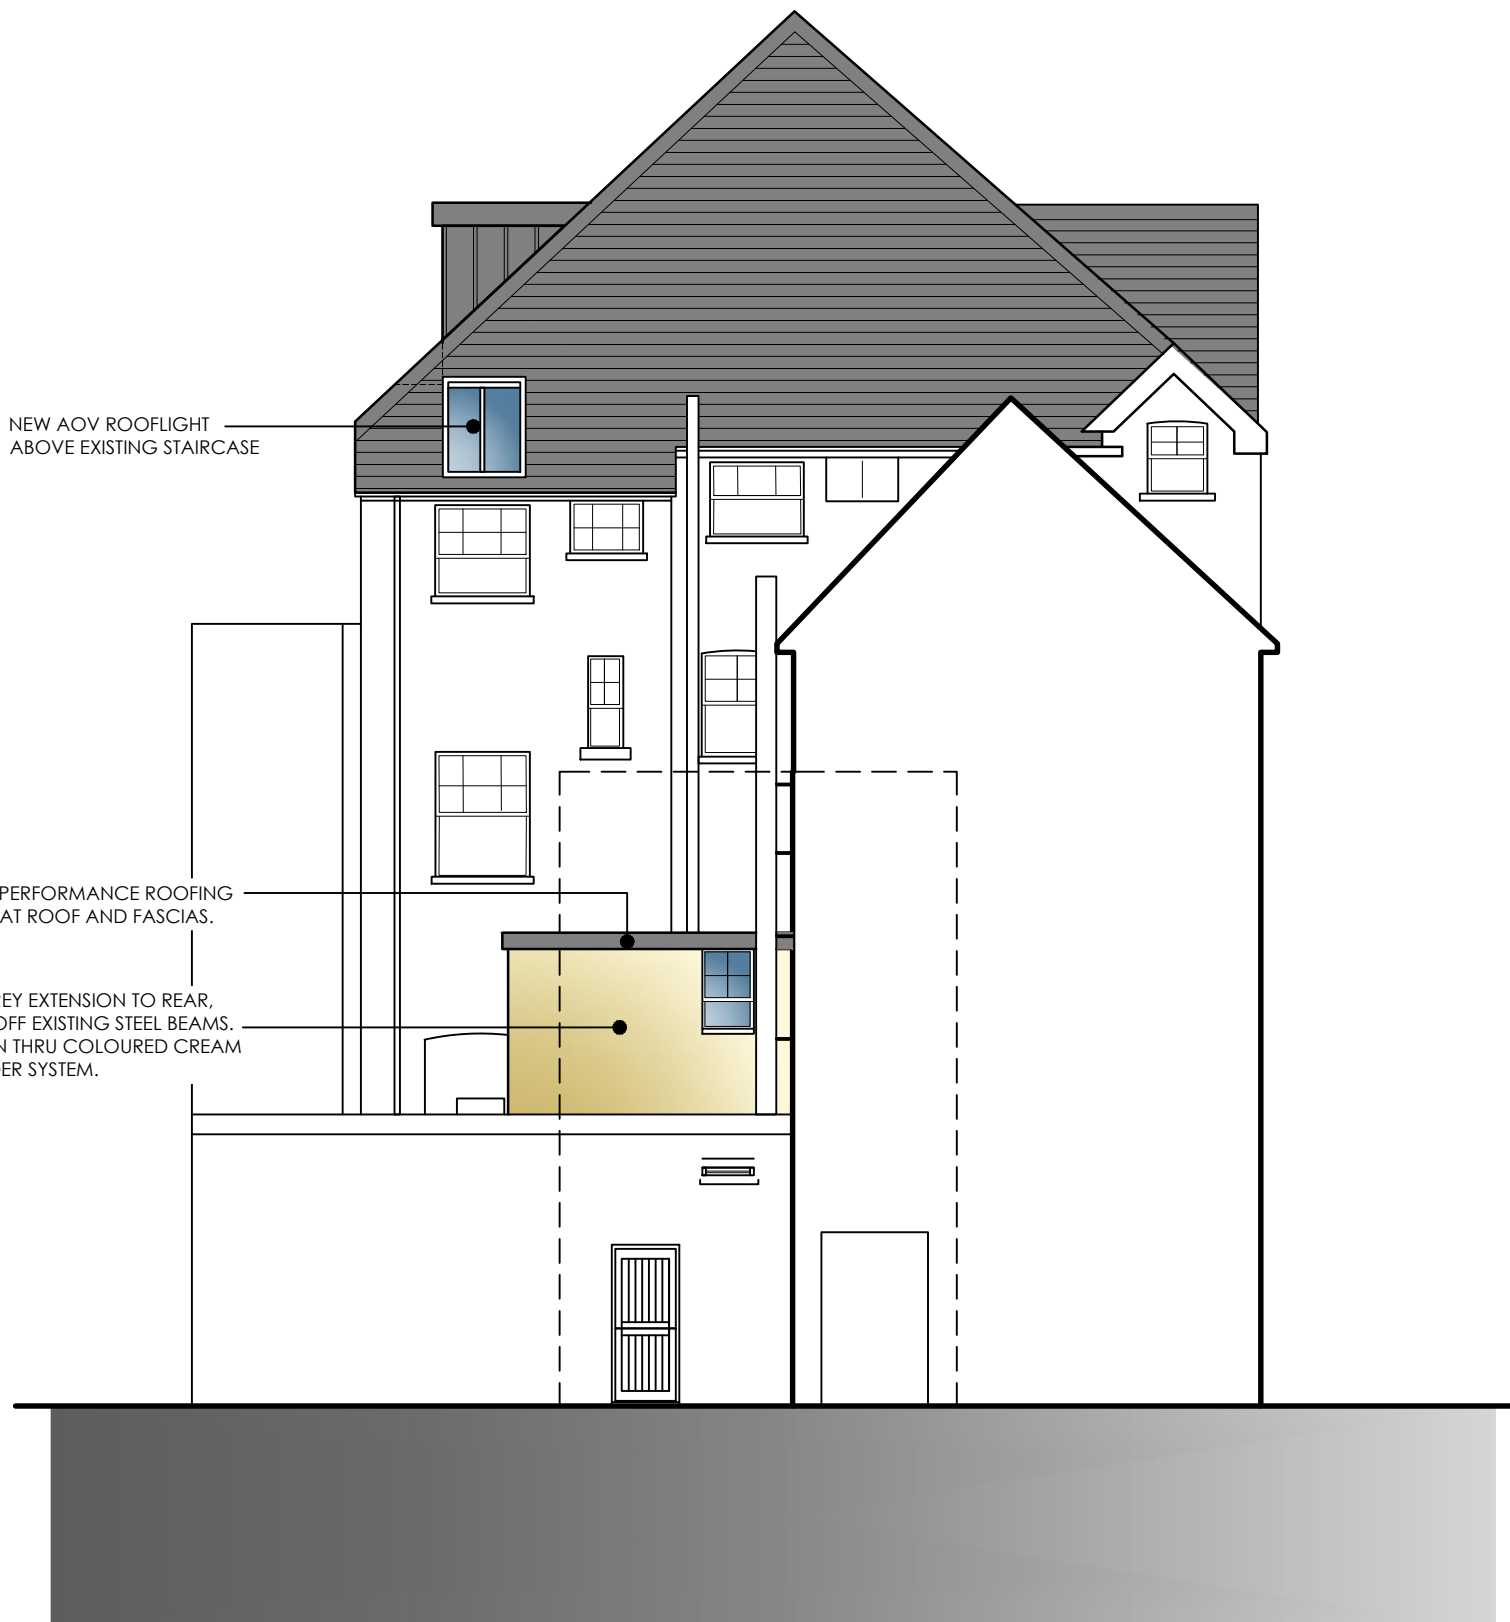

REAR ELEVATION

Revisions
REV A NOV 19
REVISIONS
OF NEW DOORS AND WINDOW TO THIRD FLOOR
REQUEST - ALL AT CONSERVATION OFFICERS

Client	Drawing No	Scale	Revision	Date	Checked
Client	LTS193.04.02	1:100 @ A1	A	Aug 19	KWL
Job Title	Drawing Title	Proposed Elevations			
Woodfire, High St., Merthyr	Proposed Elevations				

Drawing Purpose
PLANNING