




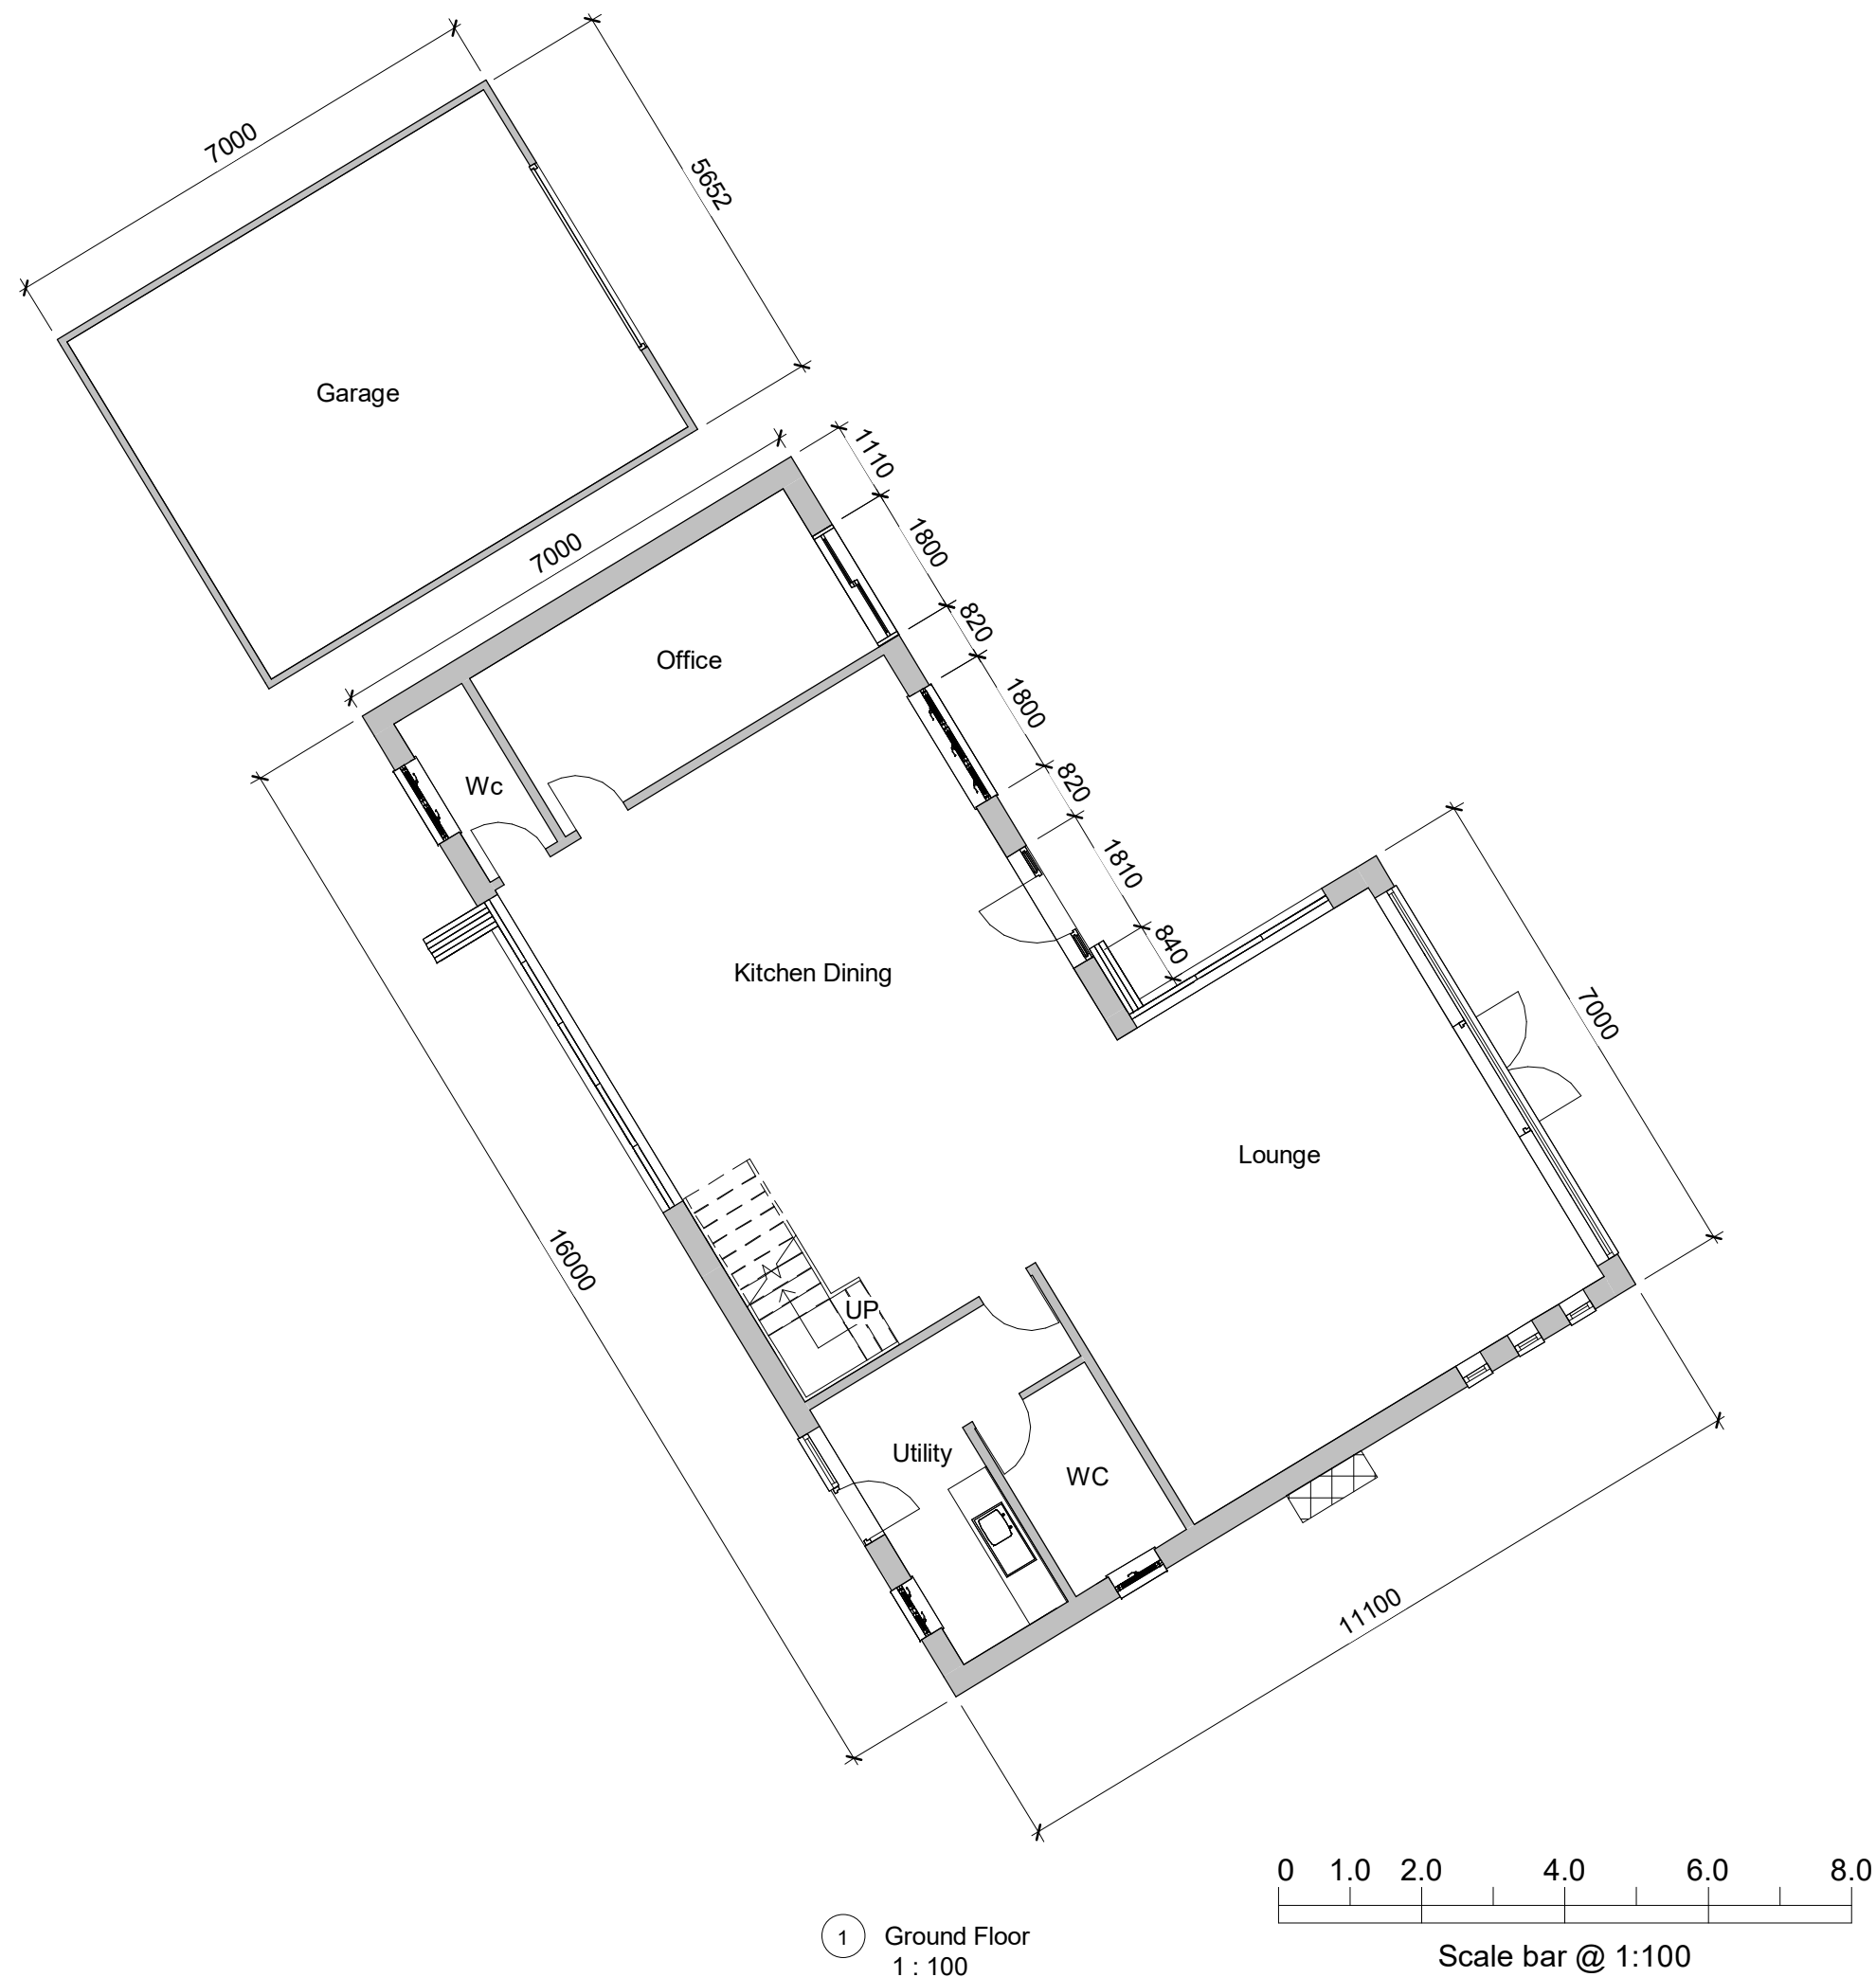


1 Ground Floor
1 : 100

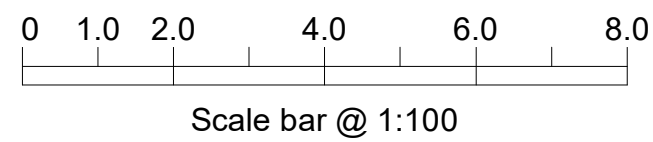

INDIGO DESIGN (Part of 3dcadwales Ltd) 5 Ashlea Drive, Merthyr Tydfil, CF47 0NY Tele 01685 385746 Mob - 07940913216 Email: philip@3dcadwales.co.uk		
This Drawing is Copyright, Dimensions to be checked on site and not scaled from this drawing		 Indigo 3d Design
PURPOSE OF ISSUE Planning Approval		DRAWING NUMBER WF-01
PROJECT New Dwelling with Detached Garage		
SHEET Ground Floor Plan		
Address Land off, Winch Fawr Road, Merthyr Tydfil. CF48 1RD		
Checked by JH	Drawn by PH	Scale (@ A3) 1 : 100
Rev No	Description	Date
A	Issue	30/11/2022

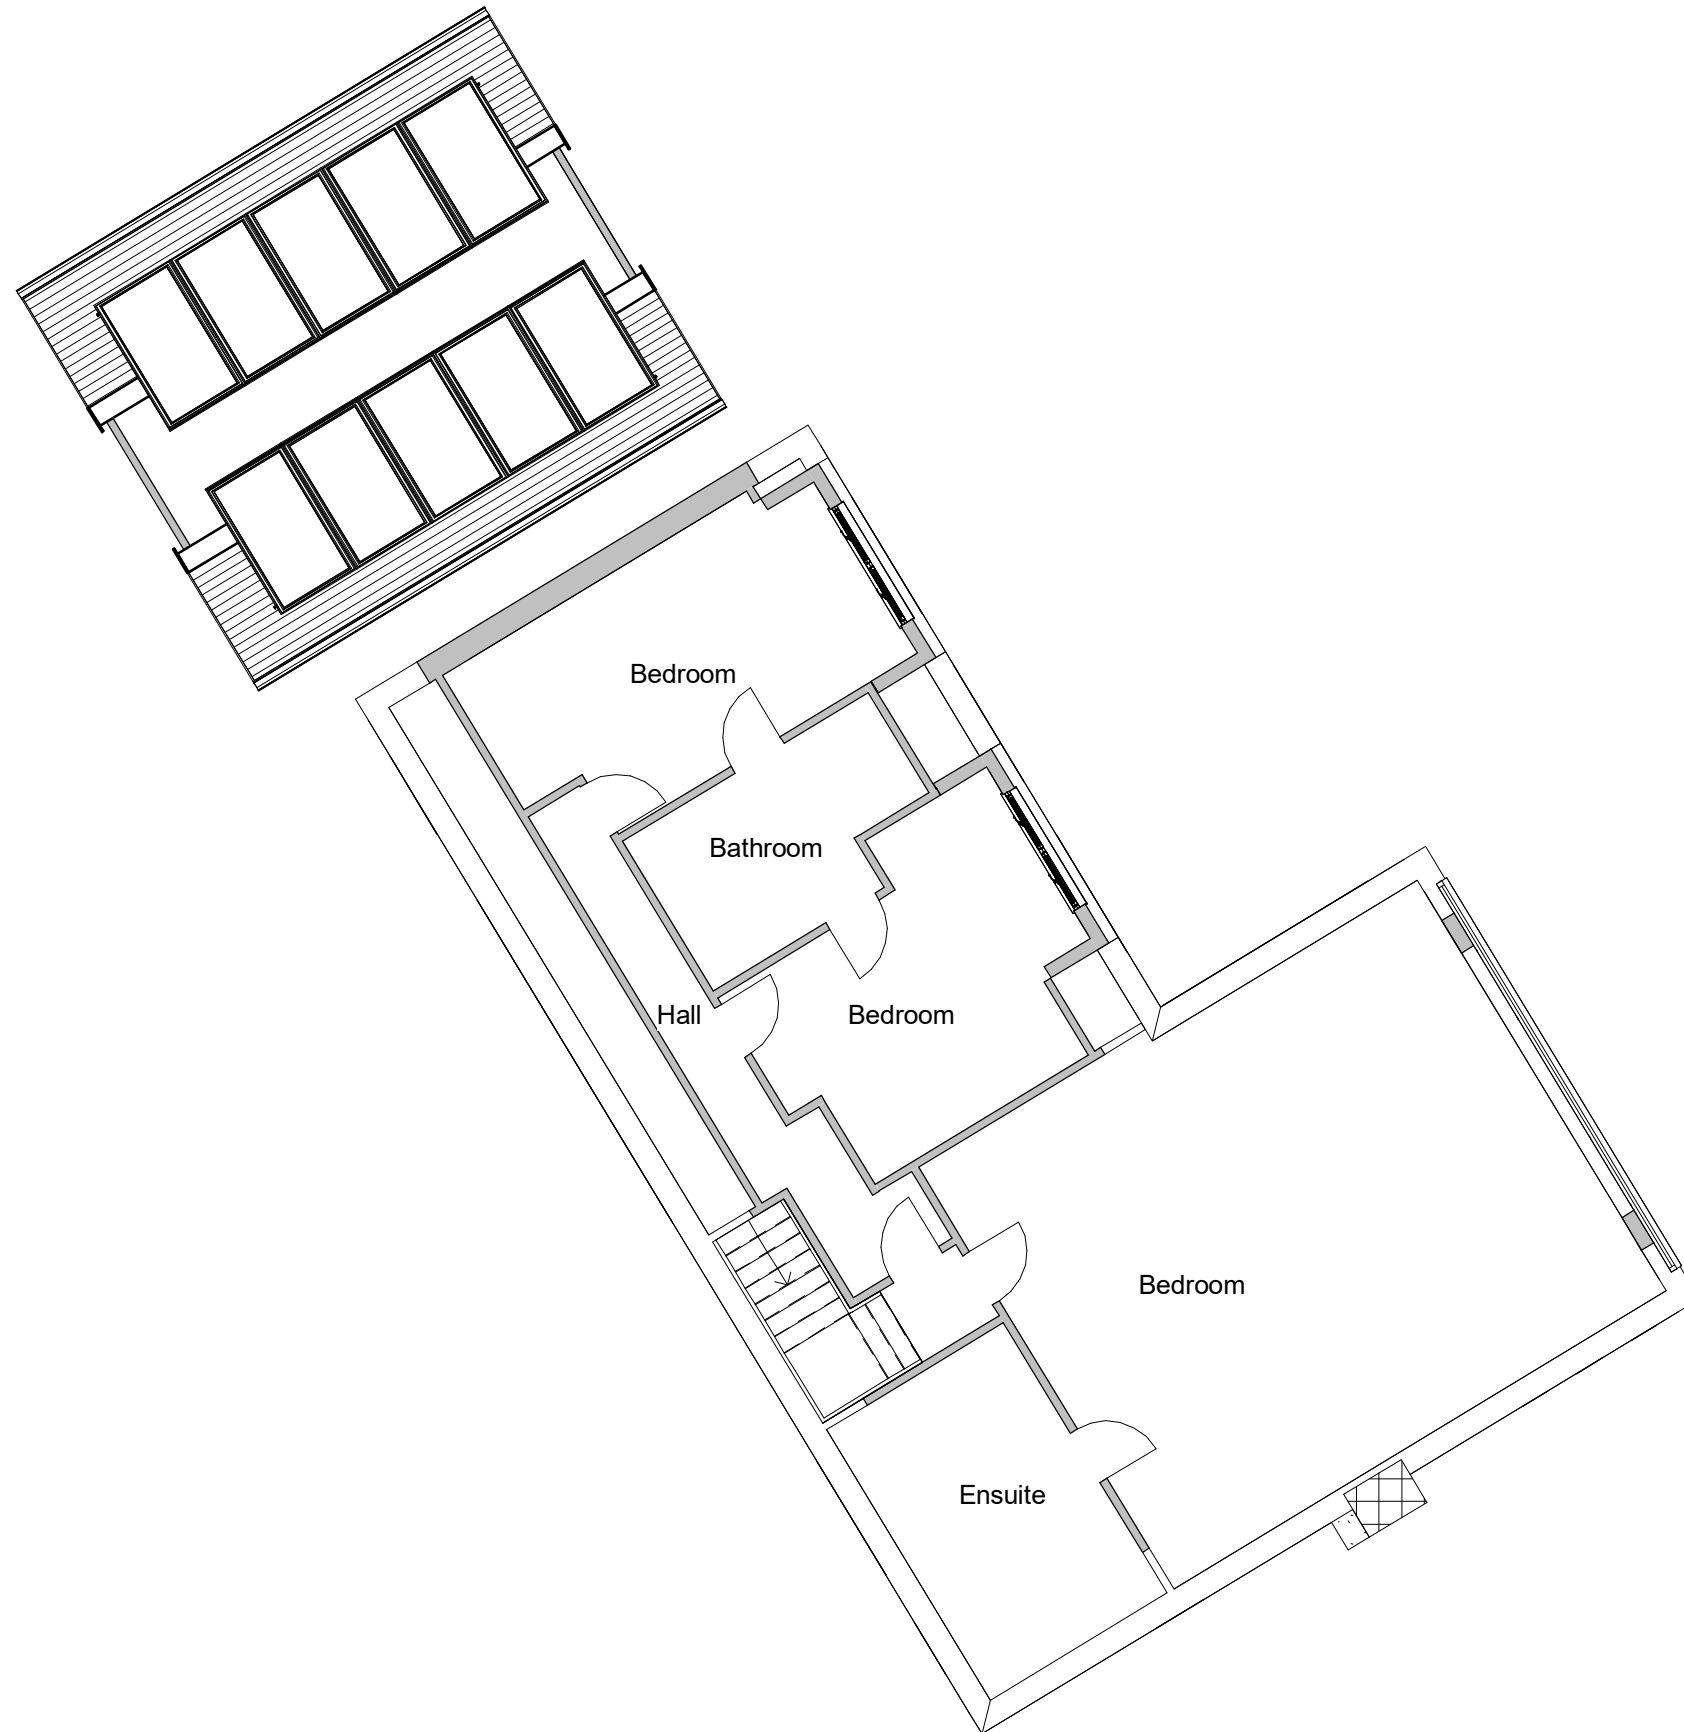

1 First Floor Plan
1 : 100

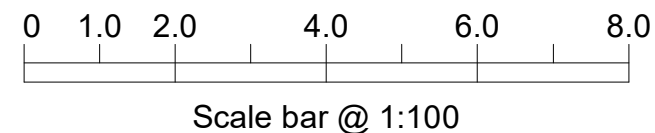

INDIGO DESIGN (Part of 3dcadwales Ltd) 5 Ashlea Drive,
Merthyr Tydfil, CF47 0NY Tele 01685 385746 Mob -
07940913216 Email: philip@3dcadwales.co.uk

This Drawing is Copyright.
Dimensions to be checked
on site and not scaled from
this drawing



PURPOSE OF ISSUE

Planning Approval

DRWAING NUMBER

WF-02

PROJECT

New Dwelling with Detached Garage

SHEET

First Floor Plan

Address

Land off, Winch Fawr Road, Merthyr
Tydfil. CF48 1RD

Checked by

JH

Drawn by

PH




Scale (@ A3)

1 : 100

Rev No	Description	Date
A	Issue	30/11/2022




Front Elevation

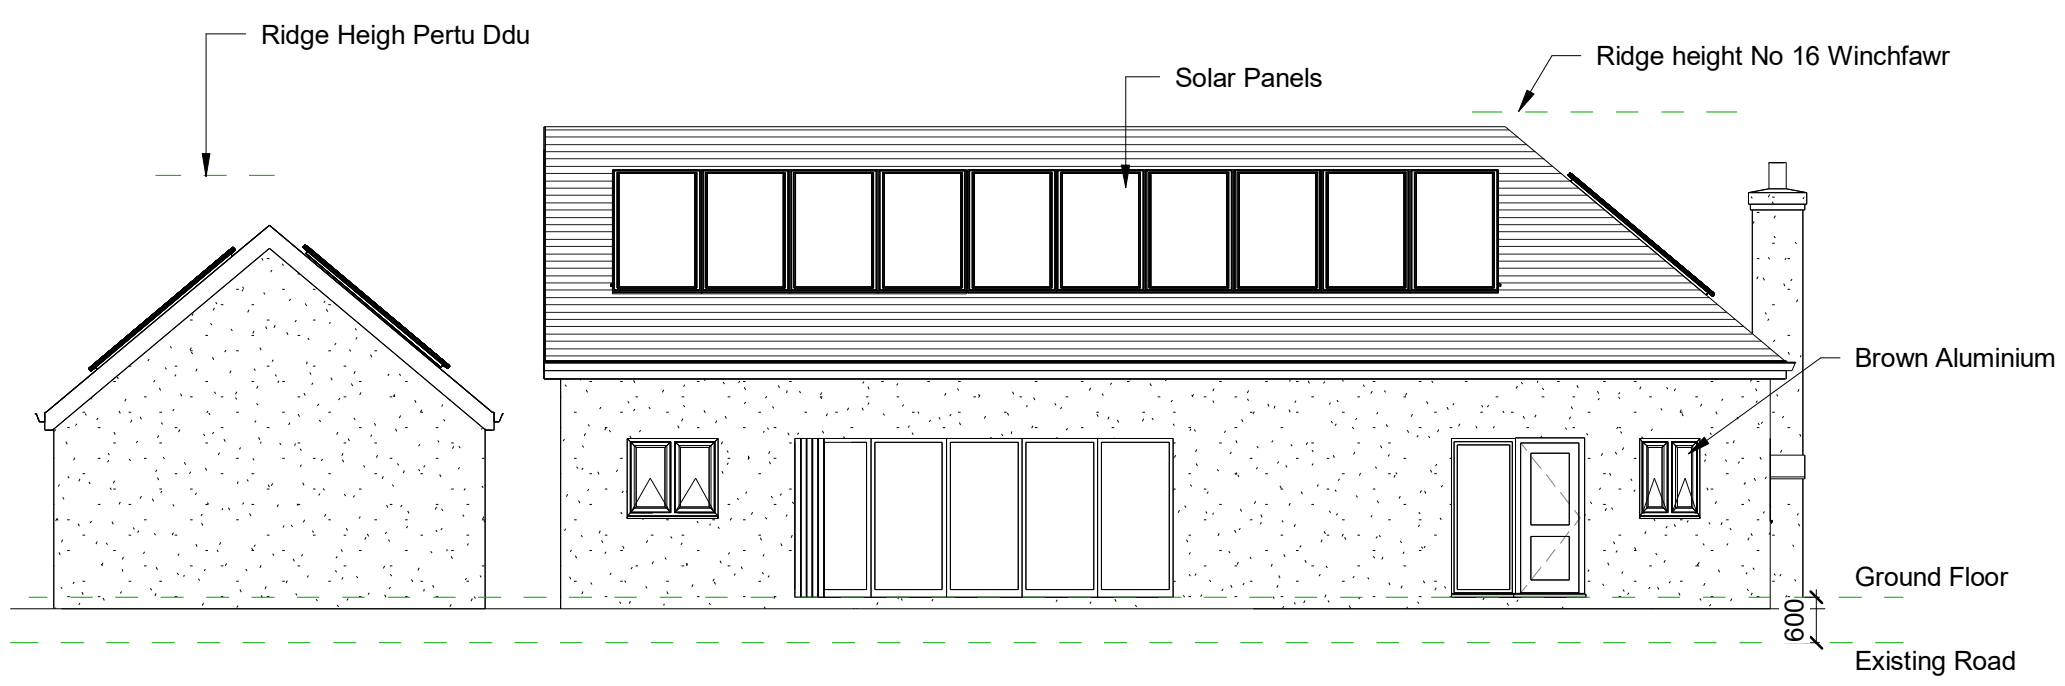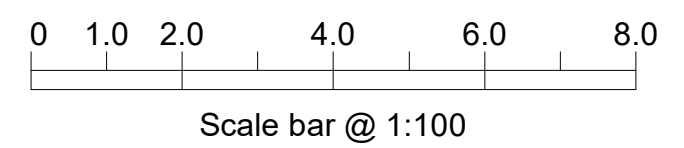 

Rear Elevation

INDIGO DESIGN (Part of 3dcadwales Ltd) 5 Ashlea Drive, Merthyr Tydfil, CF47 0NY Tele 01685 385746 Mob - 07940913216 Email: philip@3dcadwales.co.uk		
This Drawing is Copyright, Dimensions to be checked on site and not scaled from this drawing		 Indigo 3d Design
PURPOSE OF ISSUE Planning Approval	DRWAING NUMBER WF-03	
PROJECT New Dwelling with Detached Garage		
SHEET Front & Rear Elevations		
Address Land off, Winch Fawr Road, Merthyr Tydfil. CF48 1RD		
Checked by JH	Drawn by PH	Scale (@ A3) 1 : 100
Rev No A	Description Issue	Date 30/11/2022

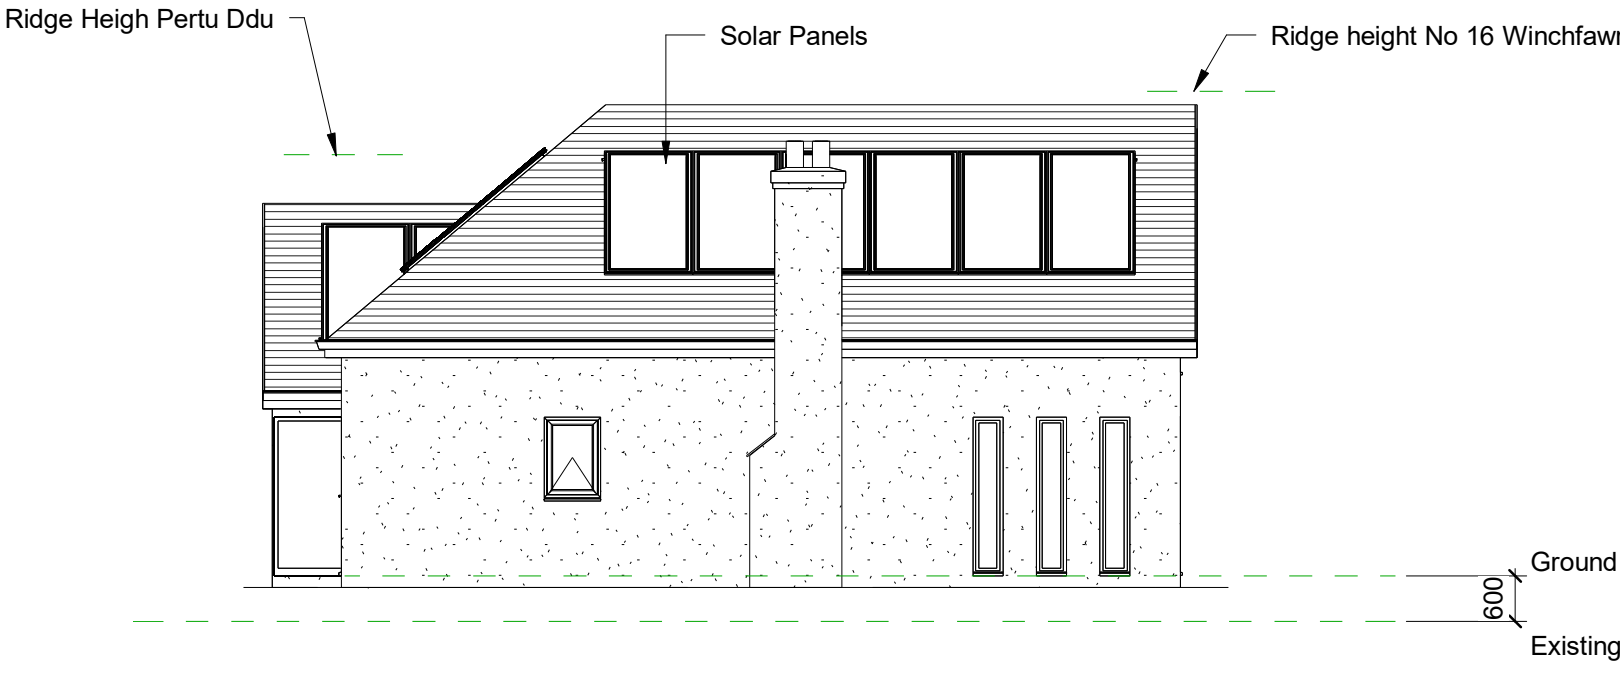


Side One Elevation




Side Two Elevation

INDIGO DESIGN (Part of 3dcadwales Ltd) 5 Ashlea Drive, Merthyr Tydfil, CF47 0NY Tele 01685 385746 Mob - 07940913216 Email: philip@3dcadwales.co.uk		
This Drawing is Copyright, Dimensions to be checked on site and not scaled from this drawing		
PURPOSE OF ISSUE Planning Approval	DRWAING NUMBER WF-04	
PROJECT New Dwelling with Detached Garage		
SHEET Side Elevations		
Address Land off, Winch Fawr Road, Merthyr Tydfil. CF48 1RD		
Checked by JH	Drawn by PH	Scale (@ A3) 1 : 100
Rev No A	Description Issue	Date 30/11/2022

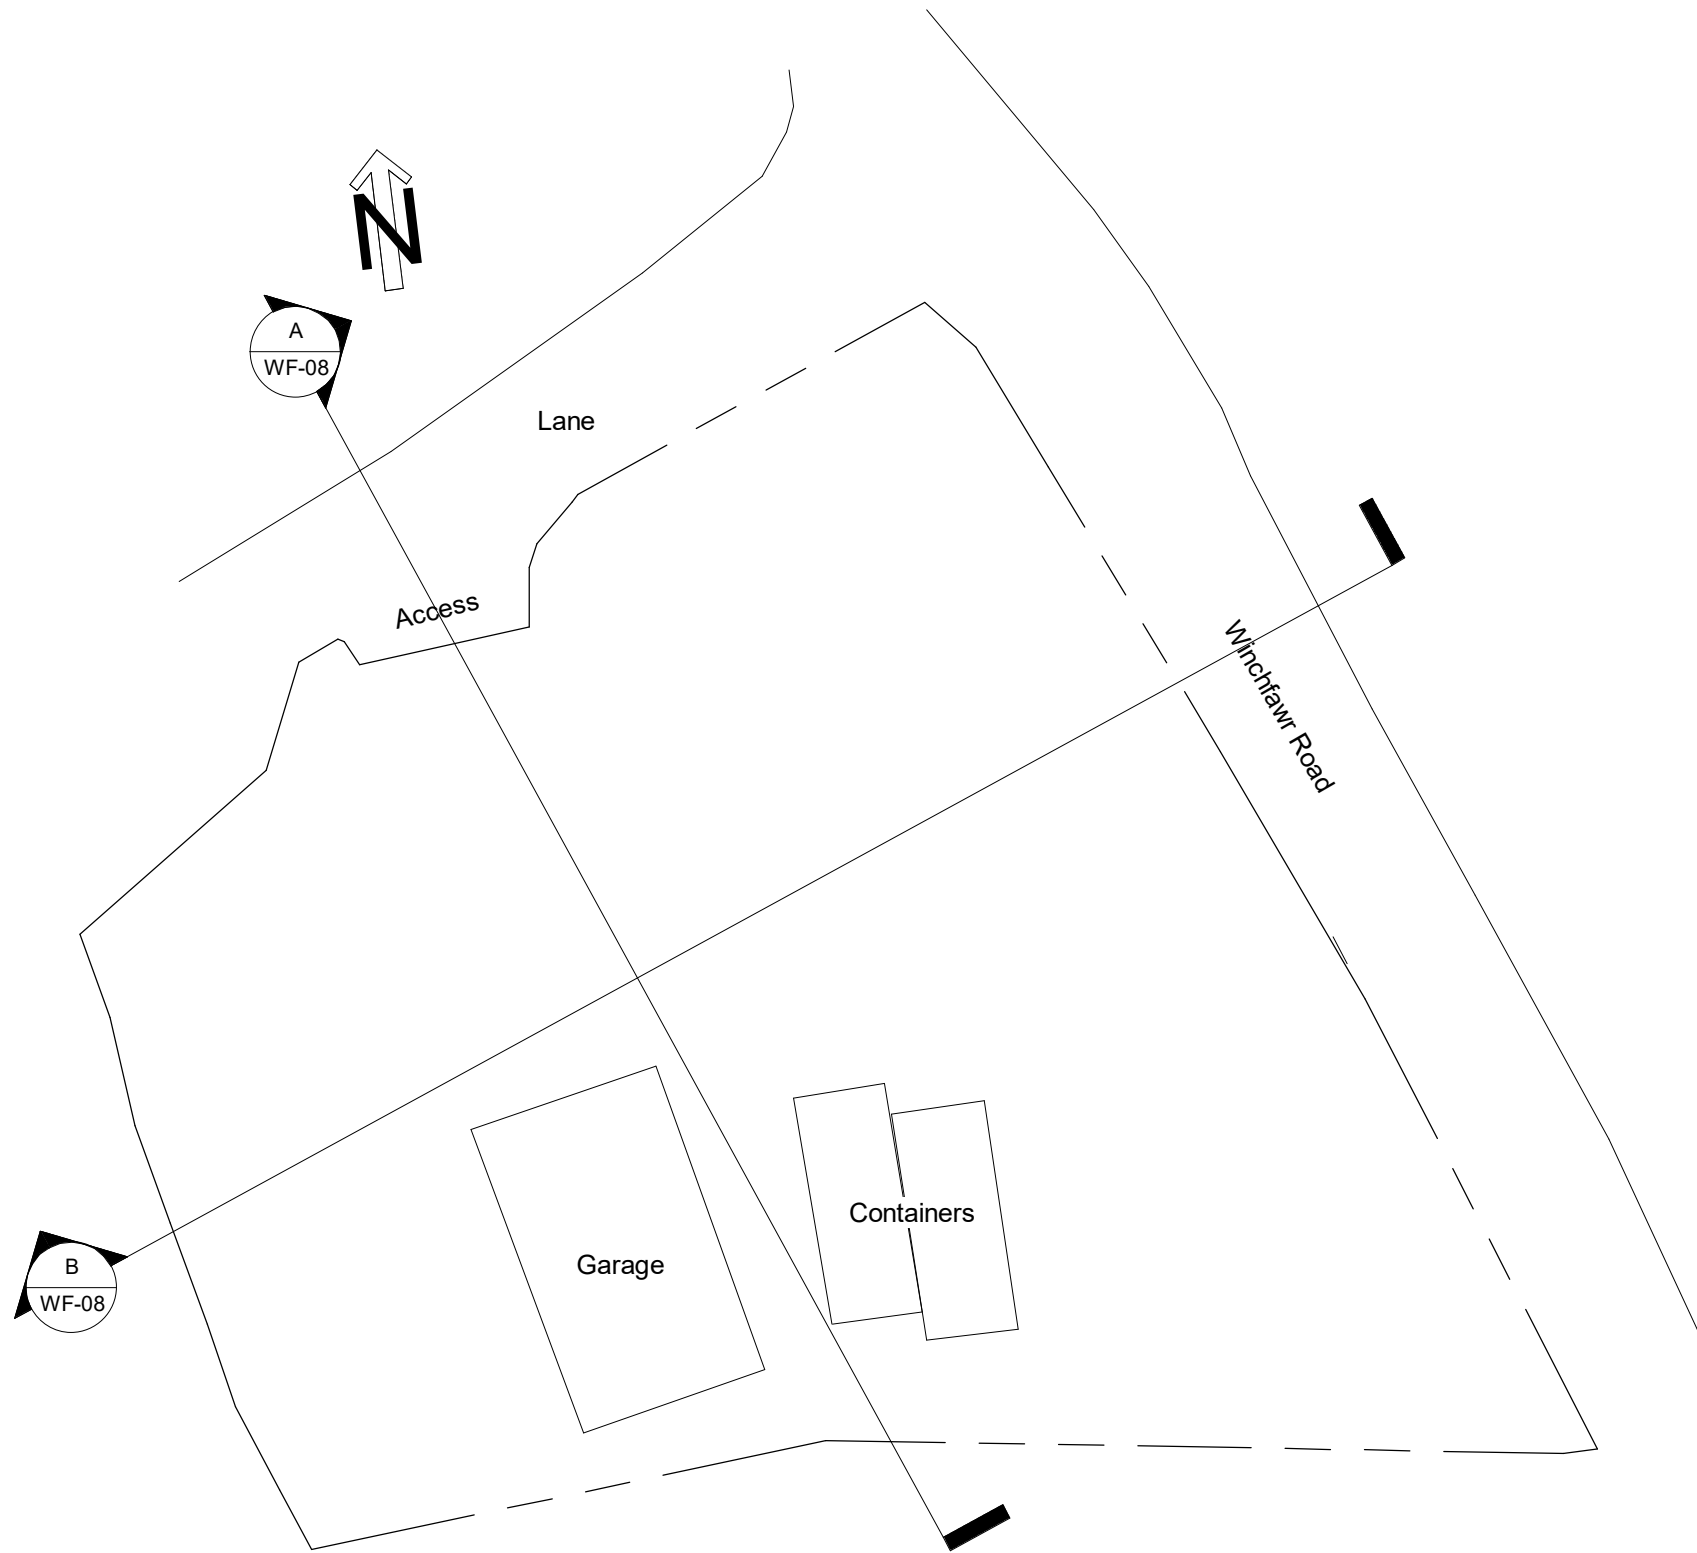


Existing Site Plan

PROJECT New Dwelling with Detached Garage		SHEET Existing Site Plan		
INDIGO DESIGN (Part of 3dcadwales Ltd) 5 Ashlea Drive, Merthyr Tydfil, CF47 0NY Tele 01685 385746 Mob - 07940913216 Email: philip@3dcadwales.co.uk		Address Land off, Winch Fawr Road, Merthyr Tydfil. CF48 1RD		
This Drawing is Copyright, Dimensions to be checked on site and not scaled from this drawing		Checked by JH	Drawn by PH	Scale (@ A3) 1 : 200
		Rev No A	Description Issue	Date 30/11/2022
PURPOSE OF ISSUE Planning Approval	DRWAING NUMBER WF-05			

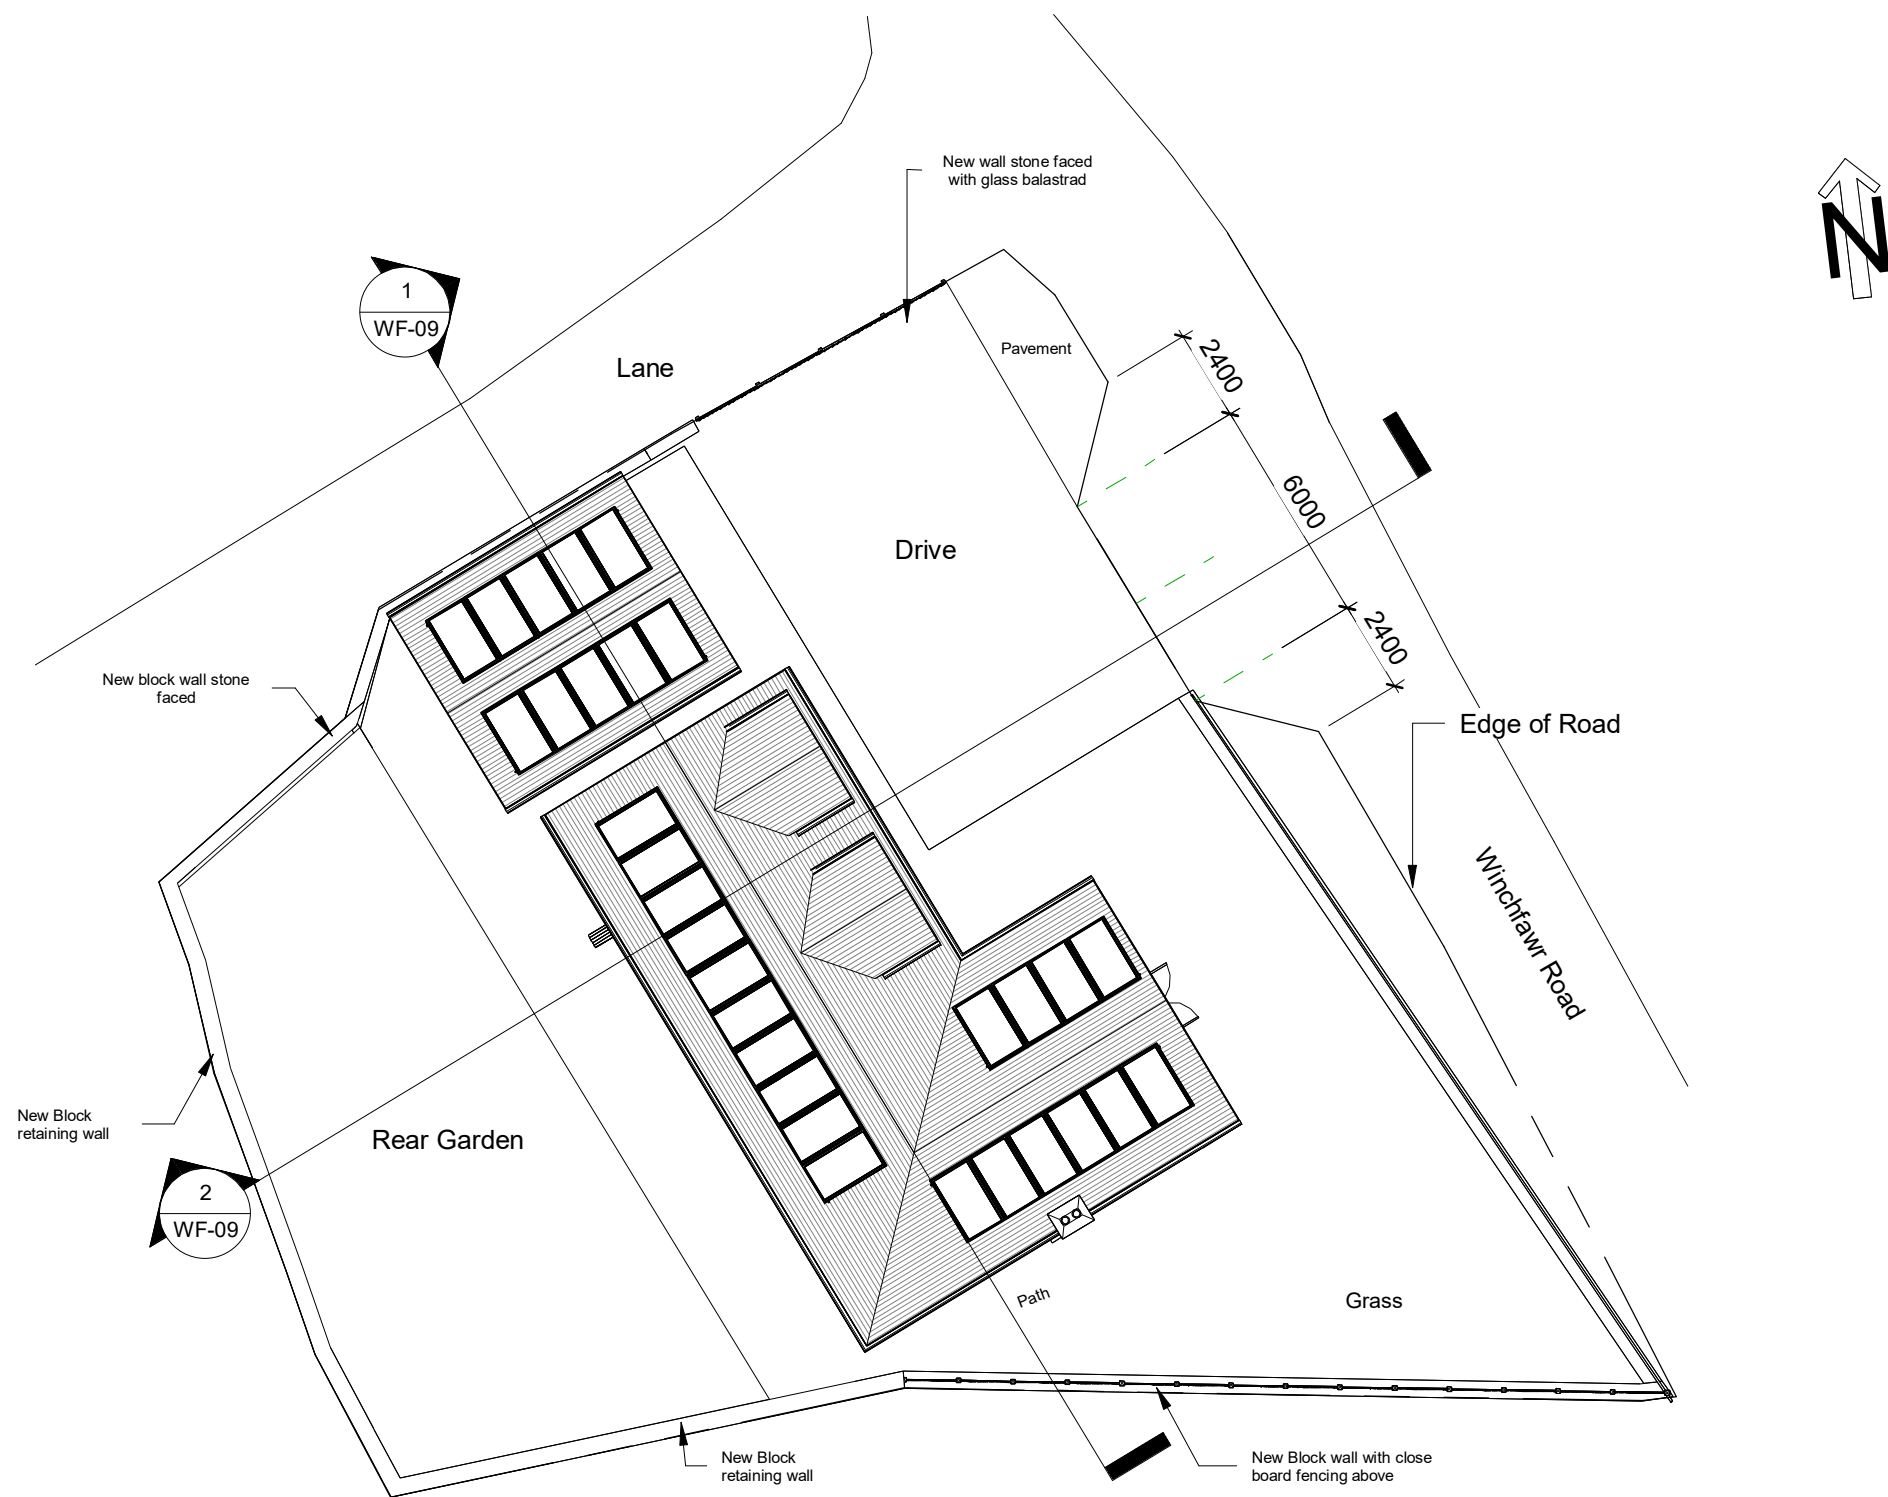

Proposed Site Plan

 


PROJECT	SHEET
New Dwelling with Detached Garage	Proposed Site Plans
INDIGO DESIGN (Part of 3dcadwales Ltd) 5 Ashlea Drive, Merthyr Tydfil, CF47 0NY Tele 01685 385746 Mob - 07940913216 Email: enquiries@indigo-3d-design.co.uk	Address Land off, Winch Fawr Road, Merthyr Tydfil. CF48 1RD

This Drawing is Copyright, Dimensions to be checked on site and not scaled from this drawing				Checked by JH	Drawn by PH	Scale (@ A3) 1 : 200
PURPOSE OF ISSUE Planning Approval		DRWAING NUMBER WF-06		Rev No A	Description Issue	Date 30/11/2022




Existing Section A

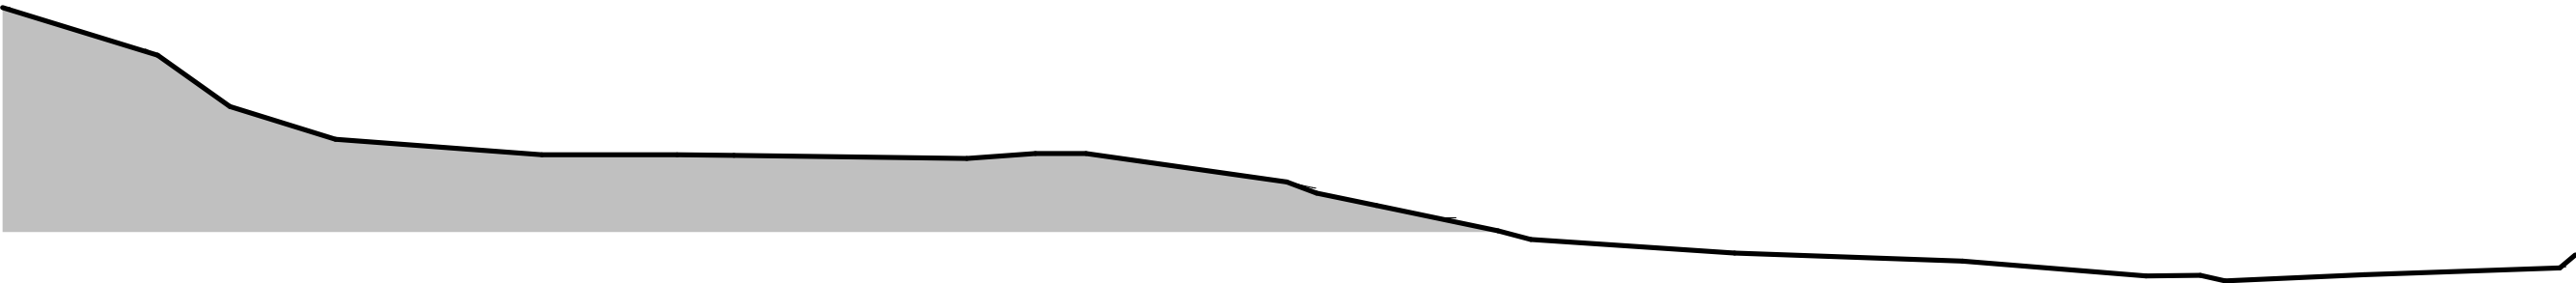


Existing Section B

PROJECT New Dwelling with Detached Garage		SHEET Existing Sections		
INDIGO DESIGN (Part of 3dcadwales Ltd) 5 Ashlea Drive, Merthyr Tydfil, CF47 0NY Tele 01685 385746 Mob - 07940913216 Email: philip@3dcadwales.co.uk		Address Land off, Winch Fawr Road, Merthyr Tydfil. CF48 1RD		
This Drawing is Copyright, Dimensions to be checked on site and not scaled from this drawing		Checked by JH	Drawn by PH	Scale (@ A3) 1 : 100
		Rev No A	Description Issue	Date 30/11/2022
PURPOSE OF ISSUE Planning Approval	DRWAING NUMBER WF-08			

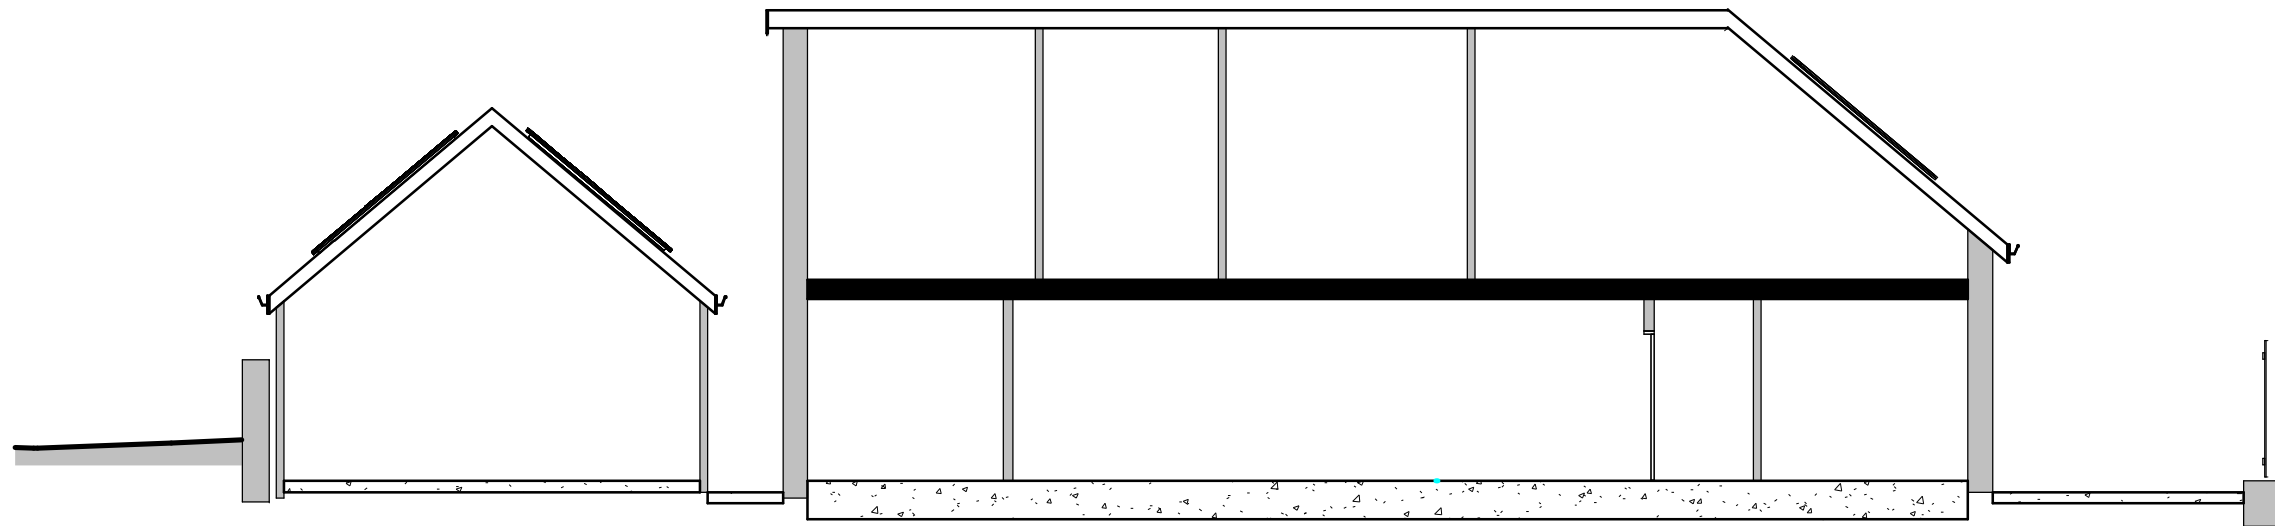

Proposed Section 1

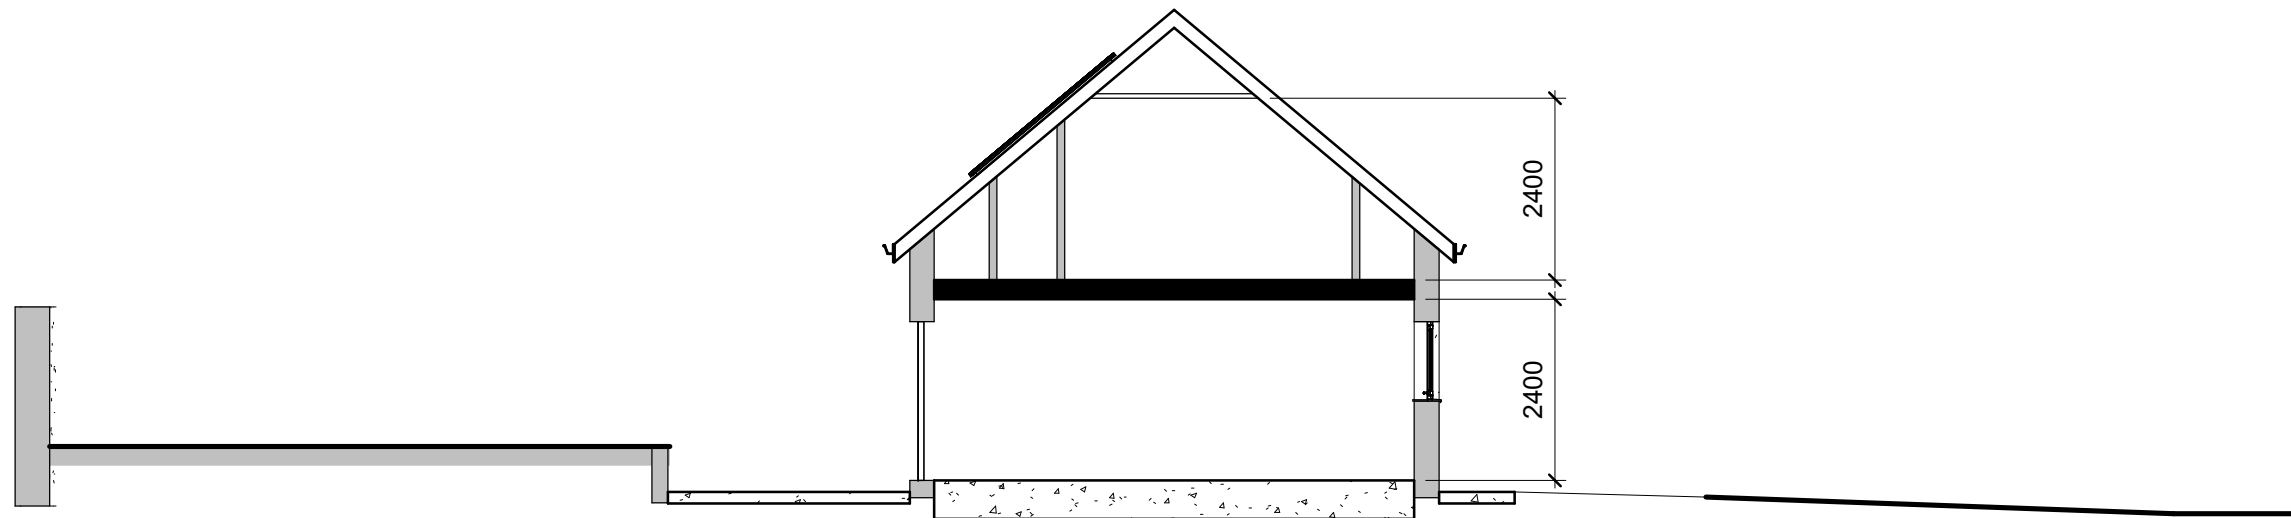

Proposed Section 2

PROJECT New Dwelling with Detached Garage		SHEET Proposed Sections		
INDIGO DESIGN (Part of 3dcadwales Ltd) 5 Ashlea Drive, Merthyr Tydfil, CF47 0NY Tele 01685 385746 Mob - 07940913216 Email: philip@3dcadwales.co.uk		Address Land off, Winch Fawr Road, Merthyr Tydfil. CF48 1RD		
This Drawing is Copyright, Dimensions to be checked on site and not scaled from this drawing		Checked by JH	Drawn by PH	Scale (@ A3) 1 : 100
		Rev No A	Description Issue	Date 30/11/2022
PURPOSE OF ISSUE Planning Approval	DRWAING NUMBER WF-09			



PROJECT New Dwelling with Detached Garage INDIGO DESIGN (Part of 3dcadwales Ltd) 5 Ashlea Drive, Merthyr Tydfil, CF47 0NY Tele 01685 385746 Mob - 07940913216 Email: enquiries@indigo-3d-design.co.uk	SHEET Illustration Address Land off, Winch Fawr Road, Merthyr Tydfil. CF48 1RD	This Drawing is Copyright, Dimensions to be checked on site and not scaled from this drawing PURPOSE OF ISSUE Planning Approval	 DRWAING NUMBER WF-10	Checked by JH	Drawn by PH	Scale (@ A3)
				Rev No A	Description Issue	Date 30/11/2022