




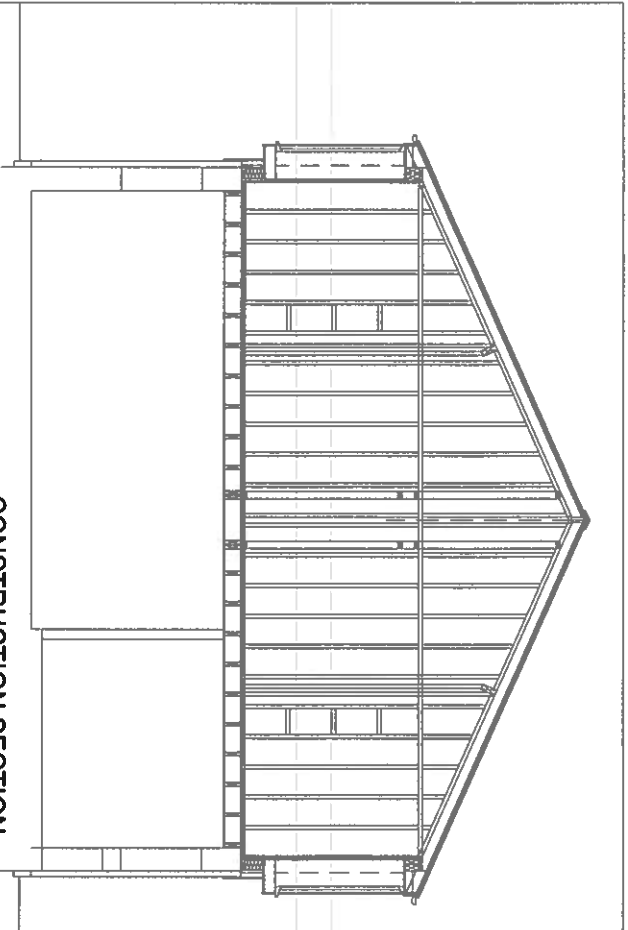

CONSTRUCTION SECTION

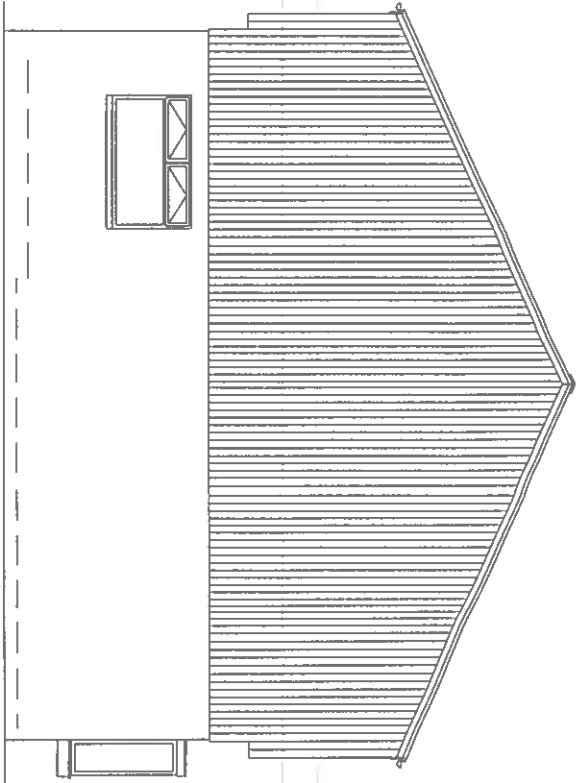


EAST ELEVATION PROPOSED

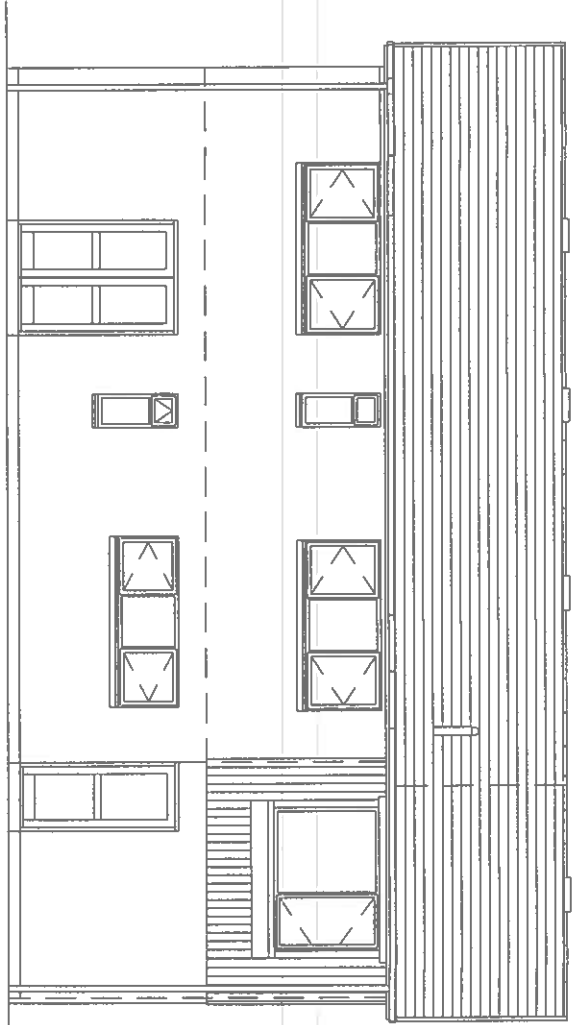

SOUTH ELEVATION PROPOSED


PROPOSED MATERIALS.
Roof - Concrete tile - colour brown.
Fascia & R.W.P's - UPVC - colour anthracite grey.
Walls to lower front elevation - Parex render colour white.
Walls to upper front elevation - Parex render colour white.
Walls to garage upper - T&G S.W. boarding, colour brown stain.
Windows - UPVC - colour anthracite grey..

9432 Approx. dim.

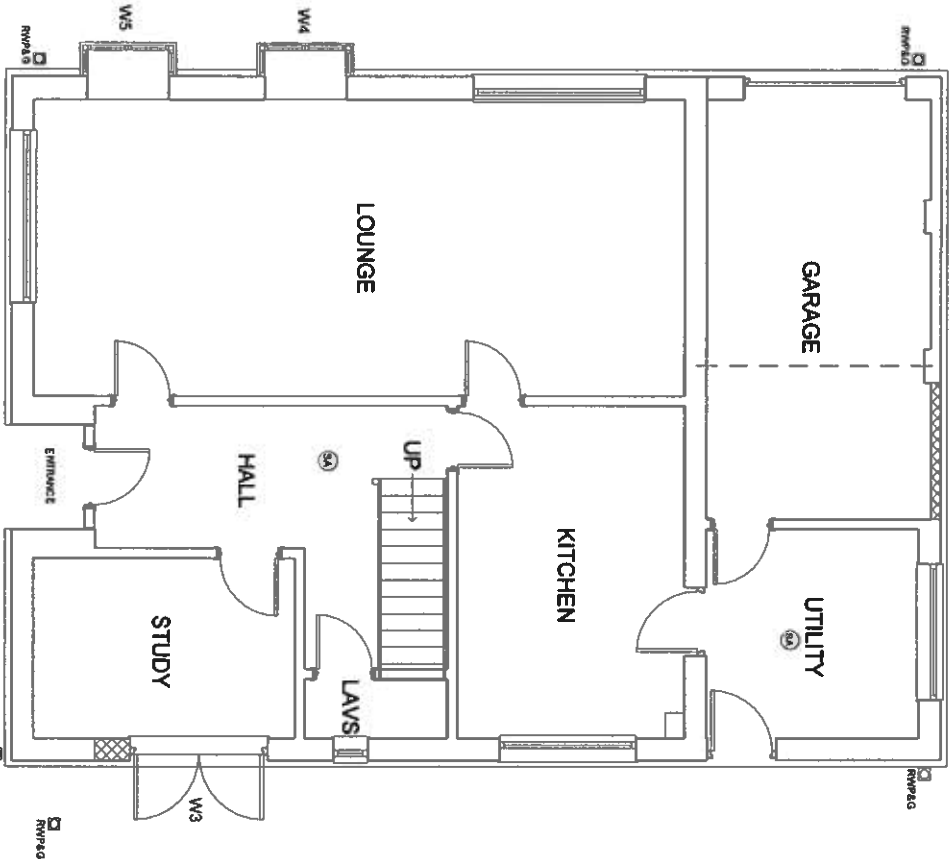


GROUND FLOOR PLAN PROPOSED.


Print A3 @ 1:100 mm.

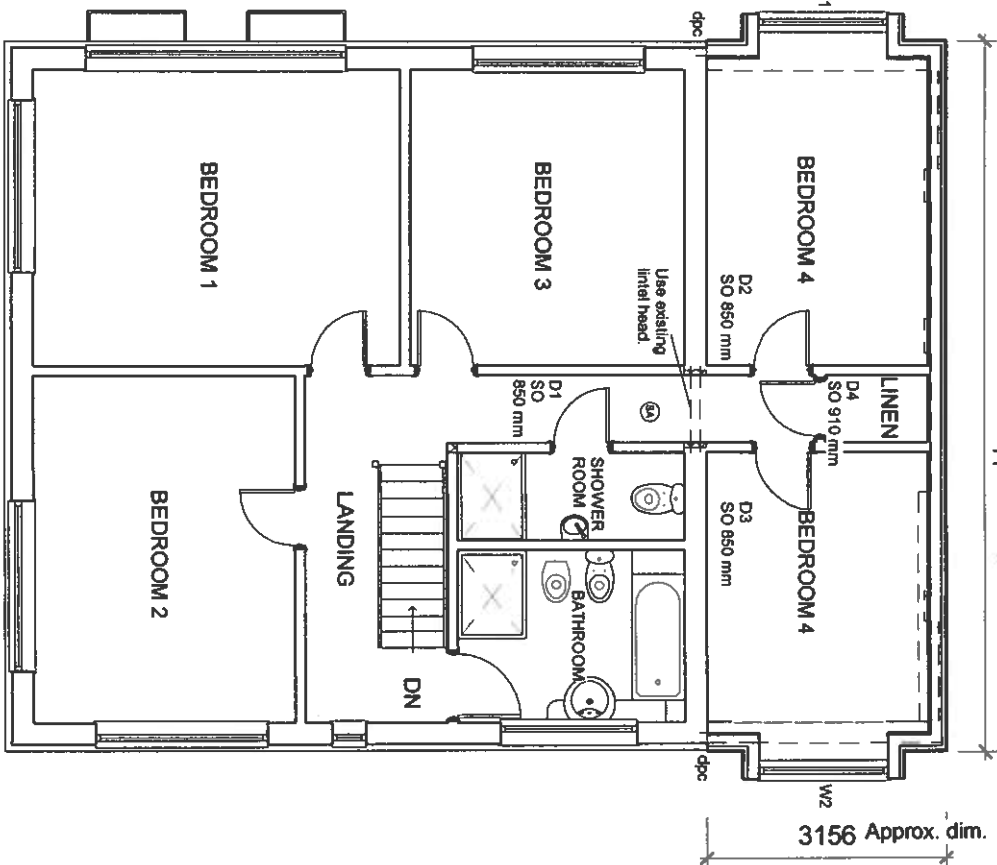

FIRST FLOOR PLAN - PROPOSED.

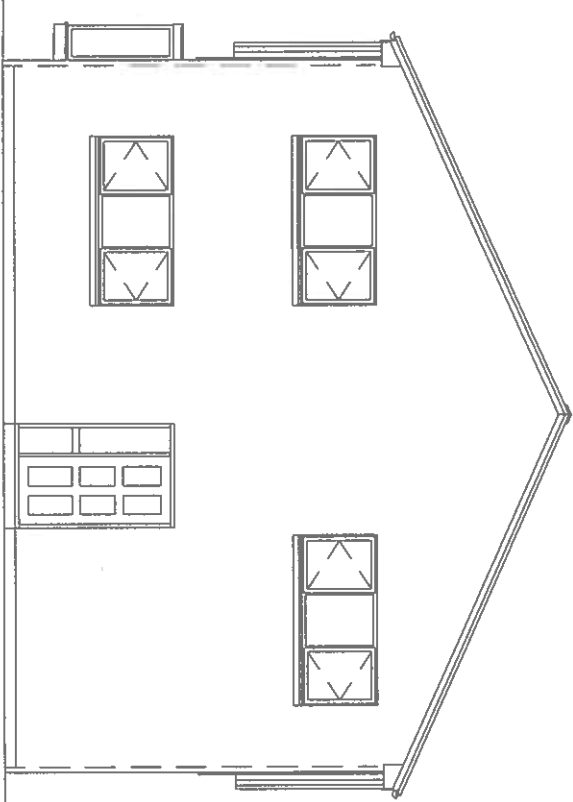

WEST ELEVATION PROPOSED

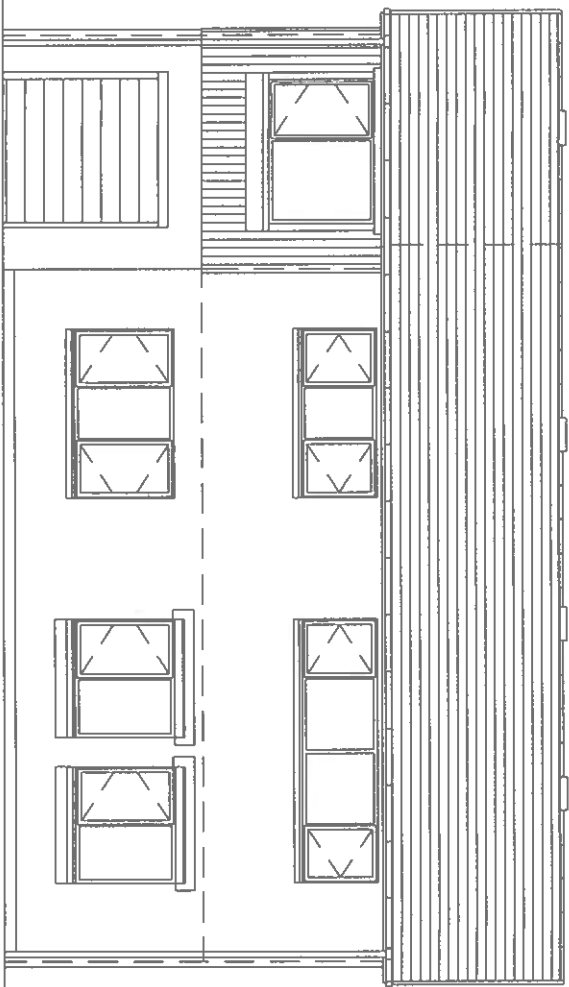

NORTH ELEVATION PROPOSED

Revision B - Bedroom 3 corrected to Bed room 2. Bedroom 2 window increased to 2400 mm. Job title amended. Bay windows added to gable elevations.

Philip Griffiths - Architect
3, St Johns Close, Cefn Coed,
Merthyr Tydfil, CF48 2PE.
Tel: 01685 370812
Mobile: 07903 306936
Email: Philip@philipgriffiths.co.uk

Client - Mr. R. J. Entwistle,
57, Lakeside Gardens,
Merthyr Tydfil, CF48 1EW.

PROPOSED EXTENSION & BAY WINDOW REFURBISHMENT.
57, Lakeside Gardens, Merthyr Tydfil, CF48 1EW
GROUND & FIRST FLOOR PLAN - PROPOSED.
CONSTRUCTION SECTION PROPOSED.
NORTH, SOUTH & EAST ELEVATIONS PROPOSED.

Date: March 2018
Drawn by: PG.
Scale: 1:100 mm
Dwg. No.

03B

