


1

Proposed Ground Floor Plan

1 : 50


Falls

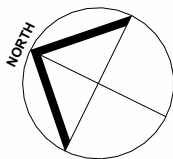

0mm 50mm

A3 Original Sheet Size

0 1 2 3 4m
Scale 1:50

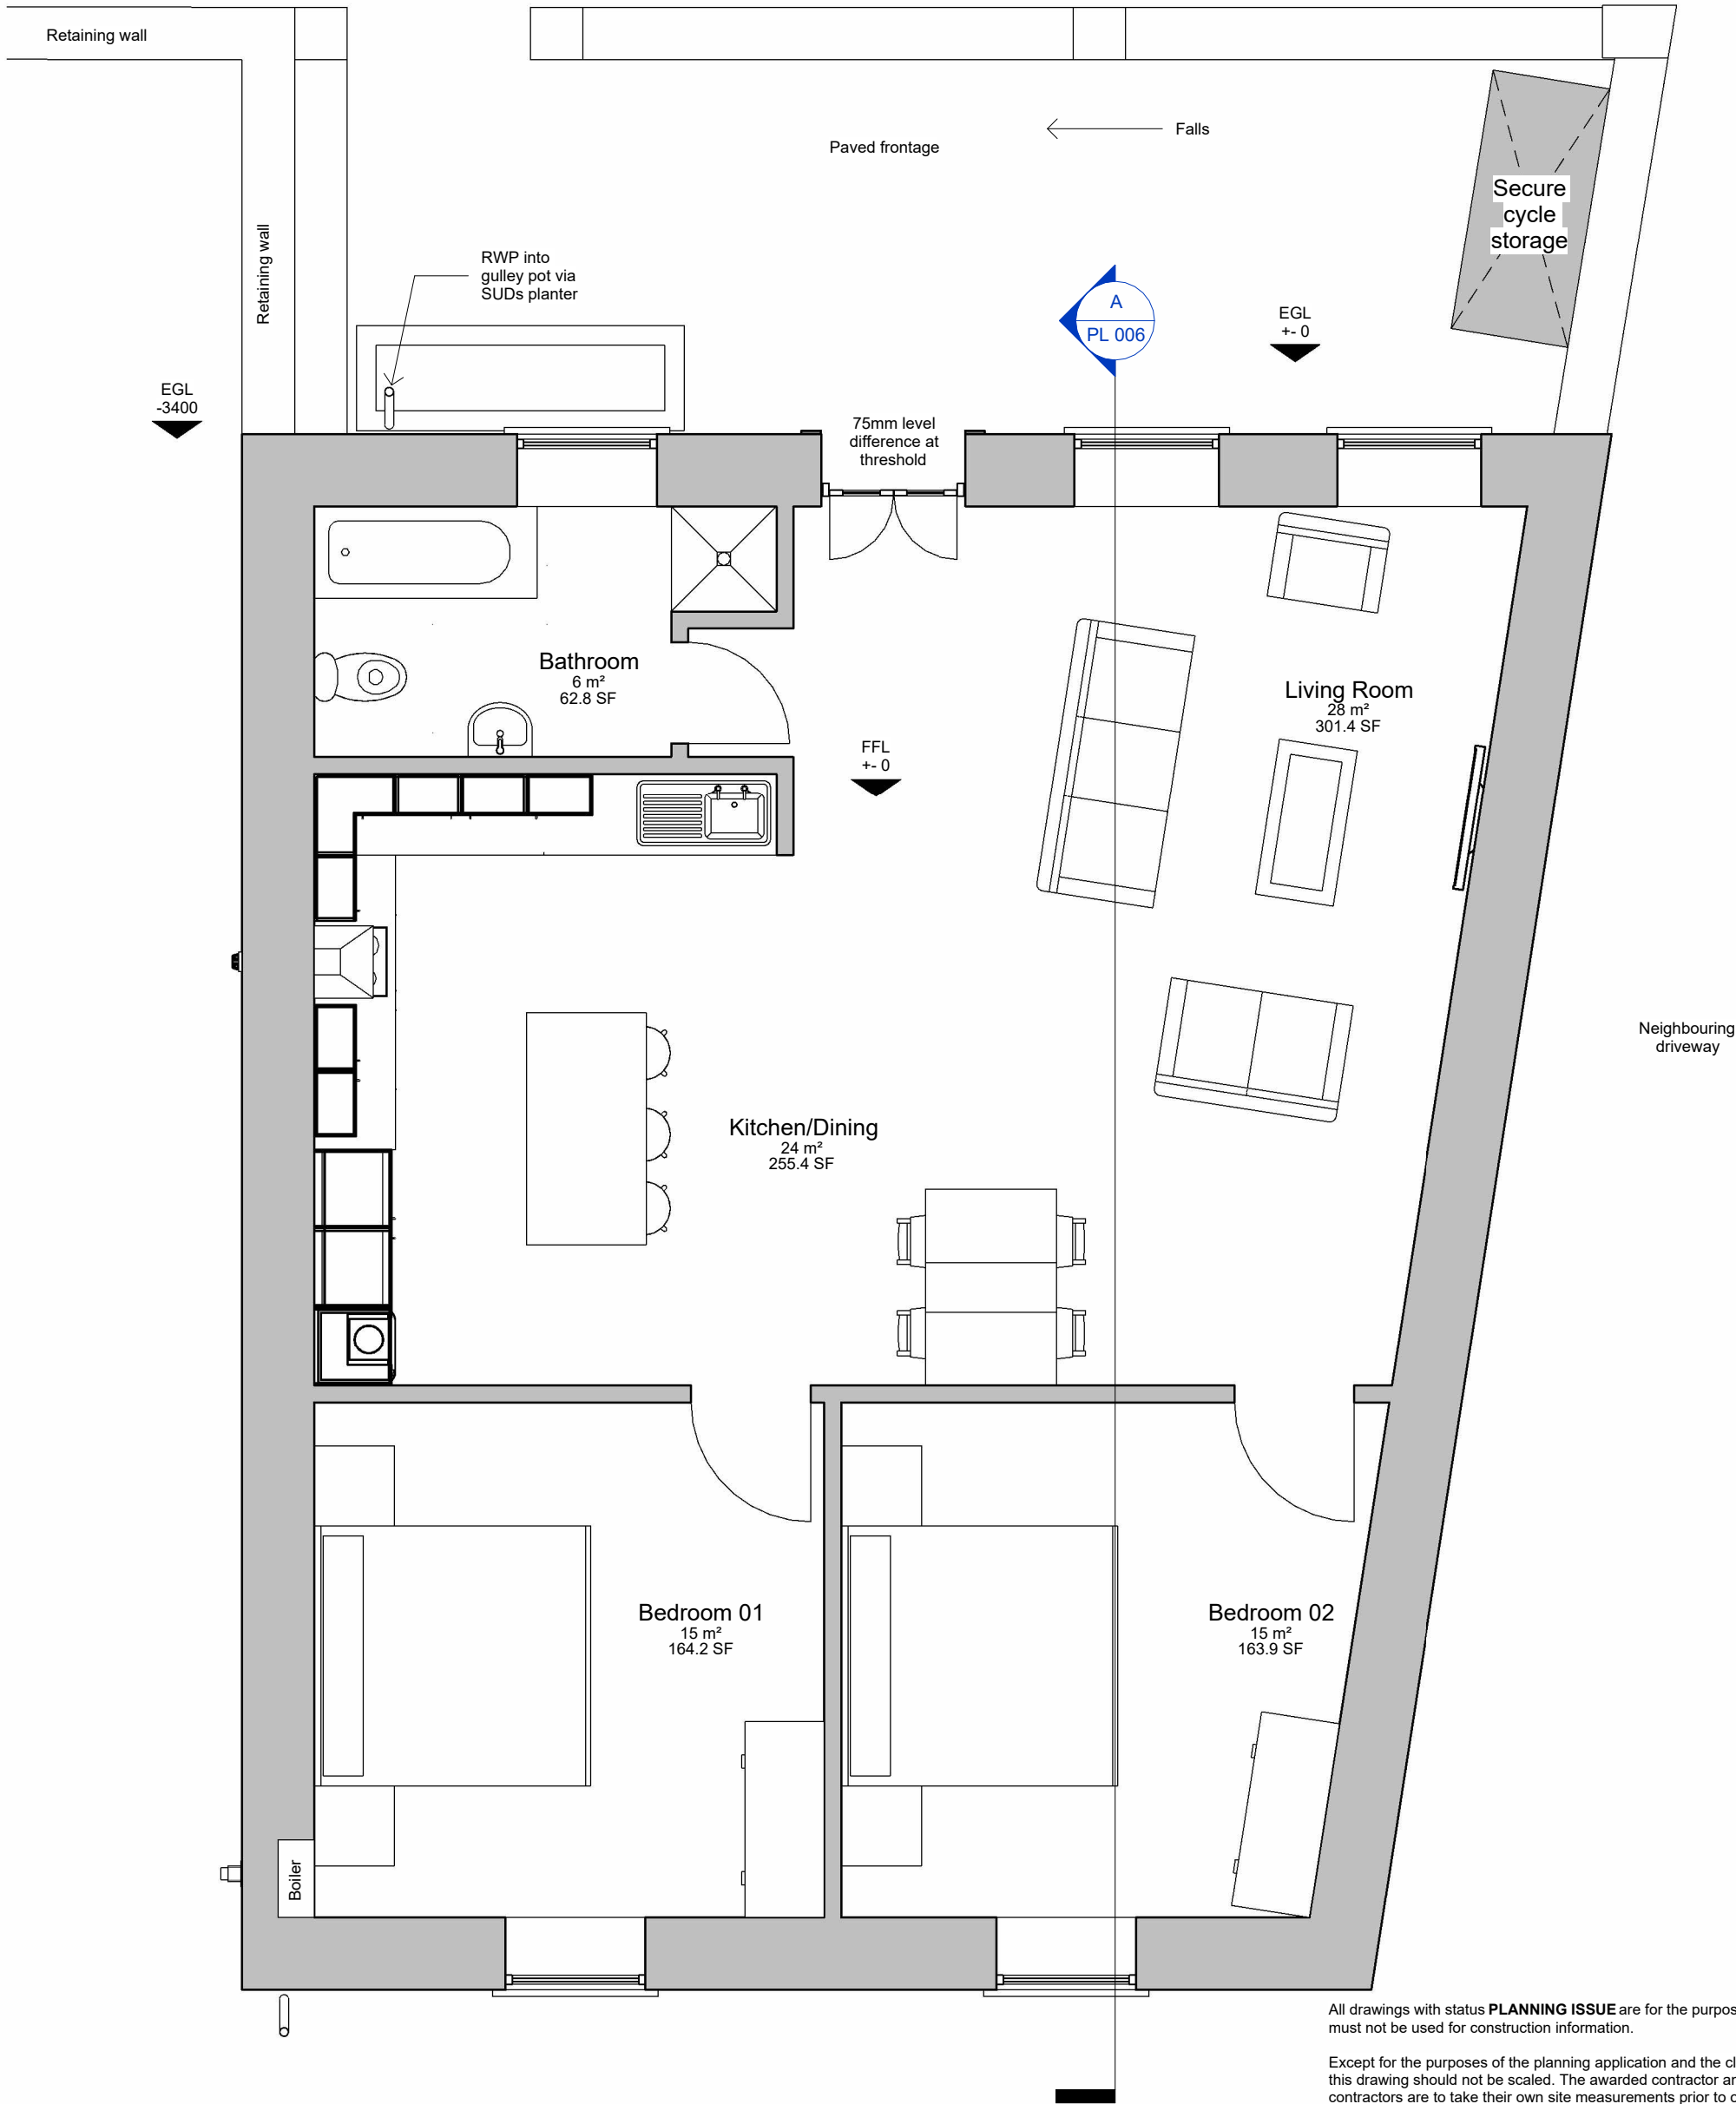

All drawings with status **PLANNING ISSUE** are for the purposes of planning only and must not be used for construction information.

Except for the purposes of the planning application and the client's tendering process, this drawing should not be scaled. The awarded contractor and associated sub-contractors are to take their own site measurements prior to ordering and installation of construction materials.

Where figured dimensions are given, the contractor should check all critical dimensions on site and report any discrepancies immediately.

This drawing must not be reproduced without prior consent from Studio CB Architects.

STATUS
PLANNING ISSUE

SCALE 1 : 50 DATE 30/05/26 DRAWN BY CBA CHECKED BY CBL

DRAWING NUMBER 260501 PL 004 REVISION


STUDIOCB
ARCHITECTS

PROJECT
Mr Al-affan
Trinity, Wesley Place,
Merthyr Tydfil, CF48 4RS

DRAWING TITLE
Proposed Ground Floor Plan

date	rev	name	chk	note
------	-----	------	-----	------