


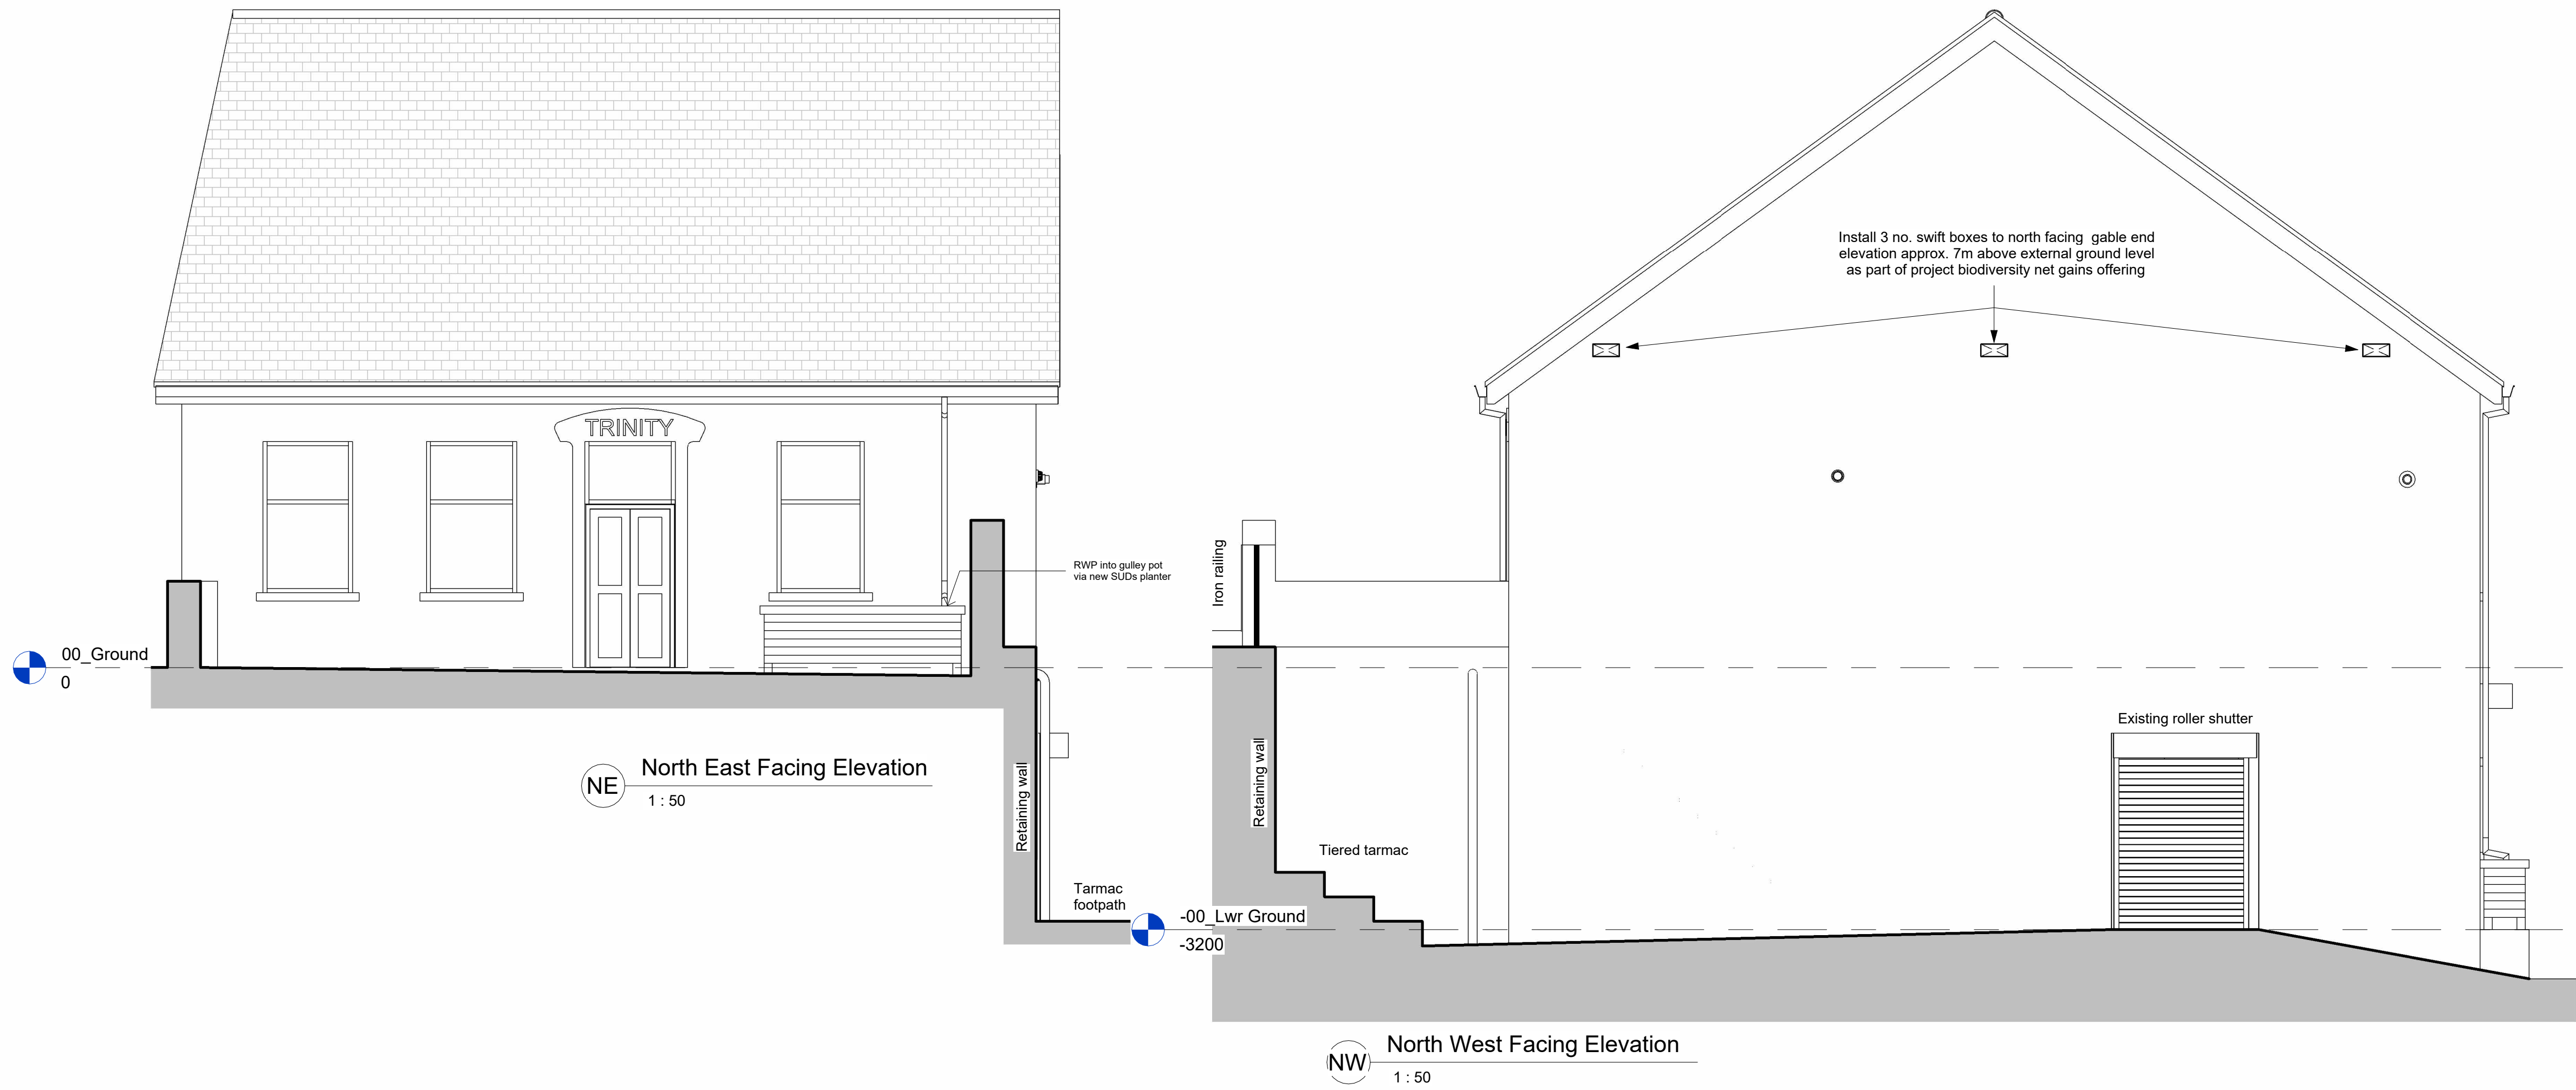


Above: Front Elevation viewed from Wesley Place




Above: Side Elevation (SW)

Above: Rear Elevation 02

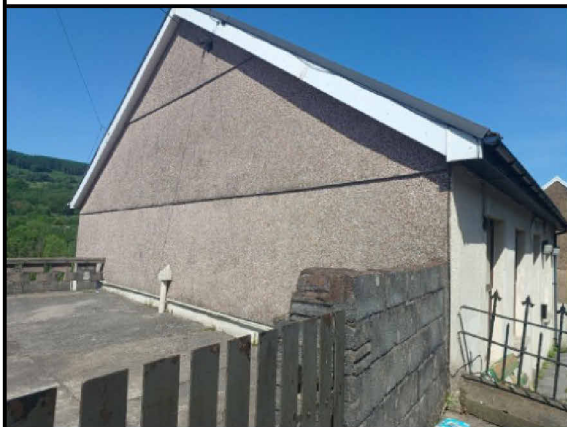

Above: Side Elevation (SE)

NOTE:
THERE ARE NO FABRIC
CHANGES TO ANY OF THE
ELEVATIONS AS PART OF
PROPOSED WORKS

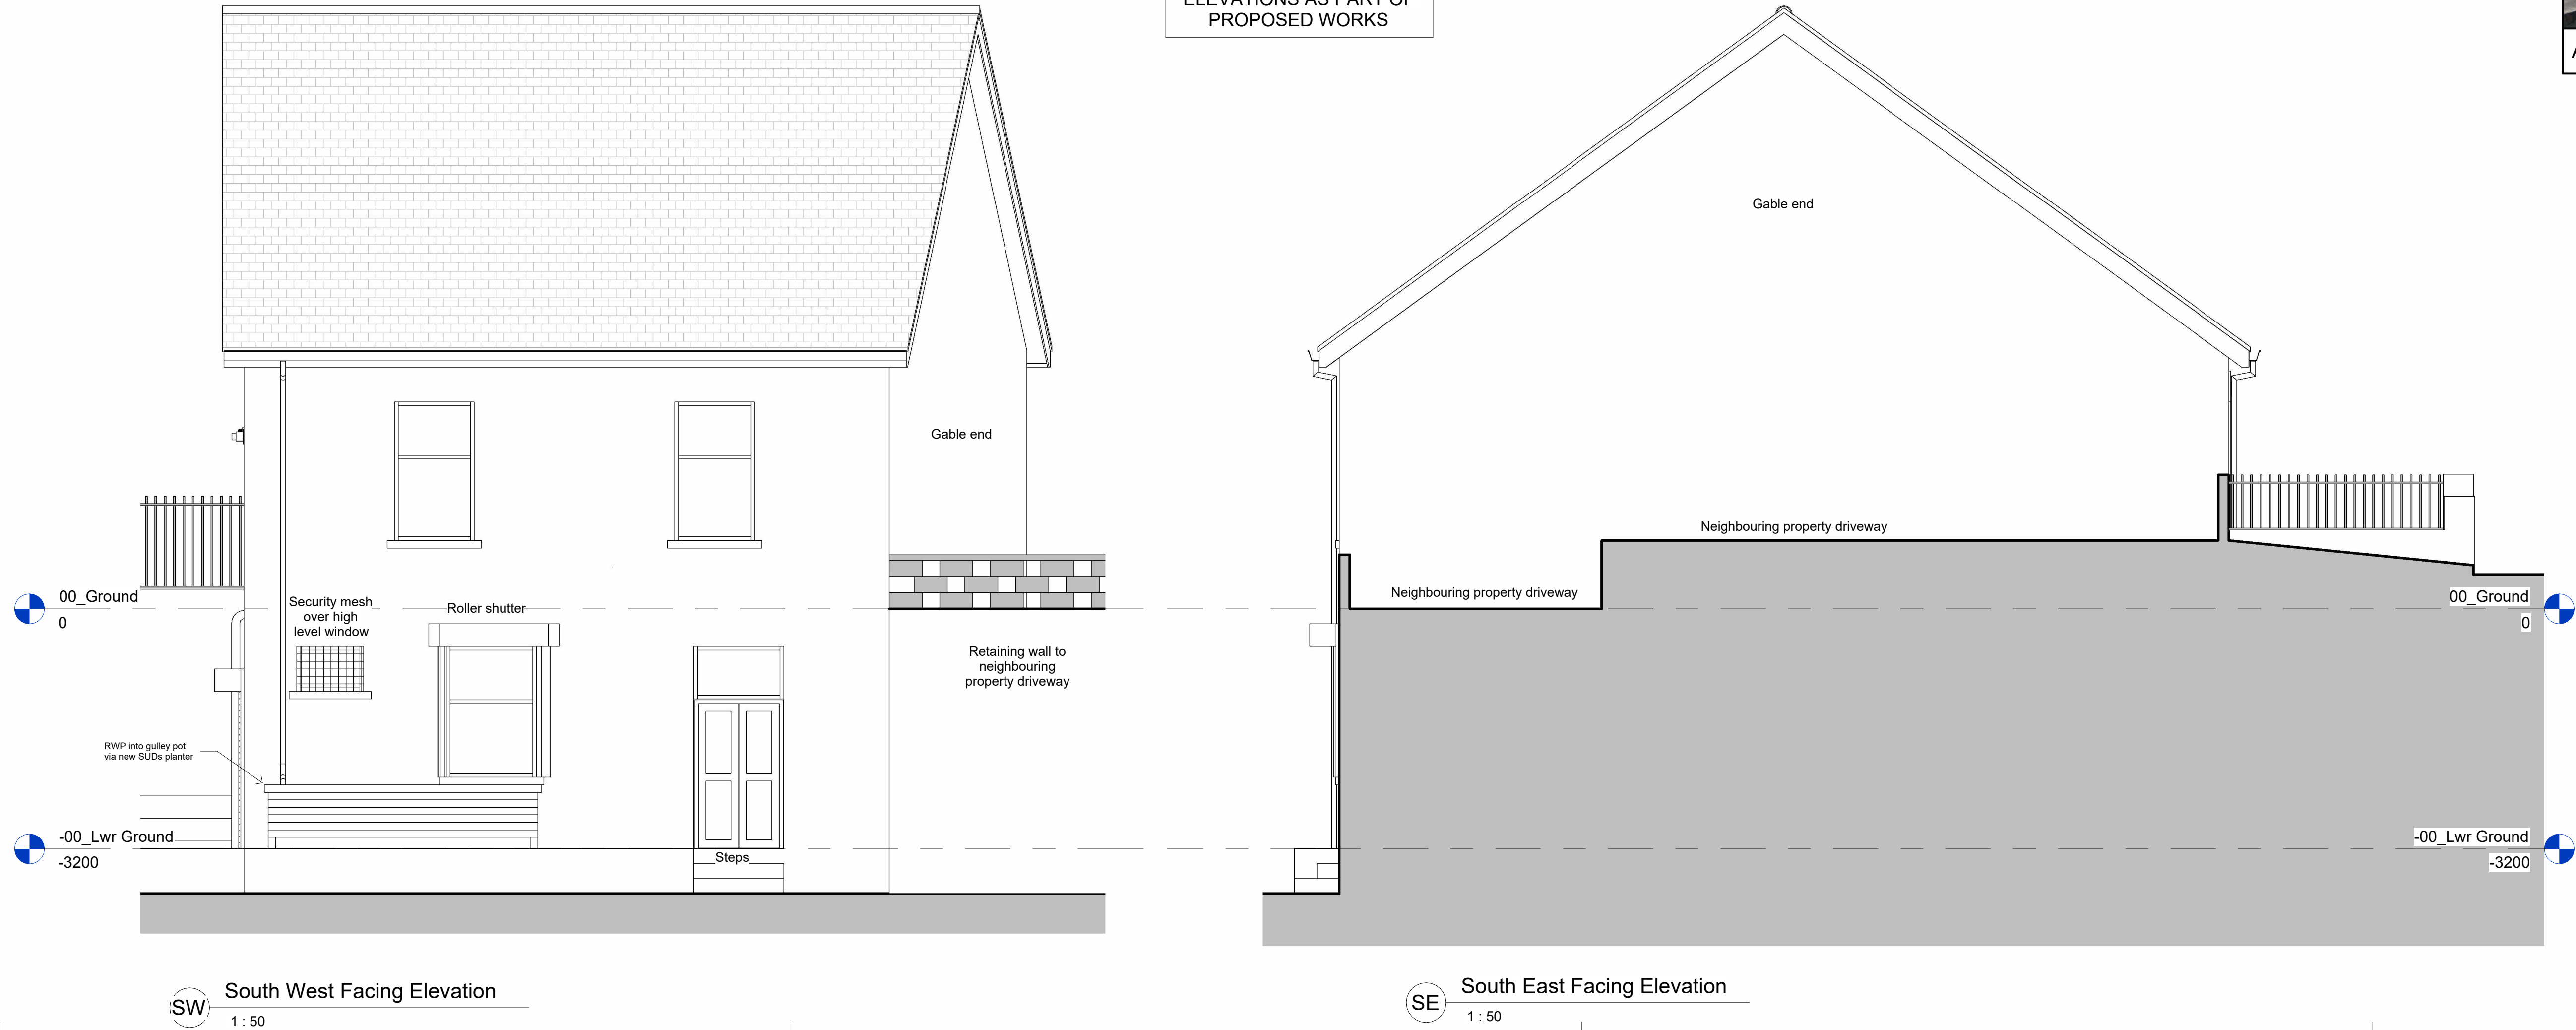

All drawings with status **PLANNING ISSUE** are for the purposes of planning only and must not be used for construction information.

Except for the purposes of the planning application and the client's tendering process, this drawing should not be scaled. The awarded contractor and associated sub-contractors are to take their own site measurements prior to ordering and installation of construction materials.

Where figured dimensions are given, the contractor should check all critical dimensions on site and report any discrepancies immediately.

This drawing must not be reproduced without prior consent from Studio CB Architects.



PROJECT
Mr Al-affan
Trinity, Wesley Place,
Merthyr Tydfil, CF48 4RS

DRAWING TITLE
Elevations

STATUS
PLANNING ISSUE

DATE	SCALE	DRAWN BY	CHECKED BY
31/05/26	As indicated	CBL	CBA
DRAWING NUMBER	PL 005	REVISION NO.	
260501			