




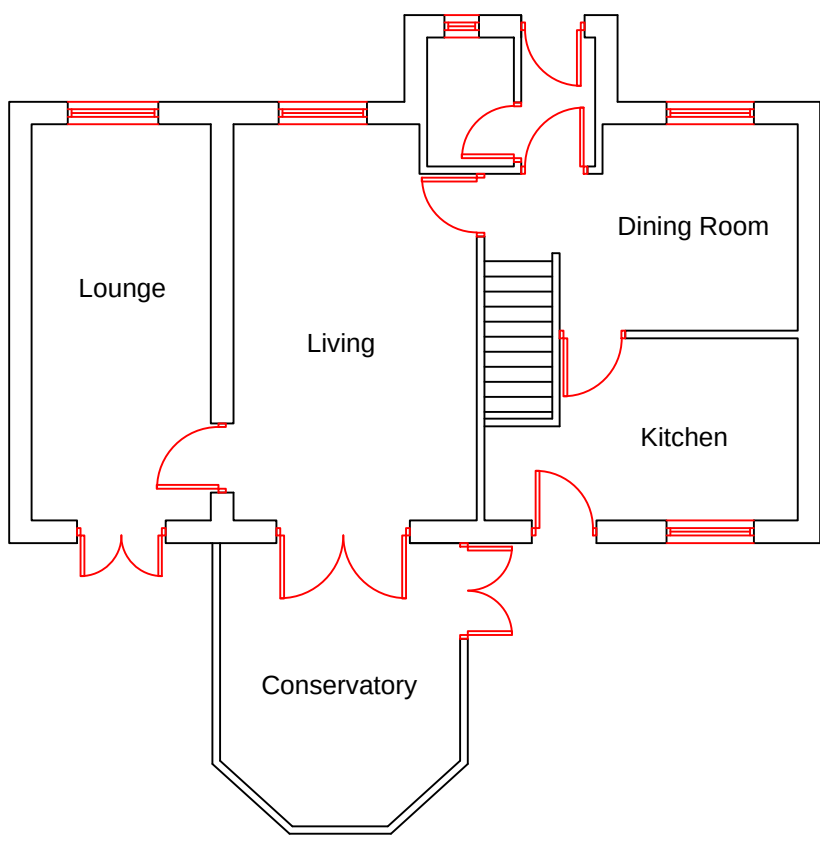


Existing Ground Floor
Scale 1:100

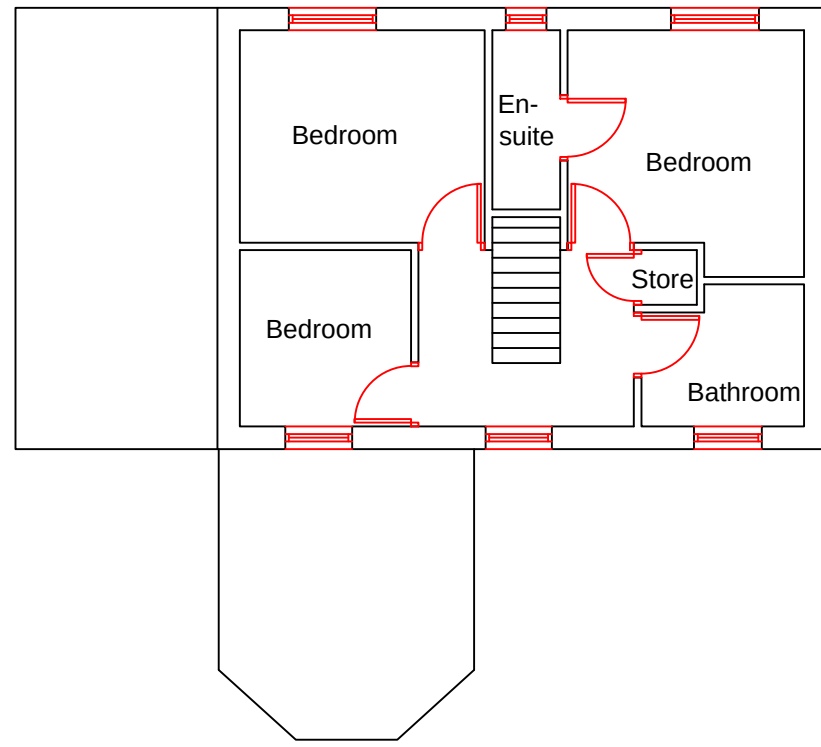


Existing First Floor
Scale 1:100

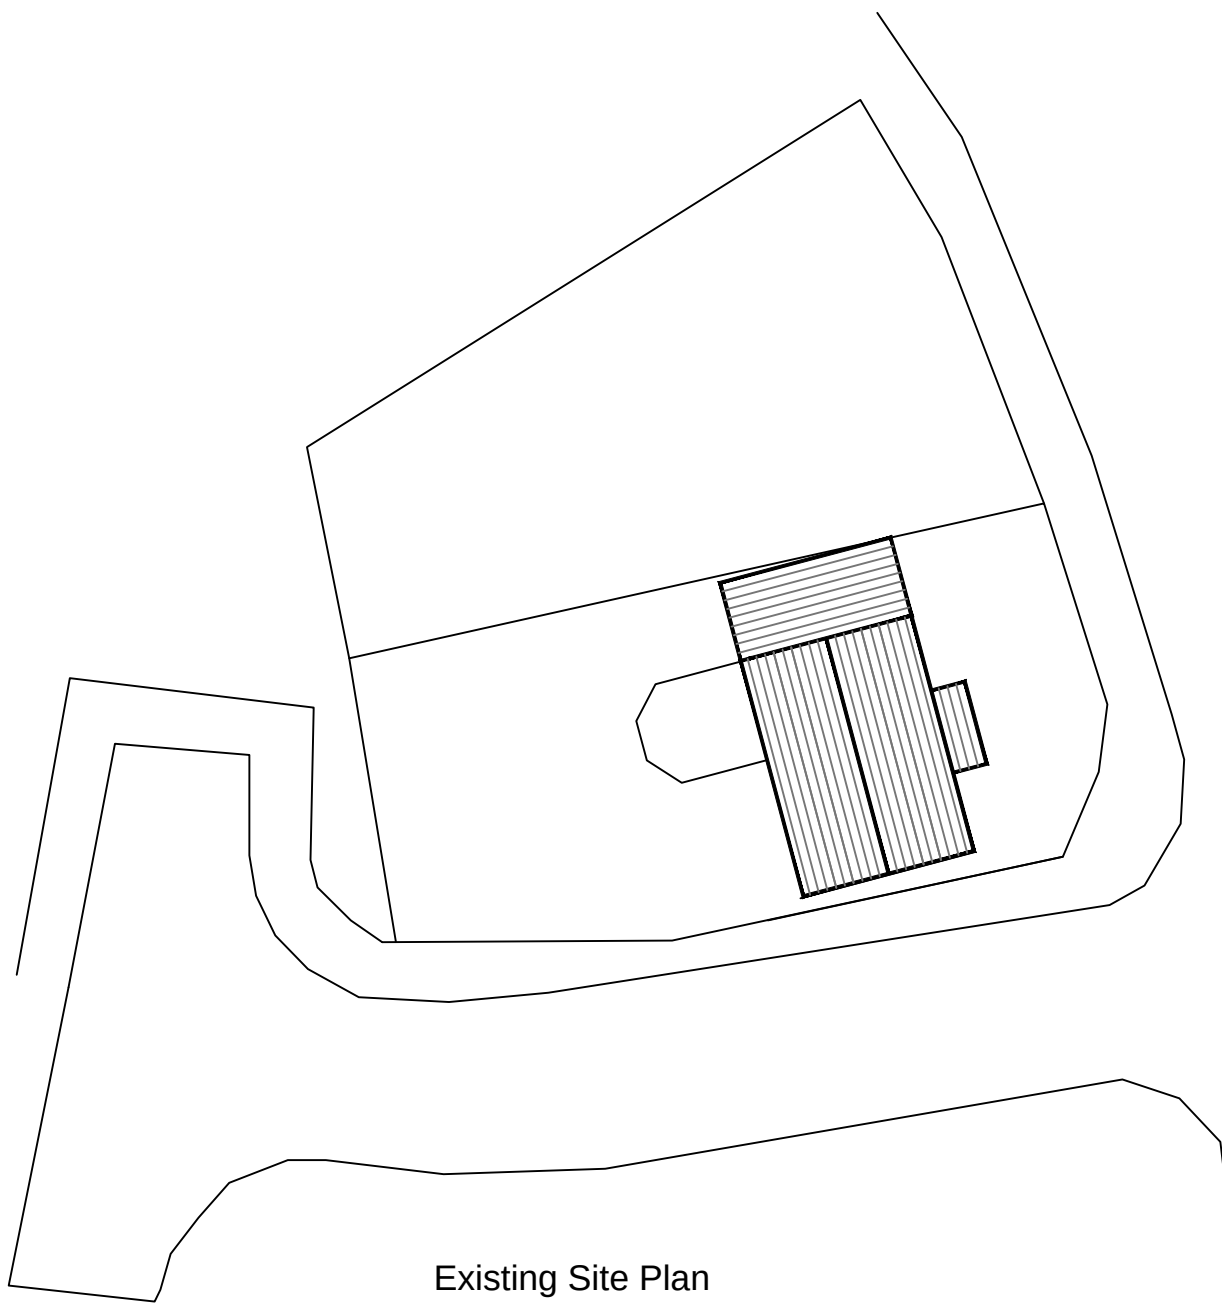


Existing Site Plan
Scale 1:250

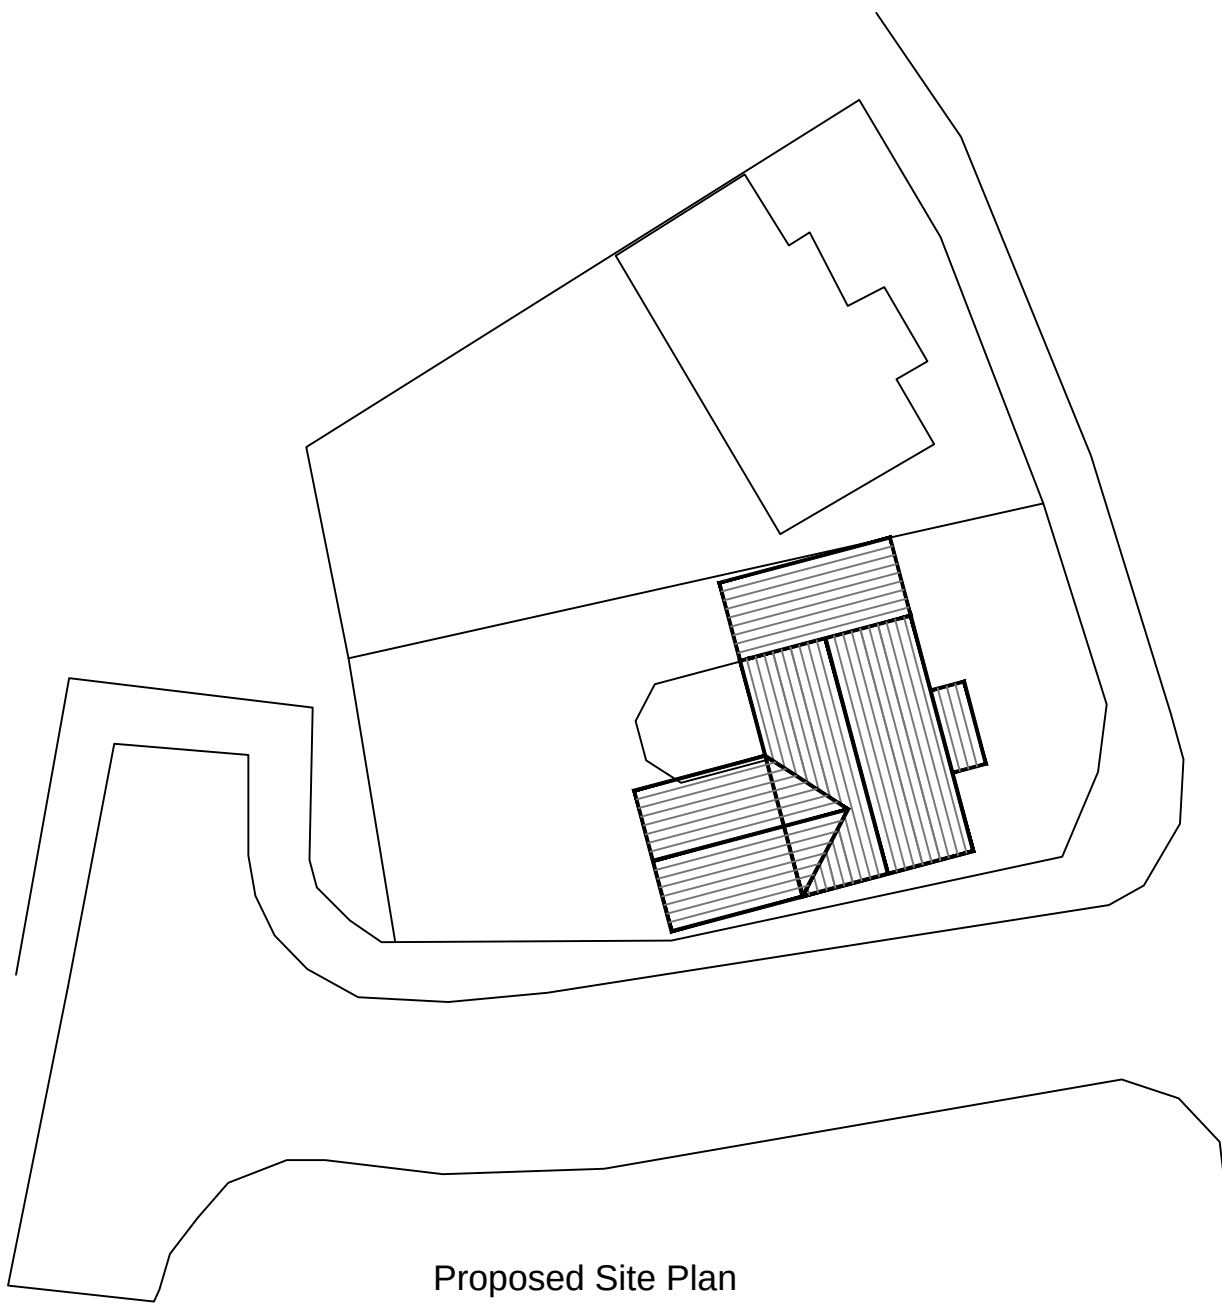


Proposed Site Plan
Scale 1:250

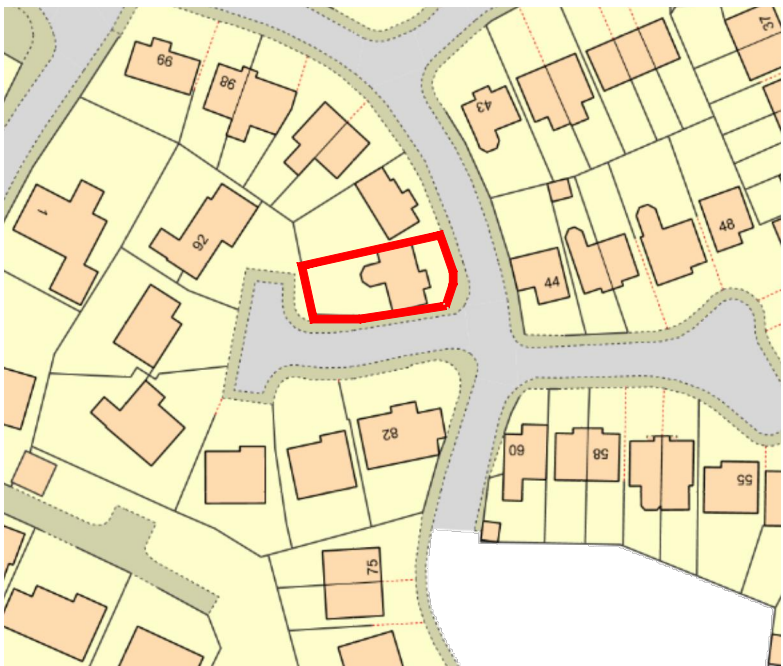

Os Map
Scale 1:1250

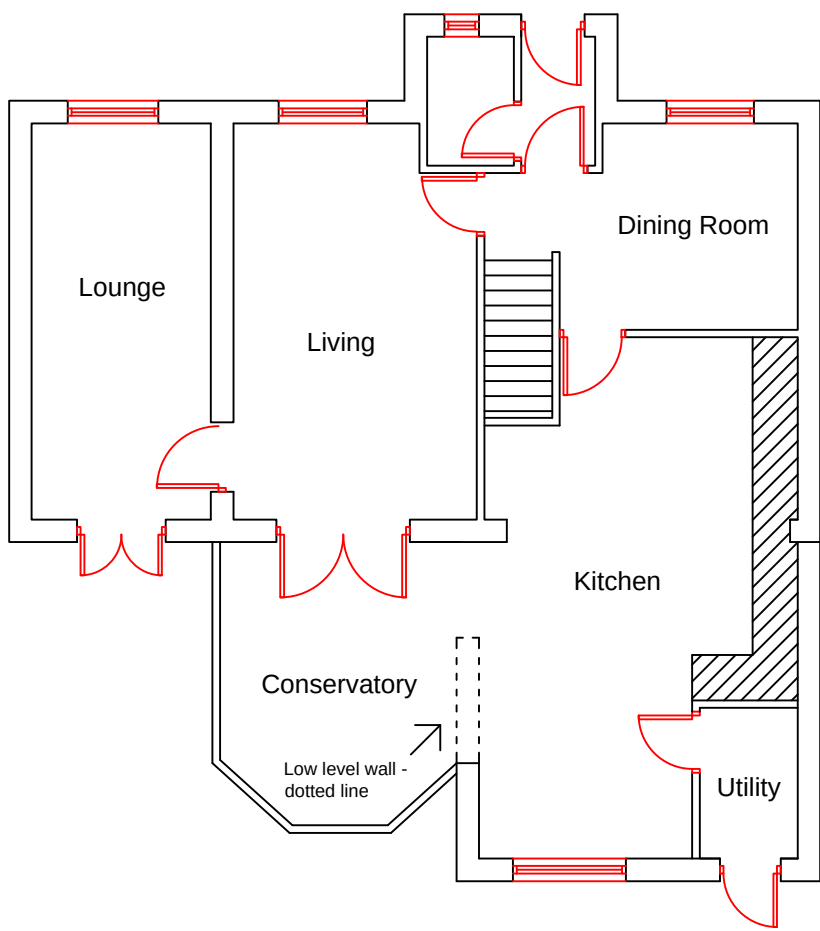

Proposed Ground Floor
Scale 1:100

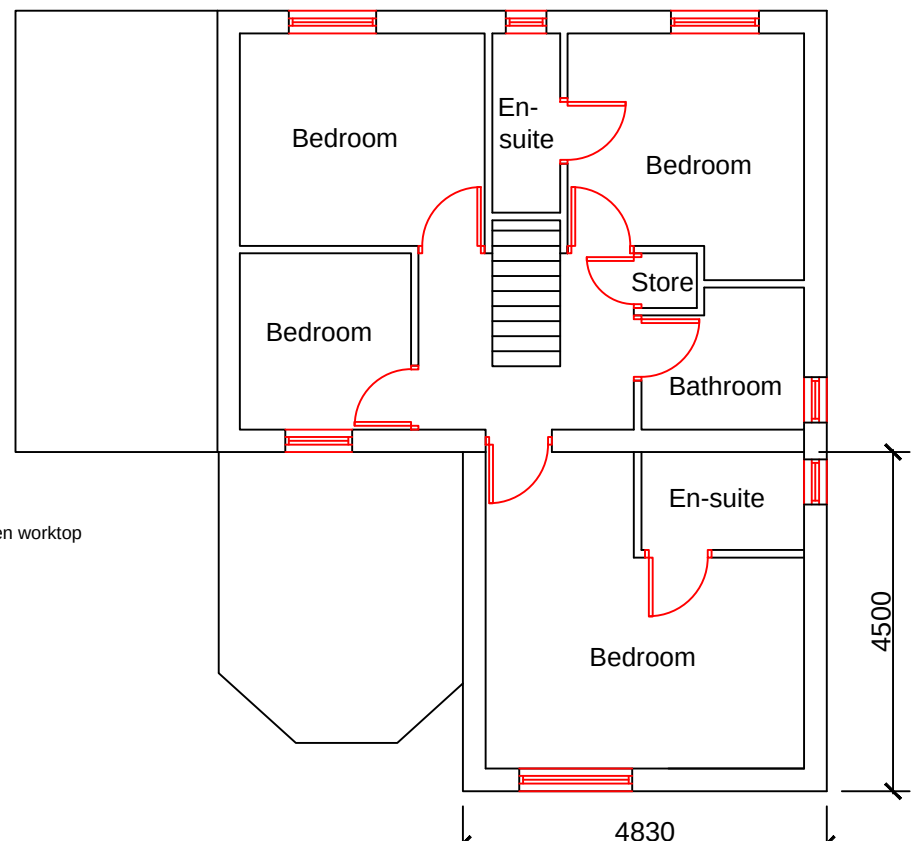


Proposed First Floor
Scale 1:100


The hatch depicts kitchen worktop




Existing East Elevation
Scale 1:100

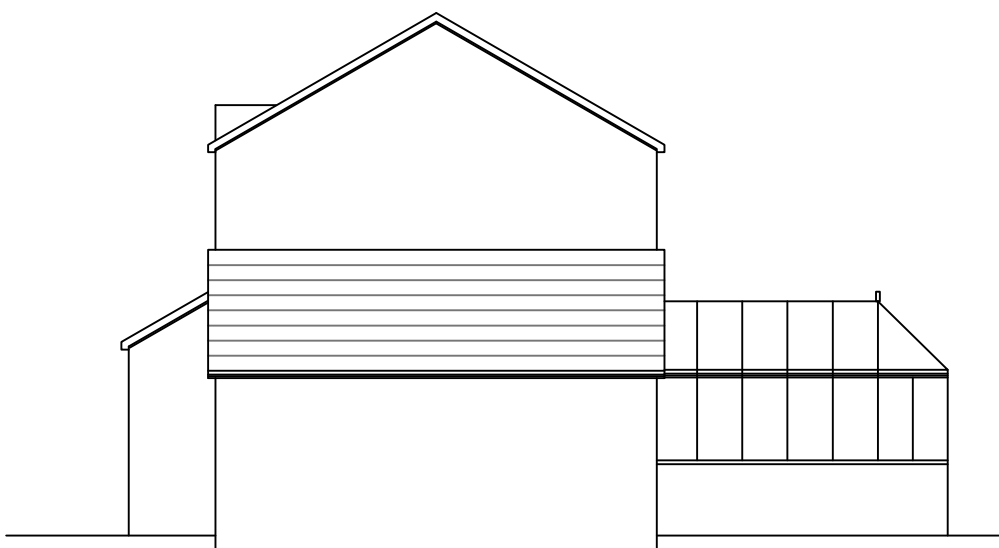

Existing North Elevation
Scale 1:100

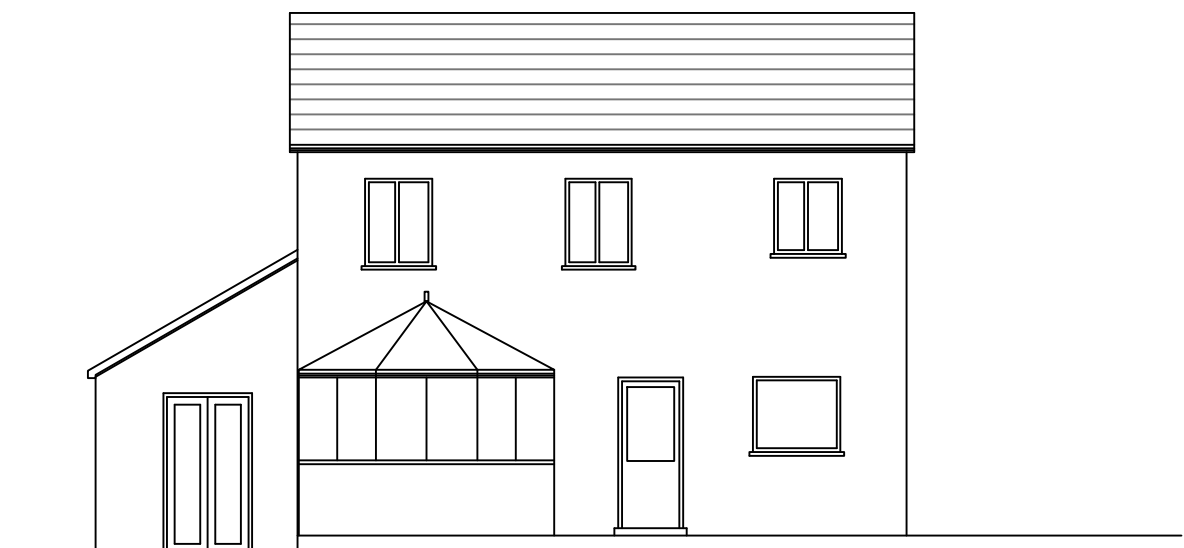

Existing West Elevation
Scale 1:100

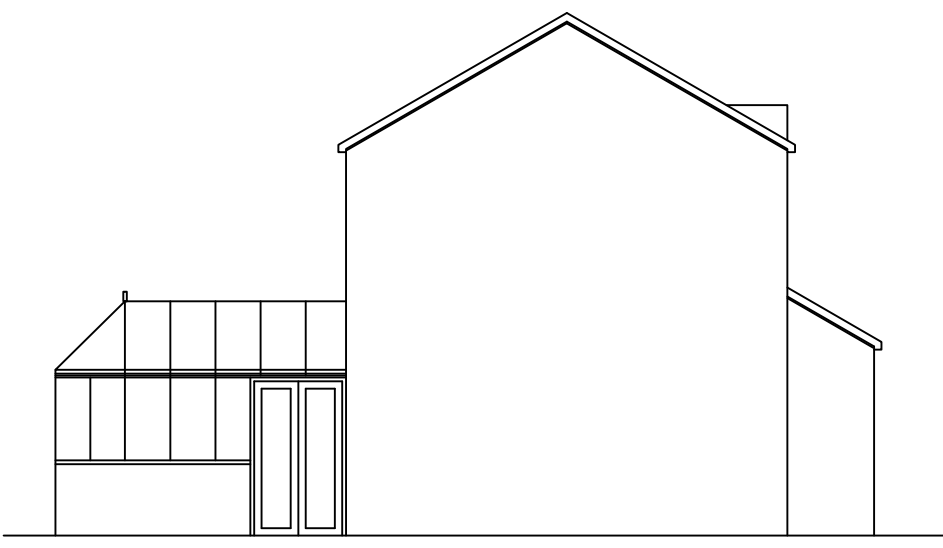

Existing South Elevation
Scale 1:100


Aesthetic Notes - Main Dwelling:

Existing Dwelling
Walls - Brick wall construction partial smooth render finish to first floor east elevation.
Roof - Pitched roof with concrete tiles.
Eaves and soffits - White pvc.
Gutters and rwp - Black plastic
Windows & Doors - White double glazed Upvc.


Proposed Extension
Walls - Brick cavity wall construction tied onto existing building using ancon wall ties. New extension to be red brick finish to match main dwelling.
Roof - Pitched roof to be fitted with concrete tiles to match existing building.
Eaves and soffits - White pvc.
Gutters and rwp - Black plastic
Doors - White Upvc
Windows - White Upvc




Existing East Elevation
Scale 1:100

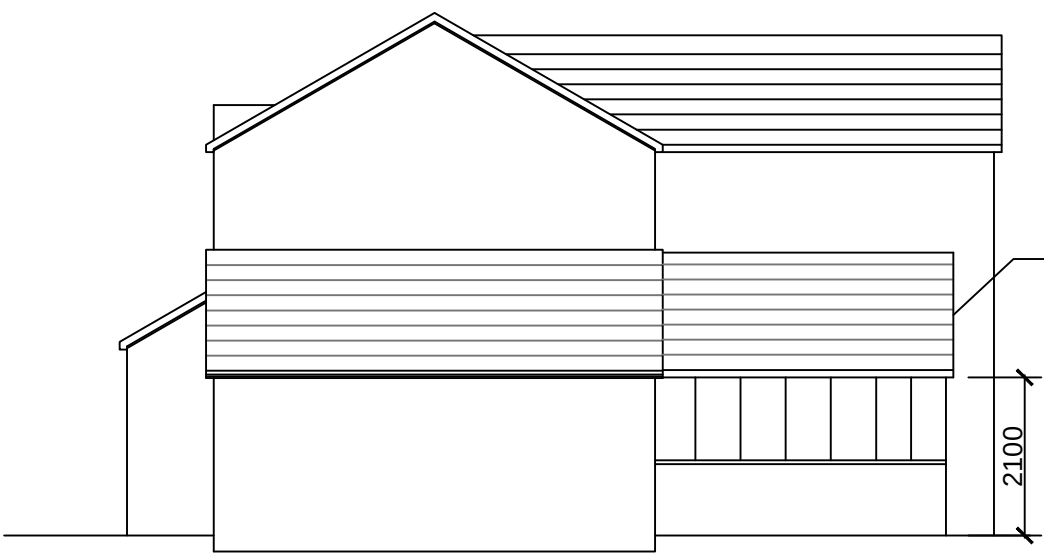

Existing North Elevation
Scale 1:100

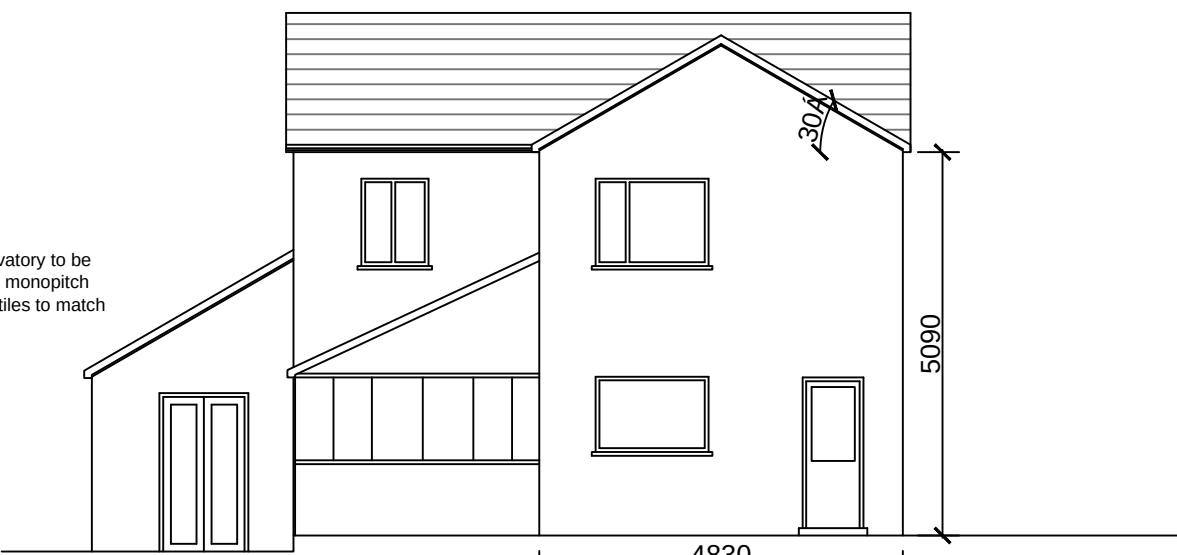

Existing West Elevation
Scale 1:100

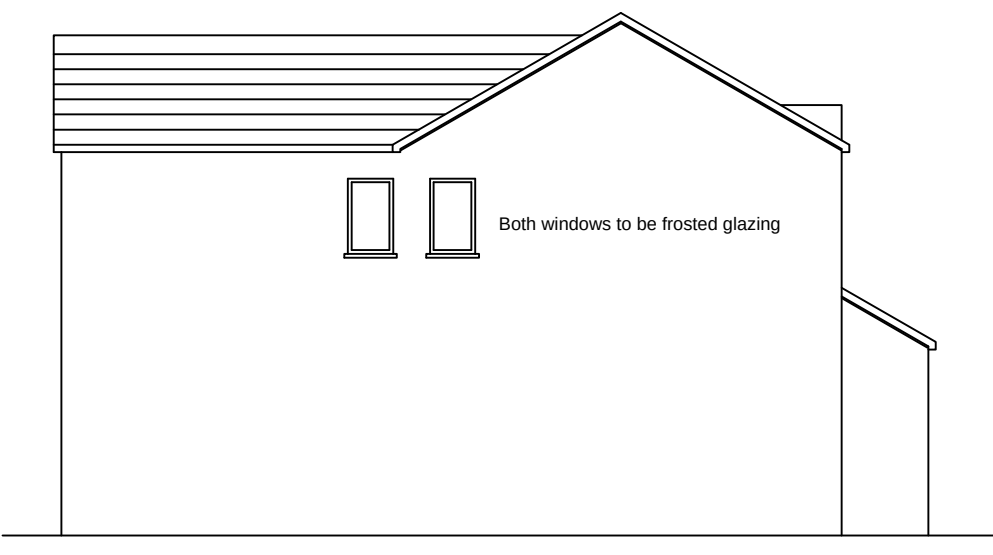

Existing South Elevation
Scale 1:100

Planning Application - Proposed extension at rear of 93 Beacons Heights

Applicant:
Mark

Address:
93 Beacons Heights,
Merthyr Tydfil

Date: June 2020

Scale: As Shown

dwg no: 2020-093 Beacon

Rev: