




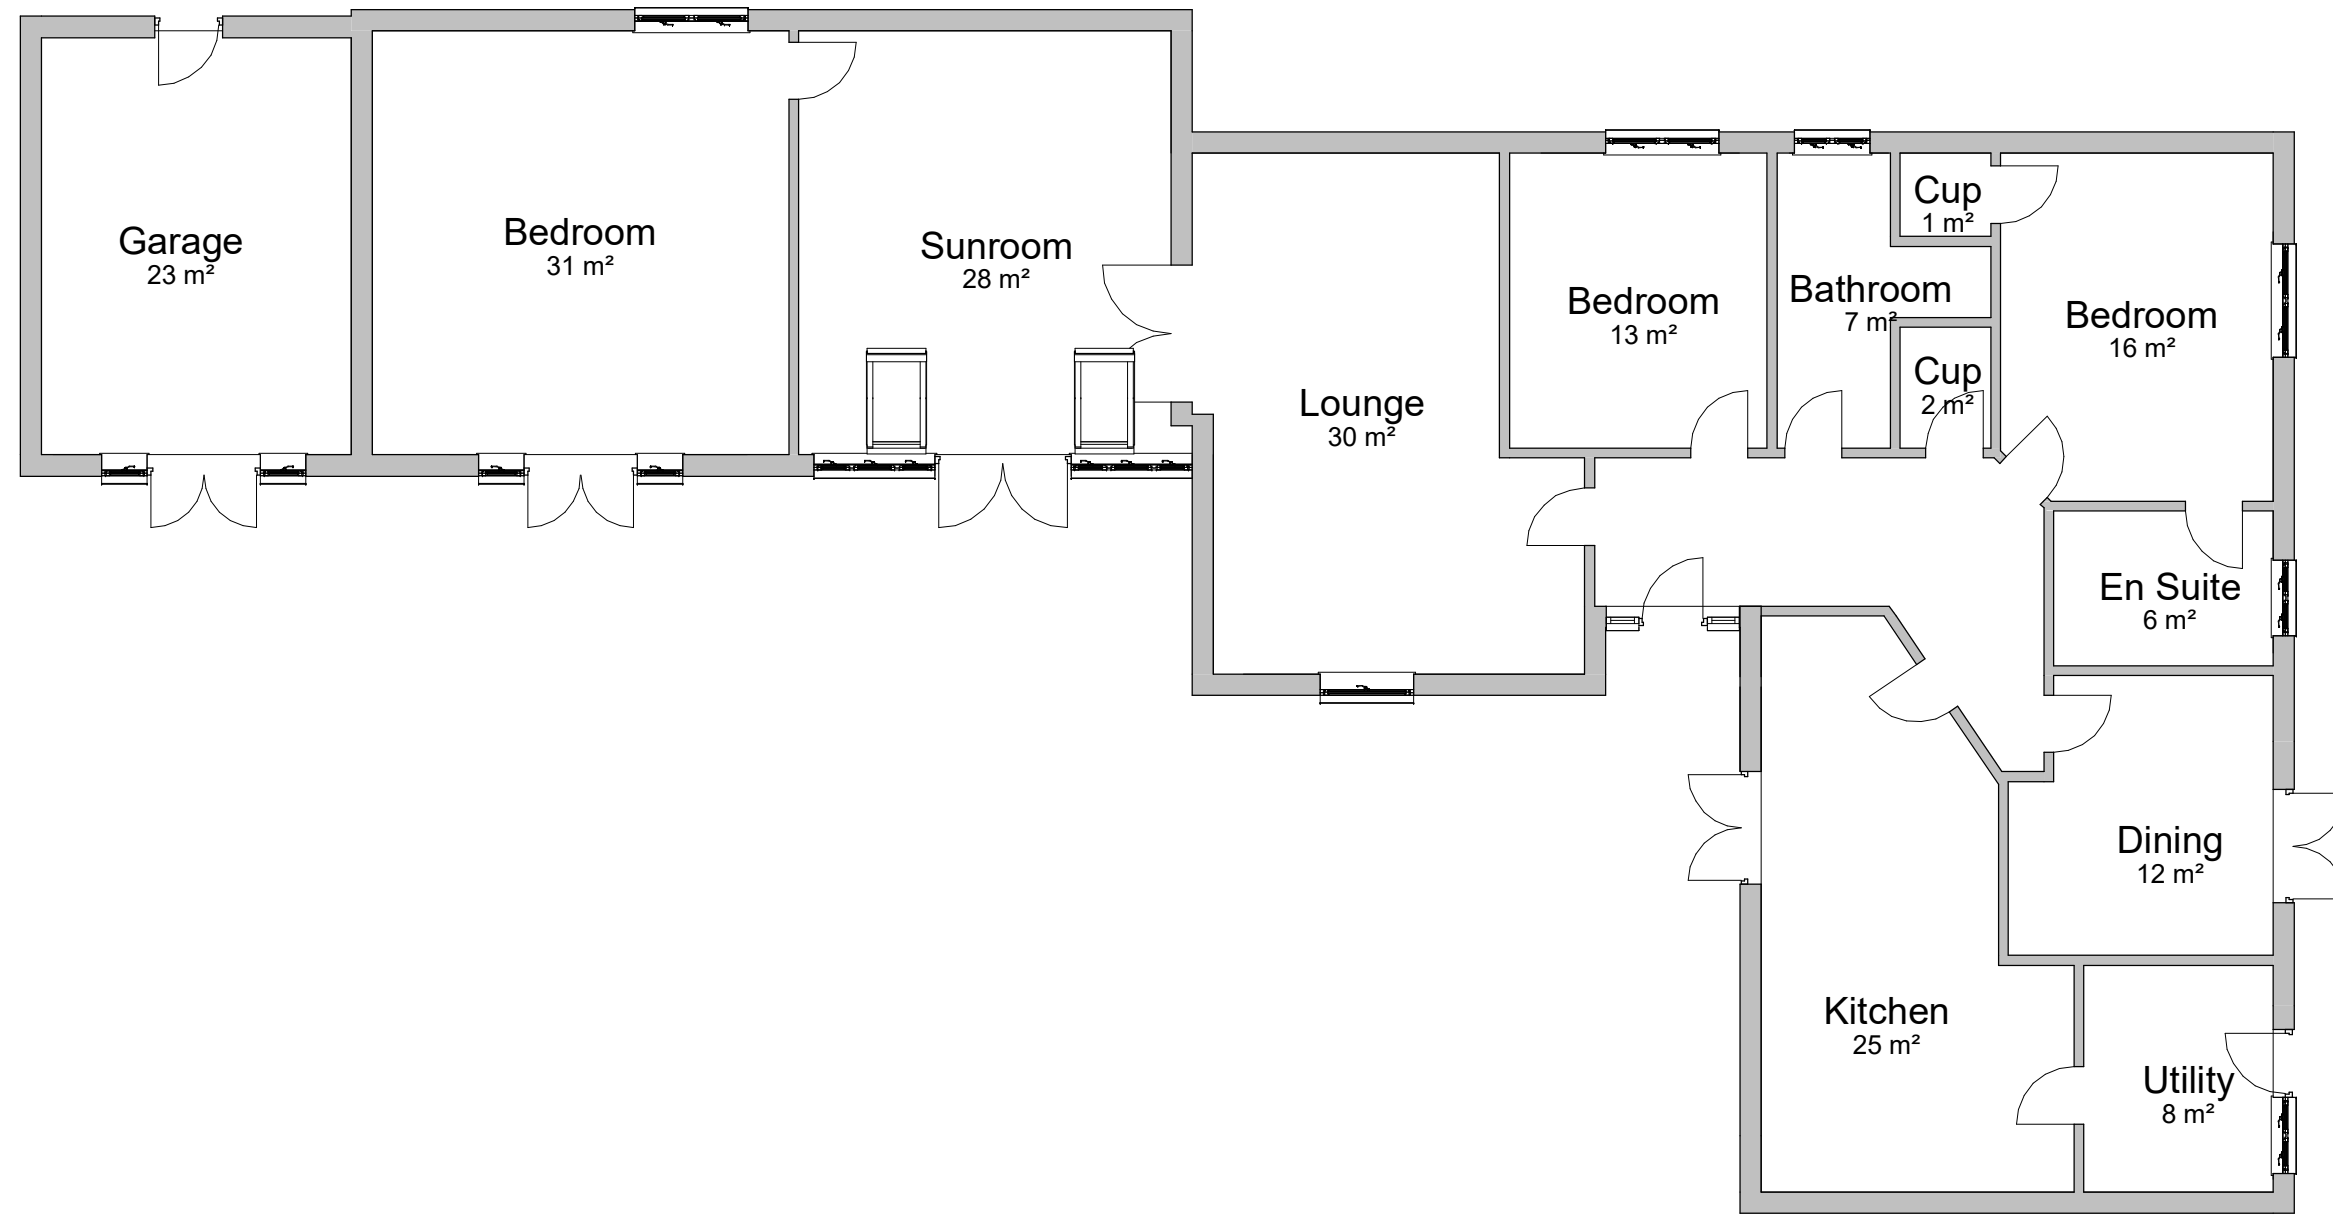


1 Existing Ground Floor
1 : 100

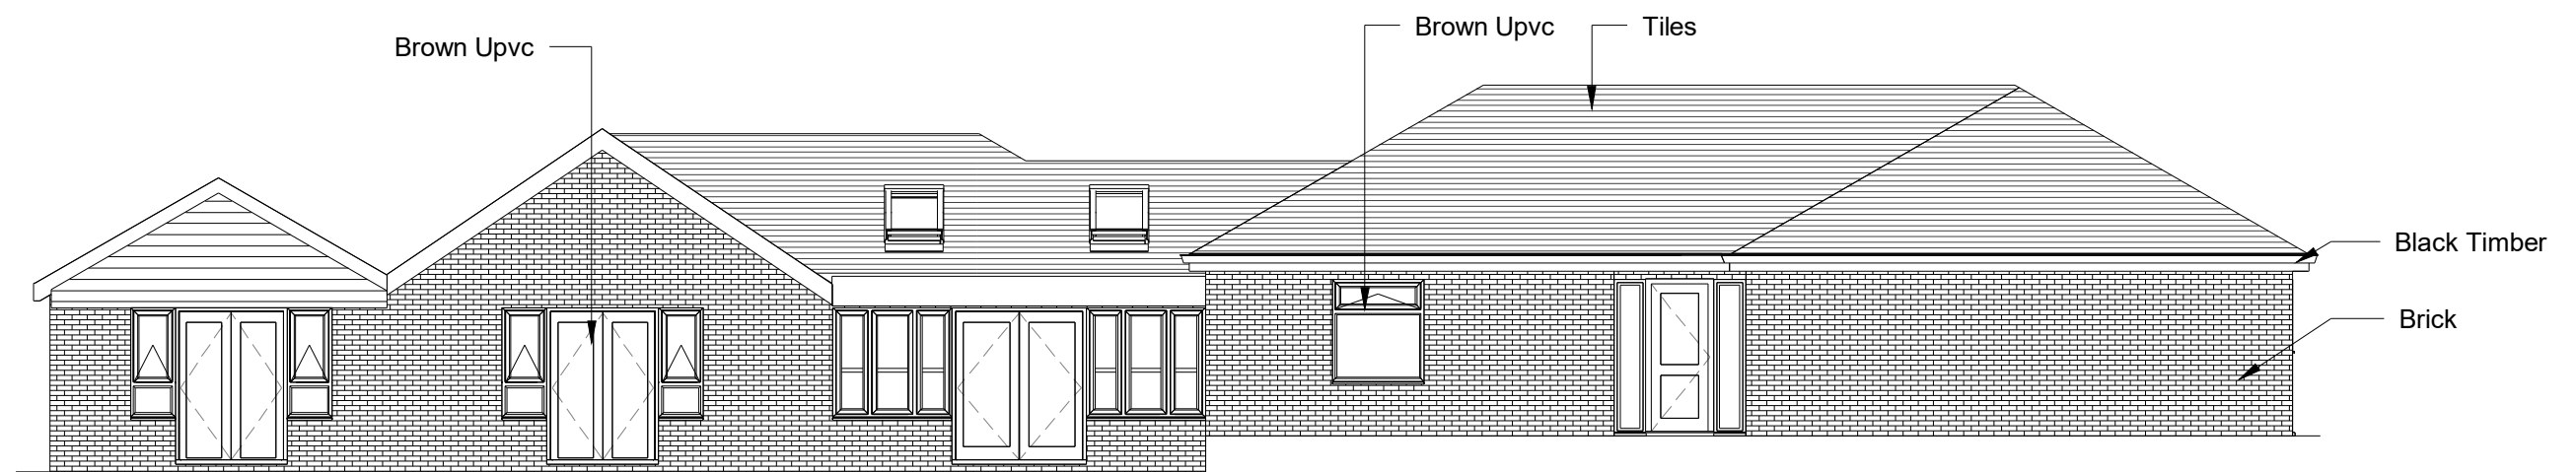

1 Existing Front Elevation
1 : 100

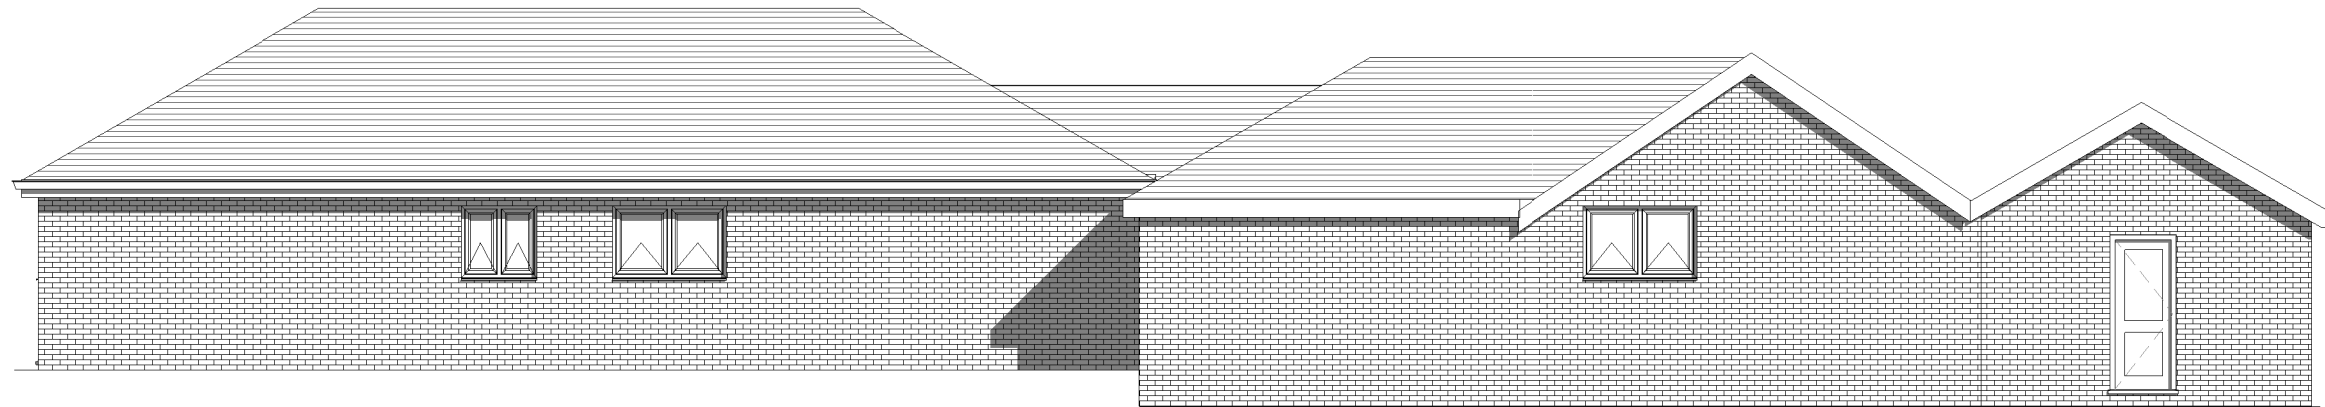


2 Existing Rear Elevation
1 : 100

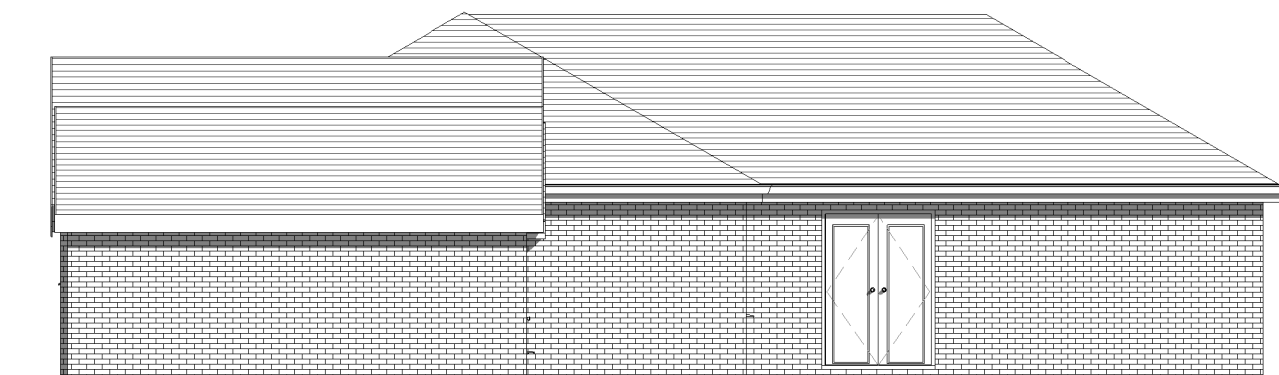

3 Existing Side 1 Elevation
1 : 100



4 Existing Side 2 Elevation
1 : 100

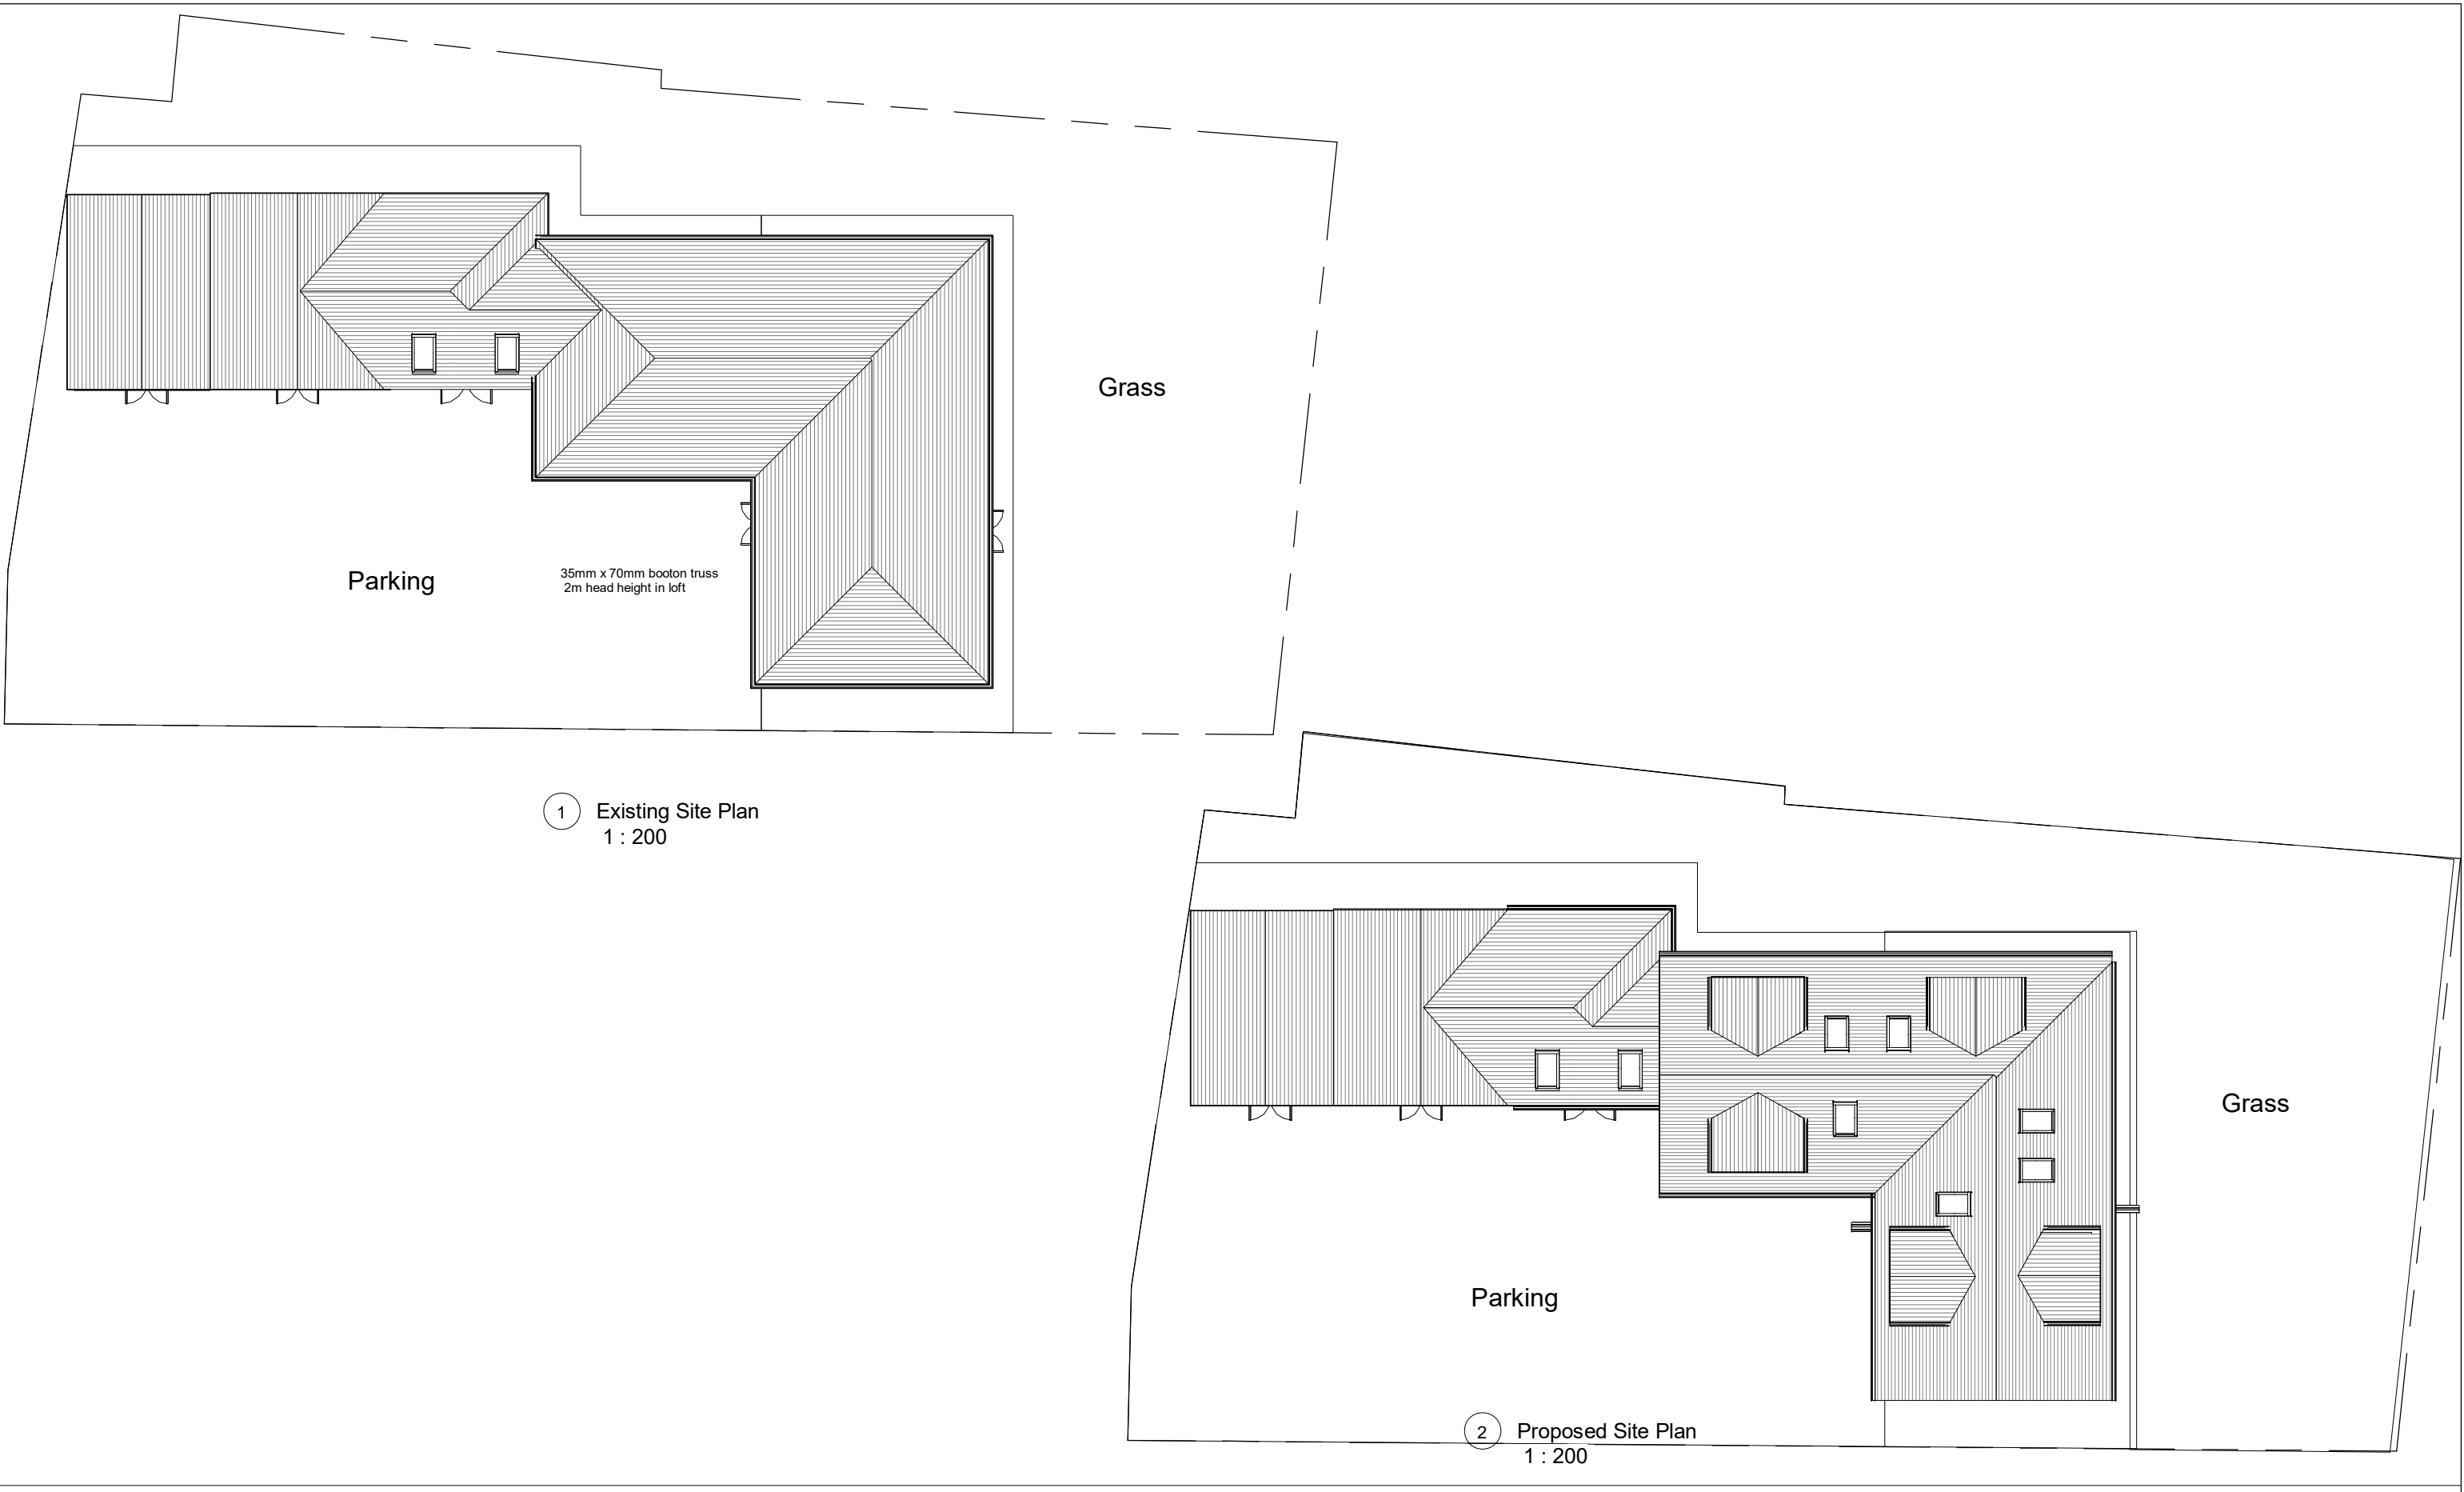



Paul James
Managing Director

Direct Line: 07810 565334
paul@ecagroup.co.uk
www.ecagroup.co.uk

The ECAS Group
UNIT 2
PLYMOUTH COURT
WARLOW STREET
MERTHYR TYDFIL
CF47 0YS

Tel: 01685 386 495



ecas group
Trading arm of ECAS Systems Ltd




Electrical Safety Register
E.A.E.C.S.A. ECA

Registered in England & Wales: 05280149
VAT Registration Number: 921 8023 58


Ecas Property Services.
The Arches, Merthyr Tydfil, CF47 0YS.
Mob 07810 565334
Email: info@ecagroup.co.uk

This Drawing is Copyright,
Dimensions to be checked on site
and not scaled from this drawing

PURPOSE OF ISSUE	CHECKED BY	DRAWN BY	DRAWING NUMBER	SCALE (@ A3)															
Planning Approval	JH	PH	WS-03	1 : 200															
PROJECT	ADDRESS		<table><tr><td>Rev No</td><td>Description</td><td>Date</td></tr><tr><td>A</td><td>Issue</td><td>21/09/2021</td></tr><tr><td> </td><td> </td><td> </td></tr><tr><td> </td><td> </td><td> </td></tr><tr><td> </td><td> </td><td> </td></tr></table>		Rev No	Description	Date	A	Issue	21/09/2021									
Rev No	Description	Date																	
A	Issue	21/09/2021																	
SHEET	Dormer Conversion		Woodstock, Somerset Lane, Merthyr Tydfil, CF48 2PA																
	Site Plans																		

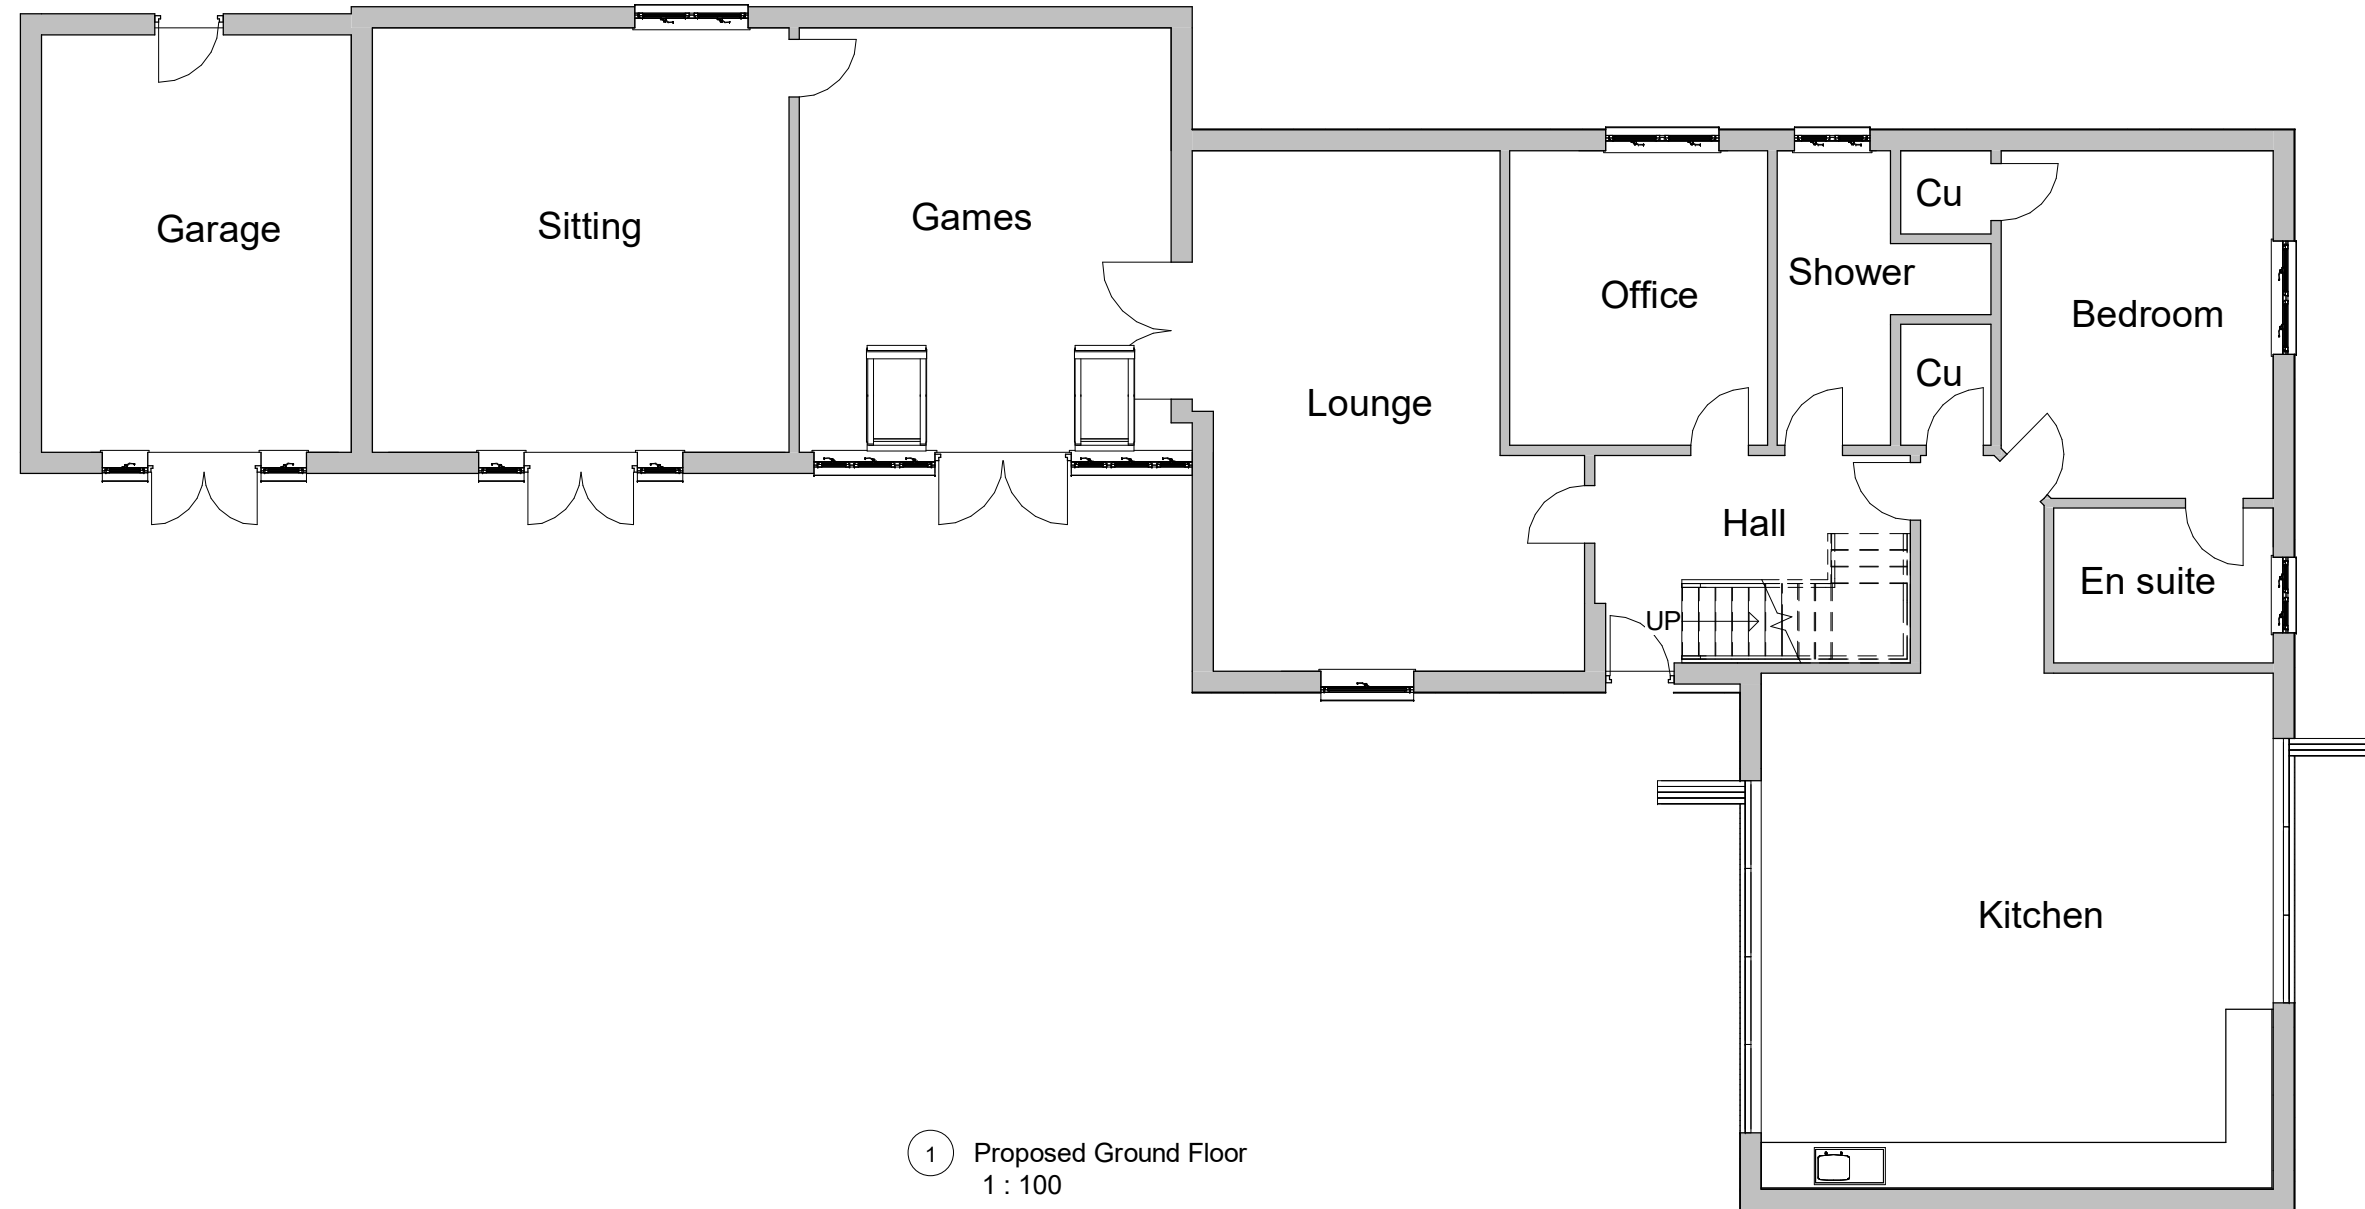

1 Proposed Ground Floor
1 : 100

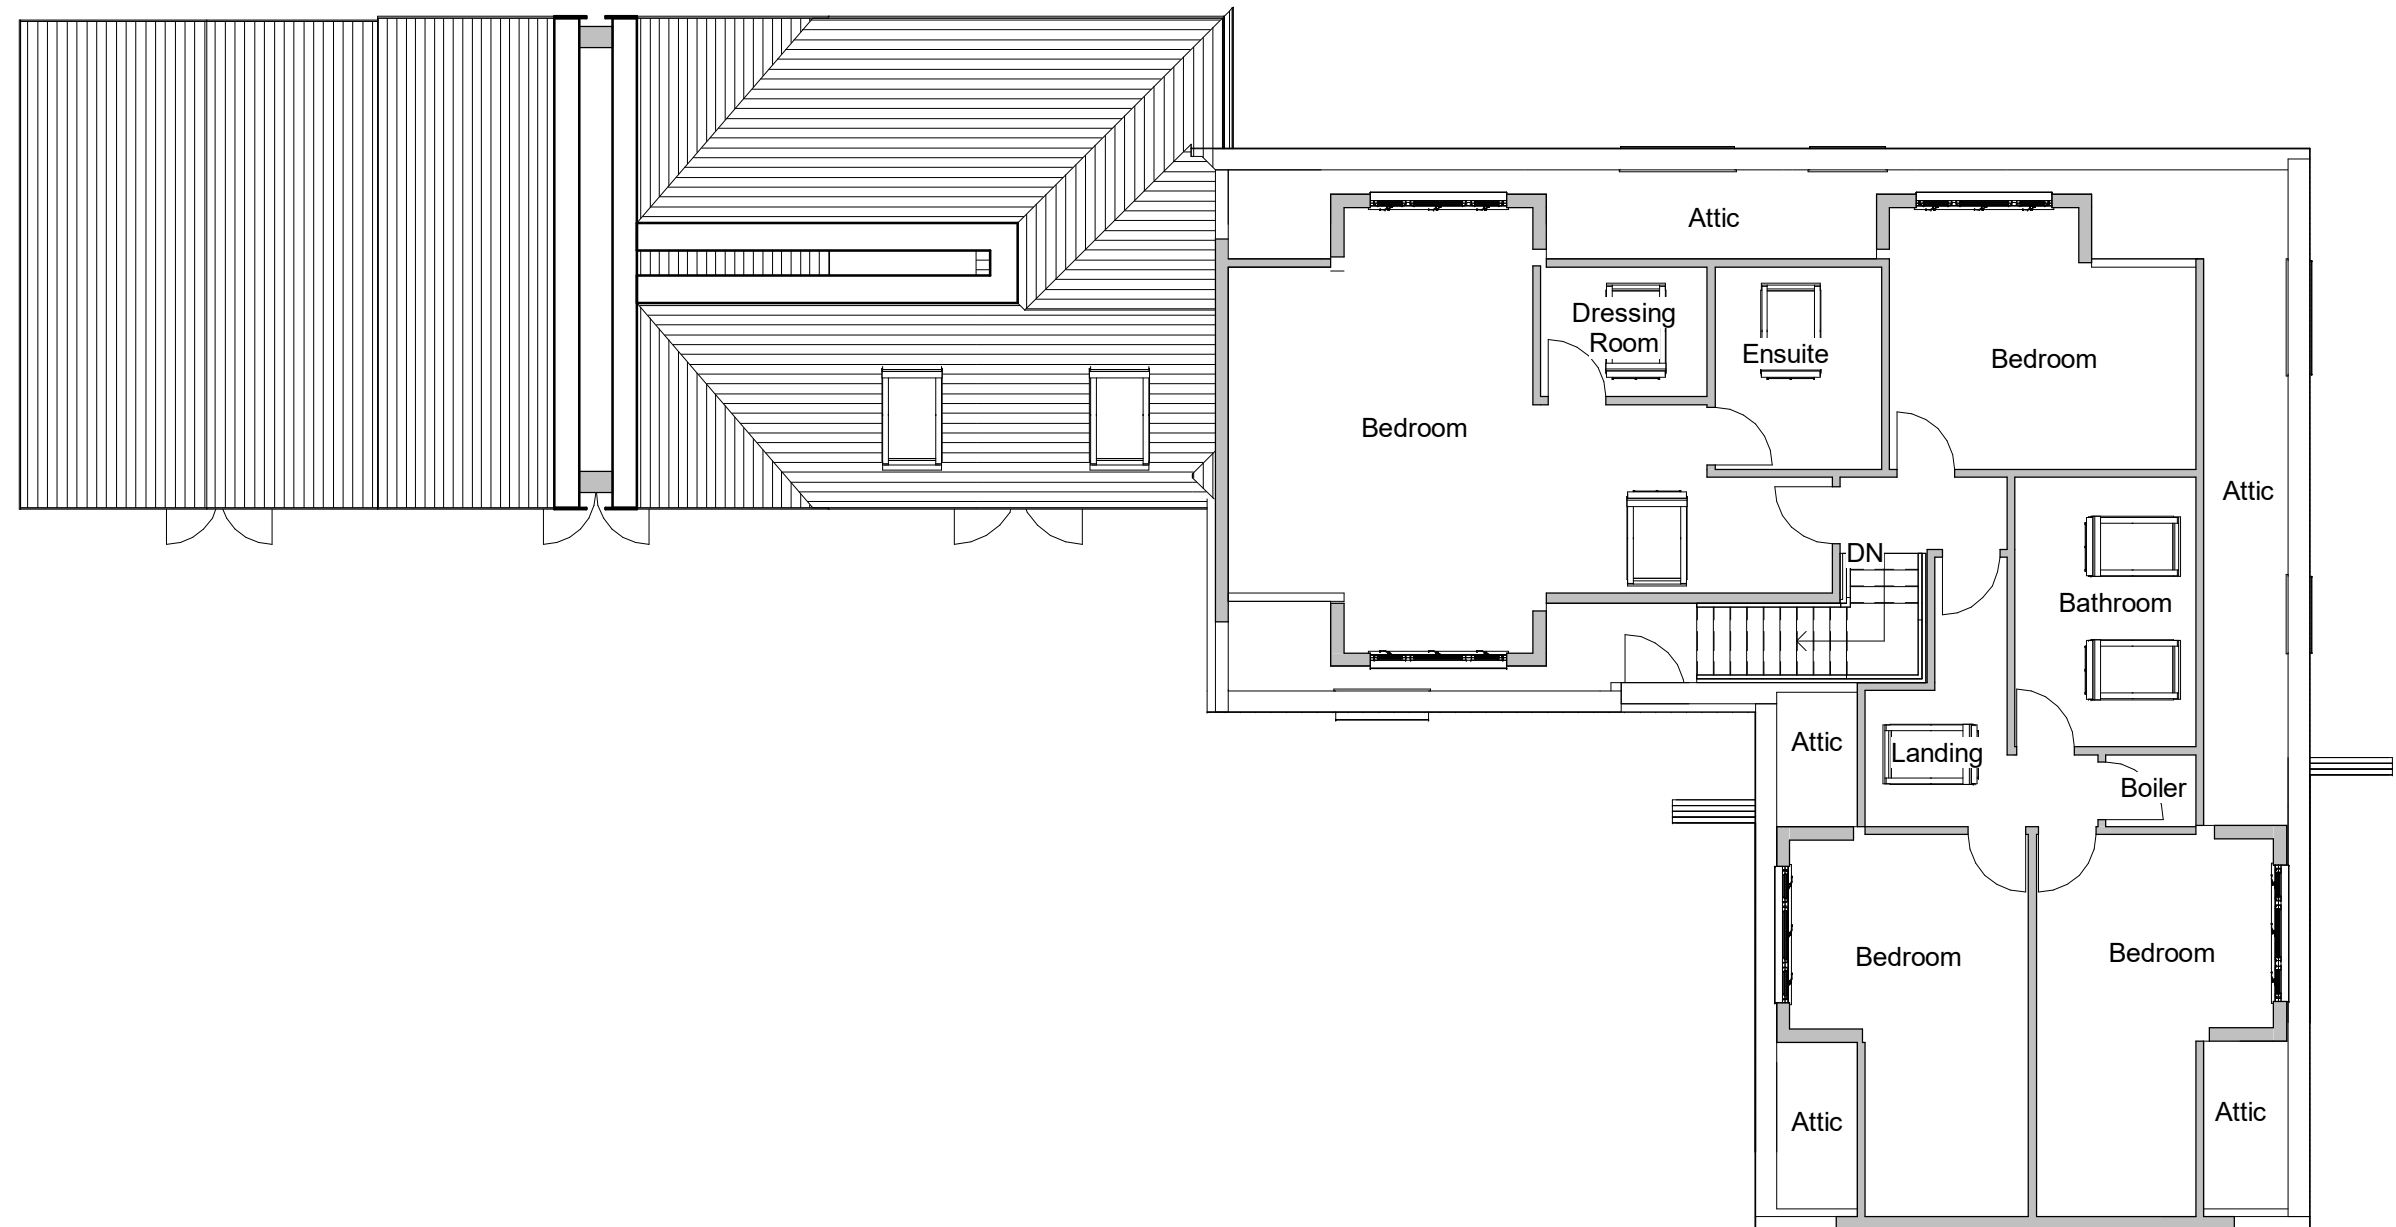

1 Proposed First Floor
1 : 100



ecas group

Paul James
Managing Director
Direct Line: 07810 565334
paul@ecasproun.co.uk
www.ecasproun.co.uk

The ECAS Group
UNIT 2
PLYMOUTH COURT
WARLOW STREET
MERTHYR TYDFIL
CF47 0YS
Tel: 01685 386 495



Registered in England & Wales: 05280148

VAT Registration Number: 921 8023 58

Ecas Property Services.
The Arches, Merthyr Tydfil, CF47 0YS.
Mob 07810 565334
Email: info@ecasproun.co.uk

This Drawing is Copyright,
Dimensions to be checked on site
and not scaled from this drawing

PURPOSE OF ISSUE

Planning Approval

PROJECT

Dormer Conversion

SHEET

Proposed First Floor

CHECKED BY

JH

DRAWN BY

PH

DRAWING NUMBER

WS-05


SCALE (@ A3)

1 : 100


ADDRESS

Woodstock, Somerset Lane, Merthyr Tydfil,
CF48 2PA

Rev No	Description	Date
A	Issue	21/09/2021

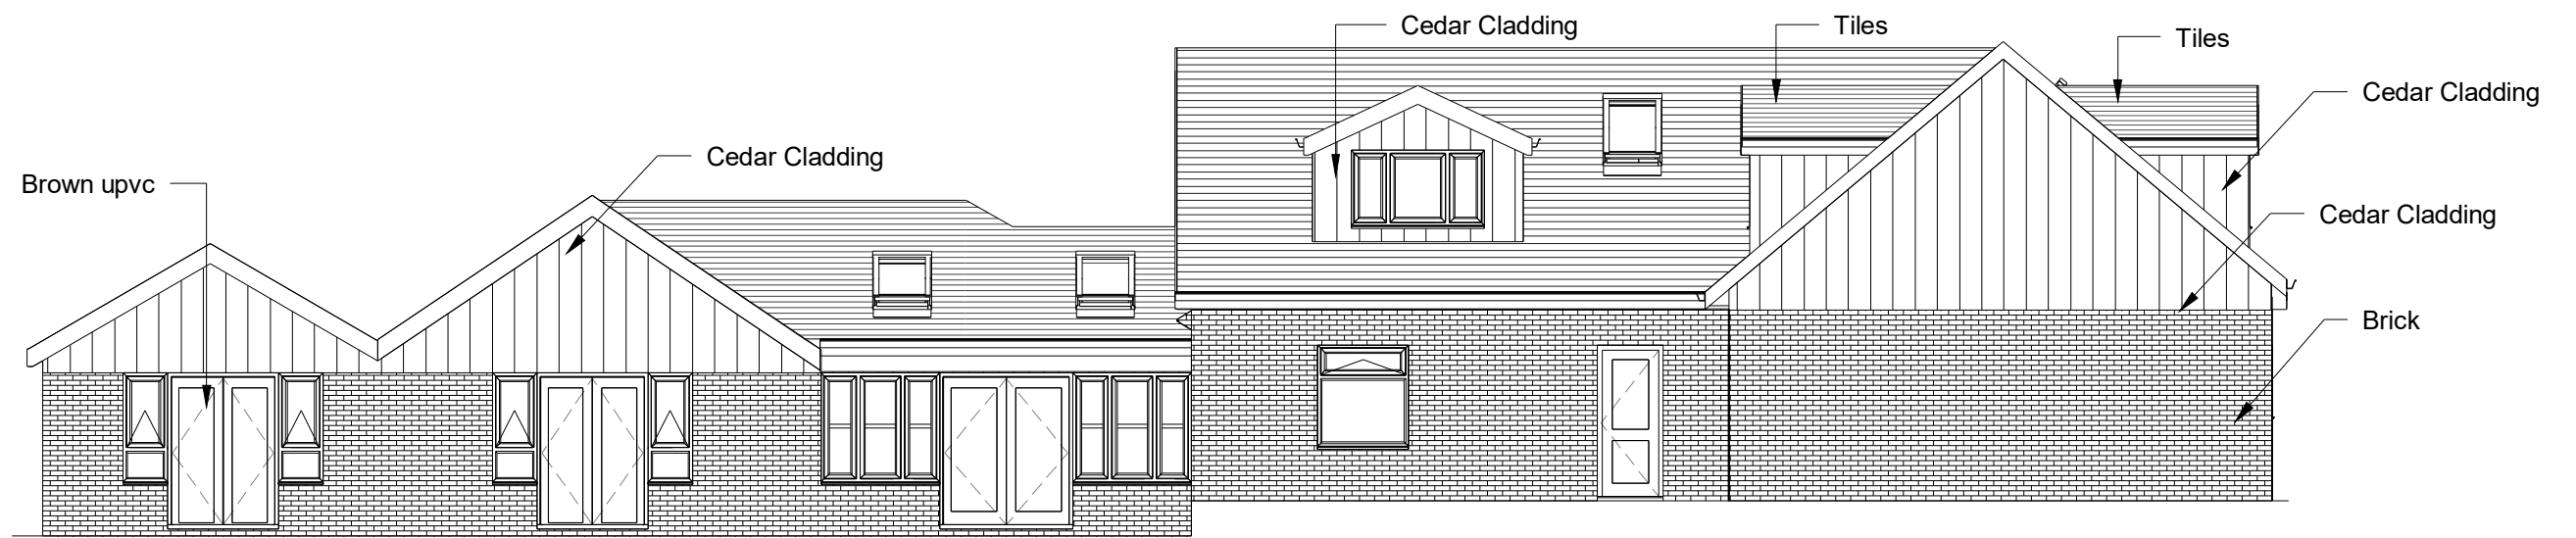

1 Proposed Front Elevation
1 : 100

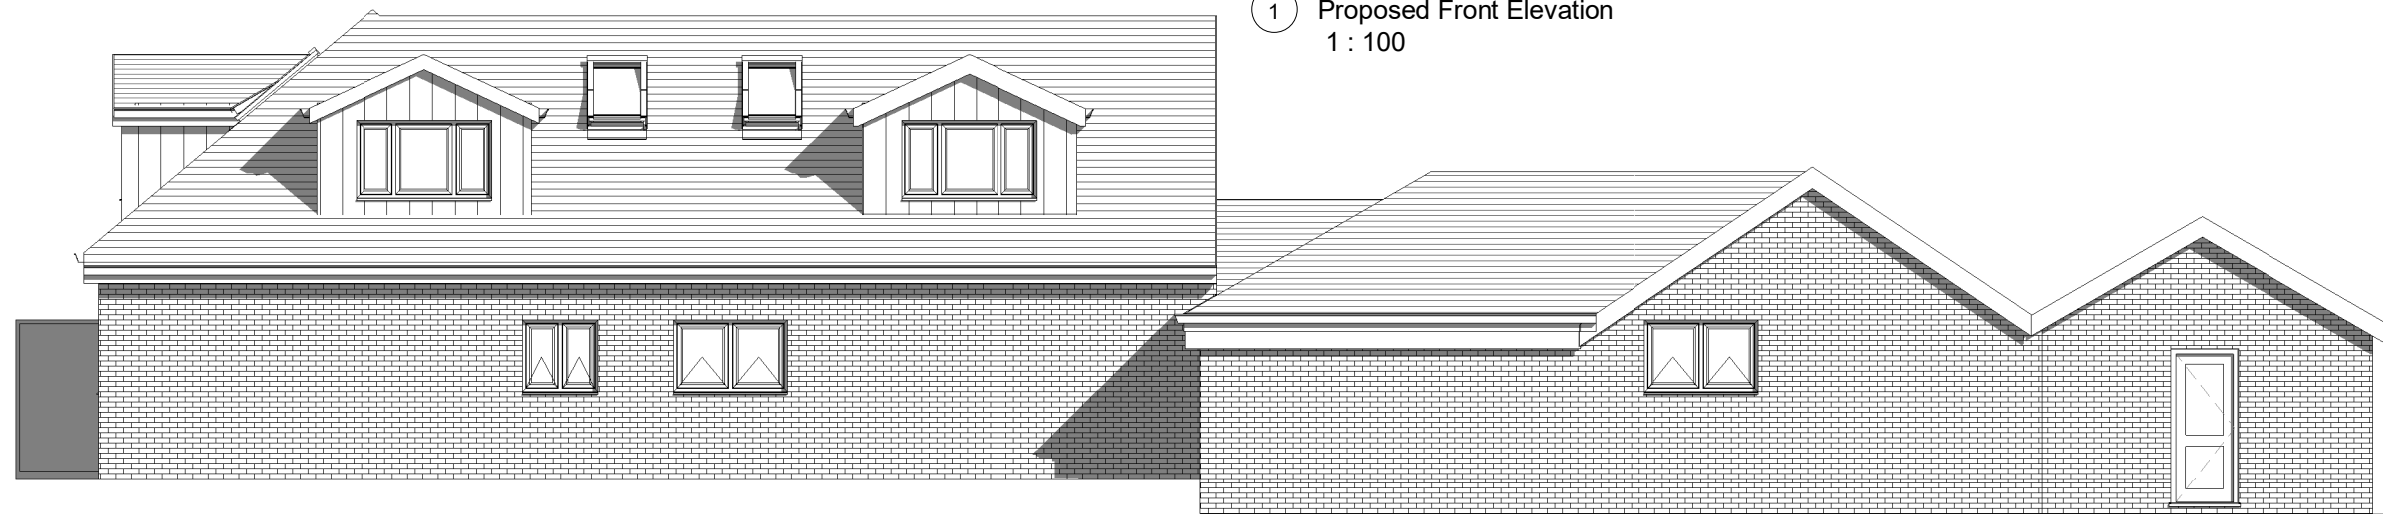

2 Proposed Rear Elevation
1 : 100



3 Proposed Side 1 Elevation
1 : 100



4 Proposed Side 2 Elevation
1 : 100