

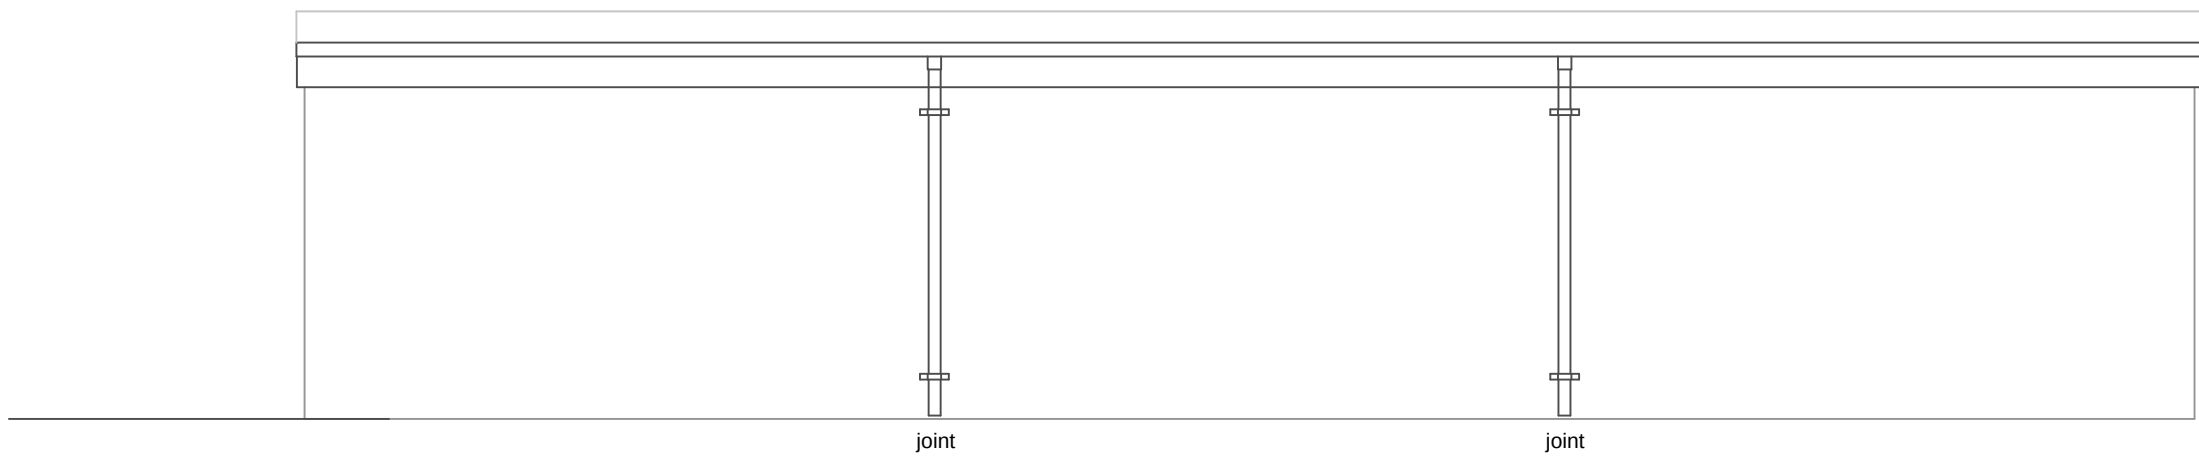



Lane Front Elevation
Scale 1:50

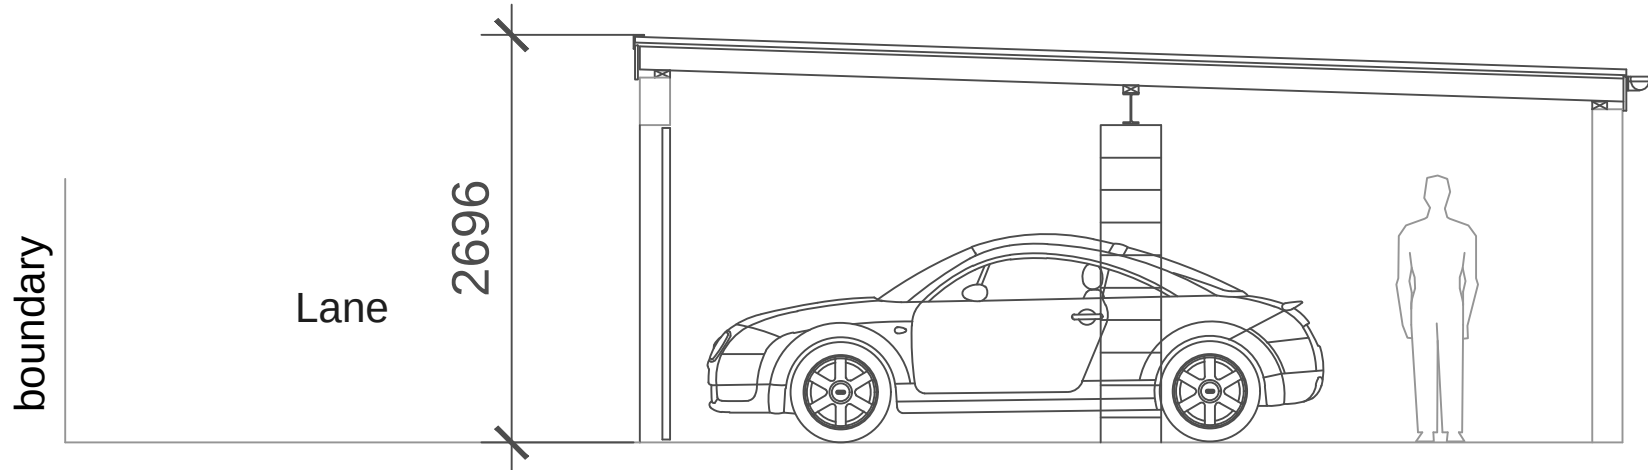


Rear Elevation
Scale 1:50

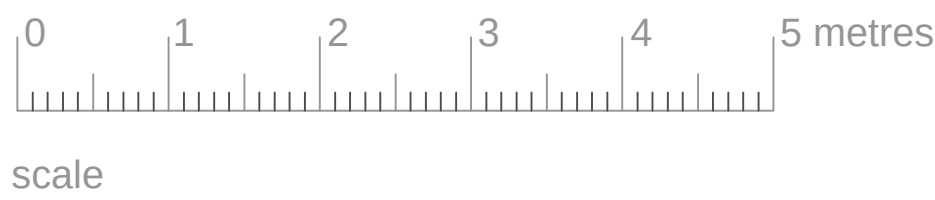


Section
Scale 1:50

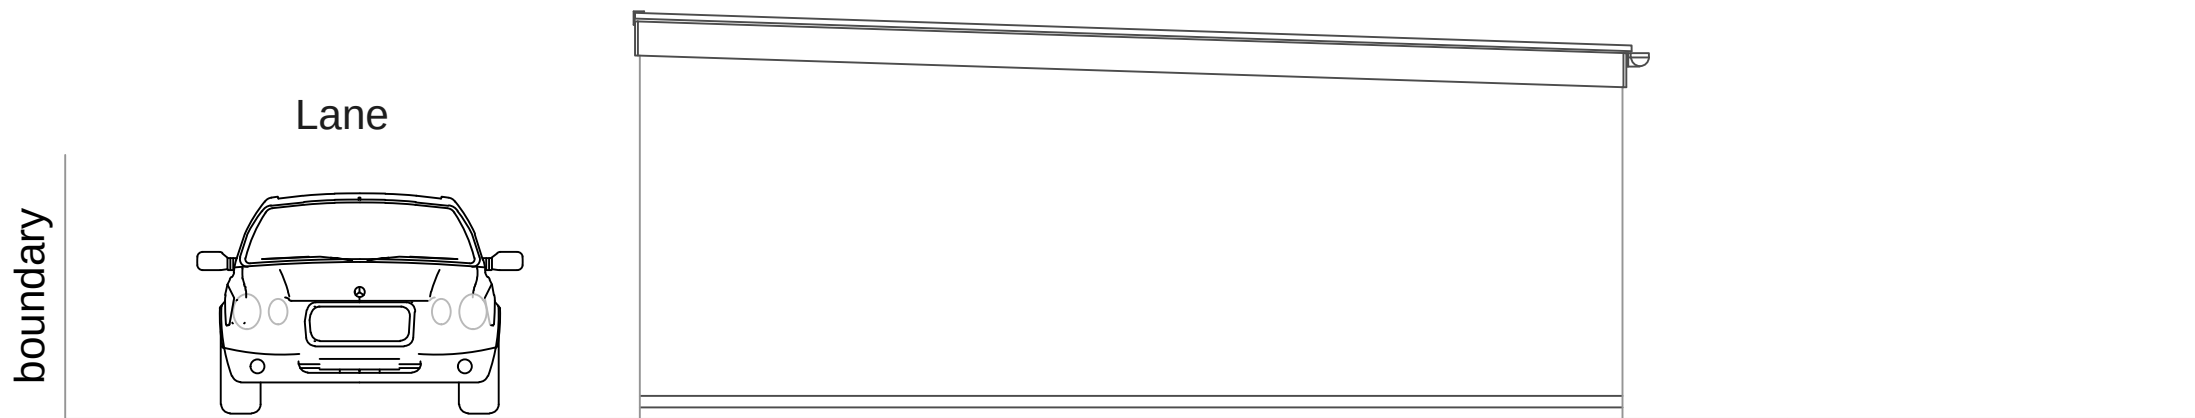

Side South Elevation
Scale 1:50

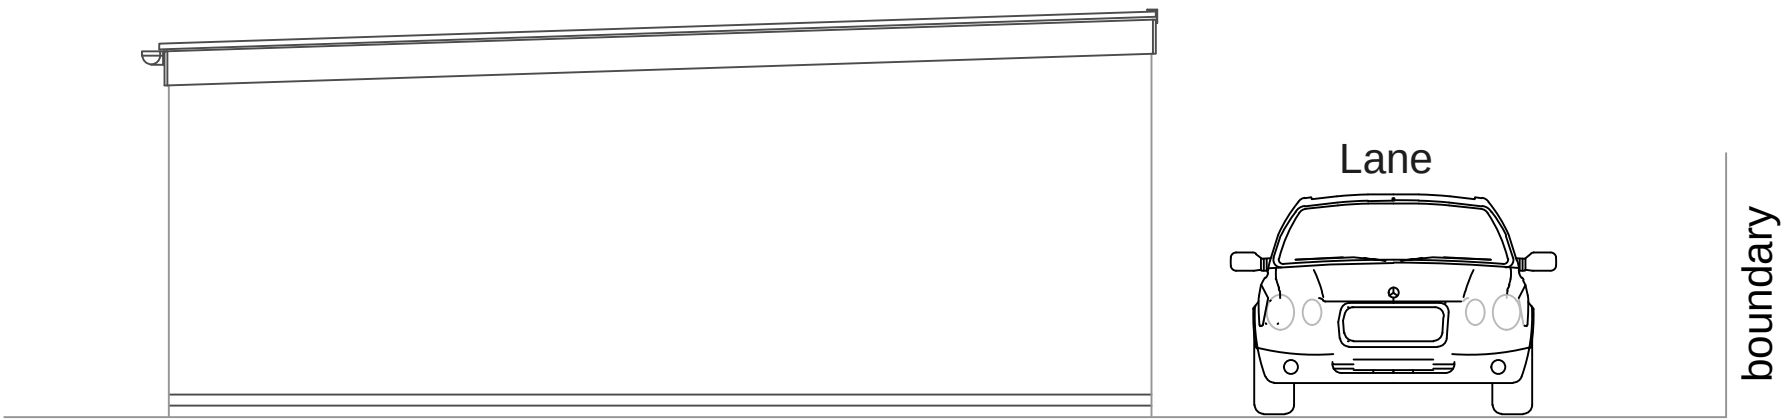

Side North Elevation
Scale 1:50

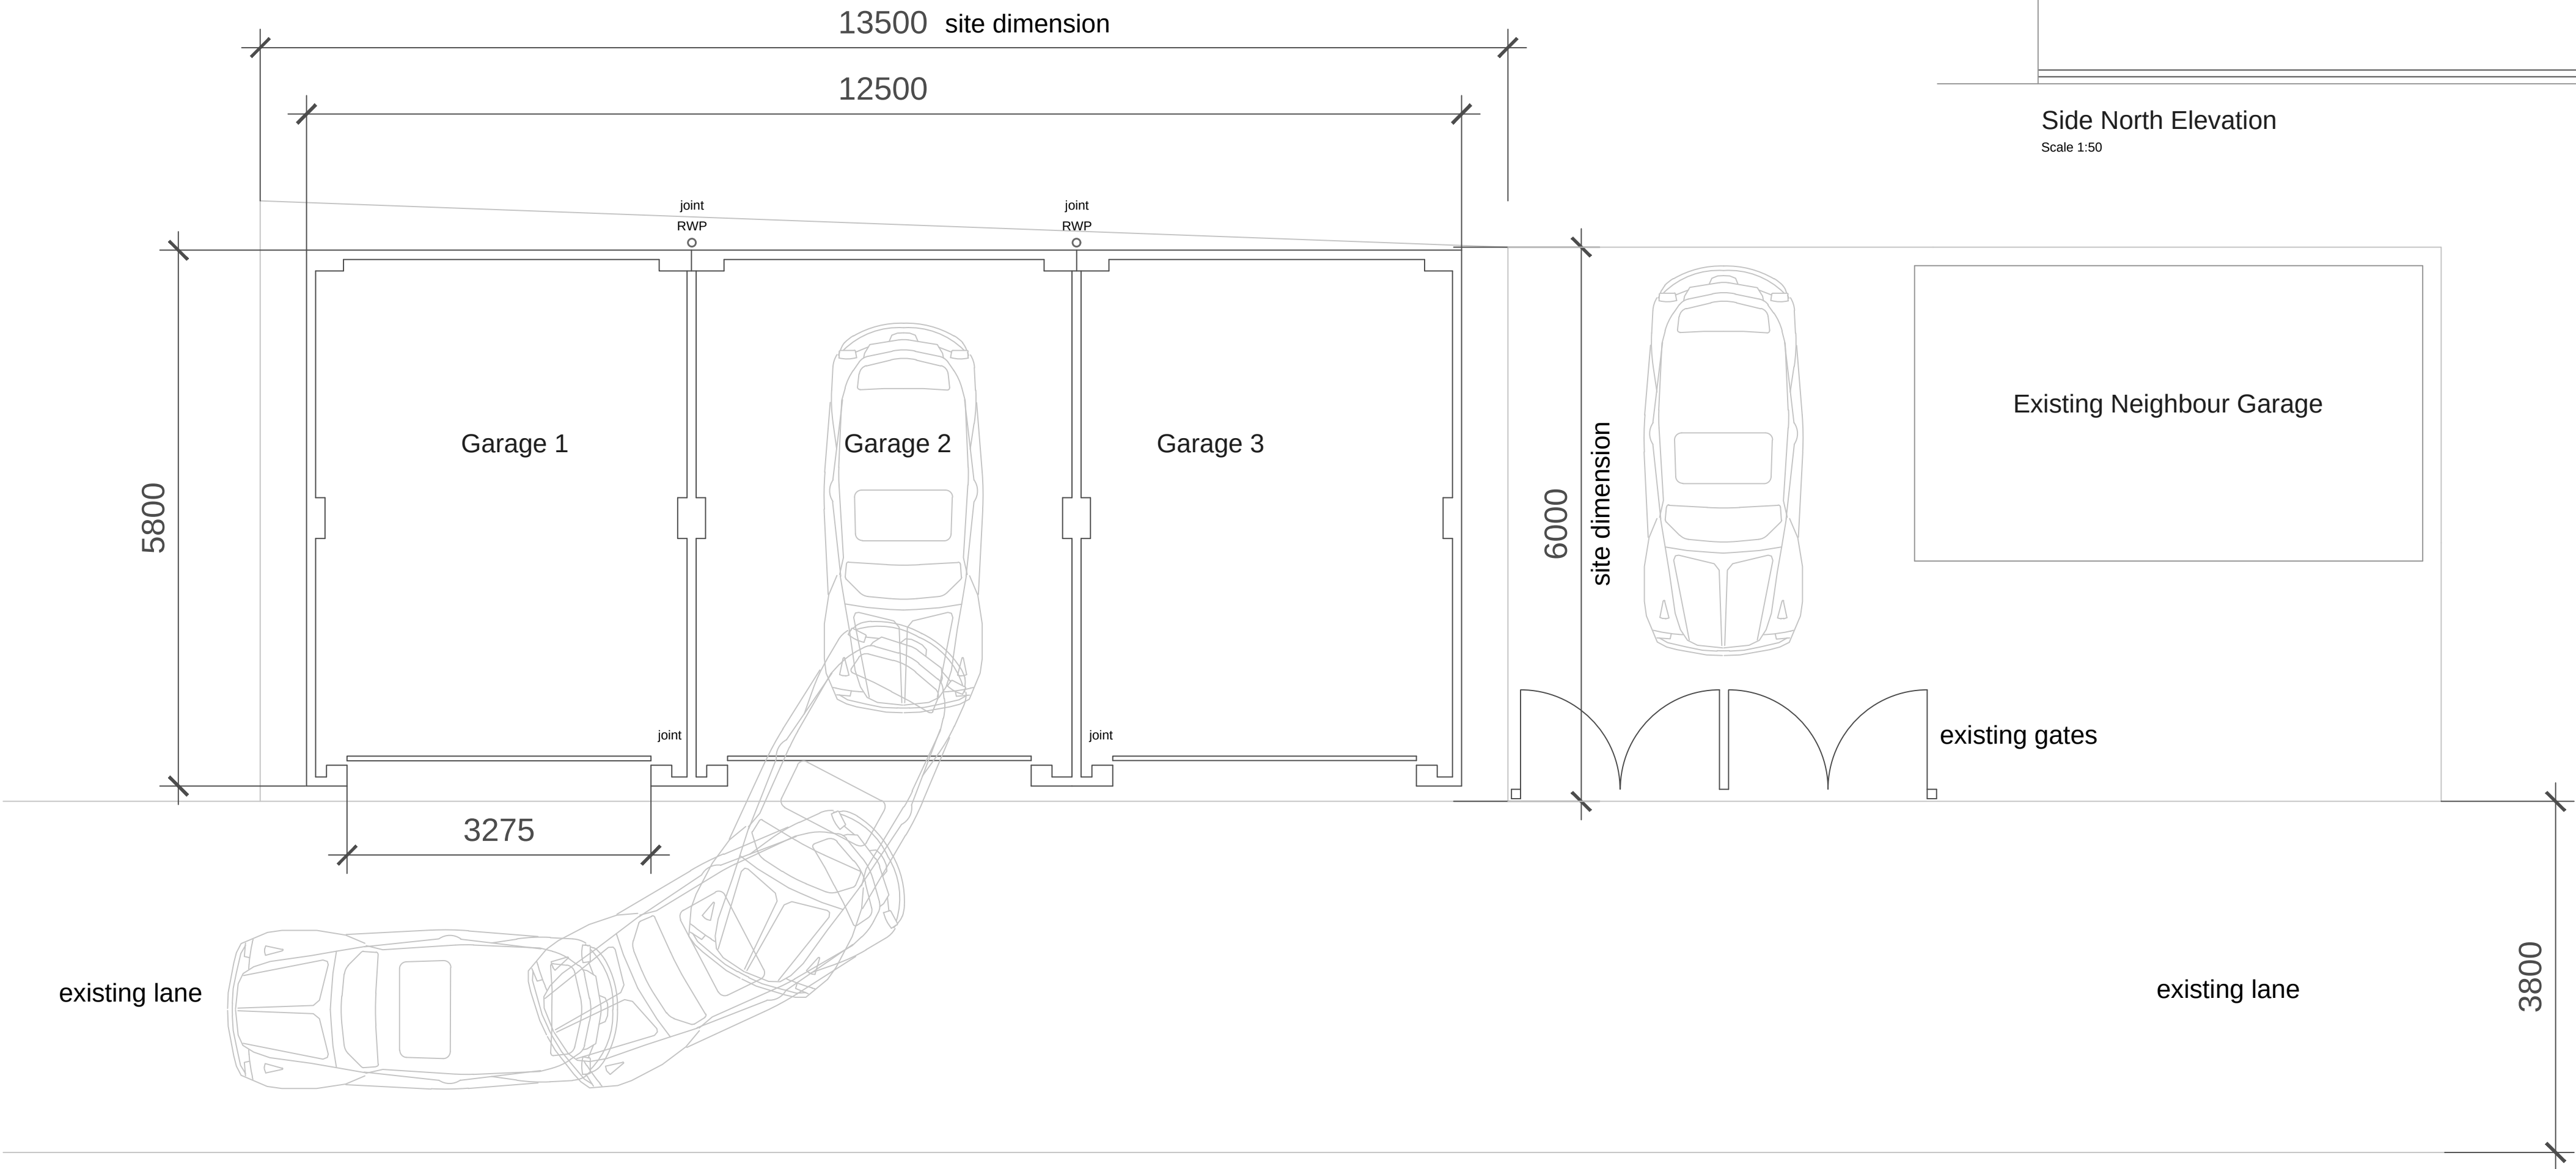

Plan layout

Scale 1:50

Revisions :	
☐ PRELIMINARY	☒ PLANNING
☐ COMMENTS	☐ BUILDING CONTROL
☐ INFORMATION	☐ WELSH WATER
PROJECT Proposed Garages Plot at rear lane of Clare Street , Merthyr Tydfil	
TITLE Proposed plan, elevations & section.	
SCALE 1 : 50 @ A1	
PROJECT NUMBER	DRAWN BC
DATE 23 November 2021	CHECKED
DRAWING NUMBER PL / 01/ A	REVISION ***