



1 : 100
Existing Site ①

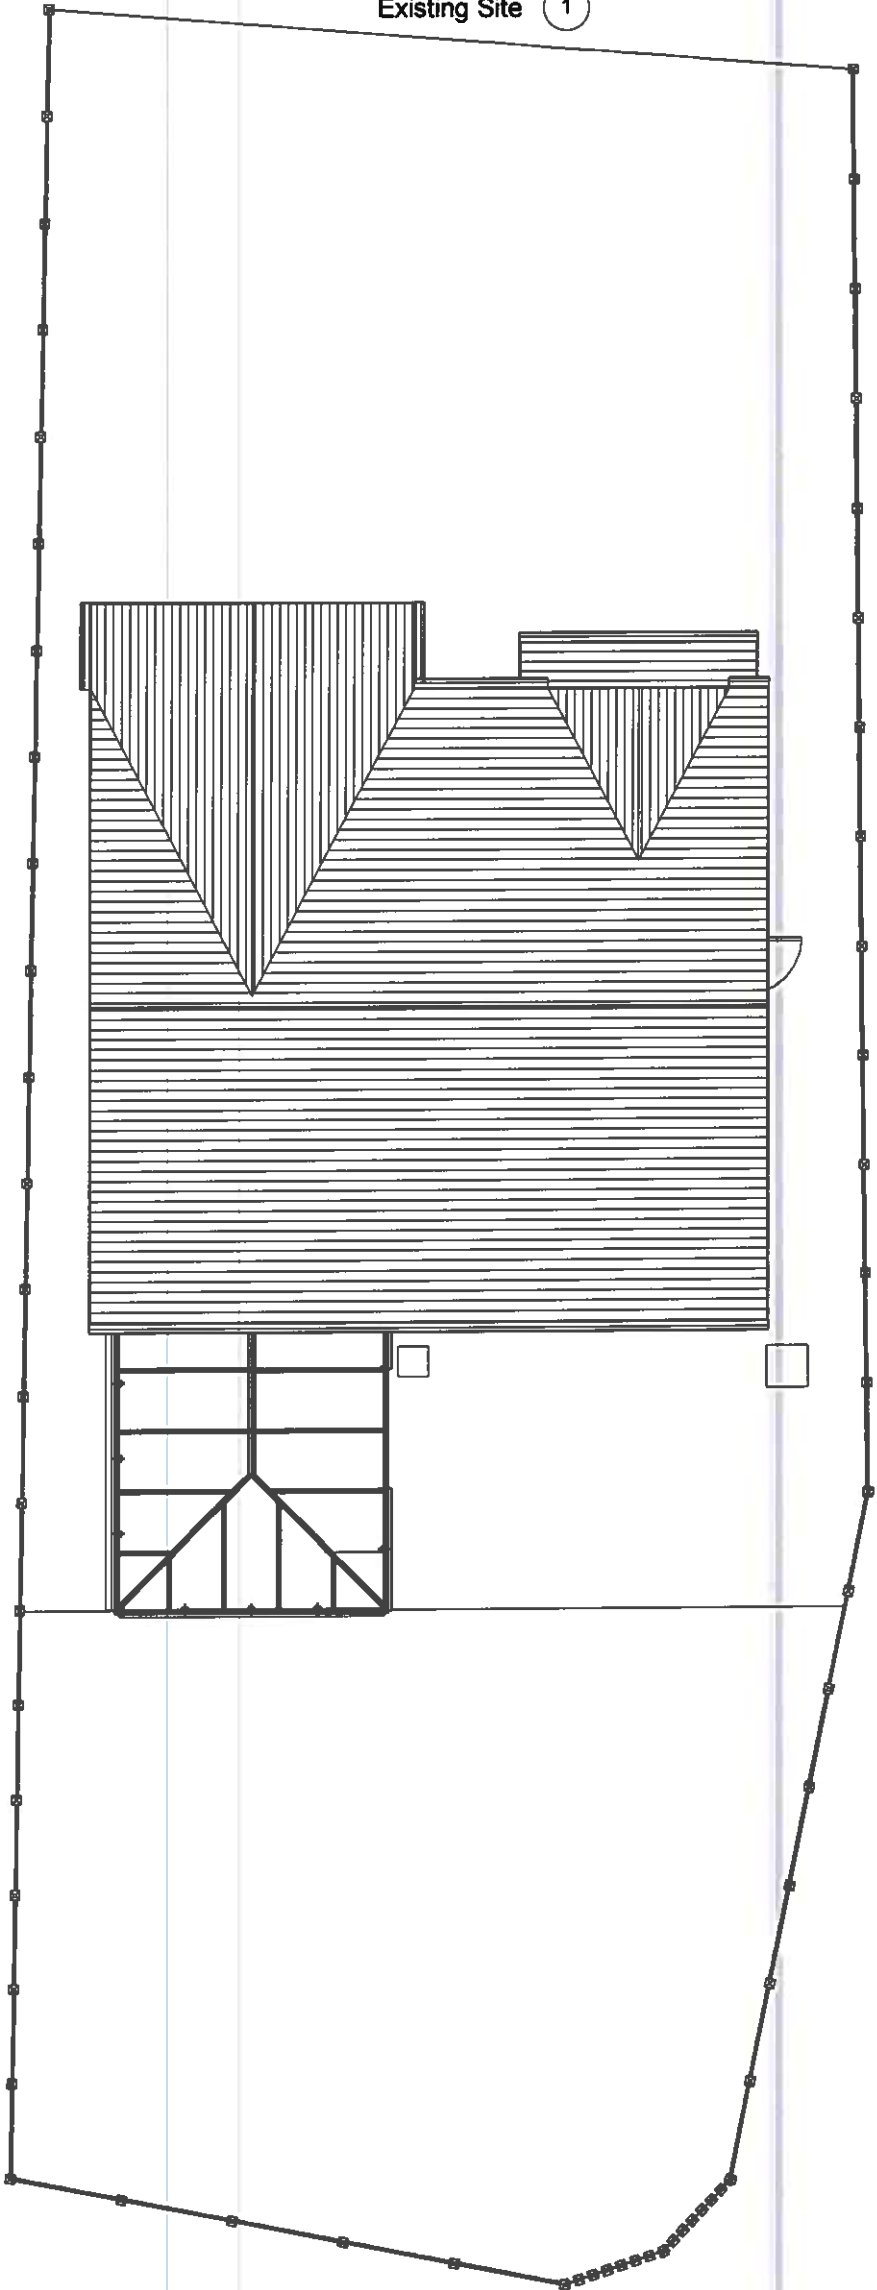

1 : 100
Proposed Site ②

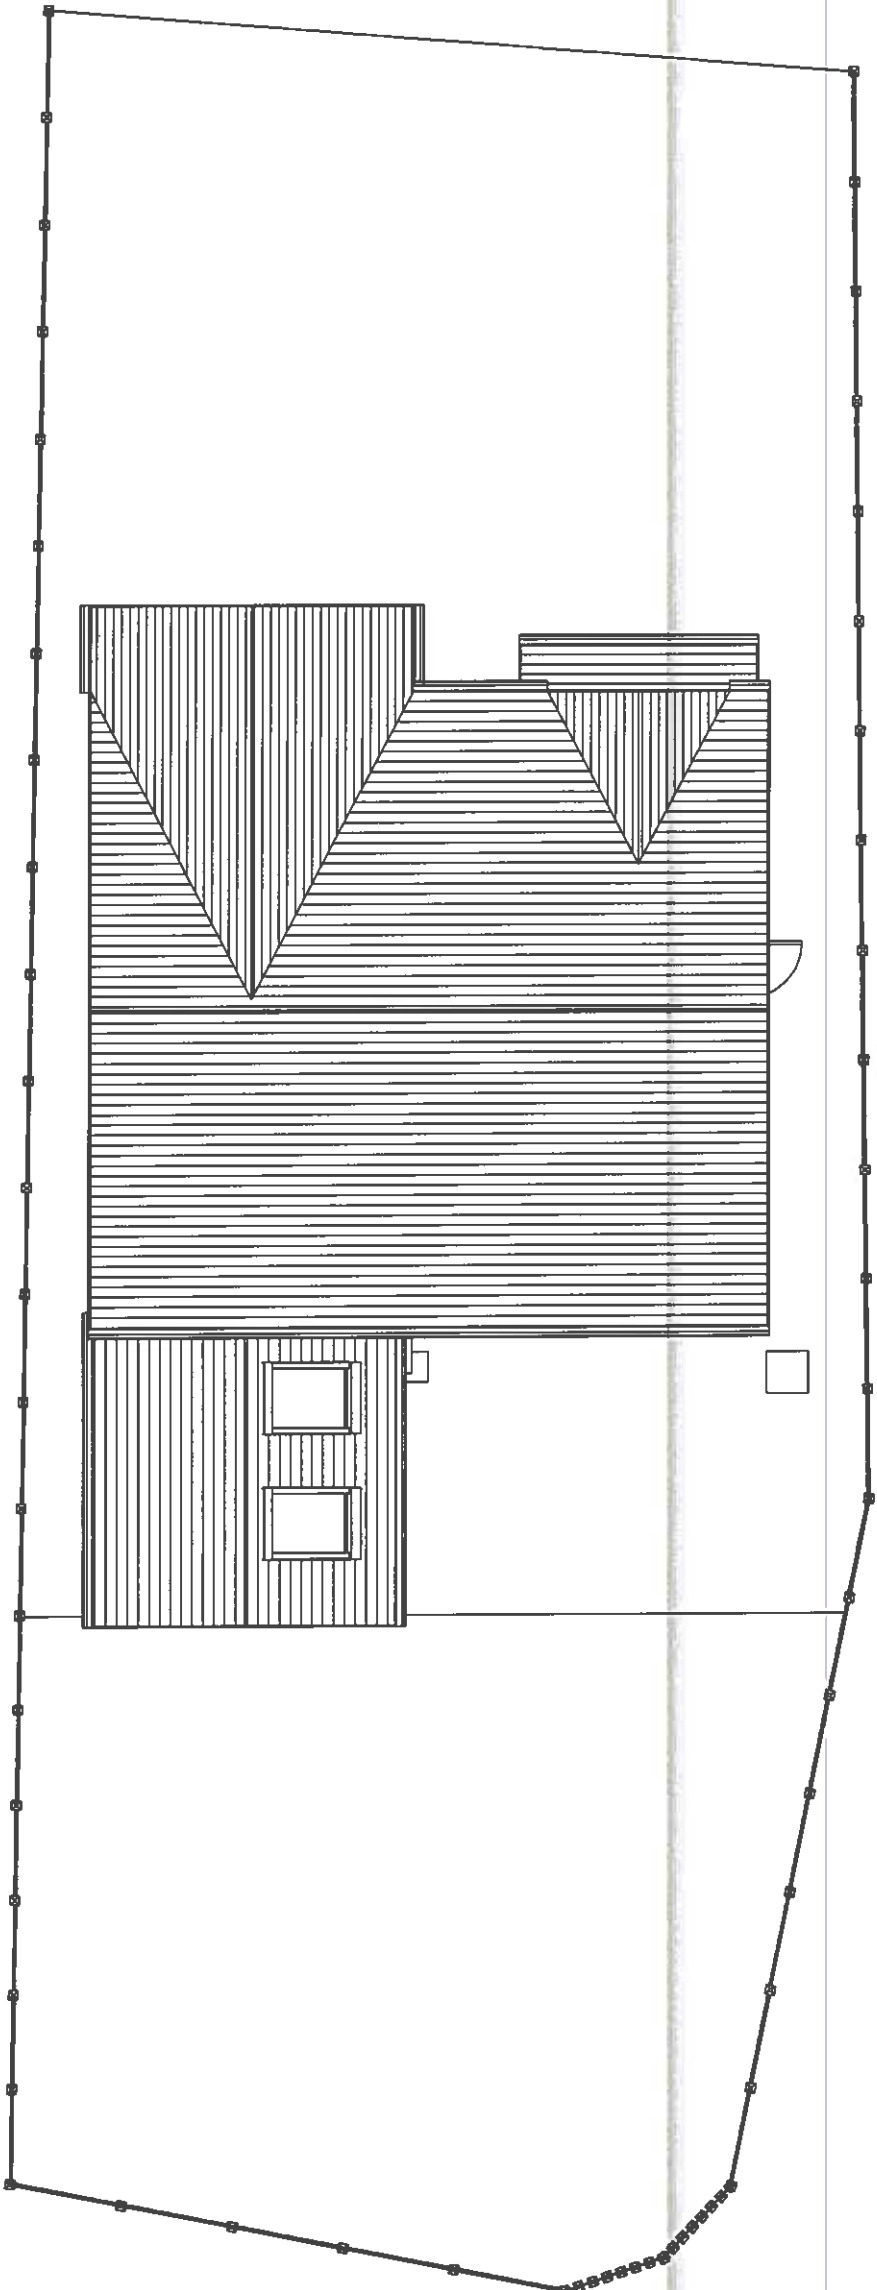

PROJECT		SHEET		This Drawing is Copyright, Dimensions to be checked on site and not scaled from this drawing	
Single storey extension to rear		Site Plans		Indigo 3d Design	
INDIGO DESIGN (Part of 3dcardwales Ltd) 5 Asineu Drive, Merthyr Tydfil, CF47 0NY Tele 01685 385746 Mob - 07940913216 Email: philip@3dcardwales.co.uk		Address 25 Dan y parc view, incline top, Merthyr Tydfil, CF47 0GF		DRAWING NUMBER DP-03	
PURPOSE OF ISSUE Planning Approval		Checked by JH		Drawn by PH	
		Rev No A		Description	
		Issue		Date 16/08/2022	