


ELEVATIONS

EXISTING - PROPOSED


FRONT ELEVATION EXISTING




RIGHT ELEVATION EXISTING

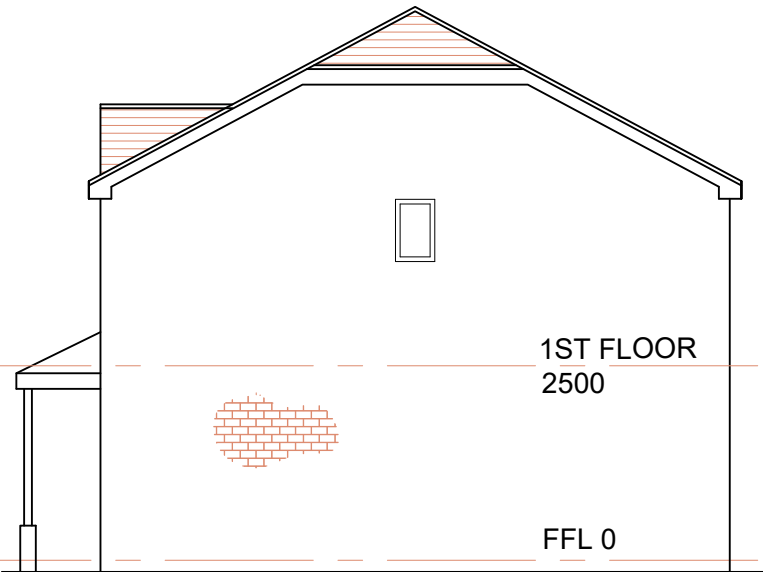

REAR ELEVATION EXISTING

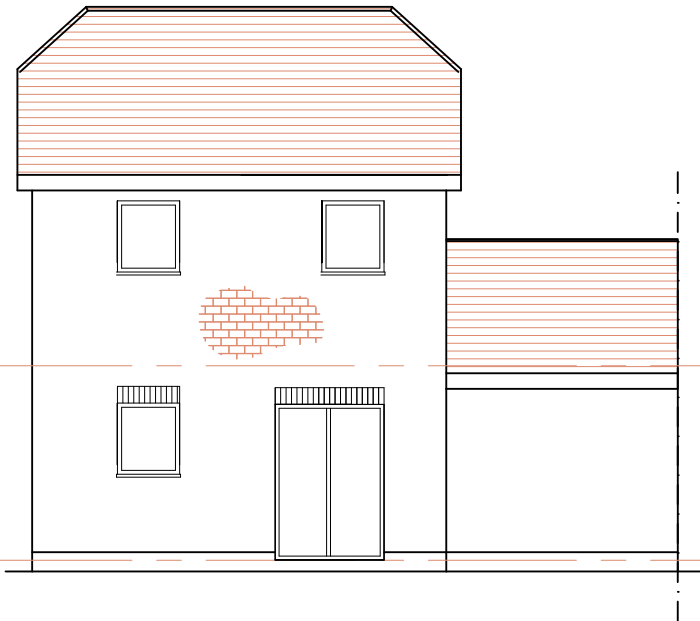


LEFT ELEVATION EXISTING

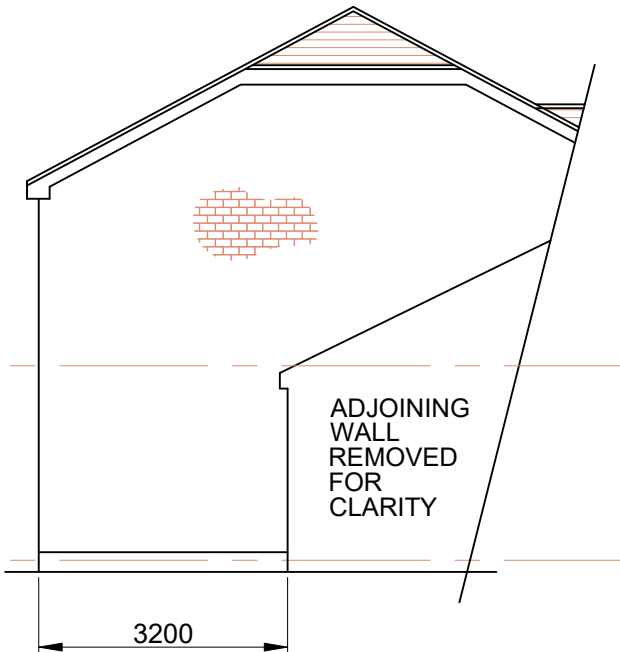


FRONT ELEVATION PROPOSED



RIGHT ELEVATION PROPOSED

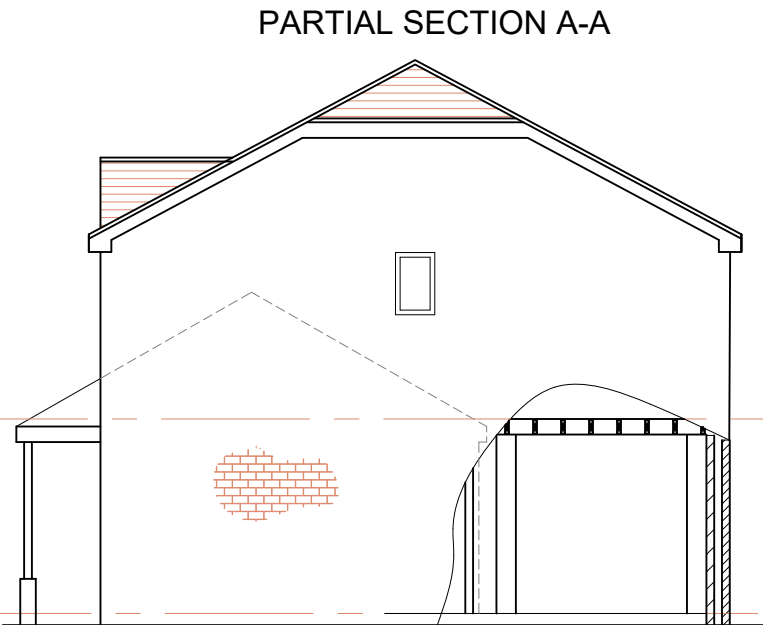

REAR ELEVATION PROPOSED

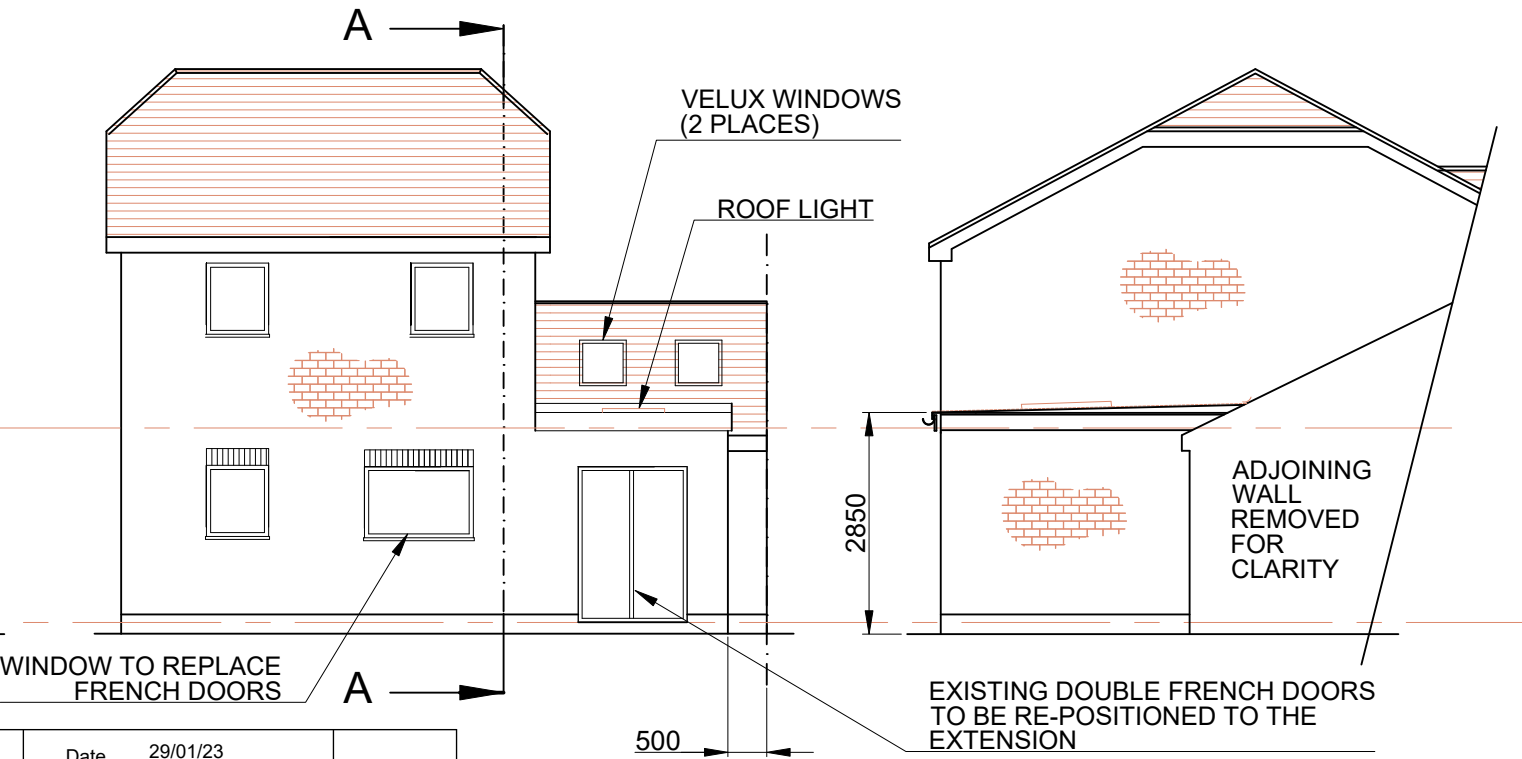

LEFT ELEVATION PROPOSED

NOTE:
BRICK FINISH TO MATCH EXISTING
WINDOWS AND DOORS TO MATCH EXISTING UPVC
ROOF TO BE BLACK RUBBER MEMBRANE



P: 11 TANSY CLOSE, HENGOED, CF82 8LF
E: mgould@mg3design.co.uk

Project
19 HEATHER COURT
NELSON
CF465RP

Client
MS BETHAN EVANS


Title
SIDE EXTENSION AND GARAGE
CONVERSION

Date 29/01/23
Drg no 125
Scale 1:100

A3

Index Revision
A NEW DRAWING
B WINDOW ALTERATION

Date
29/01/23
20/02/23

 

ALL DIMN'S IN mm (unless stated)
DO NOT SCALE FROM DRAWING

Pages 1 of 2