




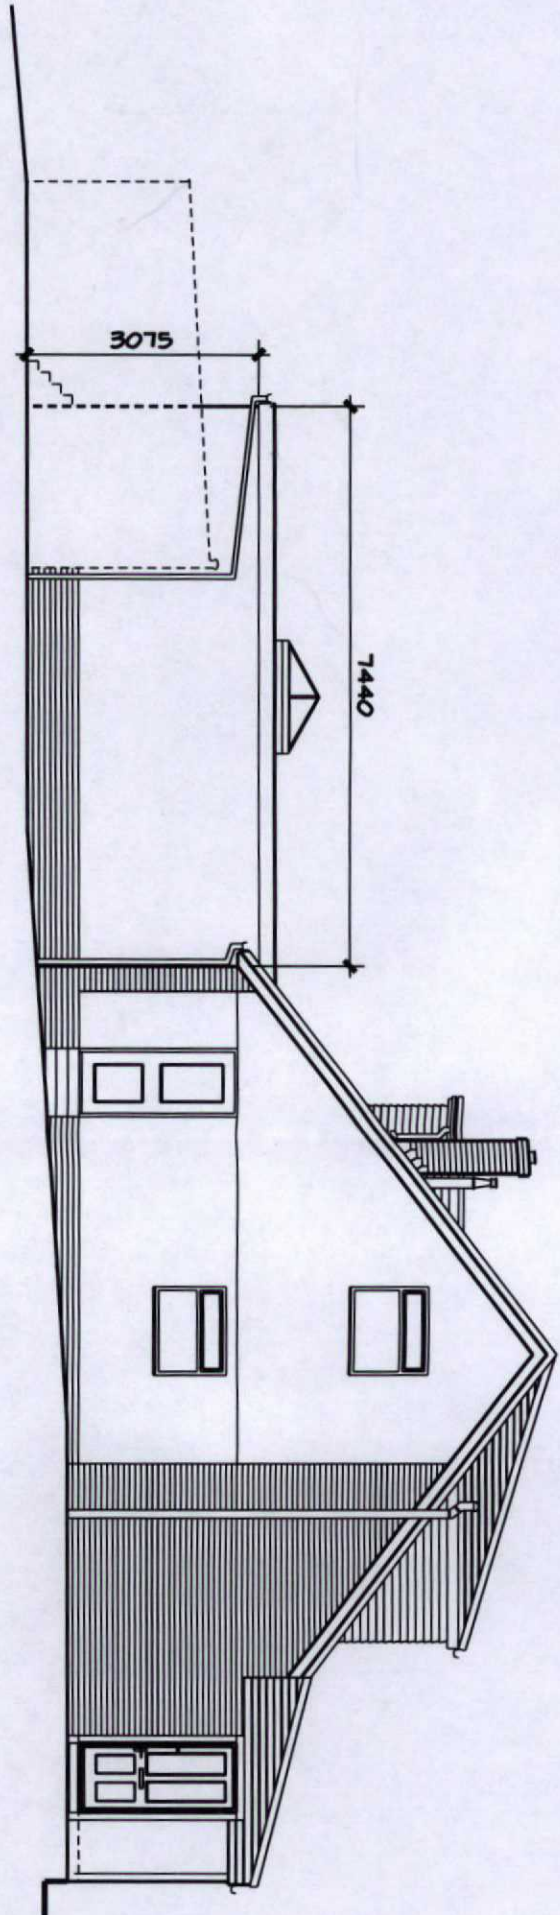

PROPOSED SIDE ELEVATION

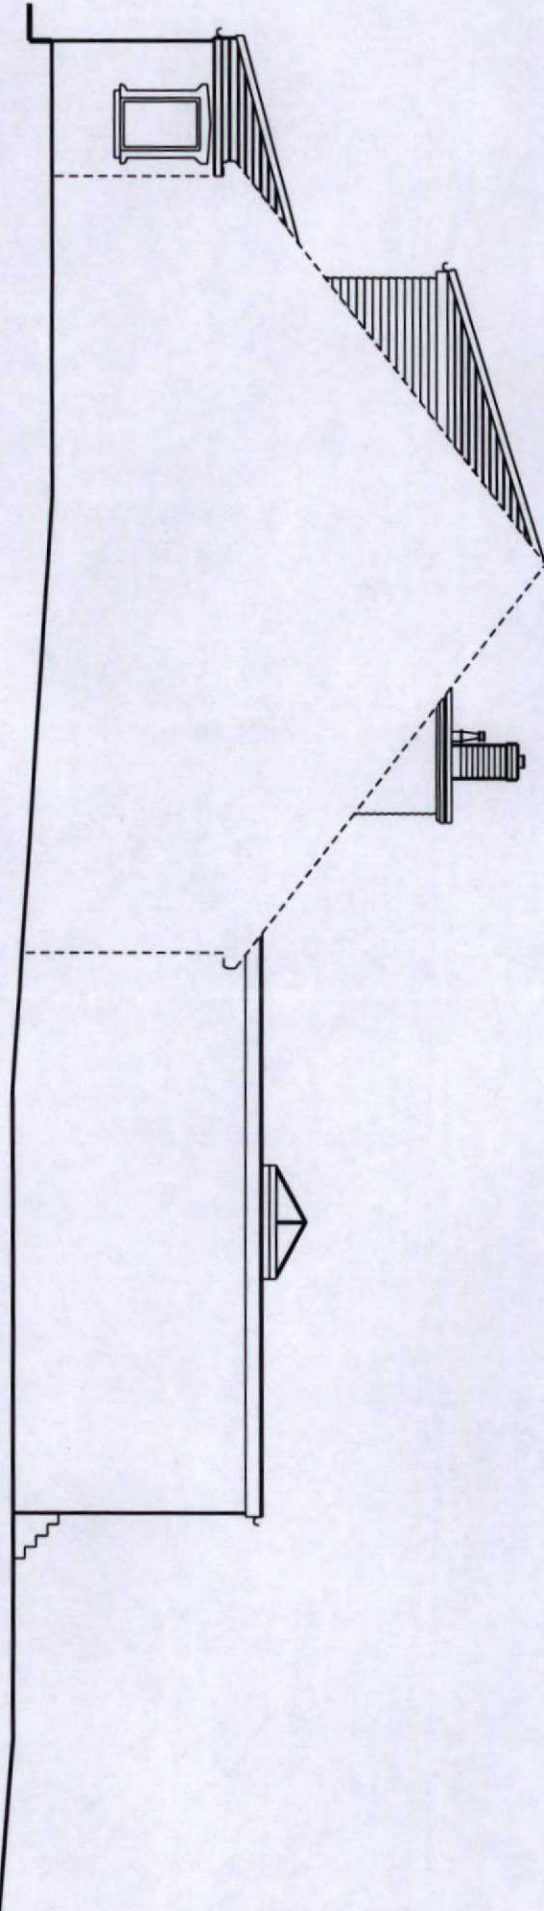

PROPOSED SIDE ELEVATION

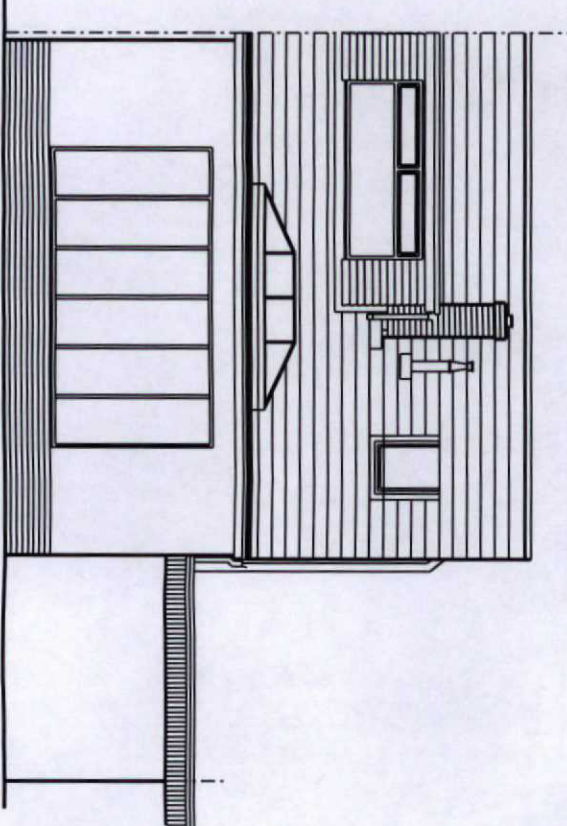

PROPOSED REAR ELEVATION

MTBOC
AMENDED PLANS
22 SEP 2021
RECEIVED

REV A
PROPOSED EXTENSION REDUCED IN SIZE
TO PLANNING OFFICERS REQUIREMENTS
30/8/21

PROJECT				
19. SHIRLEY DRIVE, MERTHYR TYDFIL				
DRAWING TITLE				
PROPOSED ELEVATIONS				
DRAWN	DATE	SCALE	DRWG. NO.	REV
8/21	1:100	6/04		A