


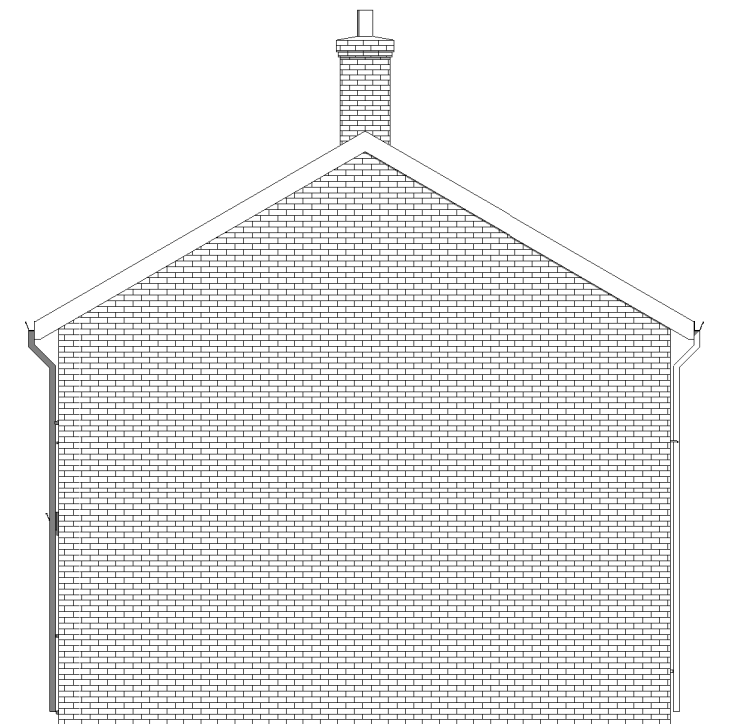


6 Existing Side 1 Elevation
1 : 100




4 Existing Rear Elevation
1 : 100



5 Existing Front Elevation
1 : 100

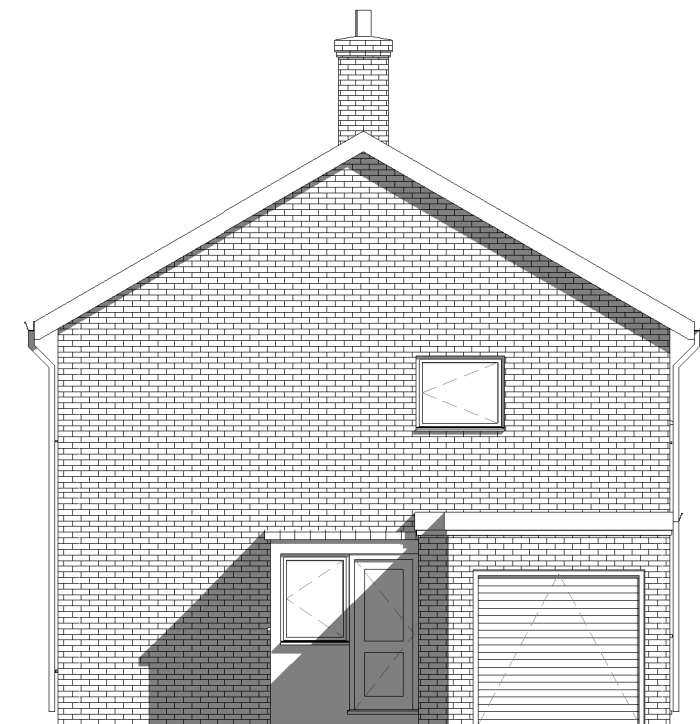


3 Existing Side 2 Elevation
1 : 100

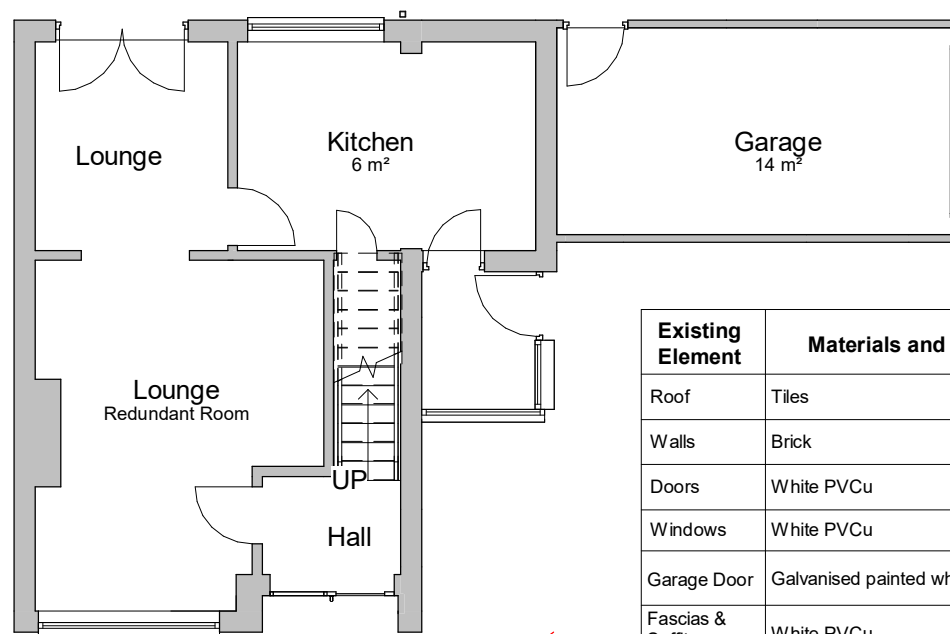


1 Ground Floor Existing
1 : 100

Existing Element	Materials and finishes
Roof	Tiles
Walls	Brick
Doors	White PVCu
Windows	White PVCu
Garage Door	Galvanised painted white
Fascias & Soffits	White PVCu
Gutters & downpipes	White PVCu
Inspection Boundary	Hedge and timber fence

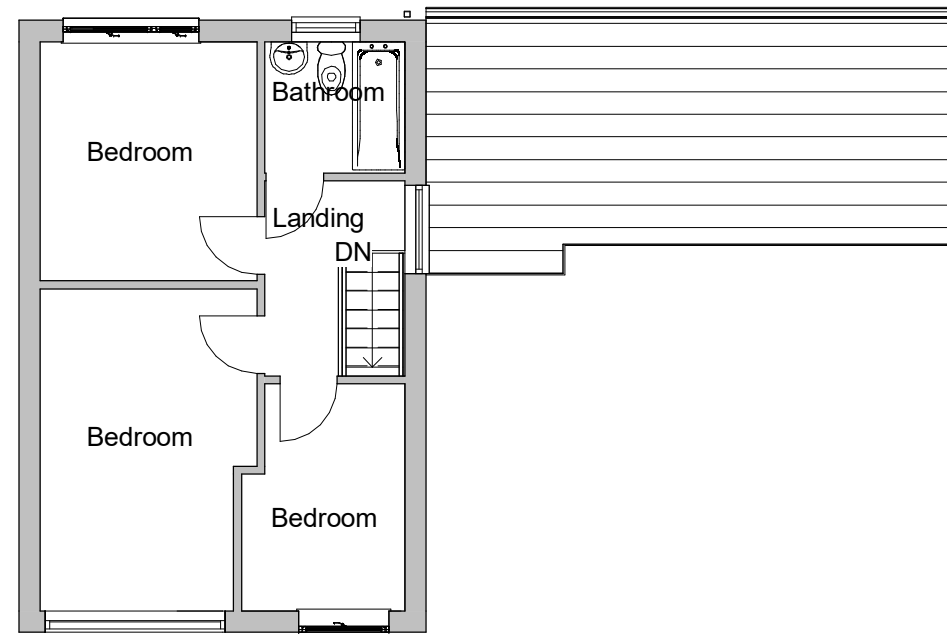

2 First Floor Existing
1 : 100

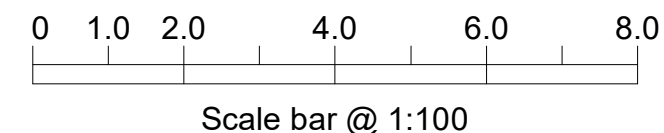

INDIGO DESIGN (Part of 3dcadwales Ltd) 5 Ashlea Drive,
Merthyr Tydfil, CF47 0NY Tele 01685 385746 Mob -
07940913216 Email: philip@3dcadwales.co.uk

This Drawing is Copyright,
Dimensions to be checked
on site and not scaled from
this drawing



PURPOSE OF ISSUE
Planning Approval

DRWAING NUMBER
MD-01a

PROJECT
Single storey extension to side

SHEET
Existing plans and elevations


Address: 10 Monmouth drive, Castle Park, Merthyr
Tydfil CF48 1JA

Checked by
JH

Drawn by
PH

Scale (@ A3)
1 : 100

Rev No	Description	Date
1	Issue Date	18/01/2022

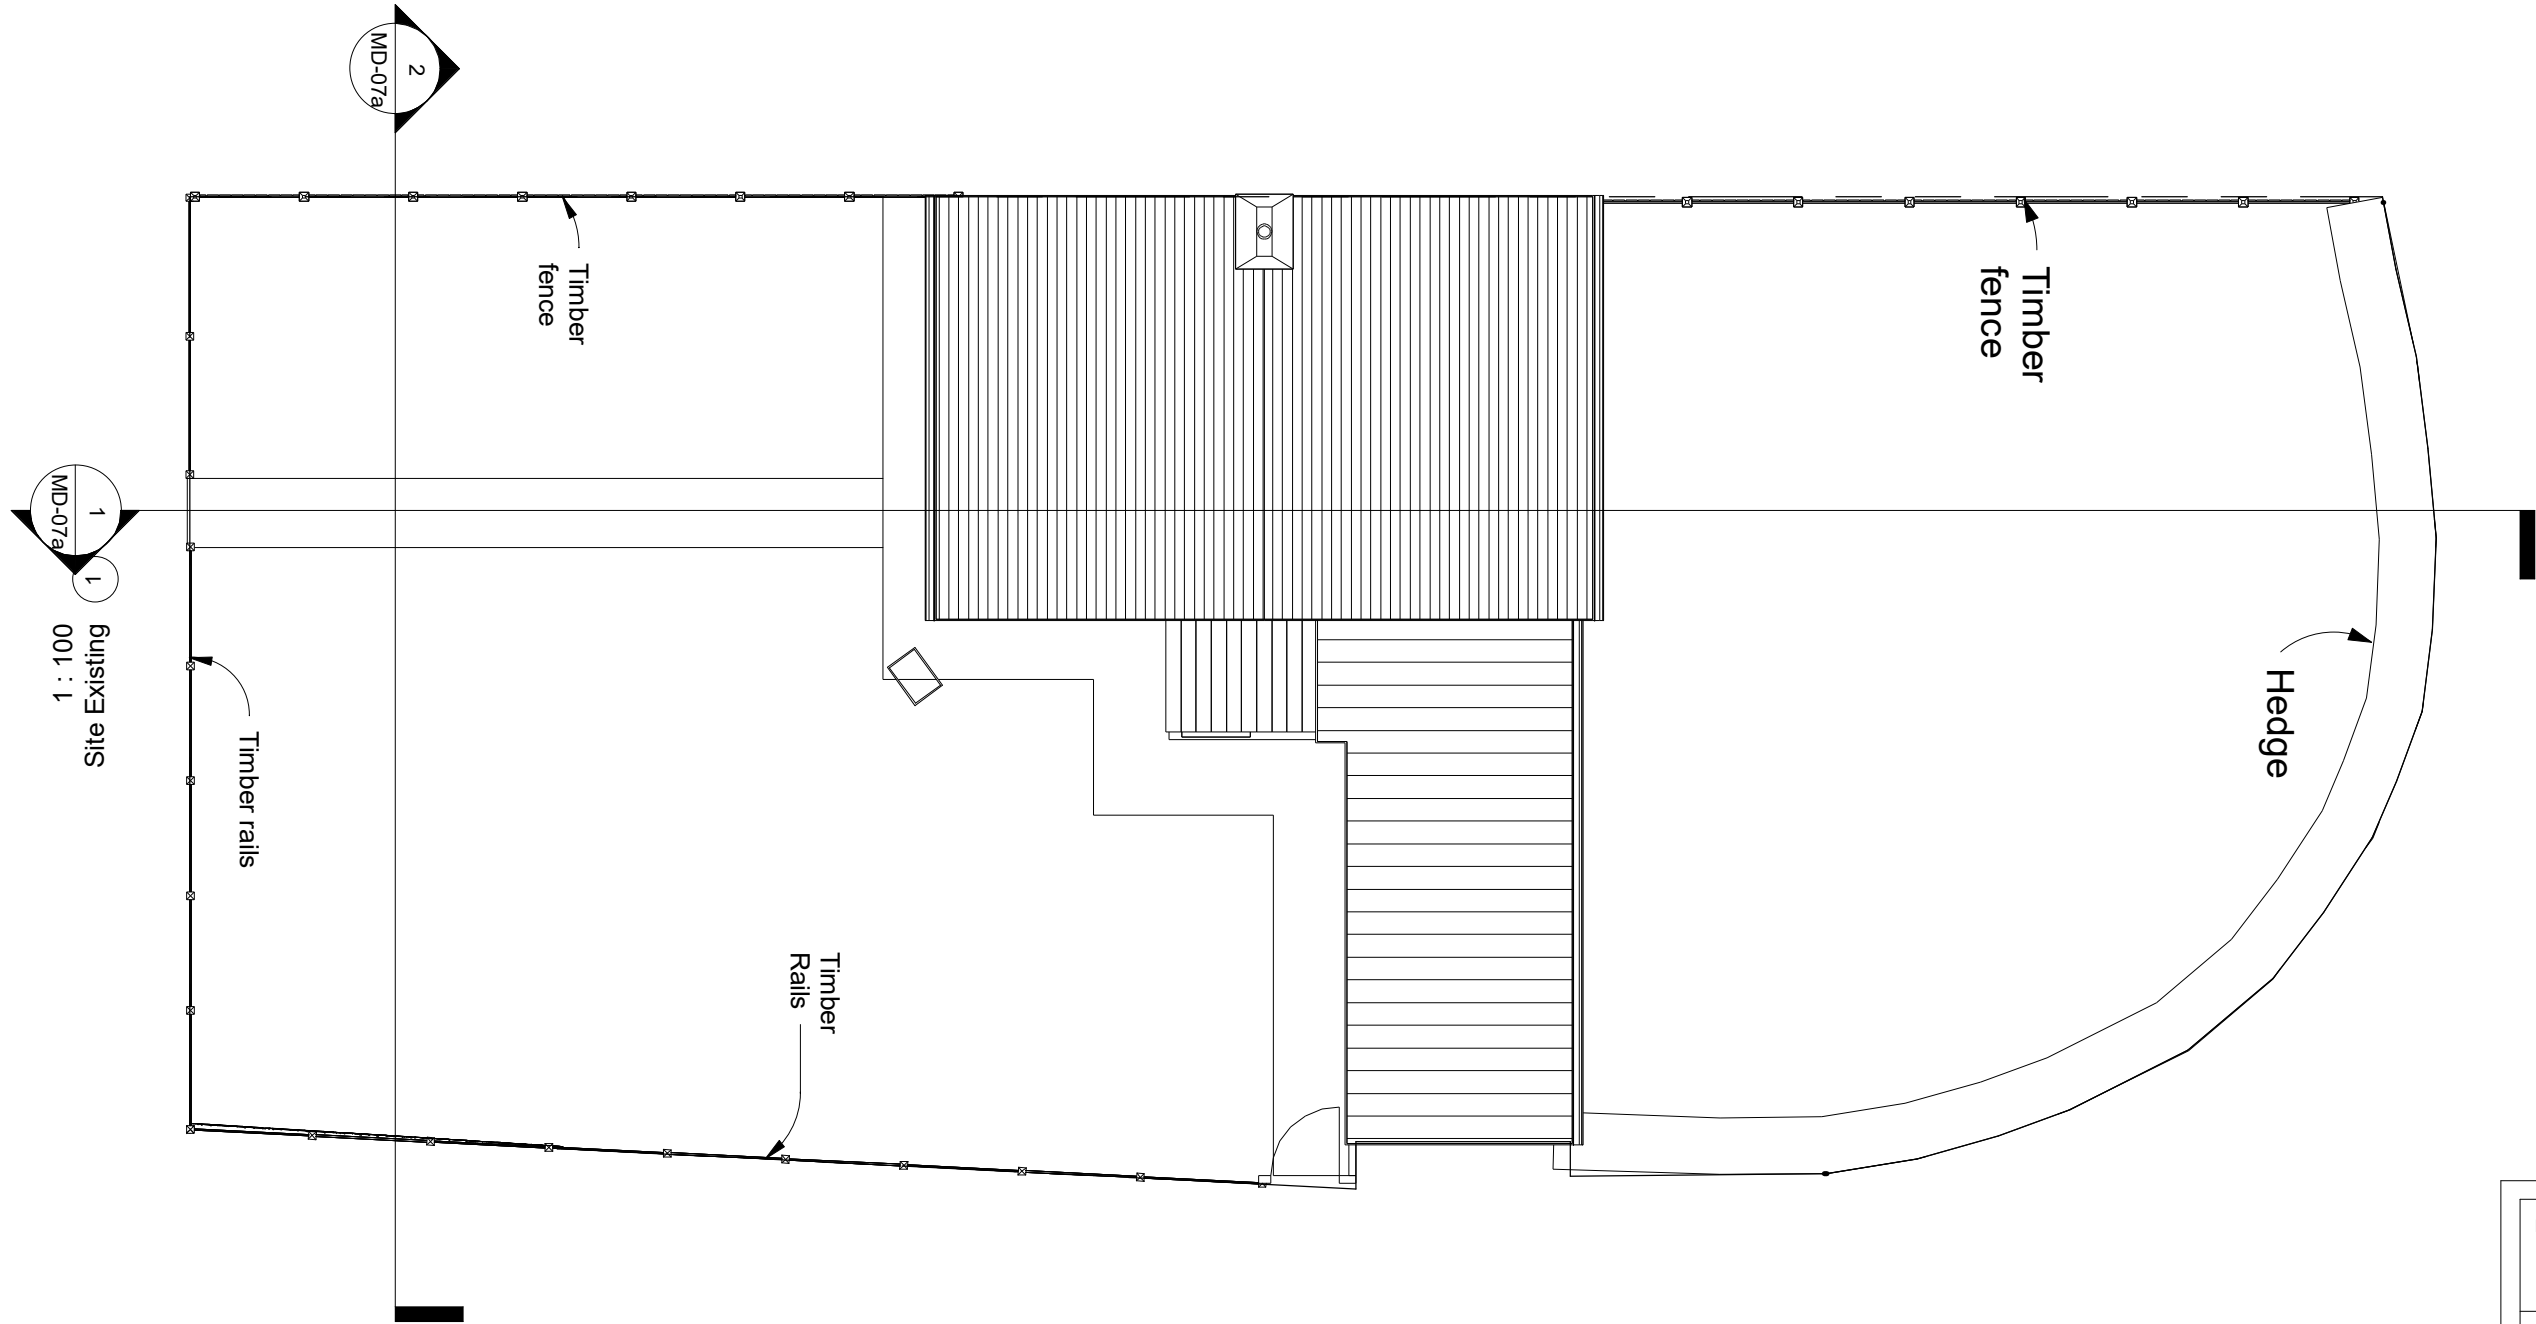

INDIGO DESIGN (Part of 3dcadwales Ltd) 5 Ashlea Drive,
Merthyr Tydfil, CF47 0NY Tele 01685 385746 Mob -
07940913216 Email: philip@3dcadwales.co.uk

This Drawing is Copyright,
Dimensions to be checked
on site and not scaled from
this drawing



PURPOSE OF ISSUE	DRWAING NUMBER
Planning Approval	MD-02a


PROJECT
Single storey extension to side

SHEET
Existing site plan


Address:	10 Monmouth drive, Castle Park, Merthyr Tydfil CF48 1JA
----------	--

Checked by	Drawn by	Scale (@ A3)
JH	PH	1 : 100

Rev No	Description	Date
1	Issue Date	18/01/2022
2	Parking Detail added	17/03/2022

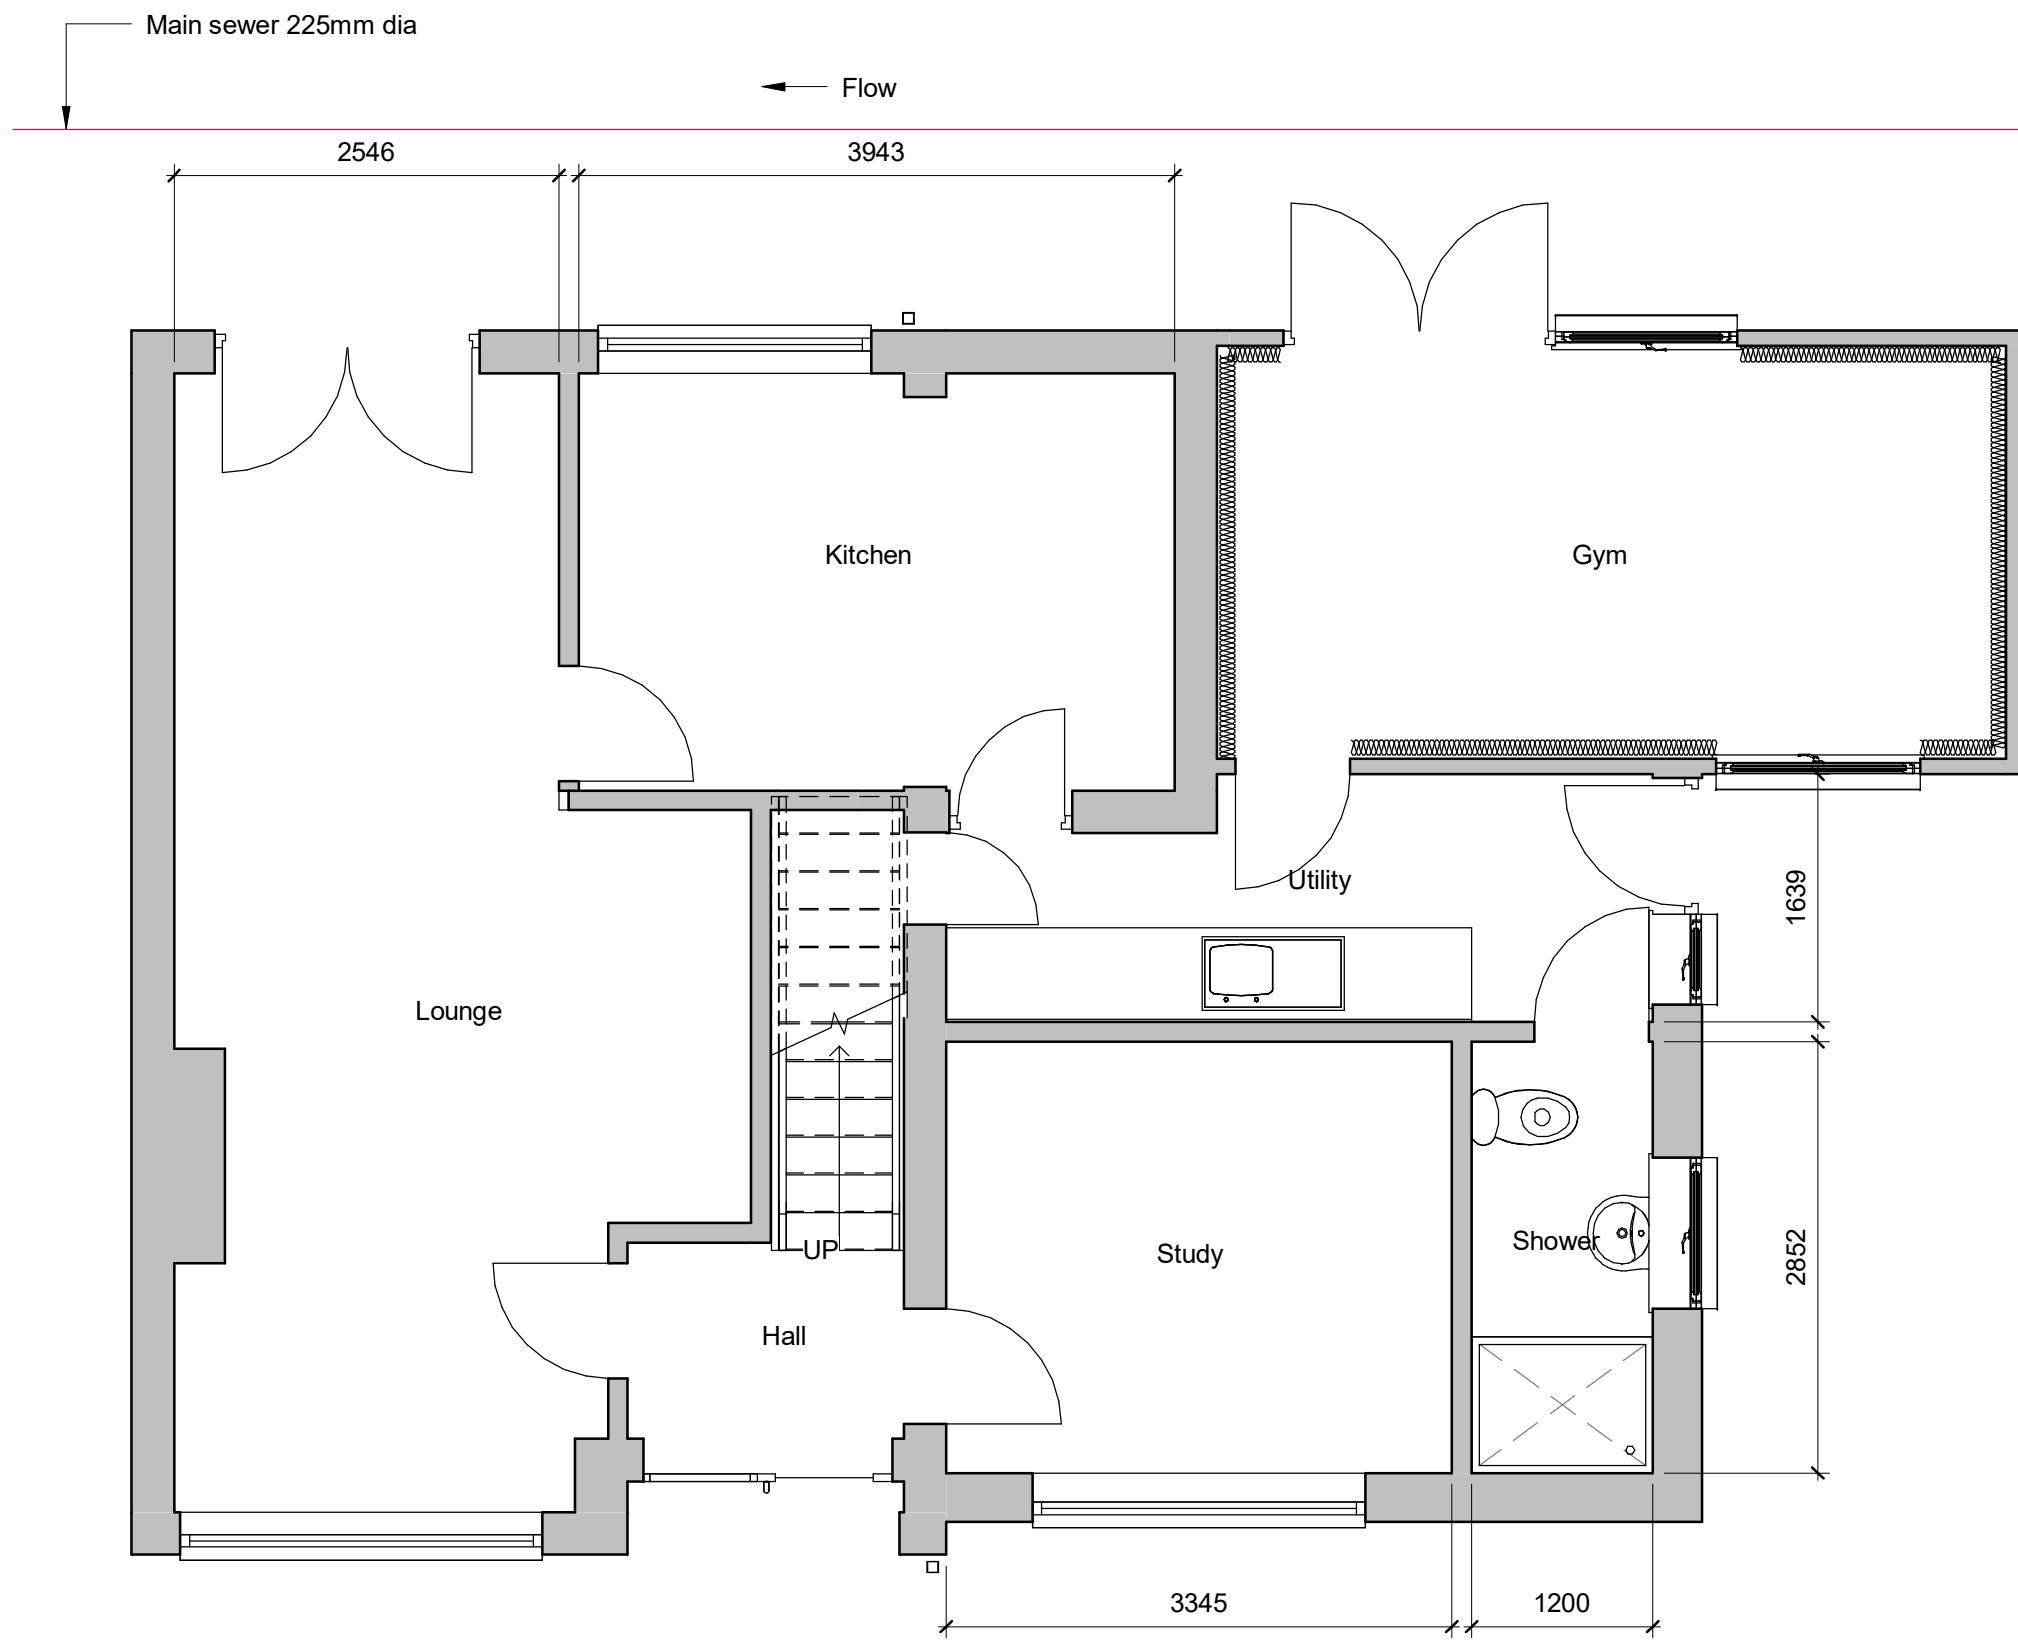

1 Ground Floor Proposed
1 : 50

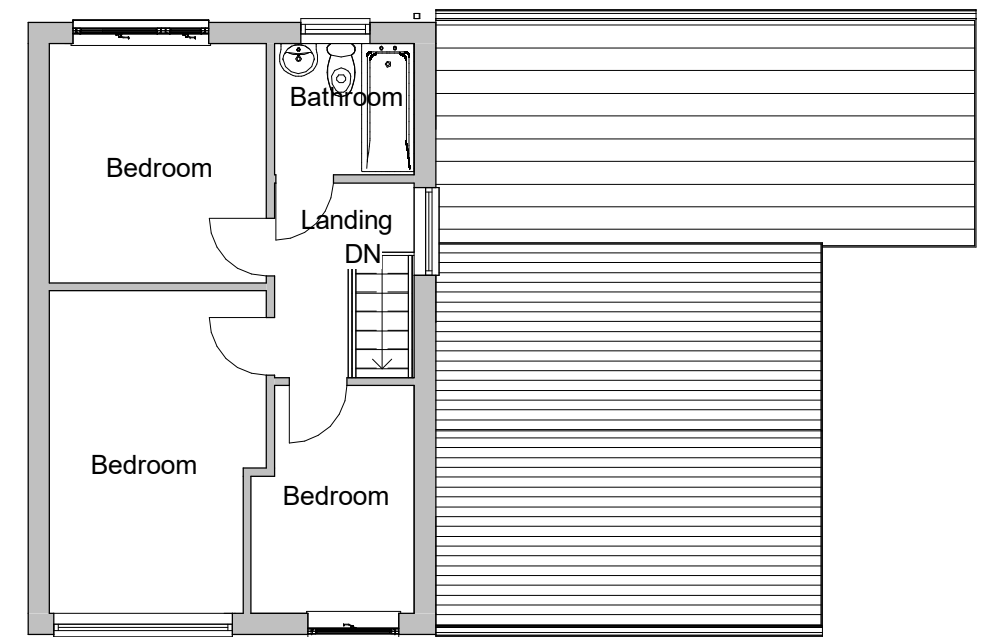

2 First Floor Proposed
1 : 100

INDIGO DESIGN (Part of 3dcadwales Ltd) 5 Ashlea Drive,
Merthyr Tydfil, CF47 0NY Tele 01685 385746 Mob -
07940913216 Email: philip@3dcadwales.co.uk

This Drawing is Copyright,
Dimensions to be checked
on site and not scaled from
this drawing



PURPOSE OF ISSUE	DRWAING NUMBER
Planning Approval	MD-03a


PROJECT
Single storey extension to side

SHEET
Proposed plans

Address
10 Monmouth drive, Castle Park, Merthyr Tydfil CF48 1JA

Checked by	Drawn by	Scale (@ A3)
JH	PH	As indicated

Rev No	Description	Date
1	Issue Date	18/01/2022

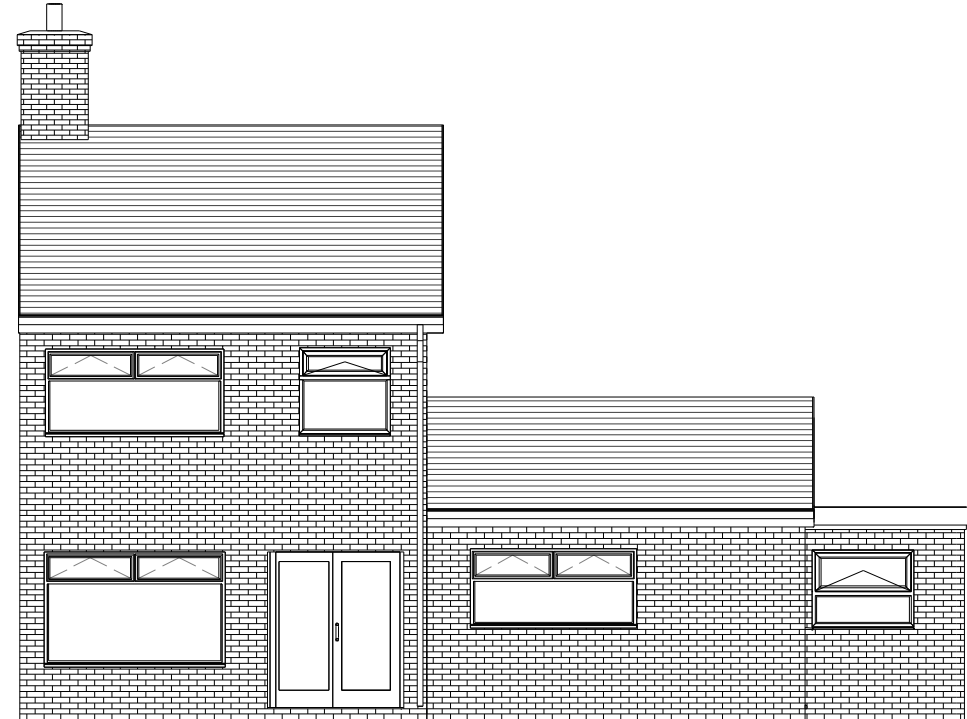


1 Proposed Front Elevation
1 : 100



2 Proposed Rear Elevation
1 : 100

Proposed Element	Materials and finishes
Roof	Tiles to match existing
Walls	Brick to match existing
Doors	White PVCu
Windows	White PVCu
Fascias & Soffits	White PVCu
Gutters & downpipes	White PVCu
Boundary	Hedge and timber fence

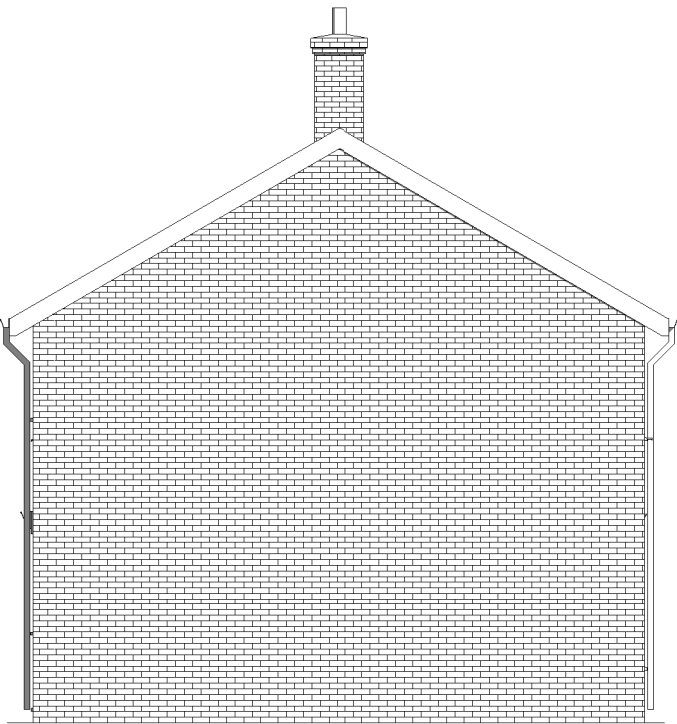

3 Proposed Side 1 Elevation
1 : 100

INDIGO DESIGN (Part of 3dcadwales Ltd) 5 Ashlea Drive,
Merthyr Tydfil, CF47 0NY Tele 01685 385746 Mob -
07940913216 Email: philip@3dcadwales.co.uk

This Drawing is Copyright,
Dimensions to be checked
on site and not scaled from
this drawing



PURPOSE OF ISSUE

Planning Approval

DRWAING NUMBER

MD-04a

PROJECT

Single storey extension to side

SHEET

Proposed Elevations


Address: 10 Monmouth drive, Castle Park, Merthyr
Tydfil CF48 1JA

Checked by
JH

Drawn by
PH

Scale (@ A3)
1 : 100

Rev No	Description	Date
1	Issue Date	18/01/2022

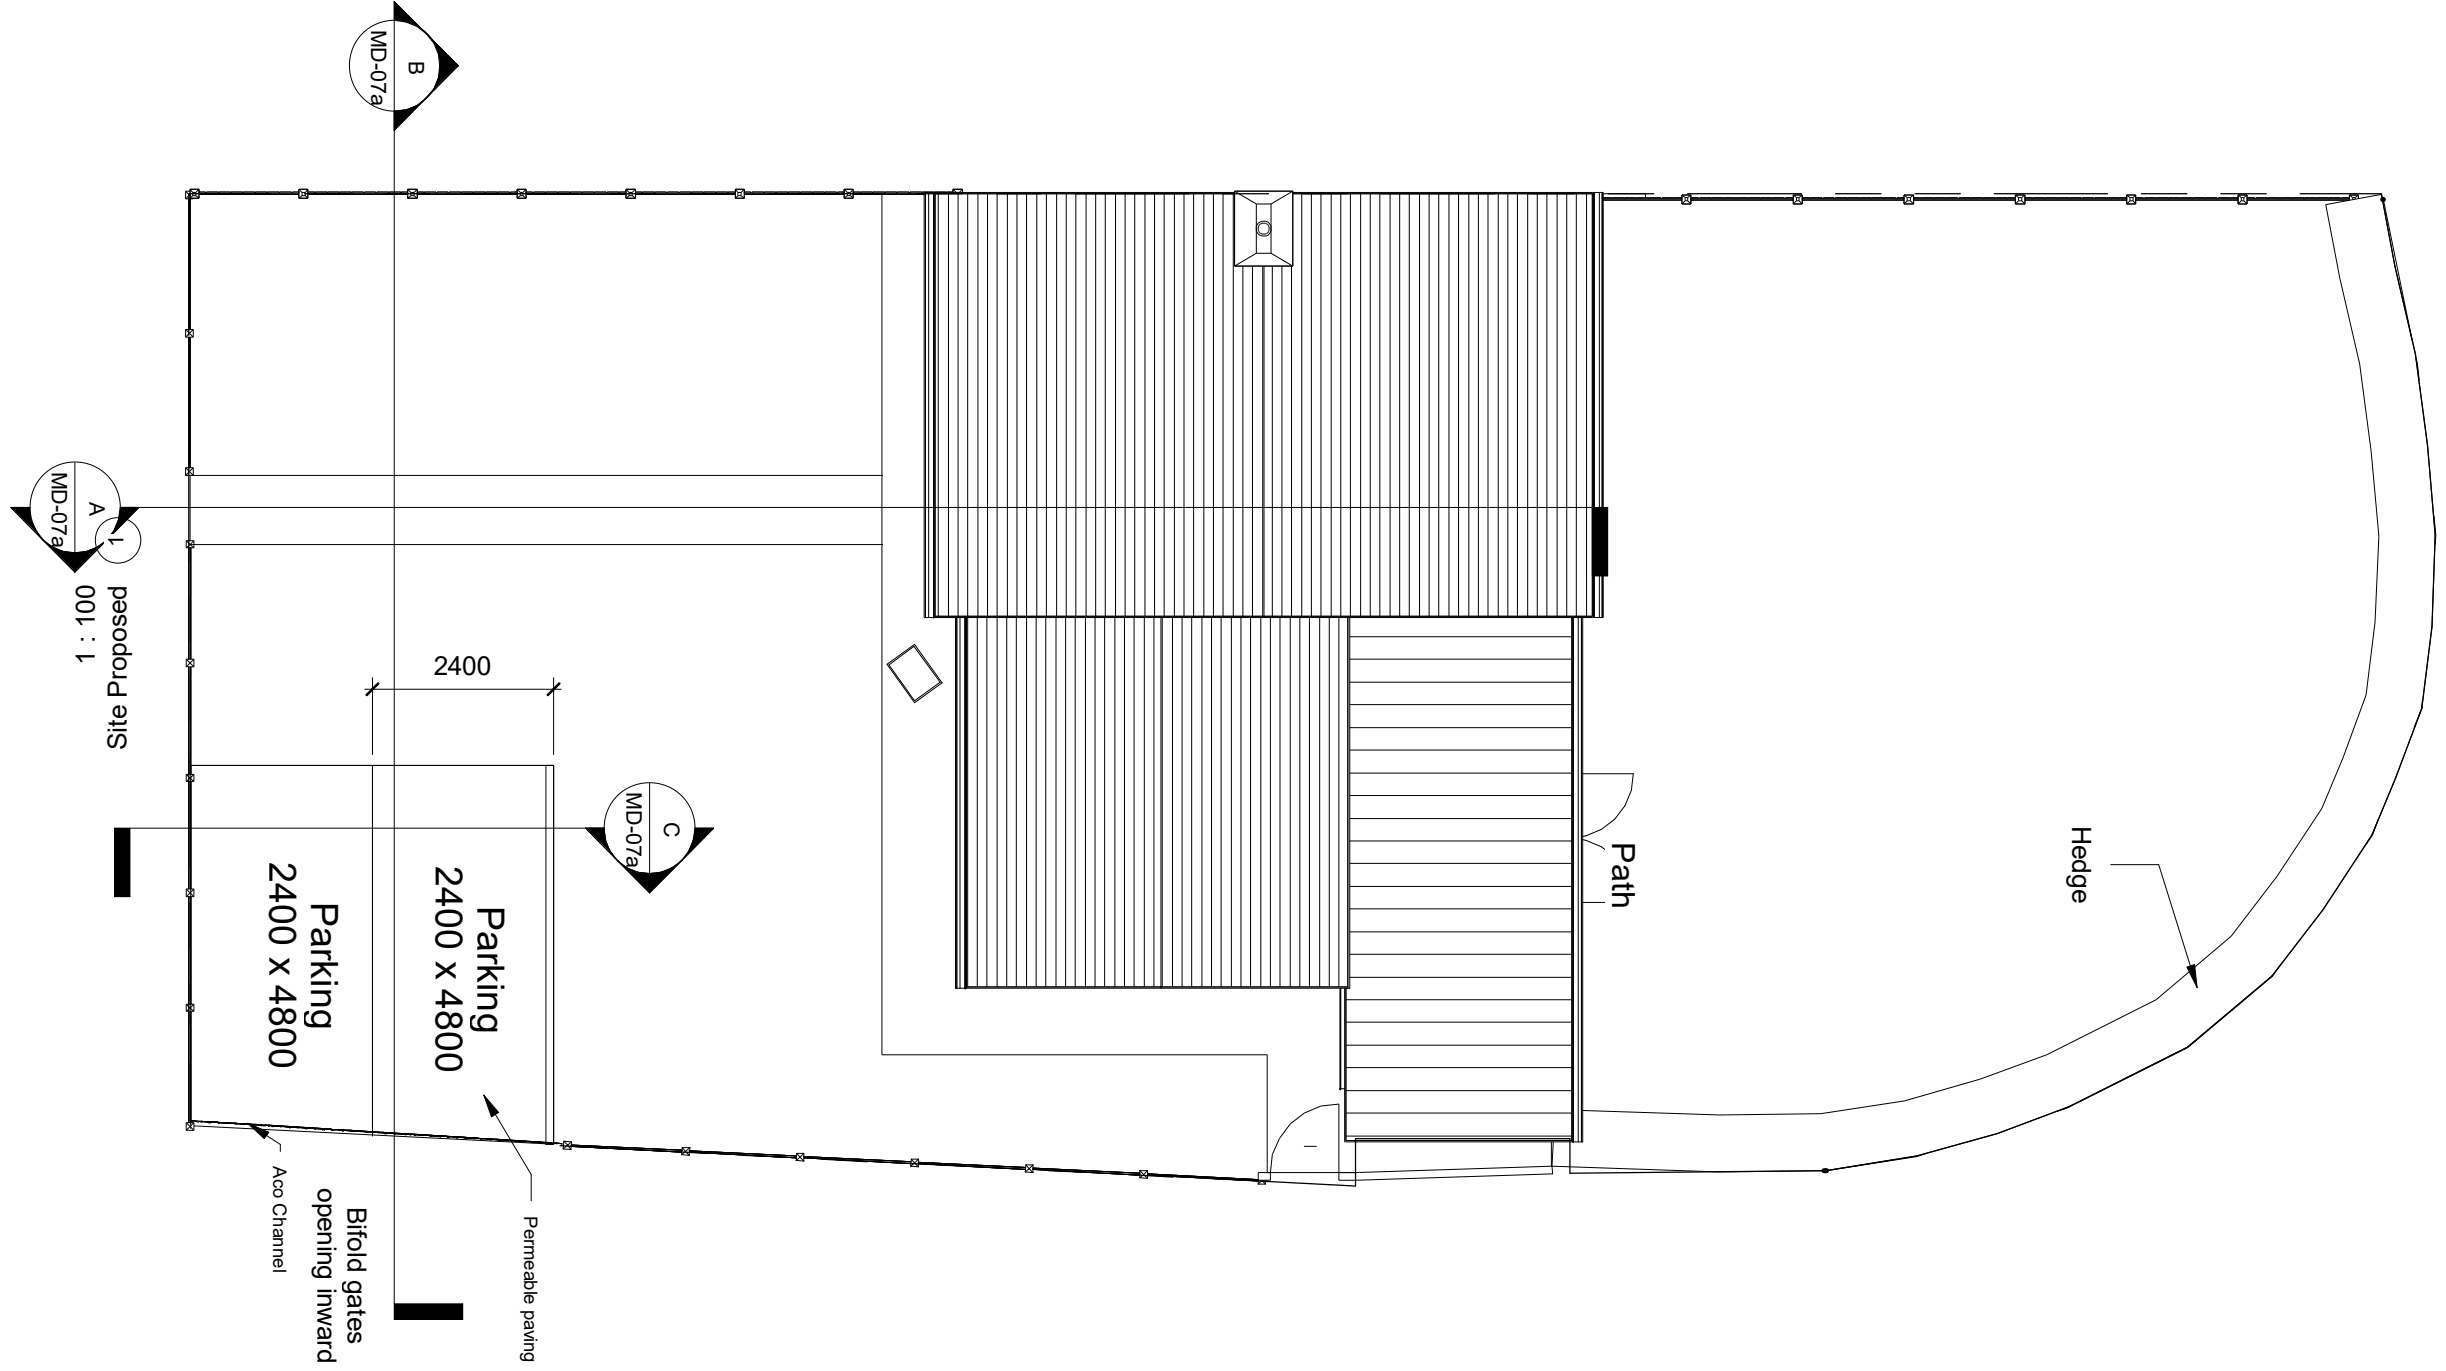

INDIGO DESIGN (Part of 3dcadwales Ltd) 5 Ashlea Drive,
Merthyr Tydfil, CF47 0NY Tele 01685 385746 Mob -
07940913216 Email: philip@3dcadwales.co.uk

This Drawing is Copyright,
Dimensions to be checked
on site and not scaled from
this drawing



PURPOSE OF ISSUE	DRWAING NUMBER
Planning Approval	MD-05a


PROJECT
Single storey extension to side

SHEET
Proposed Site Plan

Address:	10 Monmouth drive, Castle Park, Merthyr Tydfil CF48 1JA
----------	--

Checked by	Drawn by	Scale (@ A3)
JH	PH	1 : 100

Rev No	Description	Date
1	Issue Date	18/01/2022
2	Parking Detail added	17/03/2022

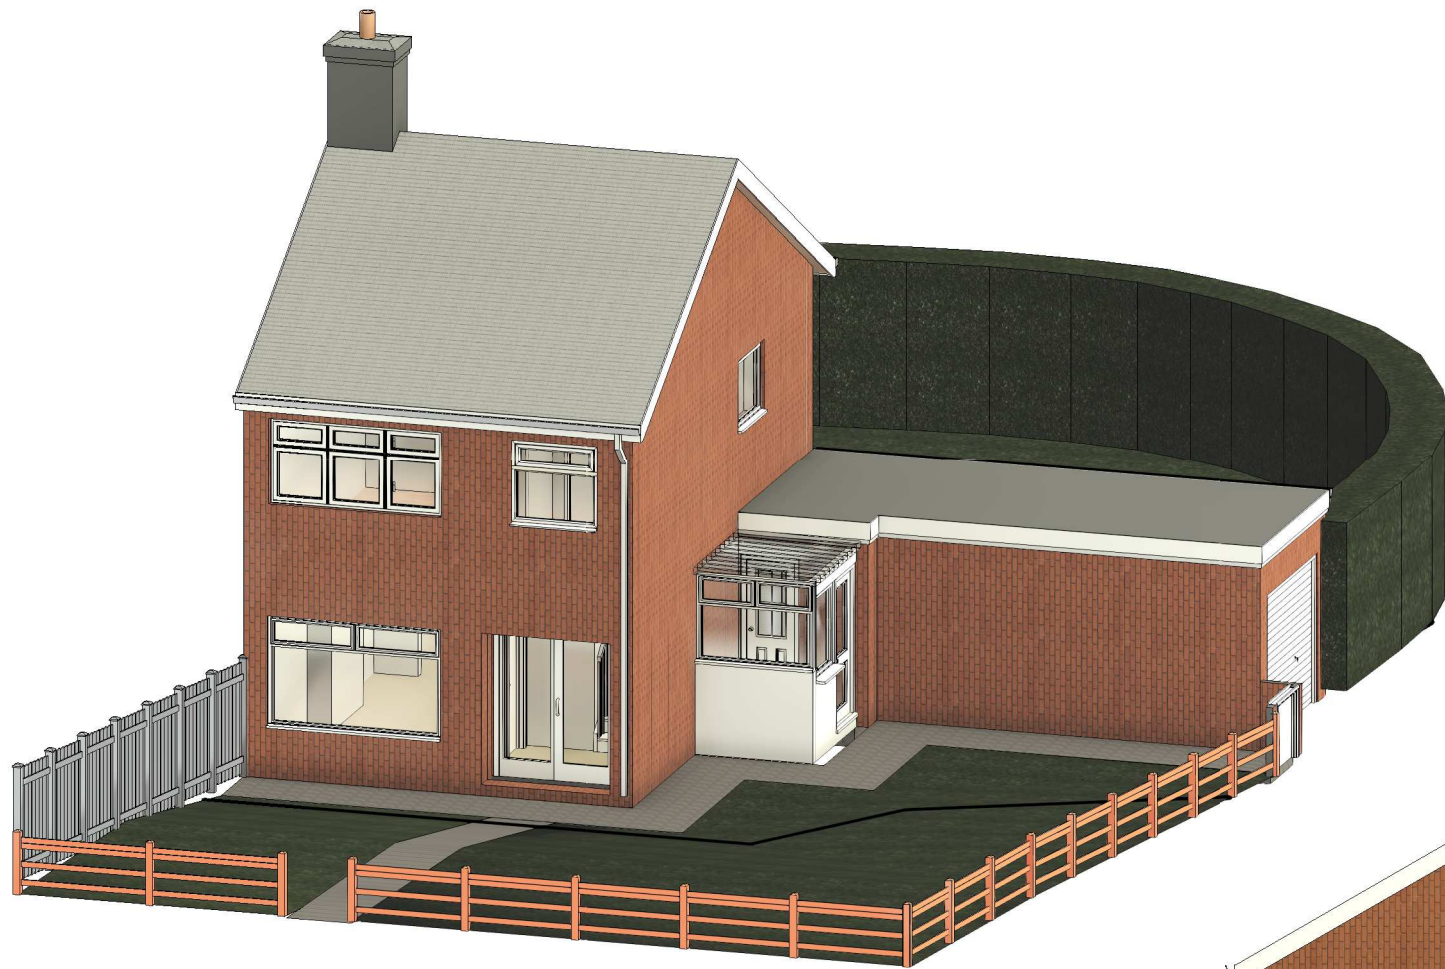

1 Existing Illustration



2 Proposed Illustration A

INDIGO DESIGN (Part of 3dcadwales Ltd) 5 Ashlea Drive,
Merthyr Tydfil, CF47 0NY Tele 01685 385746 Mob -
07940913216 Email: philip@3dcadwales.co.uk

This Drawing is Copyright,
Dimensions to be checked
on site and not scaled from
this drawing



PURPOSE OF ISSUE	DRWAING NUMBER
Planning Approval	MD-06a


PROJECT
Single storey extension to side

SHEET
Illustrations


Address:	10 Monmouth drive, Castle Park, Merthyr Tydfil CF48 1JA
----------	---

Checked by	Drawn by	Scale (@ A3)
JH	PH	


Rev No	Description	Date
1	Issue Date	18/01/2022

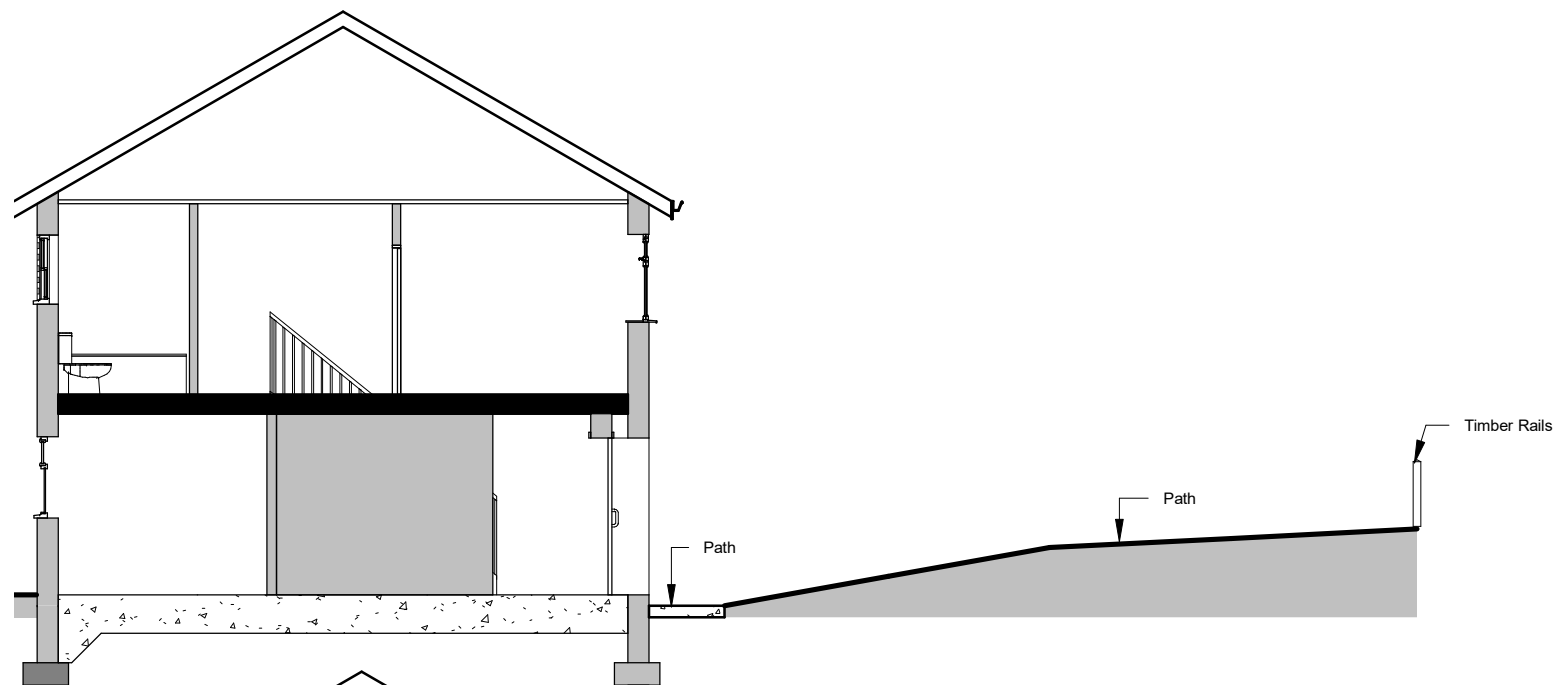


1 Existing Section 1
1 : 100

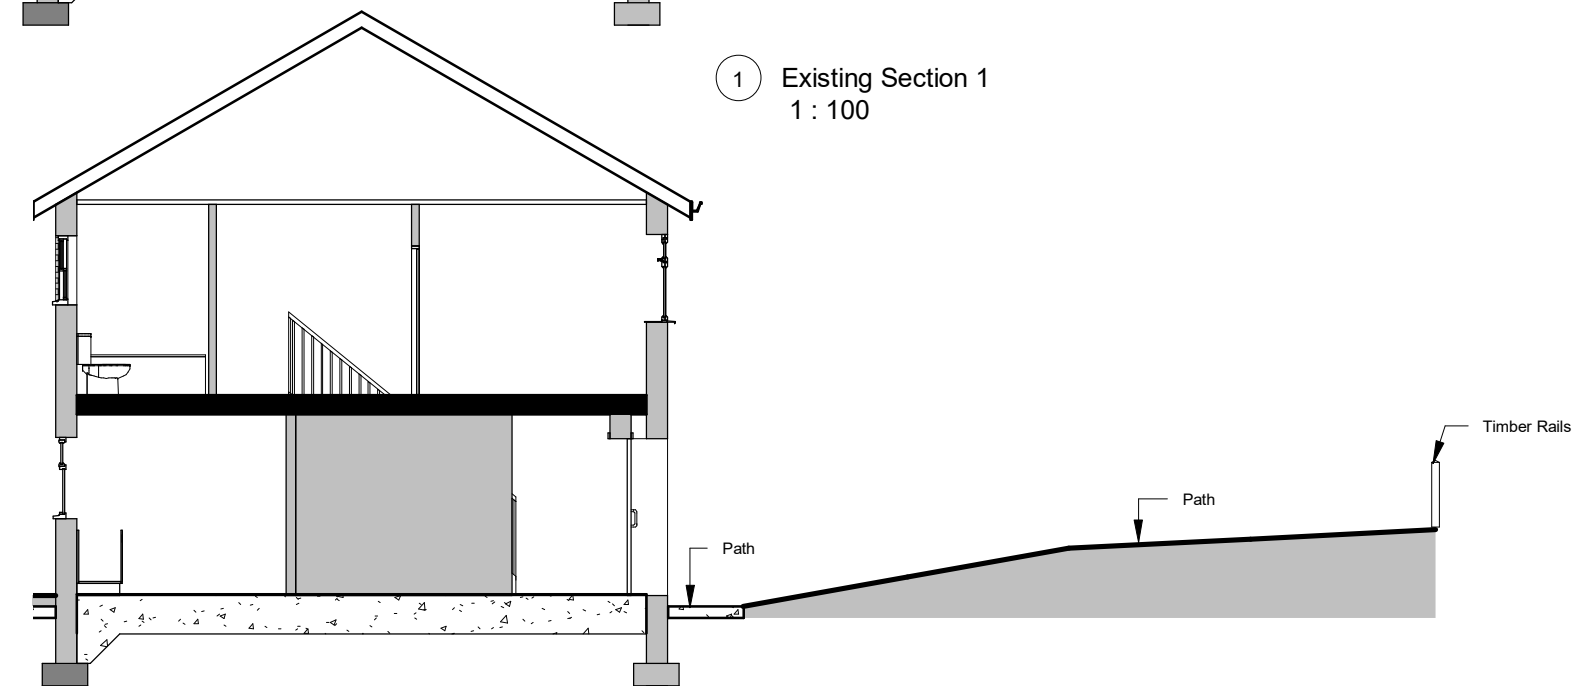


A Proposed Section A
1 : 100

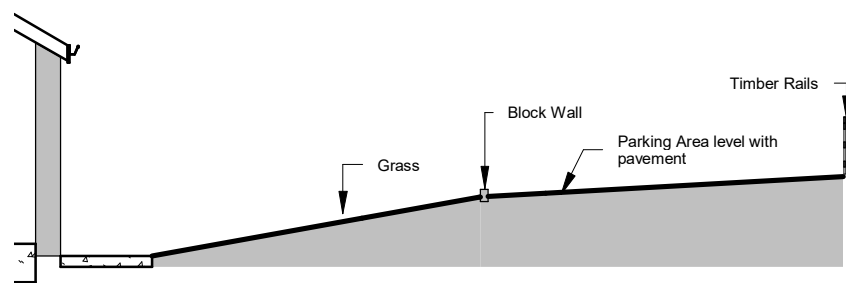


C Proposed Section C
1 : 100

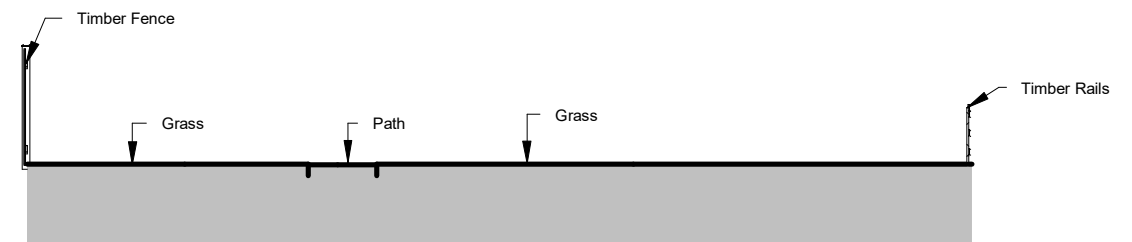

2 Existing Section 2
1 : 100

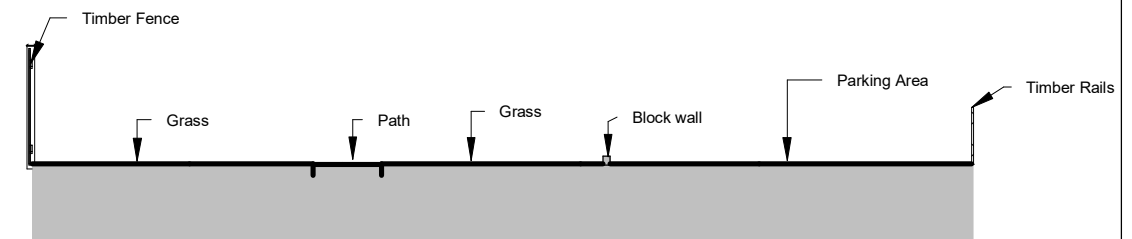

B Proposed Section B
1 : 100

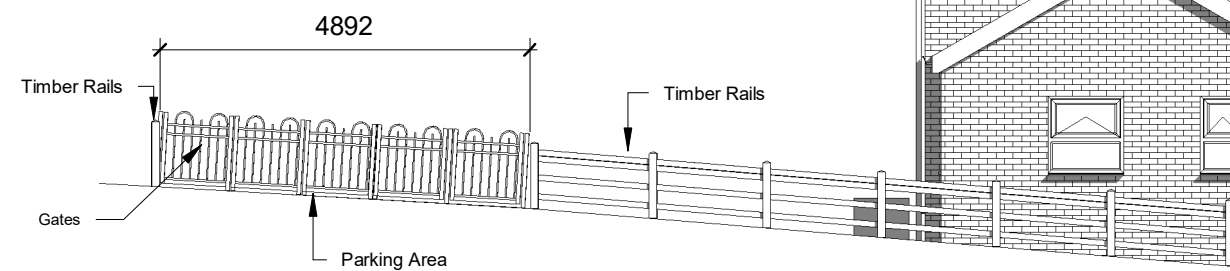

6 Proposed Side Elevation Gate
1 : 100

INDIGO DESIGN (Part of 3dcadwales Ltd) 5 Ashlea Drive,
Merthyr Tydfil, CF47 0NY Tele 01685 385746 Mob -
07940913216 Email: philip@3dcadwales.co.uk

This Drawing is Copyright.
Dimensions to be checked
on site and not scaled from
this drawing



PURPOSE OF ISSUE

DRWAING NUMBER

Planning Approval

MD-07a

PROJECT

Single storey extension to side

SHEET

Parking Sections

Address: 10 Monmouth drive, Castle Park, Merthyr
Tydfil CF48 1JA

Checked by
JH

Drawn by
PH

Scale (@ A3)
1 : 100

Rev No	Description	Date
1	Parking Detail added	17/03/2022