

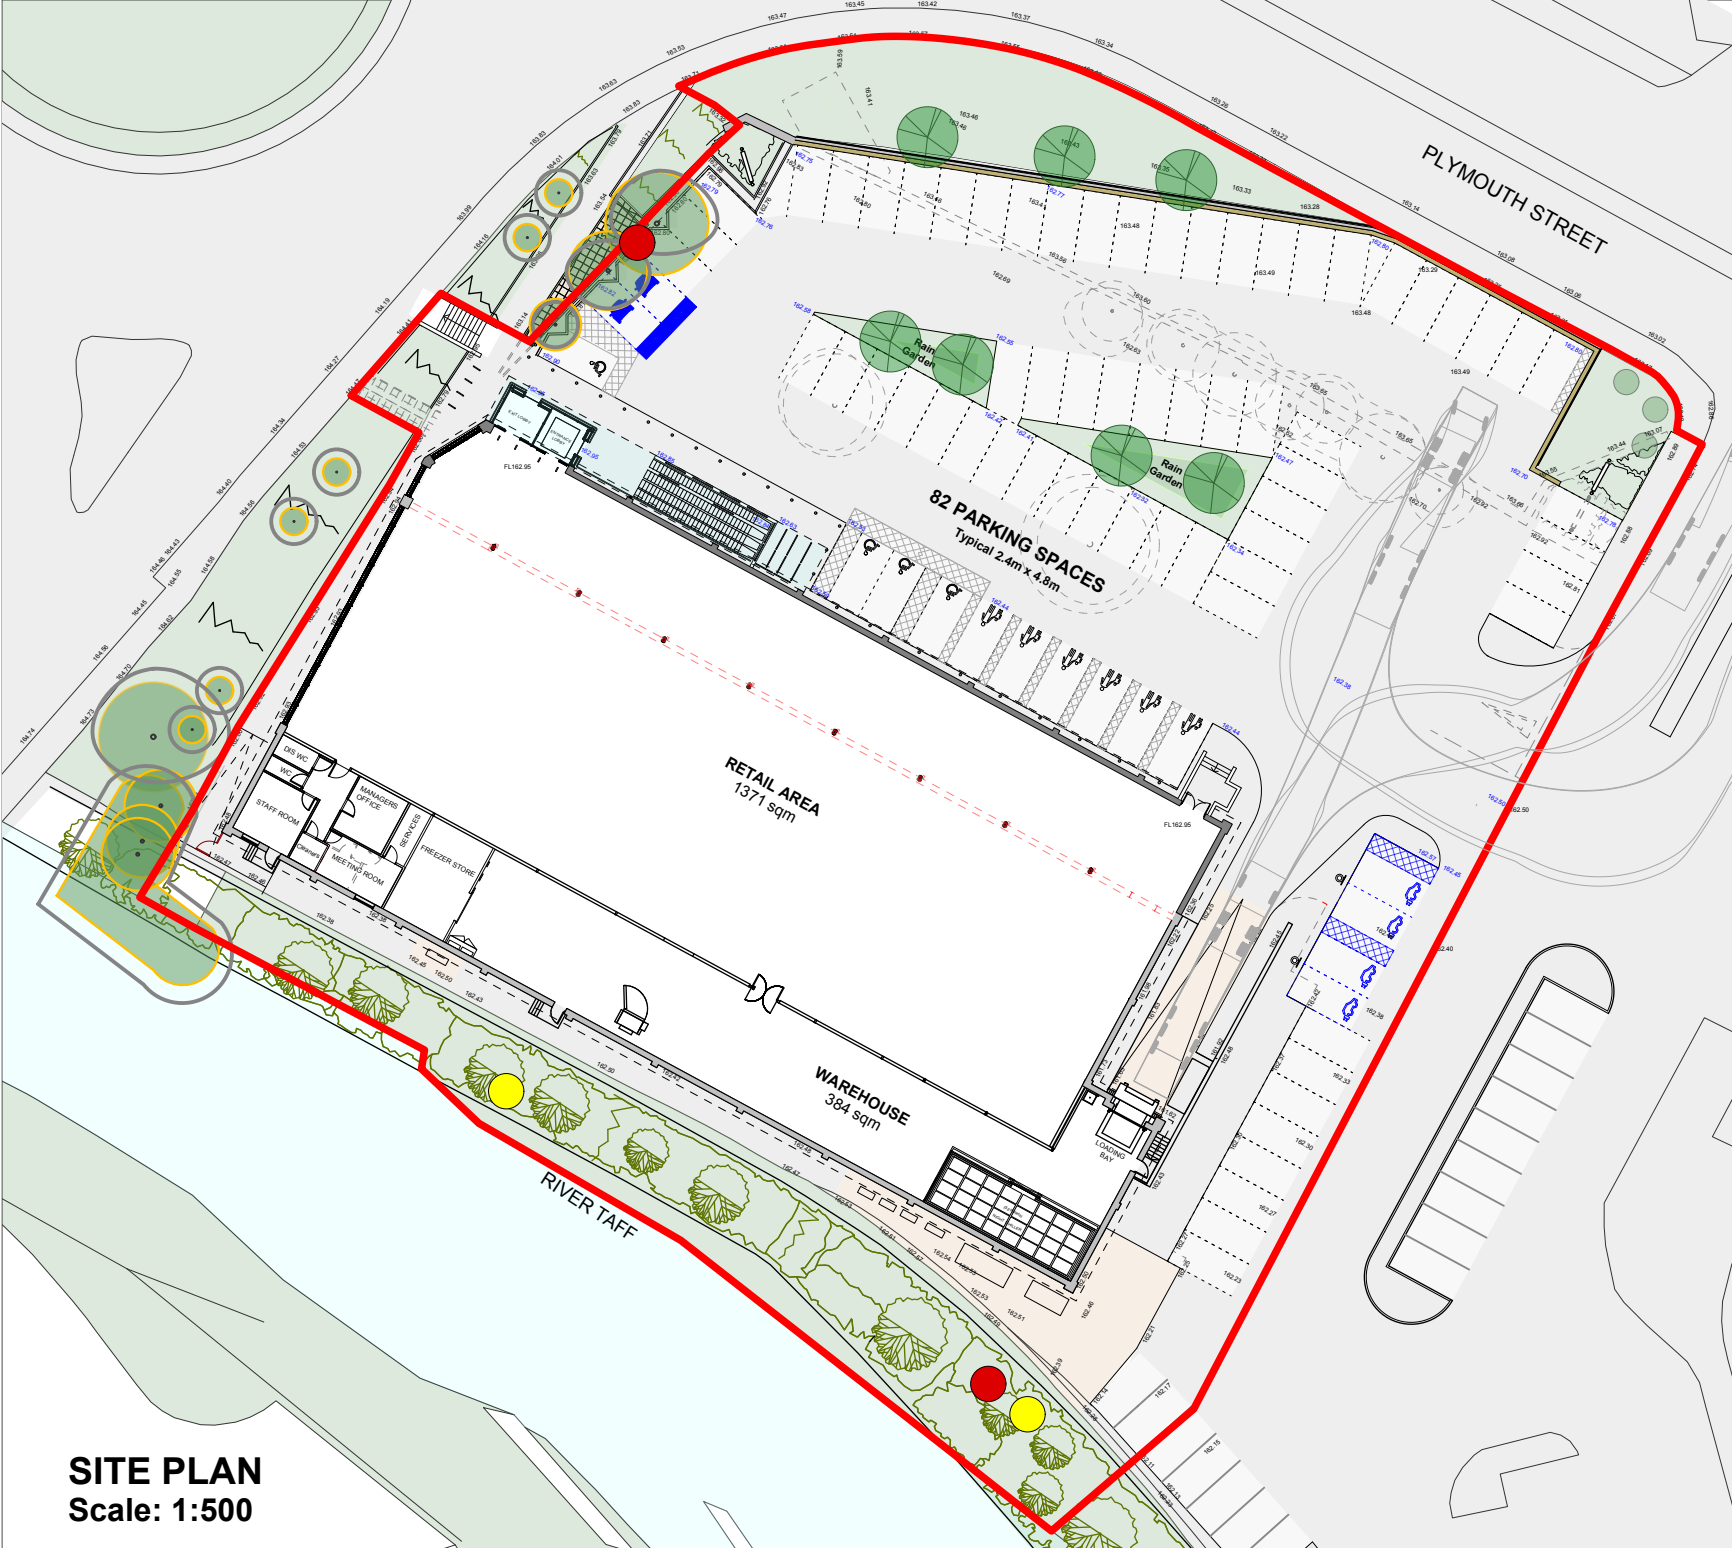


 

SITE PLAN
Scale: 1:500

 

Chartered Architects
Chartered Building Surveyors
Interior Designers
CDM Services

Glentworth Court, Lime Kiln Close
Stoke Gifford, Bristol BS34 8SR
+44 (0)117 931 2062
www.kendallkingscott.co.uk

Project
Plymouth St, Merthyr Tydfil
Store Extension
Client
Aldi Stores Ltd

Scale	Paper Size	Filename
1:500	ISO A3	170629 Railing Details & Bat & bird Boxes.vwx
© Copyright Do not scale this drawing		

C	10/03/2022	js	gs	Bat box manufacturer corrected.
B	09/03/22	js	gs	Bat box specification updated. Notes for height and orientation added. Drawing scale corrected. North arrow added.
A	17/12/2021	cj	gs	Planning Issue
Rev	Date	By	Ap	Note

Drawing Title
Bat & Bird Box Locations

Project Number Drawing Number Revision
170629-1601 C

Date	Drawn	Checked	Purpose/Status
16/12/2021	CJ	GS	PLANNING

Check all dimensions and levels on site

LEGEND



Bat boxes:
GREENWOODS SINGLE CREVICE BAT BOX
Single cavity bat box with round back to better fit the tree. finish colour to blend with the surrounding vegetation. ecostyrocete product available from Greenwood's Ecohabitats
3-4m high and located with as much sun as possible on a southerly/western aspect of the tree, as advised by Ecologist Tyler Grange.



Bird boxes:
WOODSTONE SEVILLE NEST BOX 32mm
3-4 high and located out of the sun on the north or easterly aspect of the tree, as advised by Ecologist Tyler Grange.

LOCATION LEGEND

- BAT BOX (MOUNTED ON TREE)
- BIRD NESTING BOX (MOUNTED ON TREE)

Only to be used on the site for which designed. The electronic transmission of designs/information contained in this drawing is carried out entirely at the User's risk and Kendall Kingscott Ltd. will have no liability for any errors or inaccuracies arising therefrom. The production of amended or updated information from the said designs/information by the User is entirely the responsibility of the User and Kendall Kingscott Ltd. shall have no responsibility in respect thereof whatsoever.