



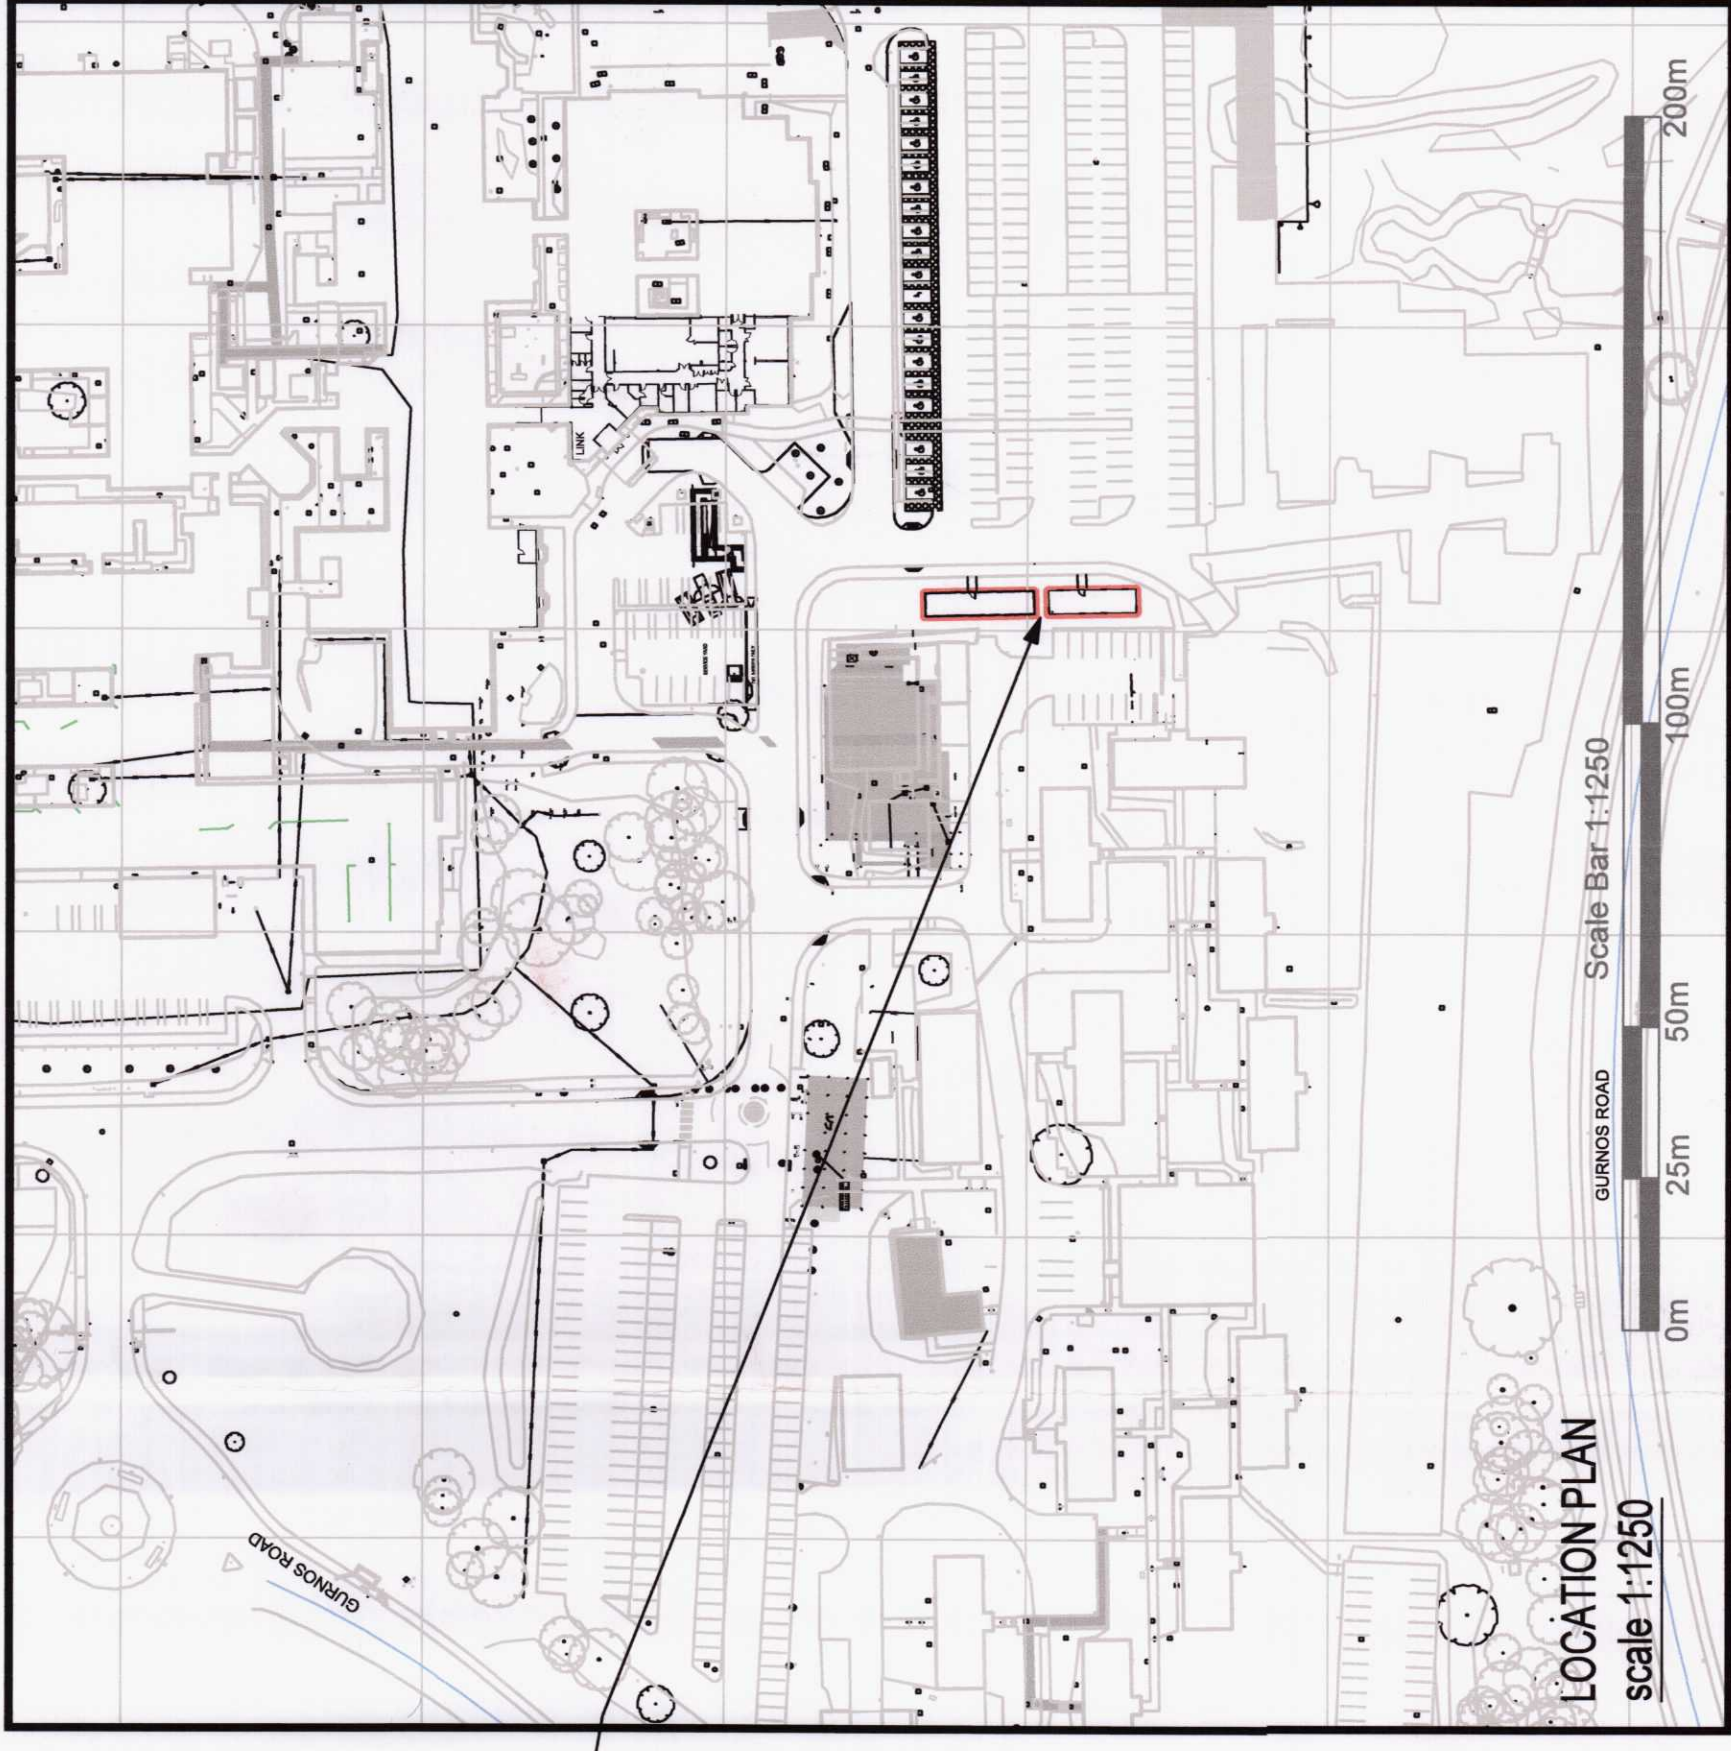

Proposed location of 2
single storey
Portakabin Buildings.

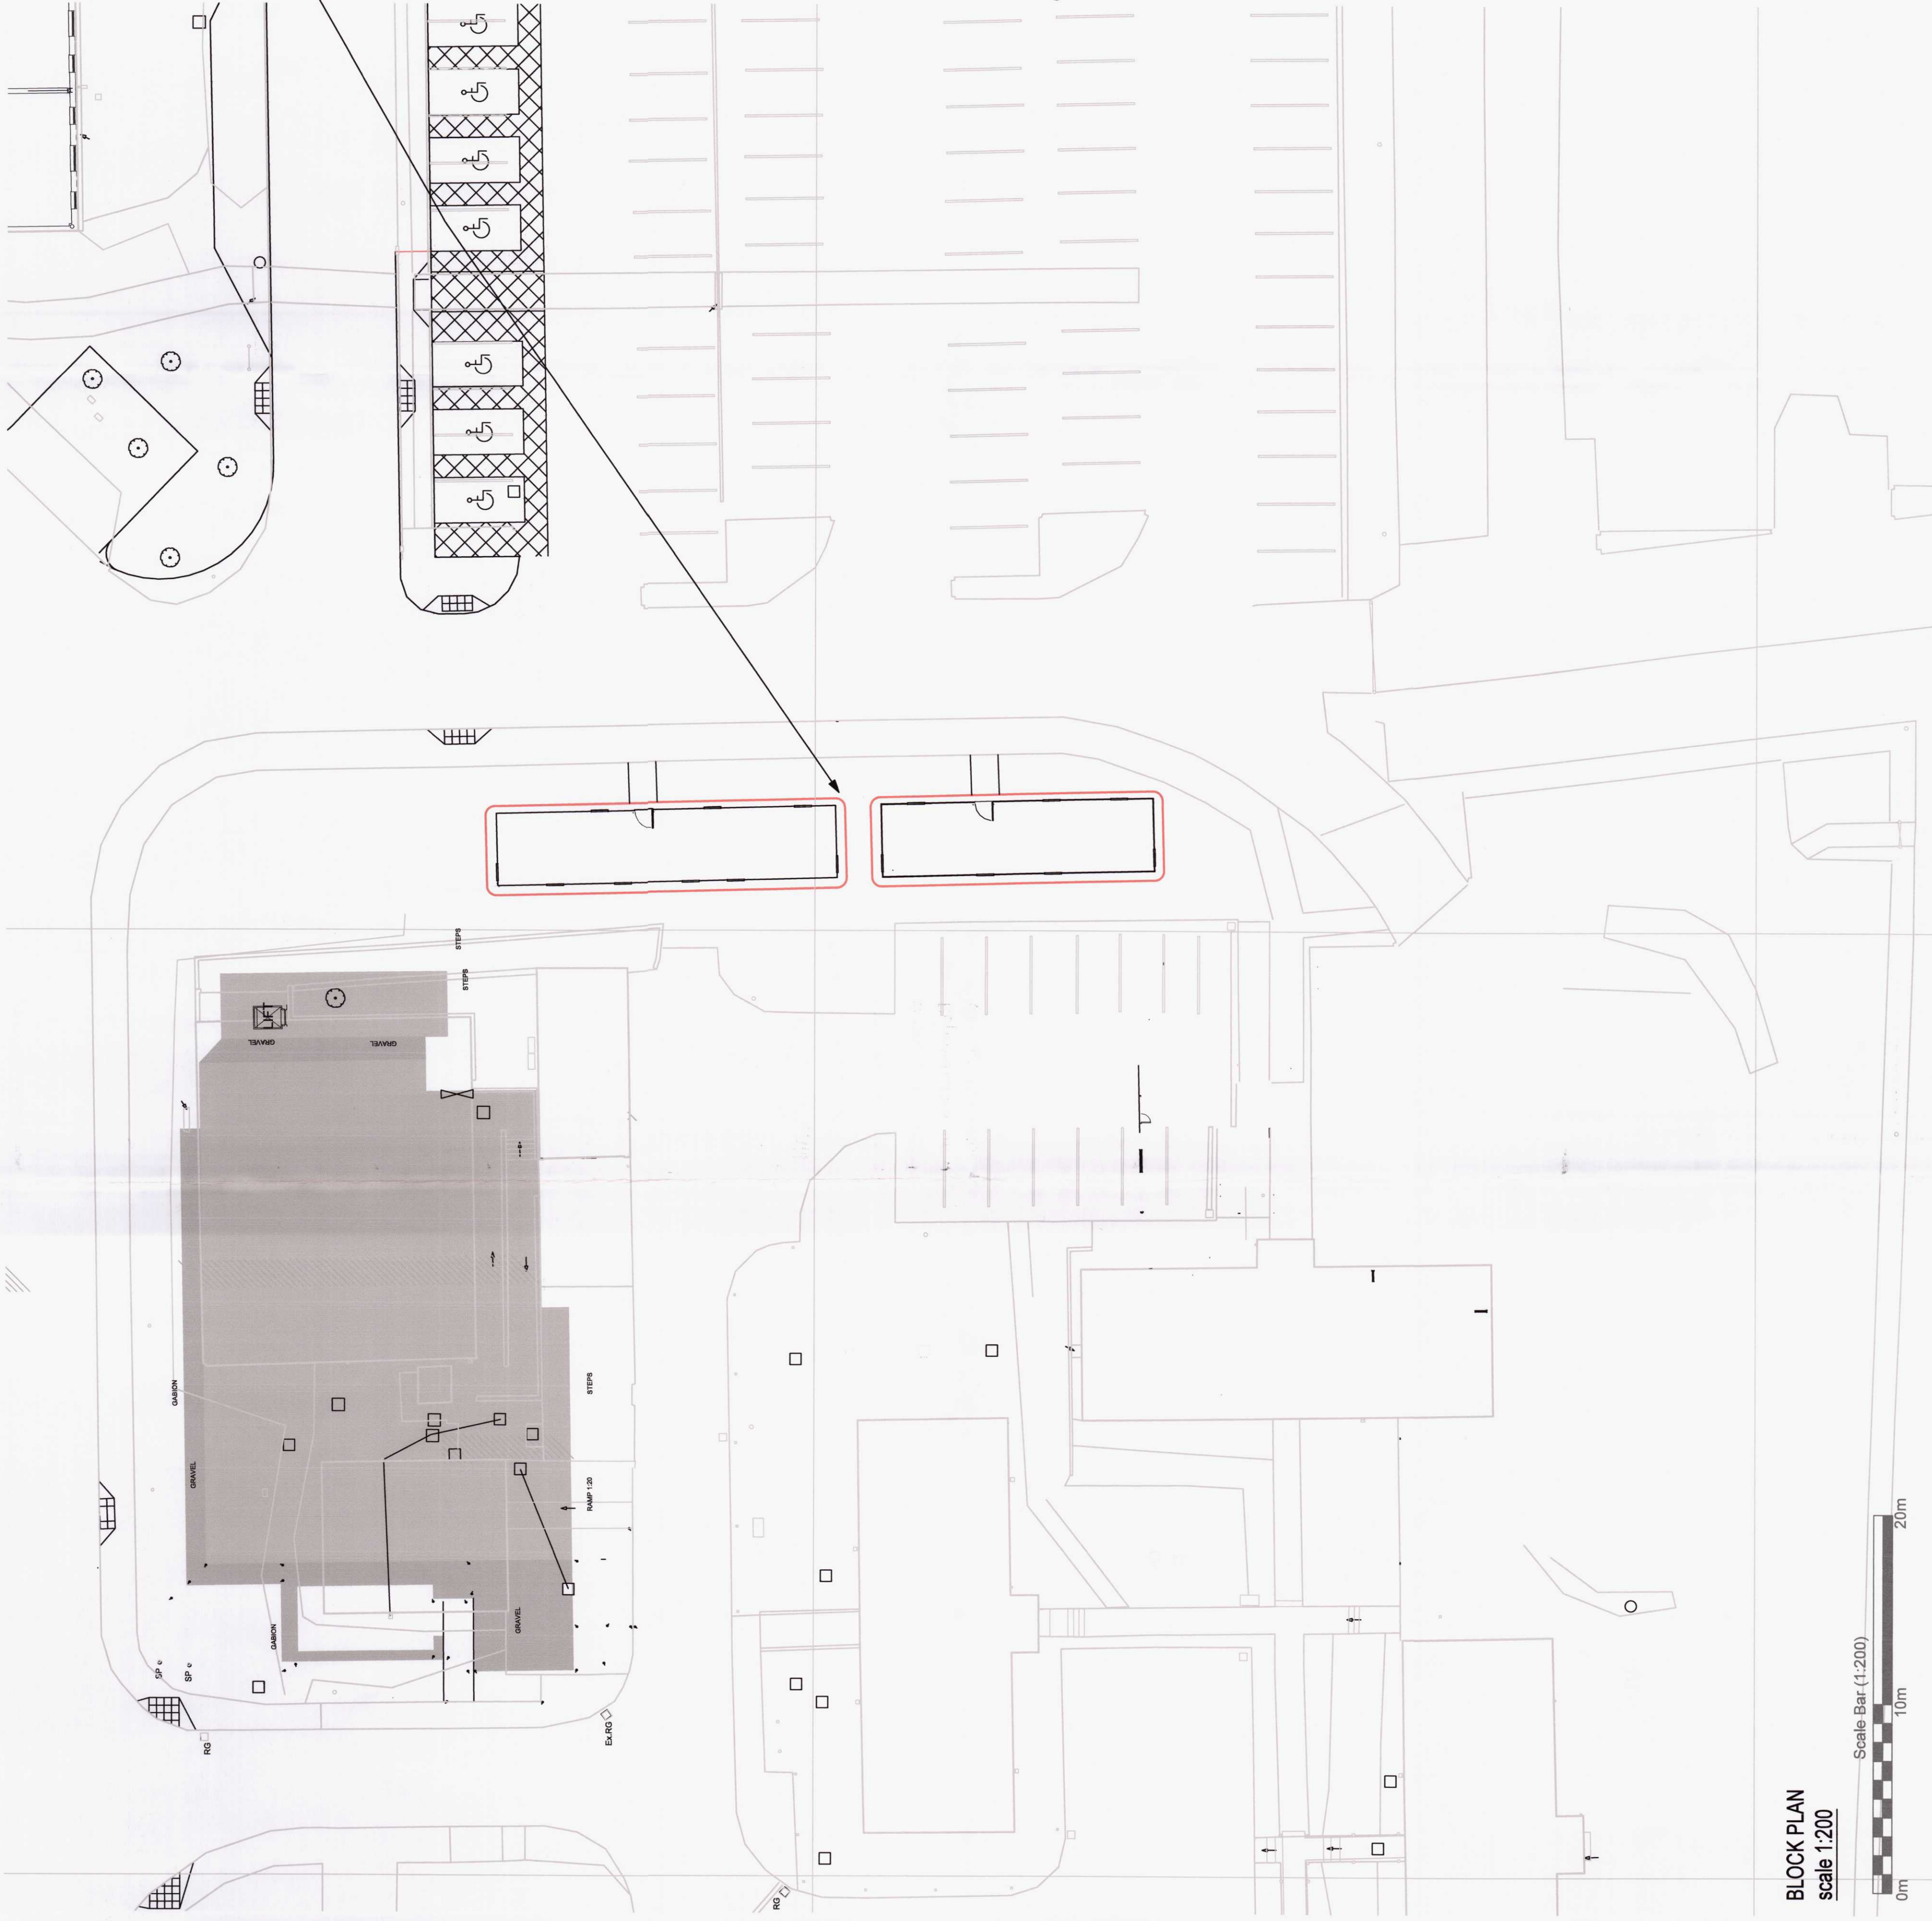

© Crown Copyright 2006
Reproduction in whole or in part is prohibited
without the prior permission of Ordnance Survey.

Portakabin		Title	
Proposed Location and Block Plan		Prince Charles Hospital	
		Gurnos Road	
		Merthyr Tydfil, CF47 9DT	
		Date: 18th October 2019	
		Scale : 1:200 & 1:1250 @ A1	
		Drawing Number	
		UA	
Rev.	Date	Notes	

NOTES:
- Site plan is based on existing Ordnance Survey information
- Responsibility is not accepted for errors made by others in scaling from this drawing. Contractors must check all dimensions on site. Discrepancies must be reported to the drawing owner before proceeding.

KEY:	
Application Boundary	
Area owned by client but not in application	
Existing fencing 1.8mH	
Proposed foul drainage route	
Proposed grey water drainage route	
Proposed surface water drainage route	
Proposed fencing	

Portakabin Limited 2000
This drawing is the property of Portakabin Limited.
It must not be copied or reproduced or divulged
to anyone without written permission.