




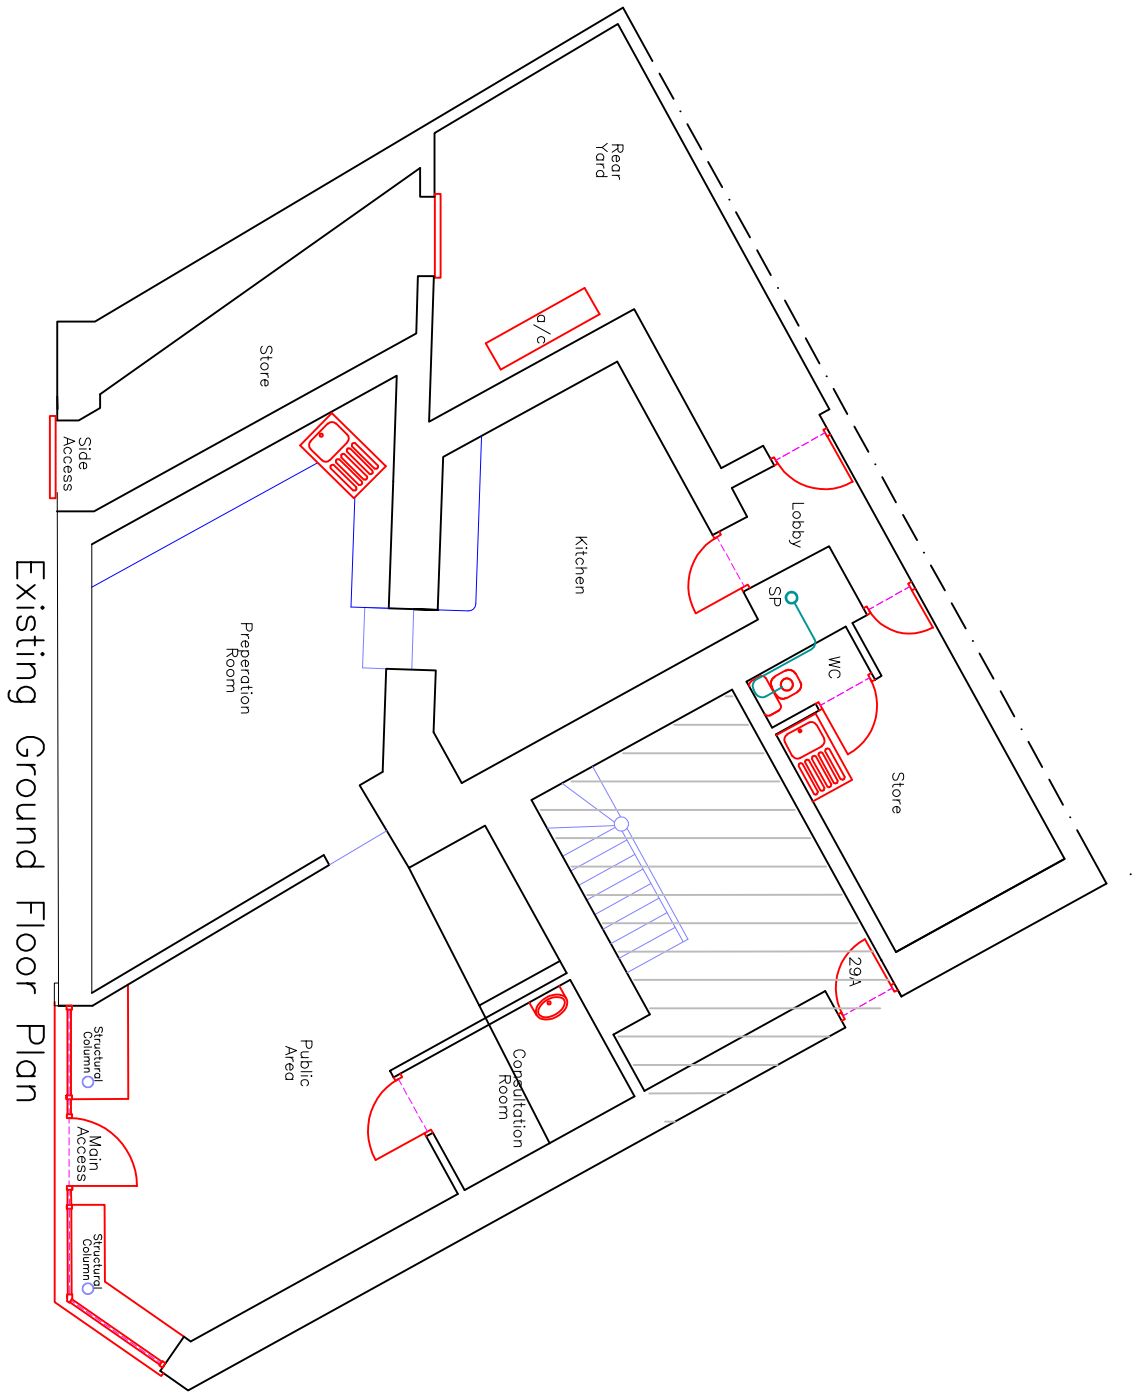


Existing Ground Floor Plan

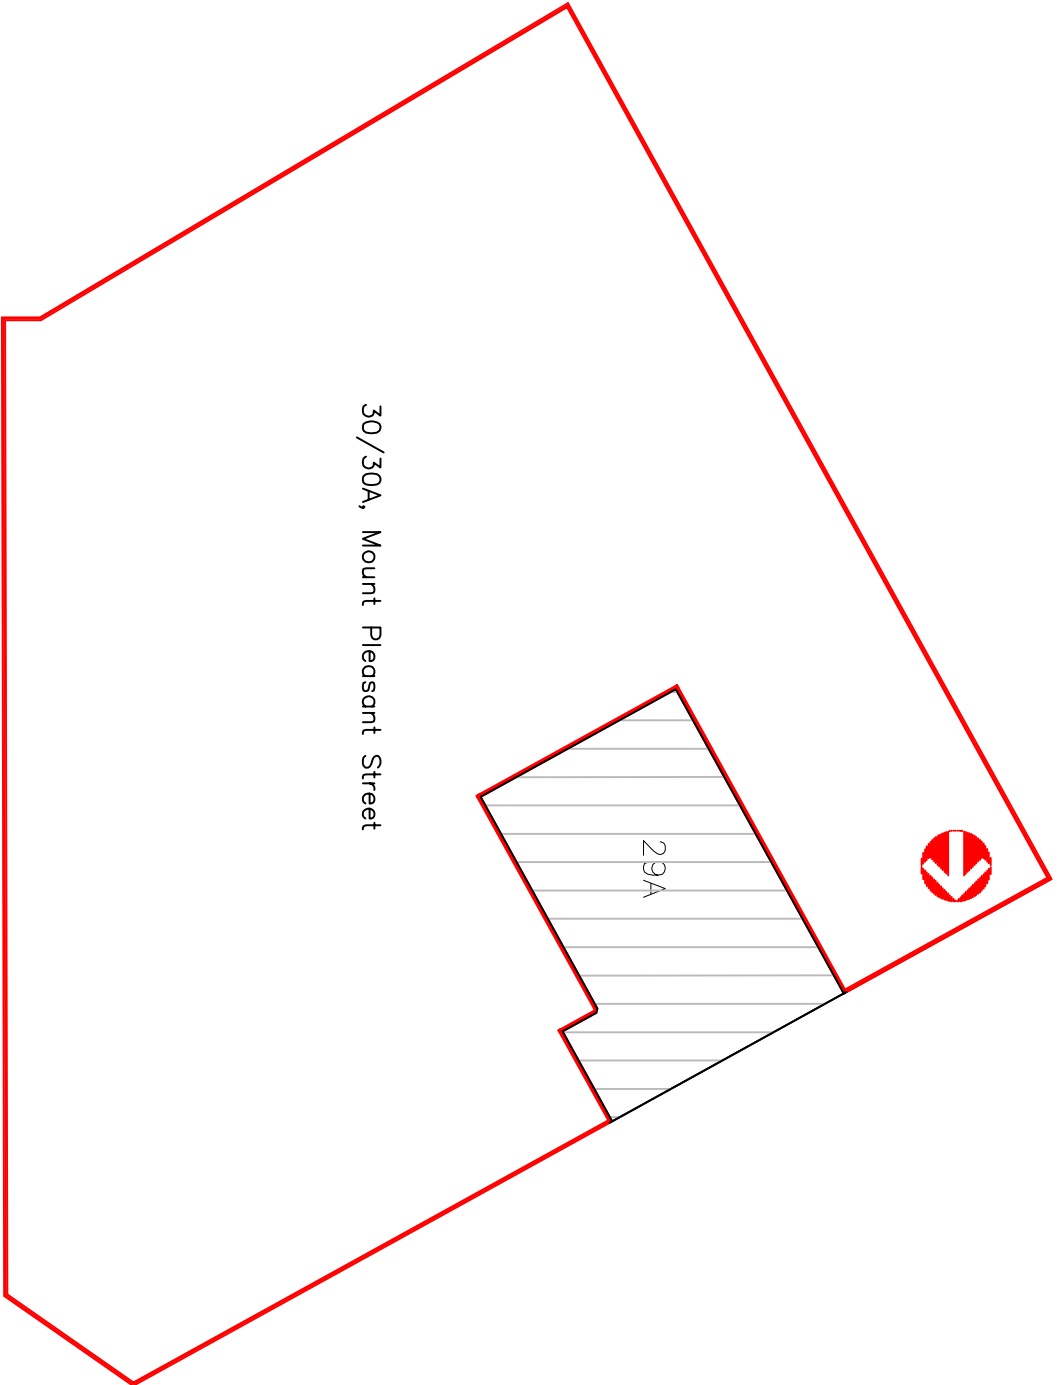


Existing Site Plan

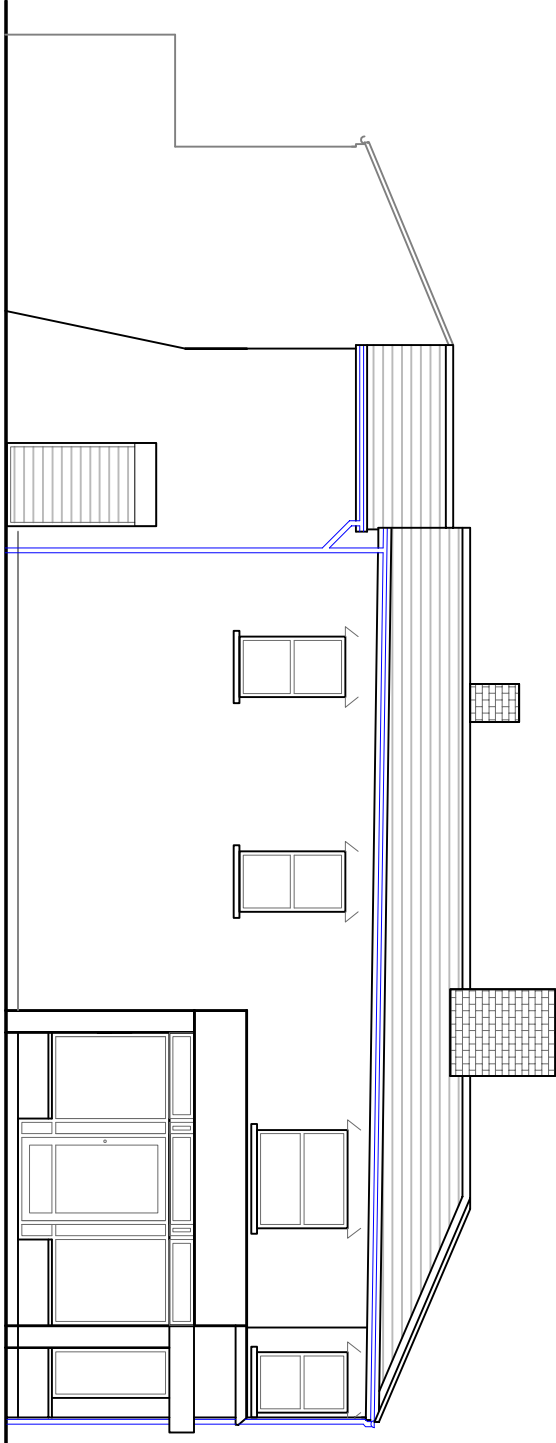


Existing Front Elevation

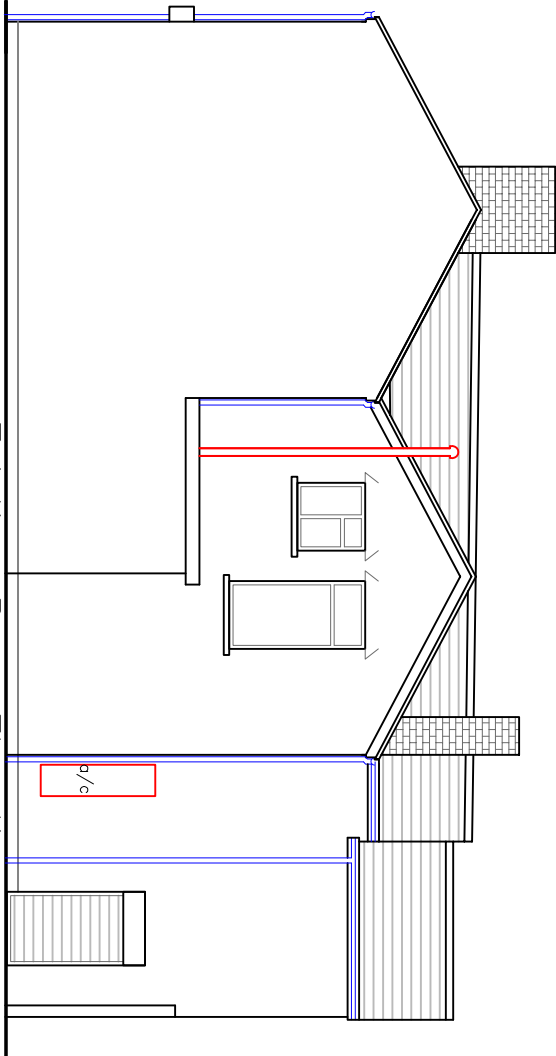

Existing Rear Elevation

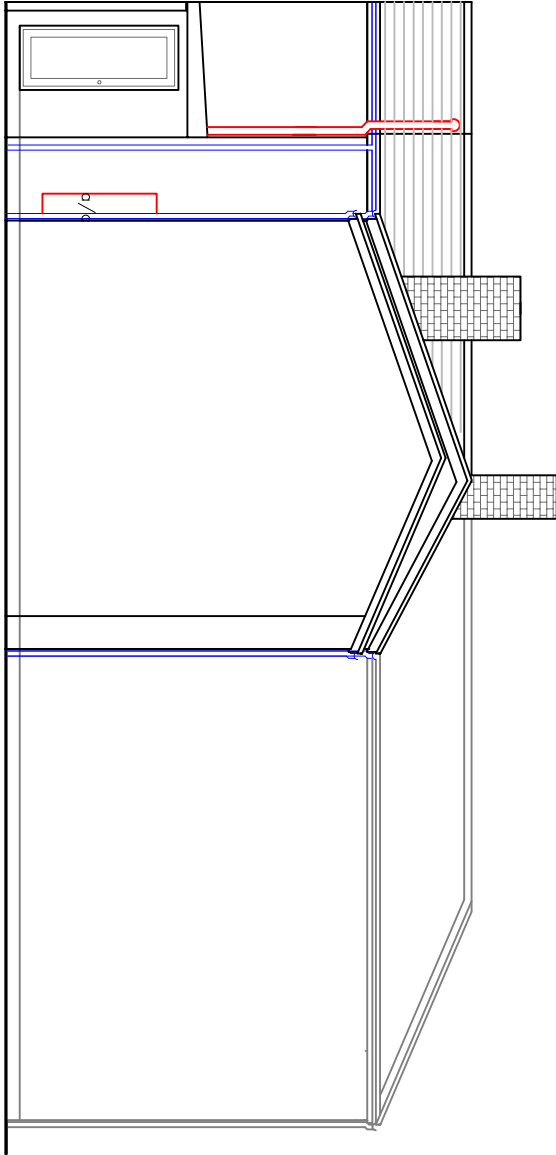

Existing Side Elevation

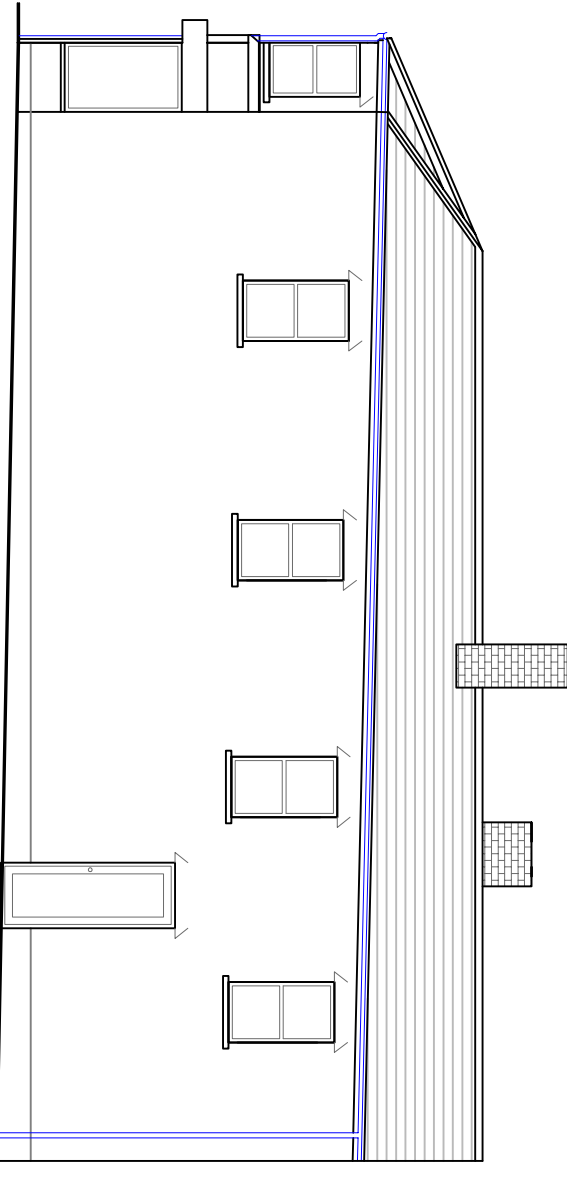

Existing Side Elevation

	
Utopia Design <i>Architectural Services</i>	
Building Planning Application Support Paul Thomas: BSc. (Hons) Tel: 01686 556230. Mob: 07968 725065	
Issued Only for Purpose Indicated Drawing Status: FOR PLANNING/BUILD CONTROL PURPOSES ONLY	
Client: 30/30A, Victoria Street Dowlais Merthyr Tydfil CF48 3AF	
Project: Proposed Change of Use from A1 to A3 Planning Class with External Vent Terminal & Alterations	
Drawn By: PTI	Scale: A2
Title: Existing Plans & Elevations	1:100
Victoria Street 30&30A, 01	