




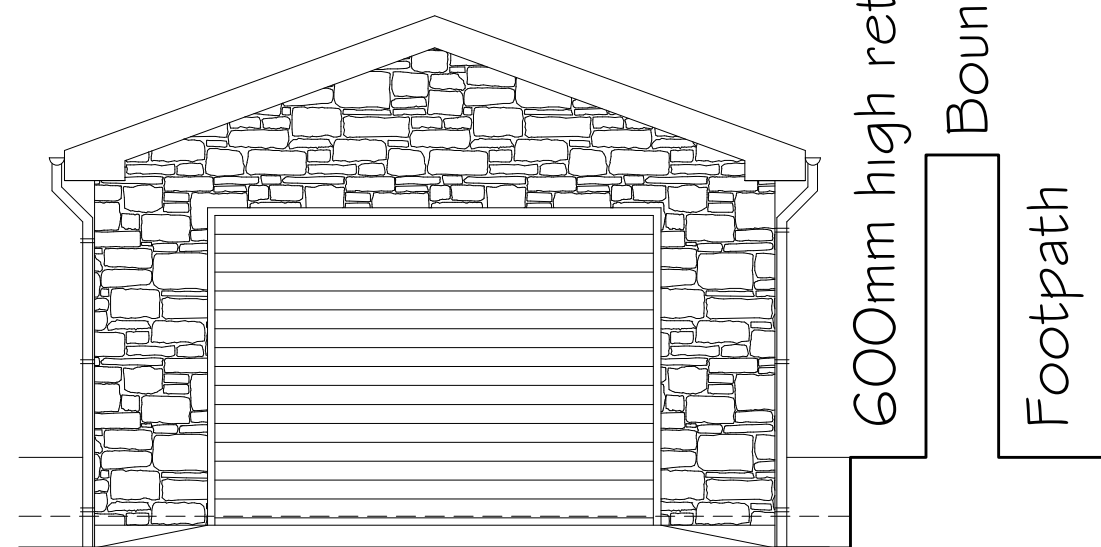


FRONT ELEVATION

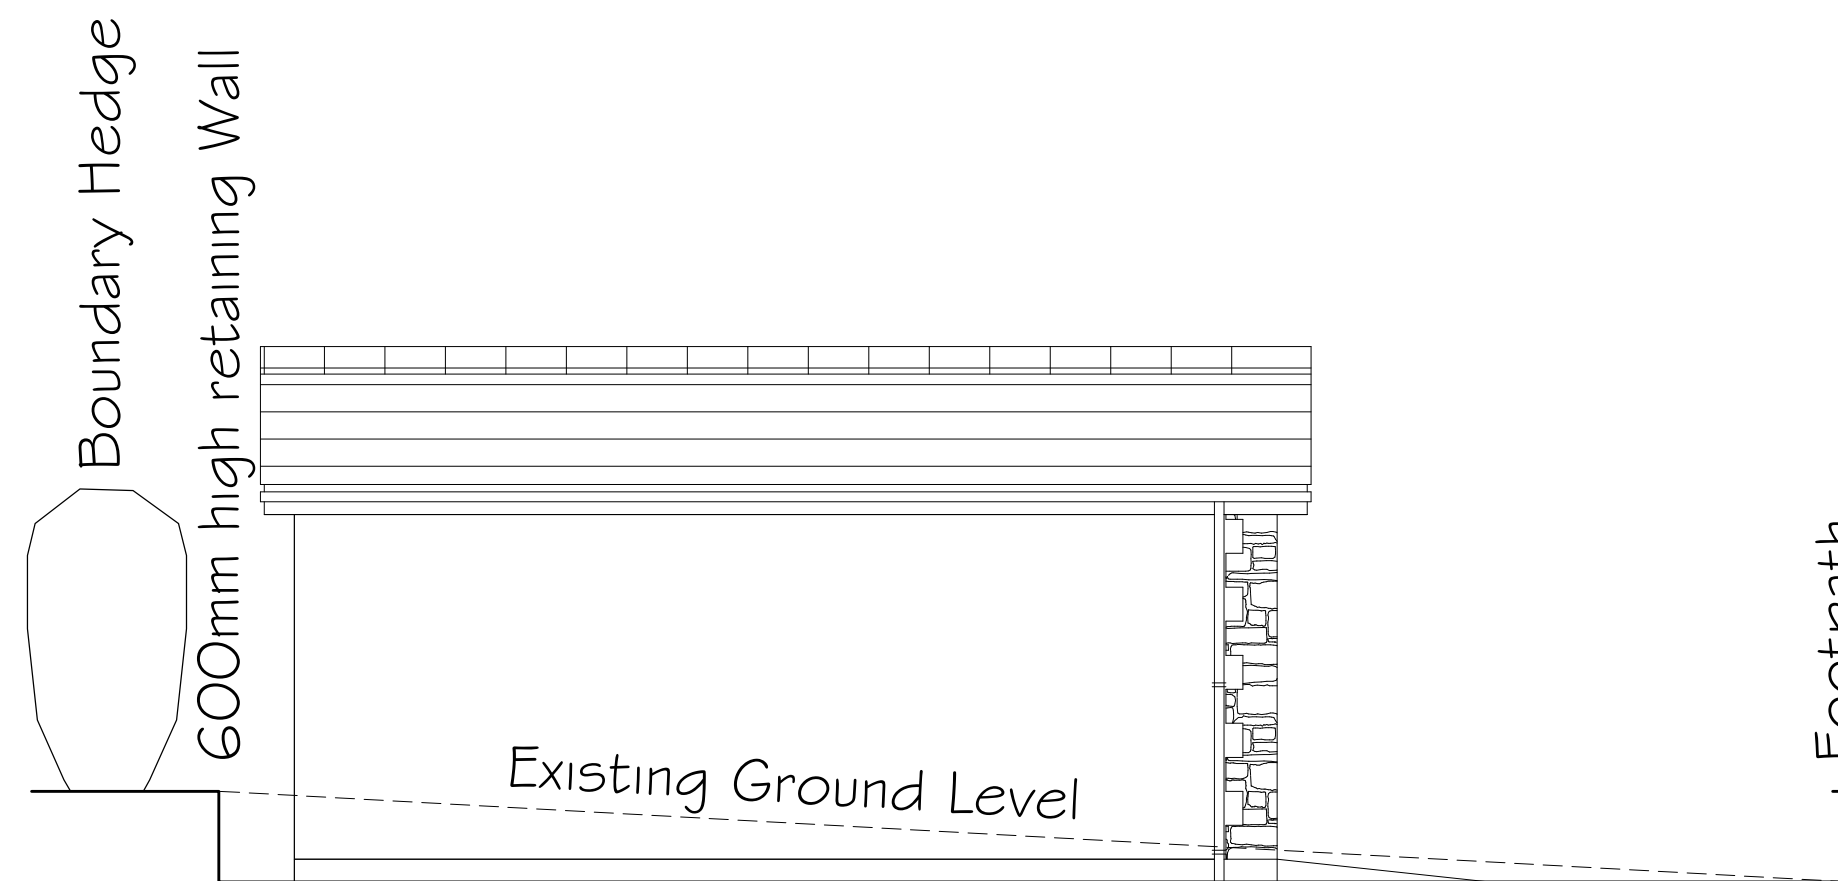


Proposed Ground Level
SIDE ELEVATION

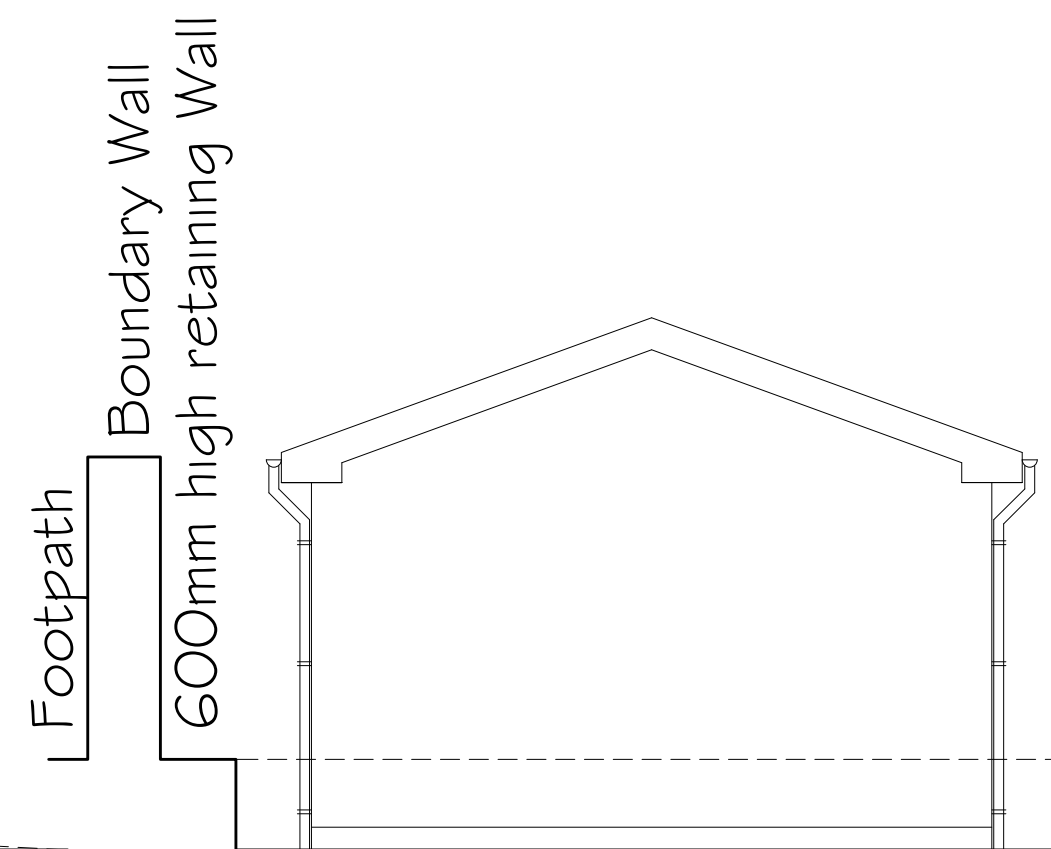


REAR ELEVATION

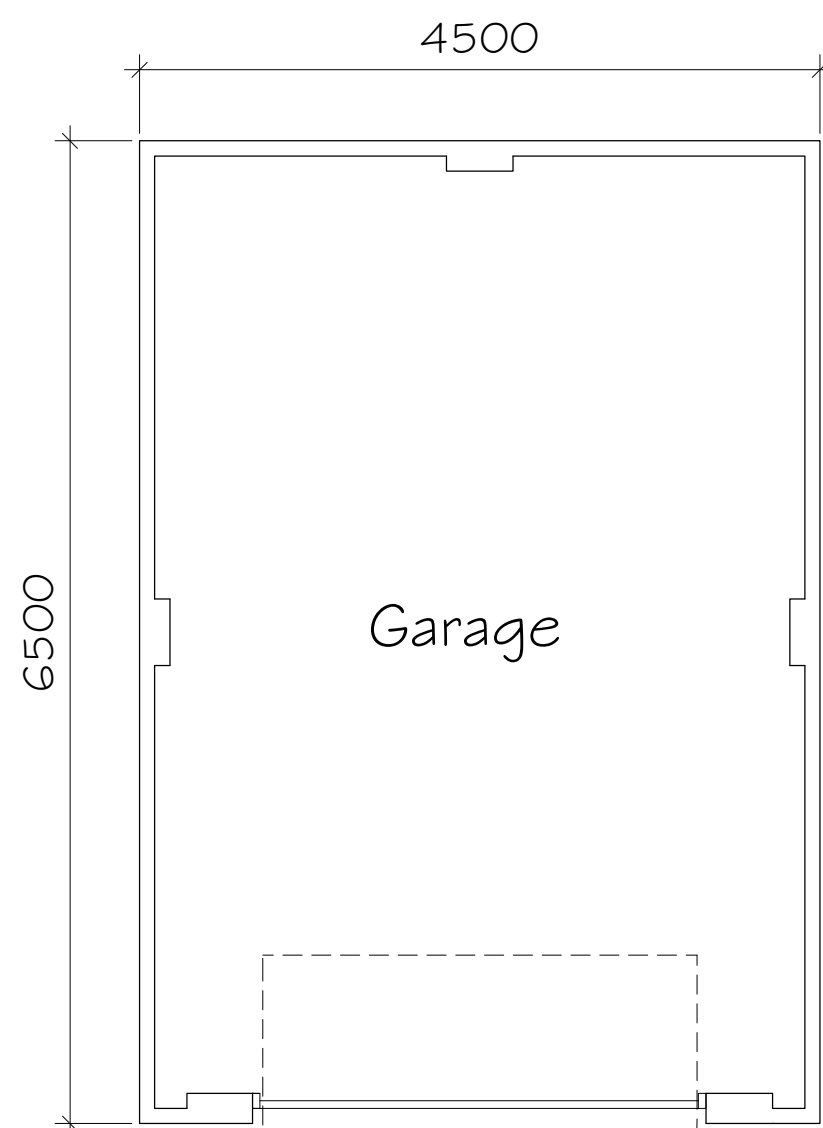

FLOOR PLAN

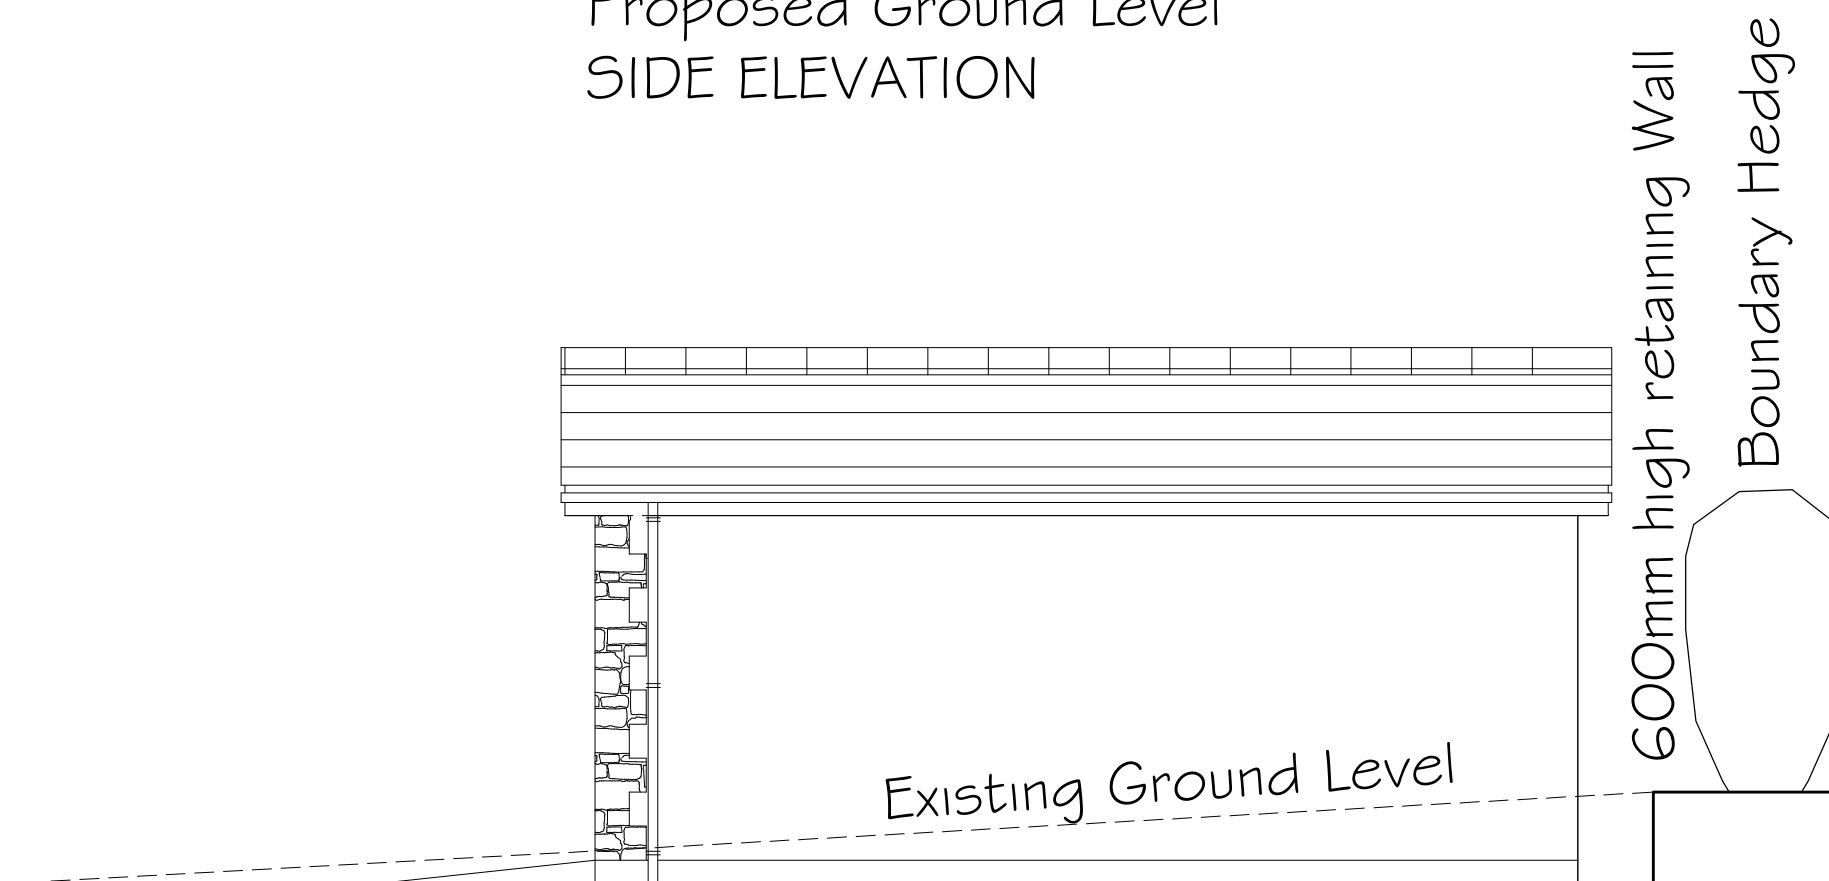

Proposed Ground Level
SIDE ELEVATION

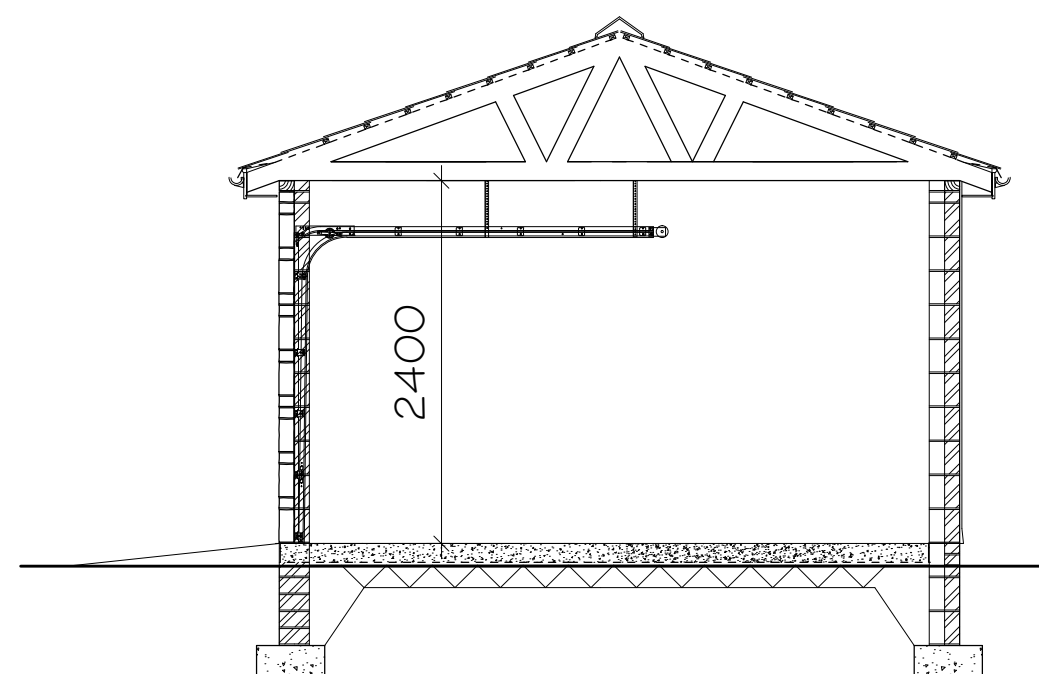

PART SECTION

FINISHES
Walls: Bradstone Square dressed (Front Elevation)
and K Rend - Render system Colour : White
Roof Covering: Fibre Cement Slates to match Existing House
Rollershutter Door: Powder coated - Colour, White
Fascia & Guttering: Upvc - Colour: White to match existing
Timber Gate: - Max. 2m High
Driveway: - Tarmac to Match existing

Note: This drawing is copyright ©

Monarch	
Architectural Services Ltd	
Revision:	
project Proposed Detached Garage at The Coach House Pentwyn Road CF46 5BS Client Mr J. Stanfield	
Title Proposed Plans and Elevations	
Date: June 2018	
Scale: 1: 50 @ A2	
Drawn: W. S.	
Drawing No. 18 /96/ 01	Rev.