



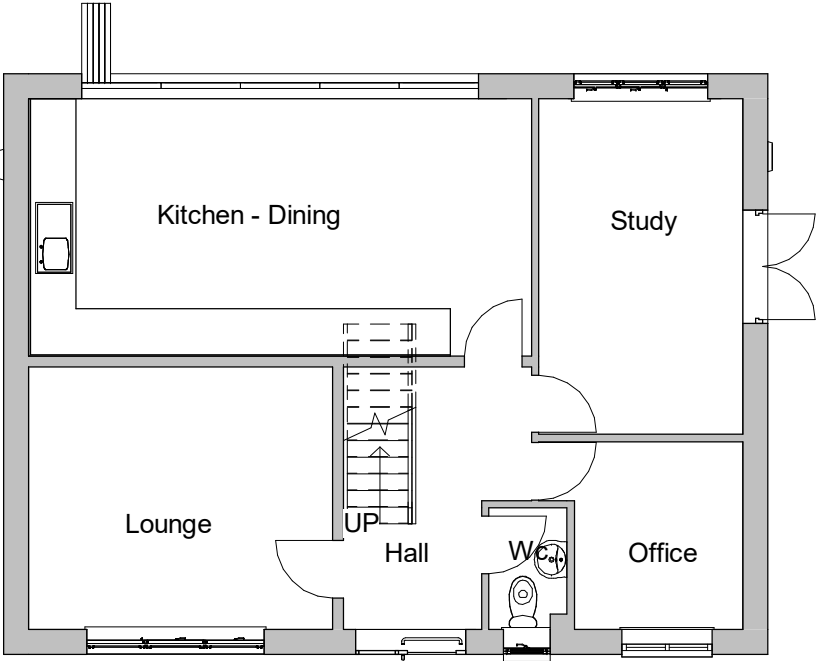


1 Ground Floor
1 : 100

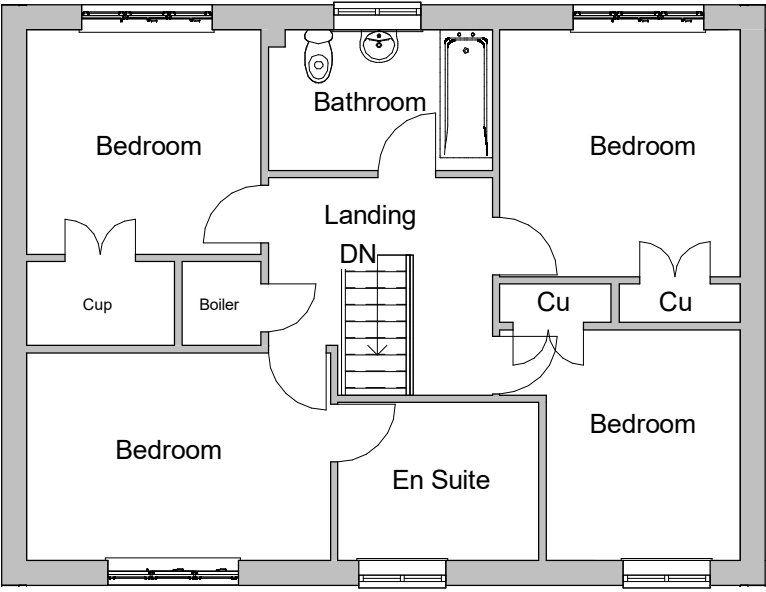

2 First Floor
1 : 100



3 Front Elevation
1 : 100

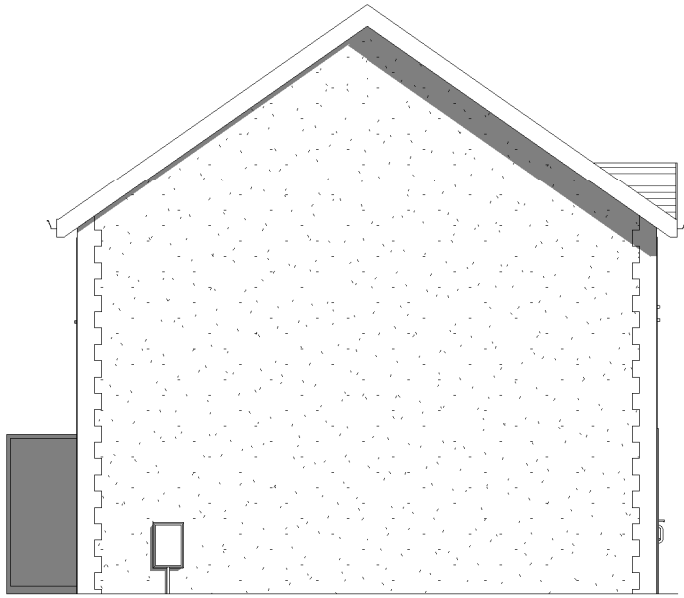

5 Side 1 Elevation
1 : 100





6 Side 2 Elevation
1 : 100




4 Rear Elevation
1 : 100



PROJECT New 4 Bedroom Dwelling		SHEET Plans and Elevations		
INDIGO DESIGN (Part of 3dcadwales Ltd) 5 Ashlea Drive, Merthyr Tydfil, CF47 0NY Tele 01685 385746 Mob - 07940913216 Email: philip@3dcadwales.co.uk		Address 56 Swansea Road, Clwydyfagwyr, Merthyr Tydfil. CF48 1HR		
This Drawing is Copyright, Dimensions to be checked on site and not scaled from this drawing		Checked by JH	Drawn by PH	Scale (@ A3) 1 : 100
		Rev No A	Description Issue	Date 19/08/2021
PURPOSE OF ISSUE Planning Approval	DRAWING NUMBER SR-01			

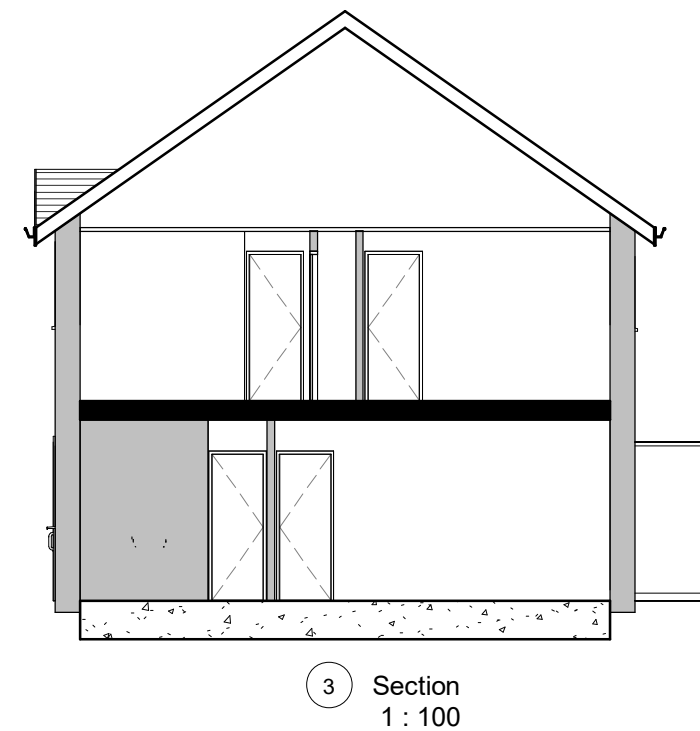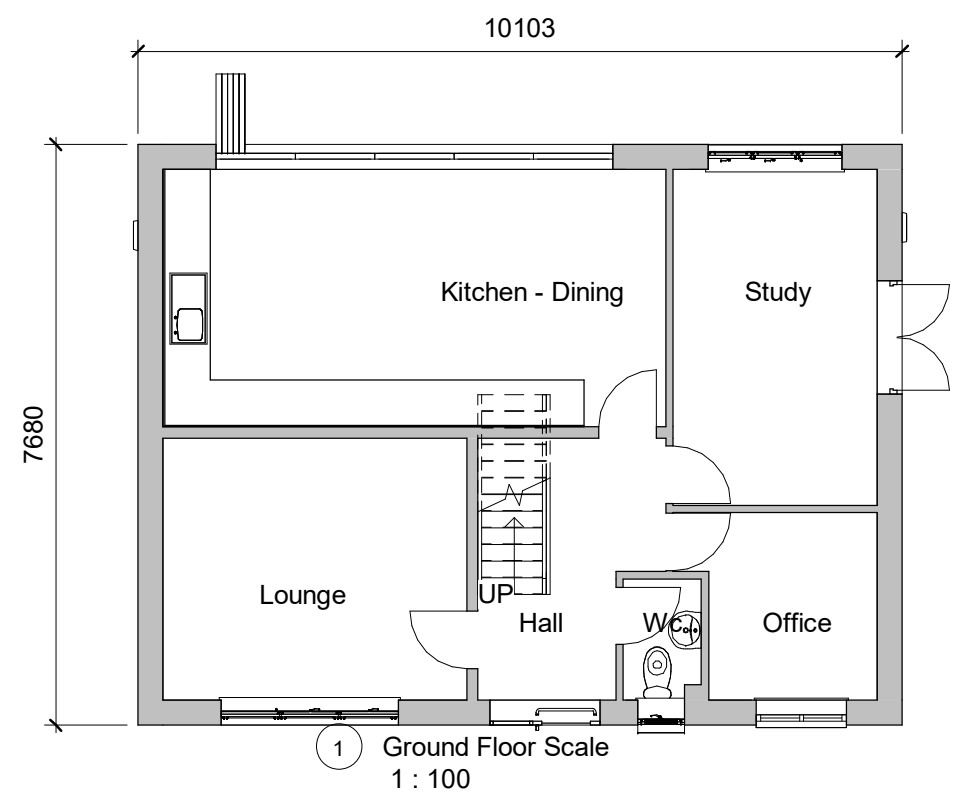


INDIGO DESIGN (Part of 3dcadwales Ltd) 5 Ashlea Drive, Merthyr Tydfil, CF47 0NY Tele 01685 385746 Mob - 07940913216 Email: philip@3dcadwales.co.uk		
This Drawing is Copyright, Dimensions to be checked on site and not scaled from this drawing		
PURPOSE OF ISSUE Planning Approval		DRWAING NUMBER SR-02
PROJECT New 4 Bedroom Dwelling		
SHEET Scale & Height		
Address 56 Swansea Road, Clwydyfagwyr, Merthyr Tydfil. CF48 1HR		
Checked by JH	Drawn by PH	Scale (@ A3) 1 : 100
Rev No A	Description Issue	Date 19/08/2021

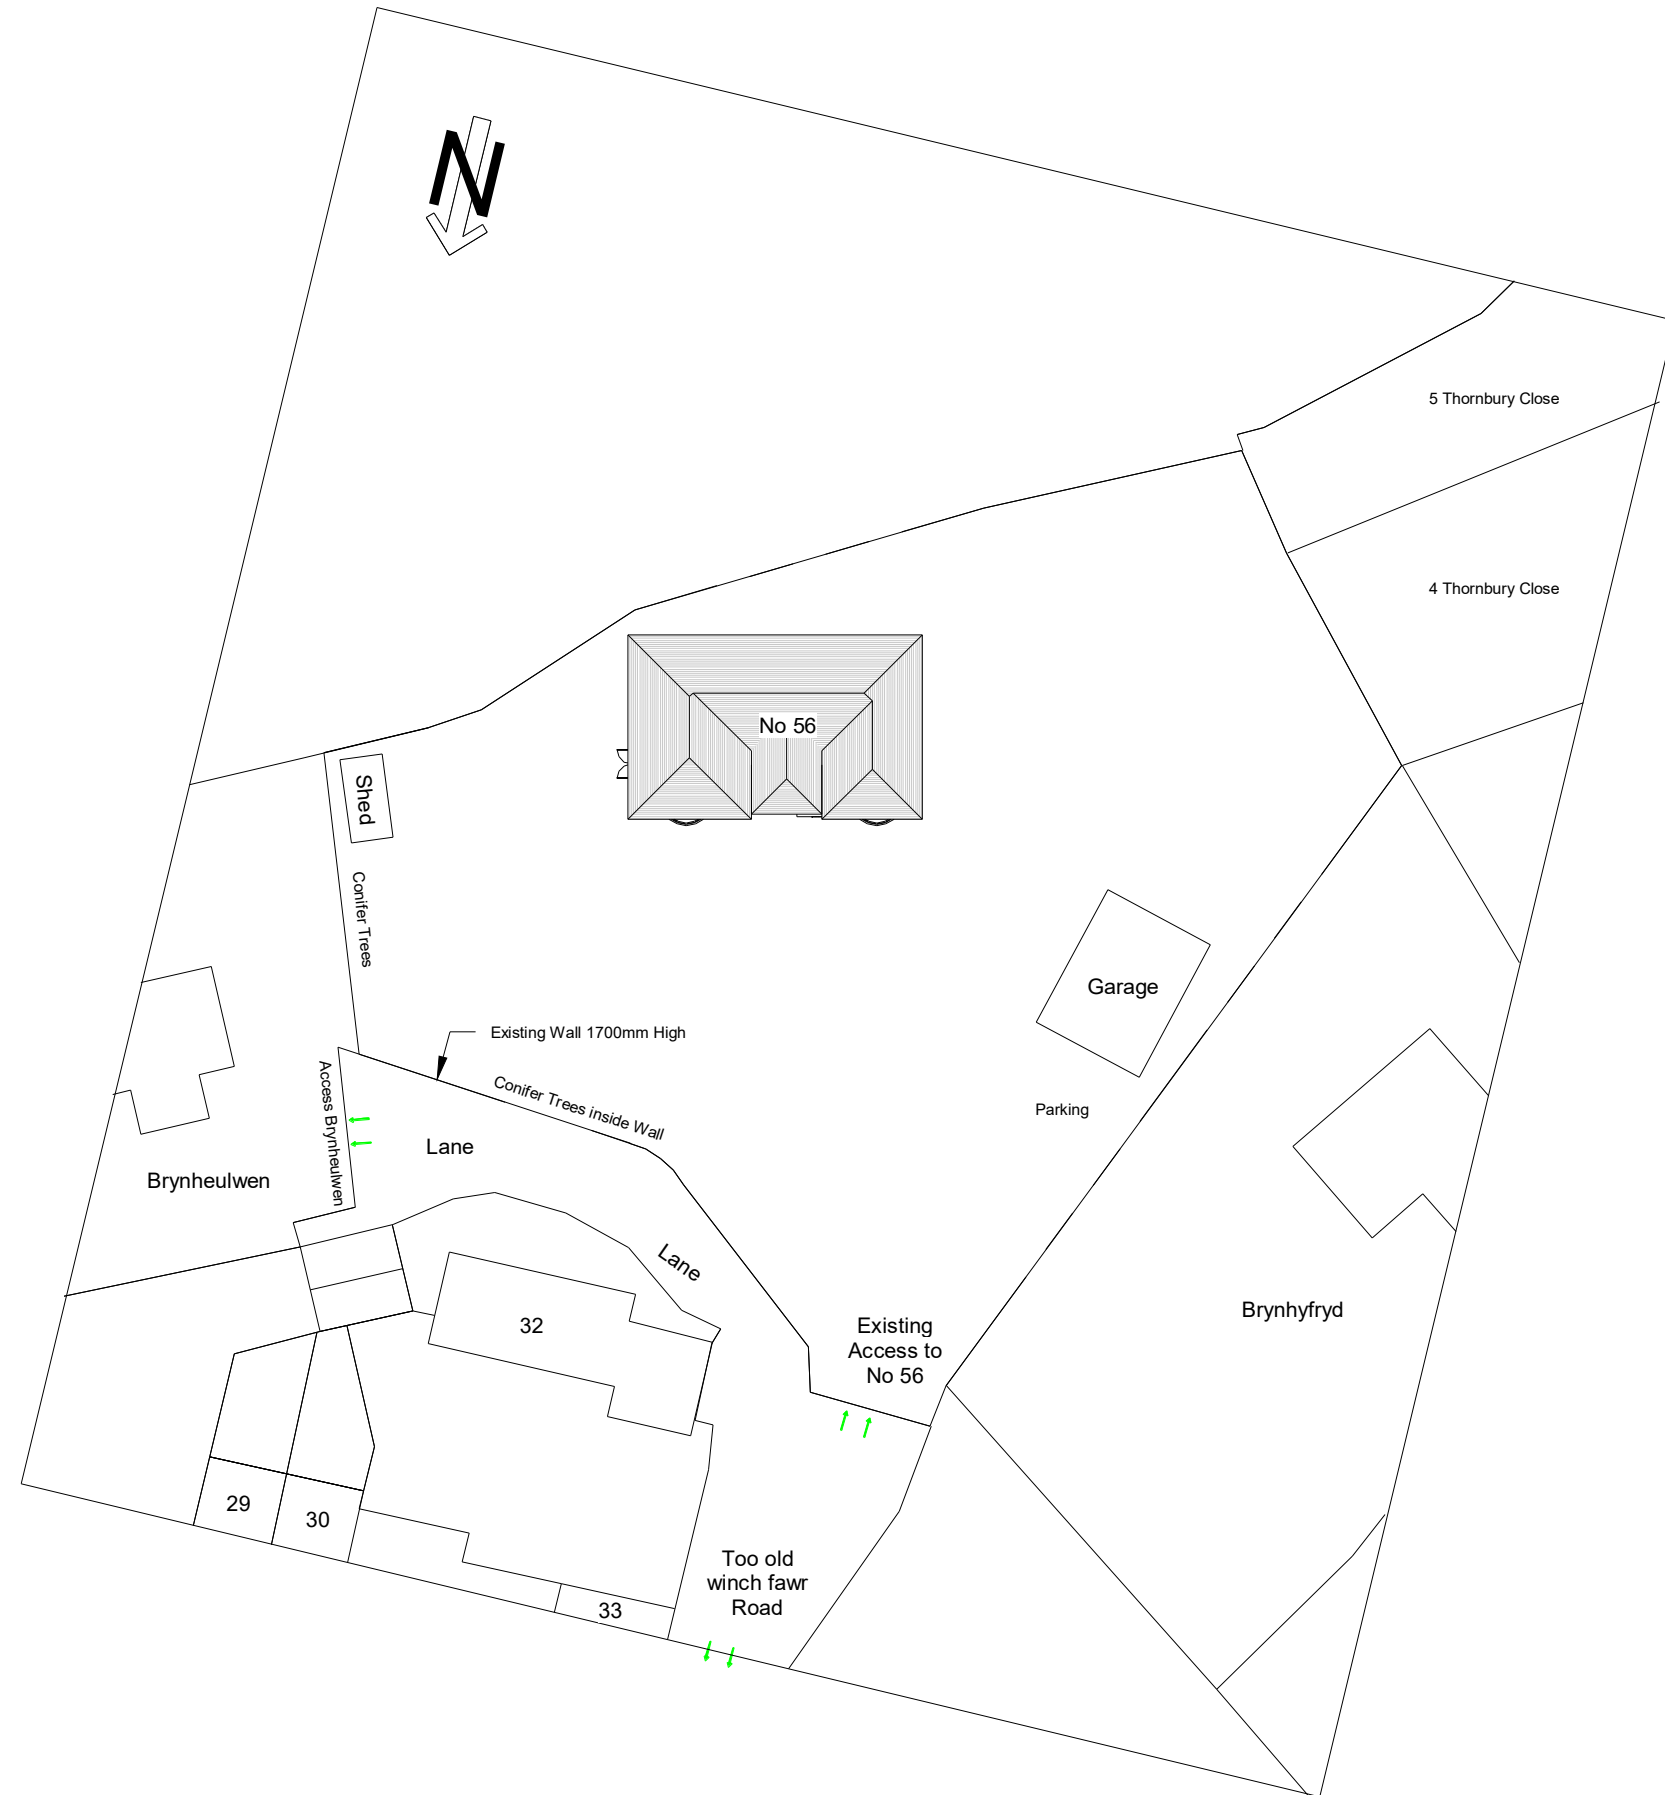

1 Existing Site
1 : 500

PROJECT New 4 Bedroom Dwelling		SHEET Existing Site Plan		
INDIGO DESIGN (Part of 3dcadwales Ltd) 5 Ashlea Drive, Merthyr Tydfil, CF47 0NY Tele 01685 385746 Mob - 07940913216 Email: philip@3dcadwales.co.uk		Address 56 Swansea Road, Clwydyfagwyr, Merthyr Tydfil. CF48 1HR		
This Drawing is Copyright, Dimensions to be checked on site and not scaled from this drawing		Checked by JH	Drawn by PH	Scale (@ A3) 1 : 500
		Rev No A	Description Issue	Date 19/08/2021
PURPOSE OF ISSUE Planning Approval	DRWAING NUMBER SR-03			

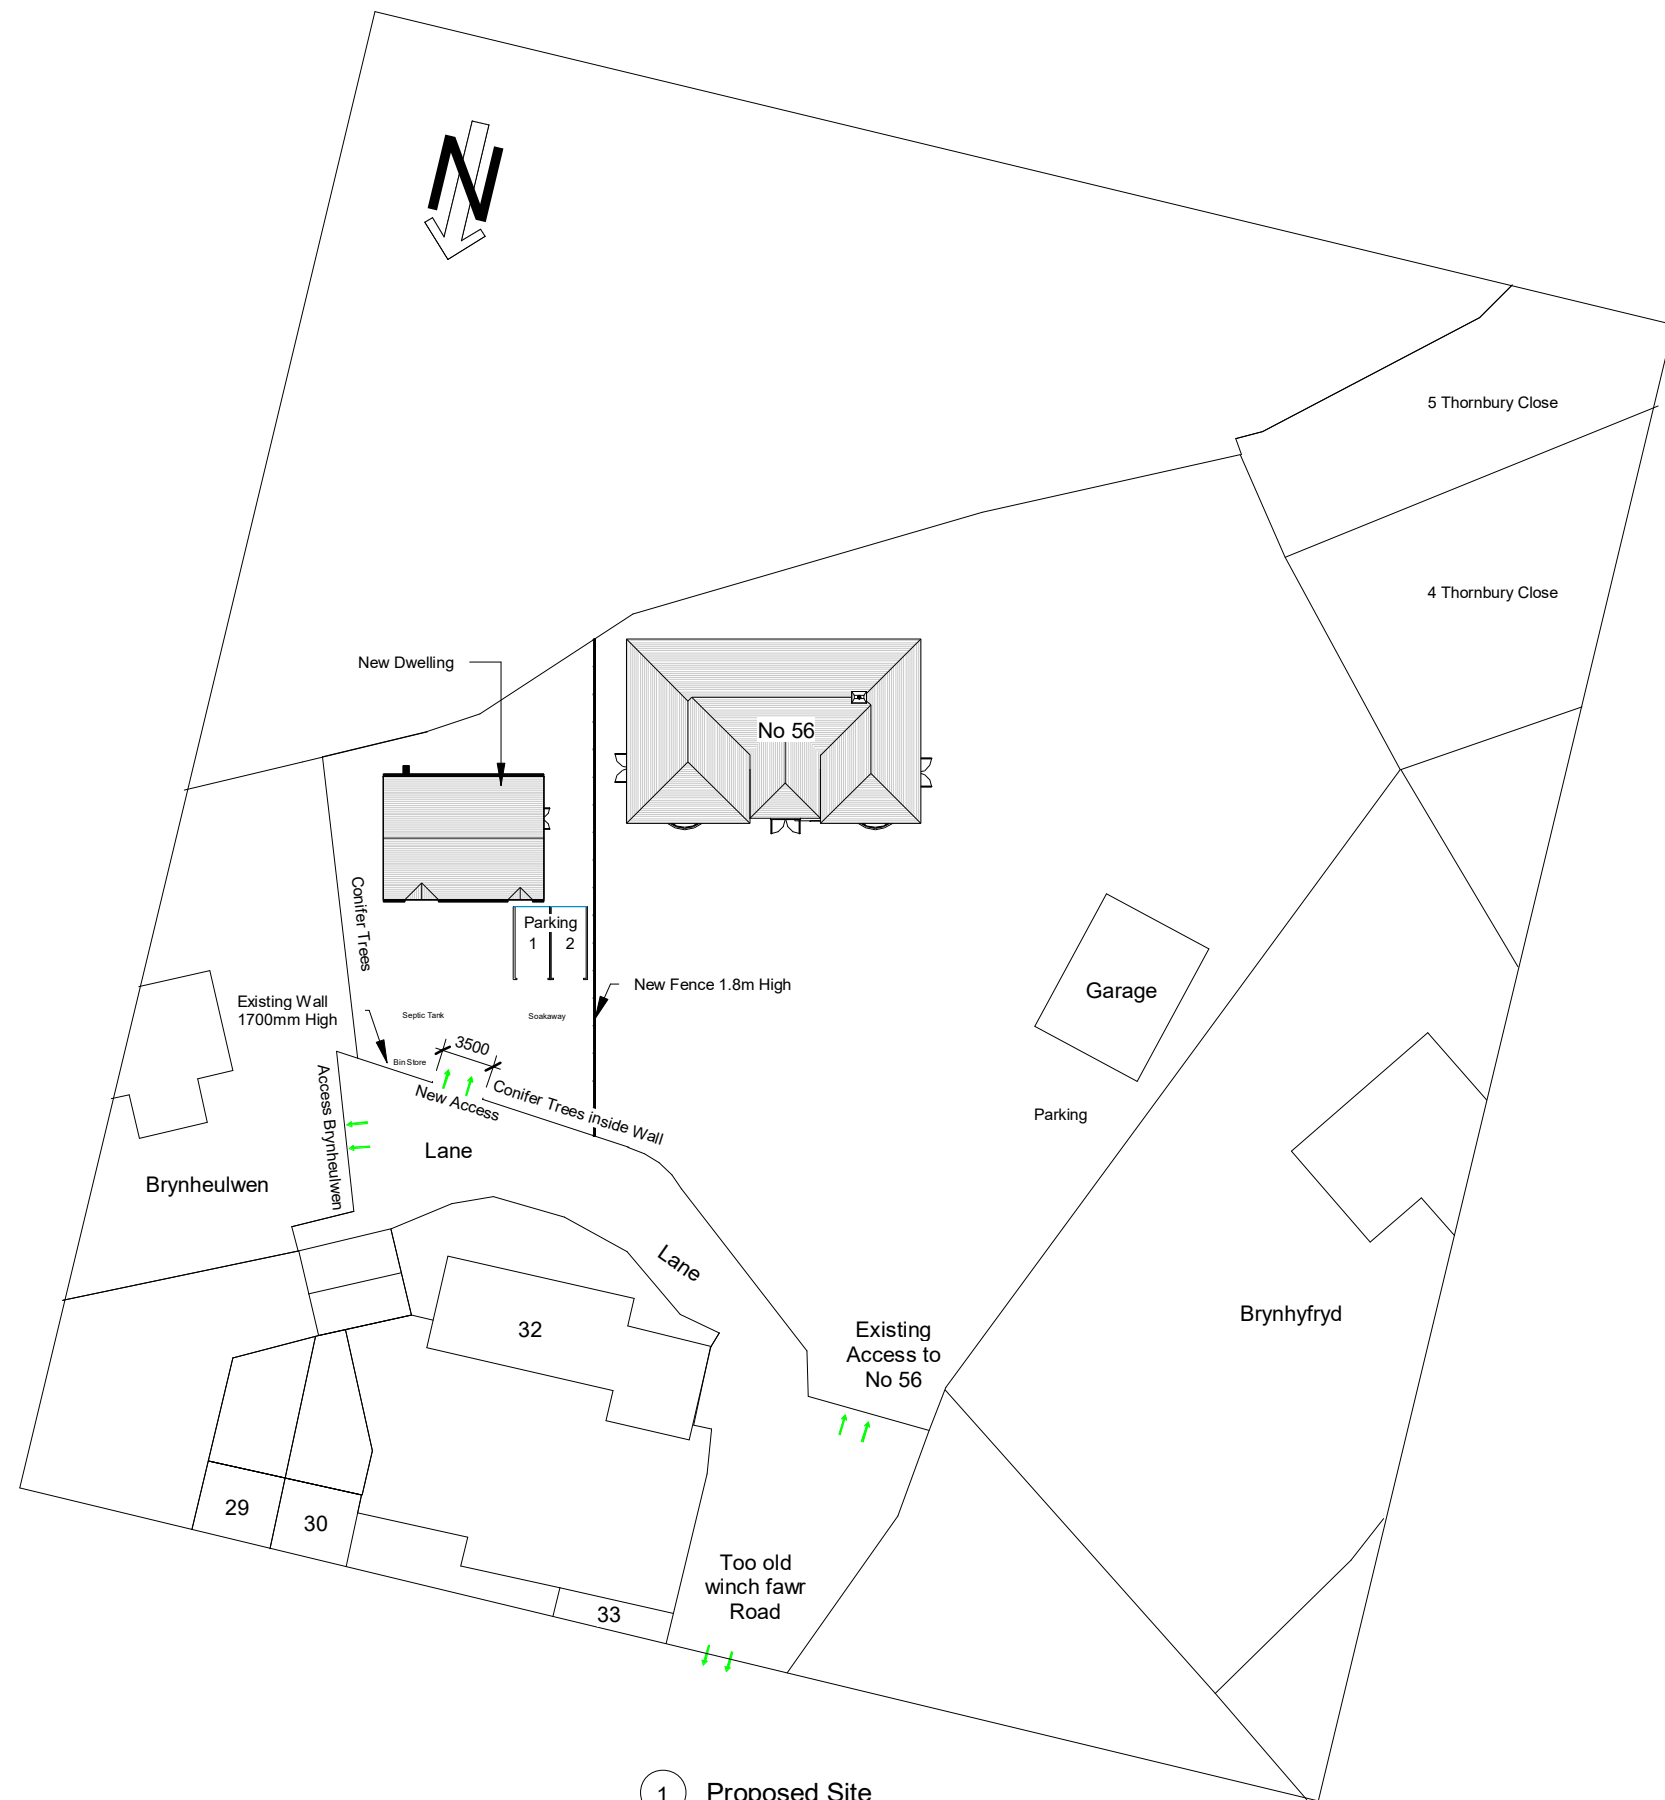

1 Proposed Site
1 : 500



PROJECT New 4 Bedroom Dwelling		SHEET Proposed Site Plan		
INDIGO DESIGN (Part of 3dcadwales Ltd) 5 Ashlea Drive, Merthyr Tydfil, CF47 0NY Tele 01685 385746 Mob - 07940913216 Email: philip@3dcadwales.co.uk		Address 56 Swansea Road, Clwydyfagwyr, Merthyr Tydfil. CF48 1HR		
This Drawing is Copyright, Dimensions to be checked on site and not scaled from this drawing		Checked by JH	Drawn by PH	Scale (@ A3) 1 : 500
		Rev No A	Description Issue	Date 19/08/2021
PURPOSE OF ISSUE Planning Approval	DRWAING NUMBER SR-04			