




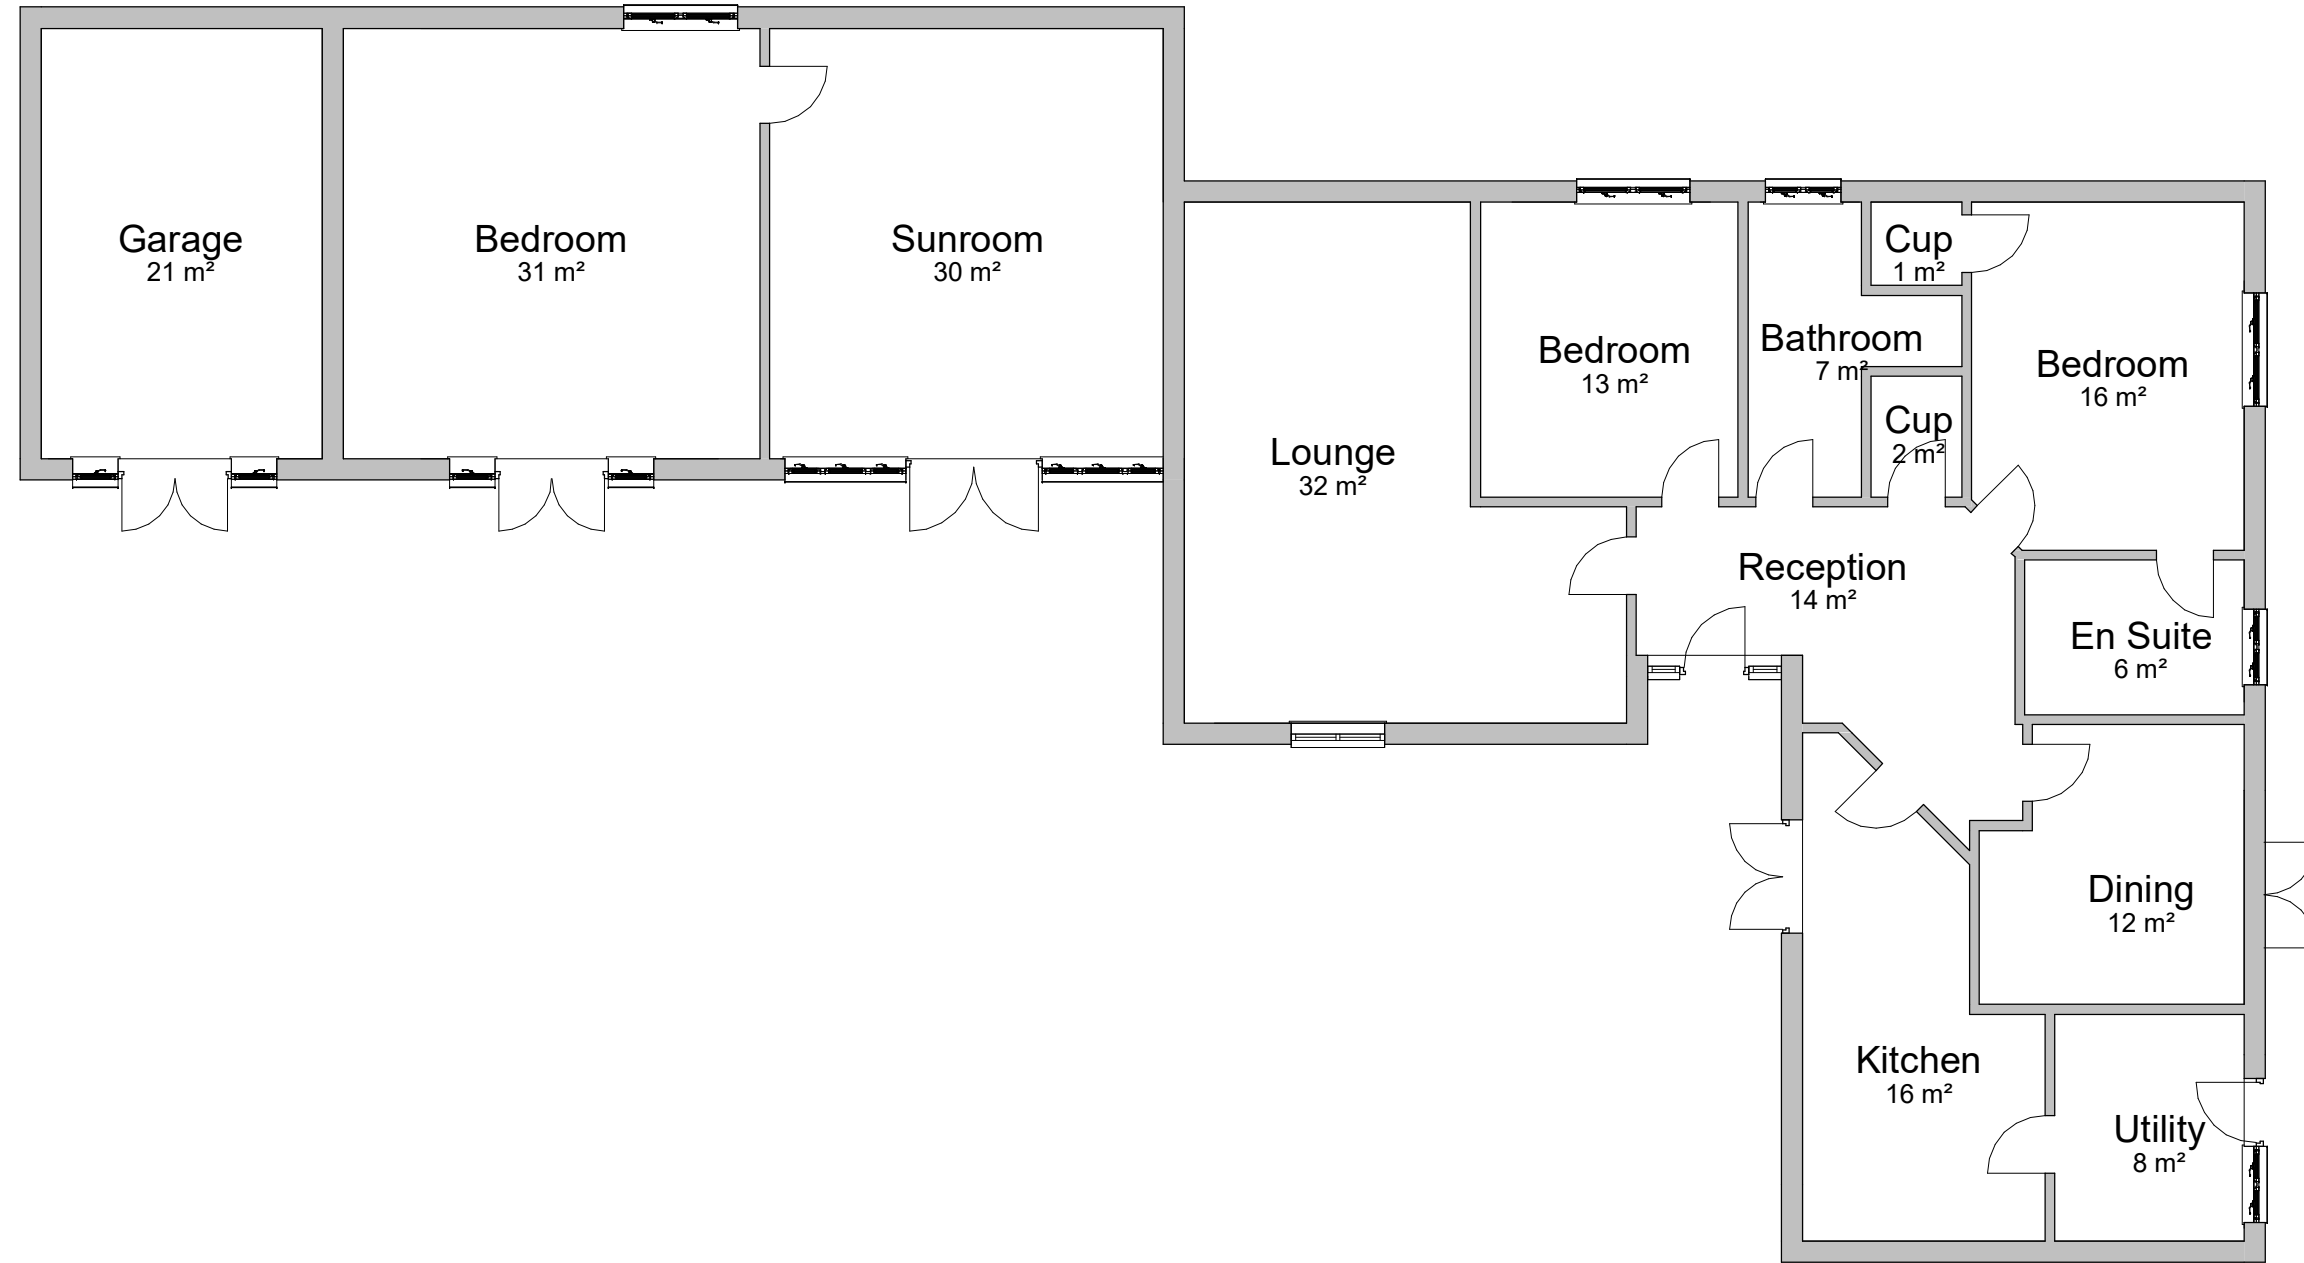


1 Existing Ground Floor
1 : 100

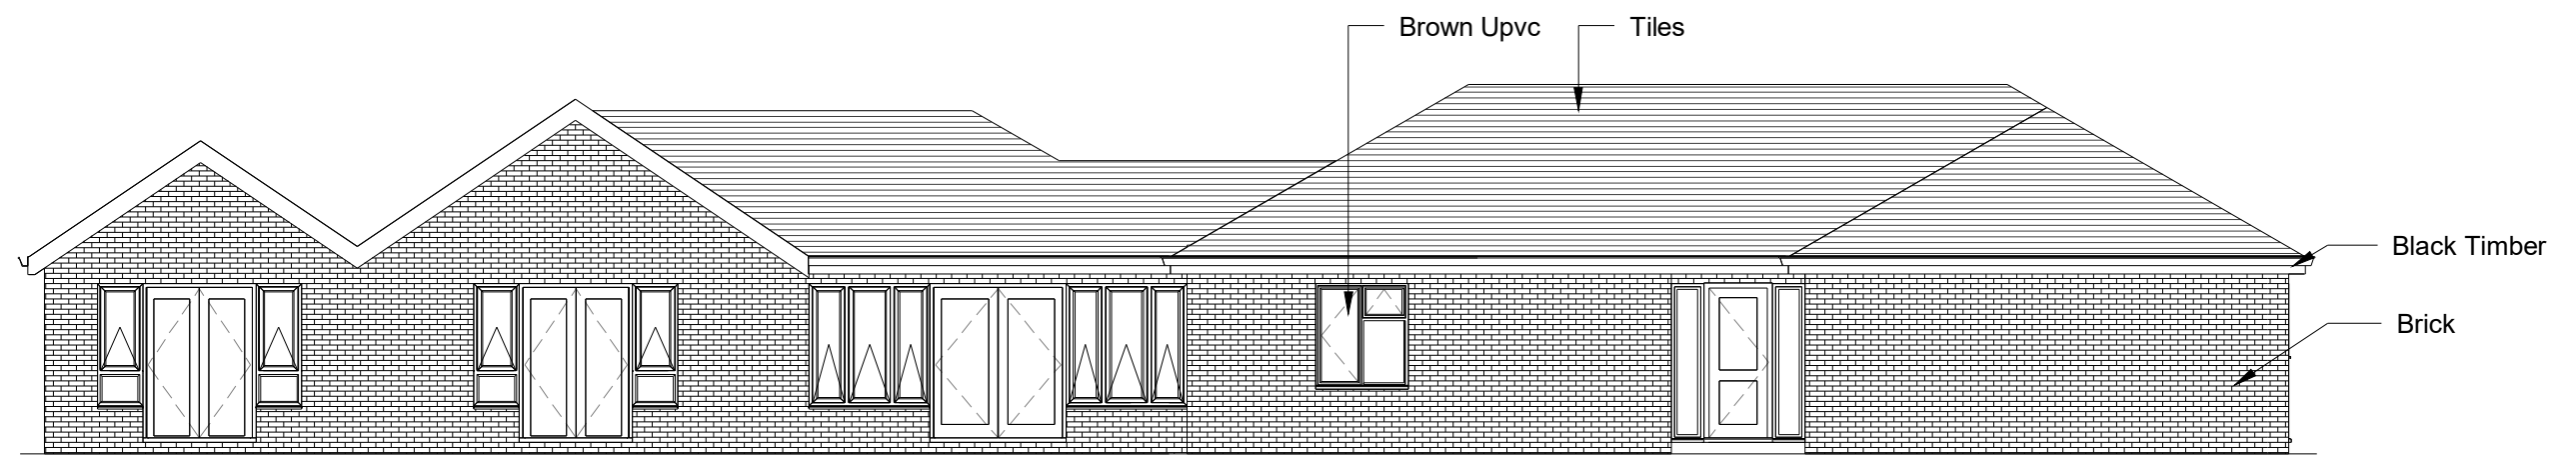

1 Existing Front Elevation
1 : 100

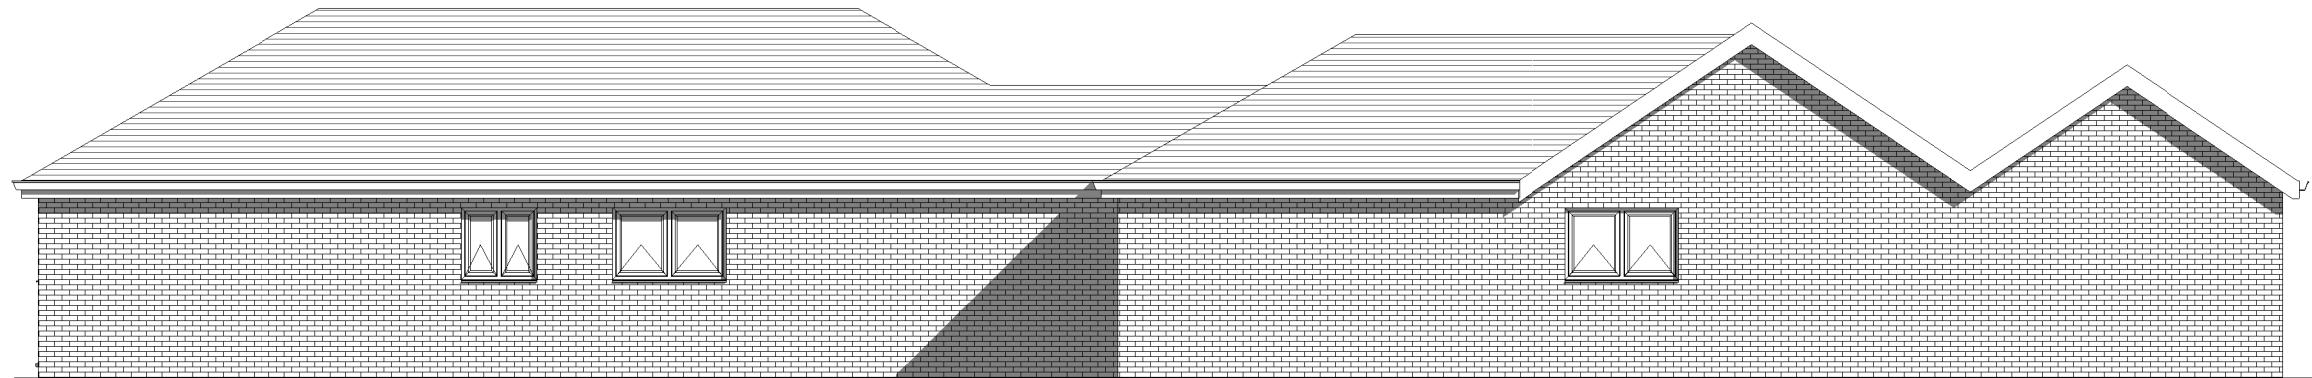


2 Existing Rear Elevation
1 : 100

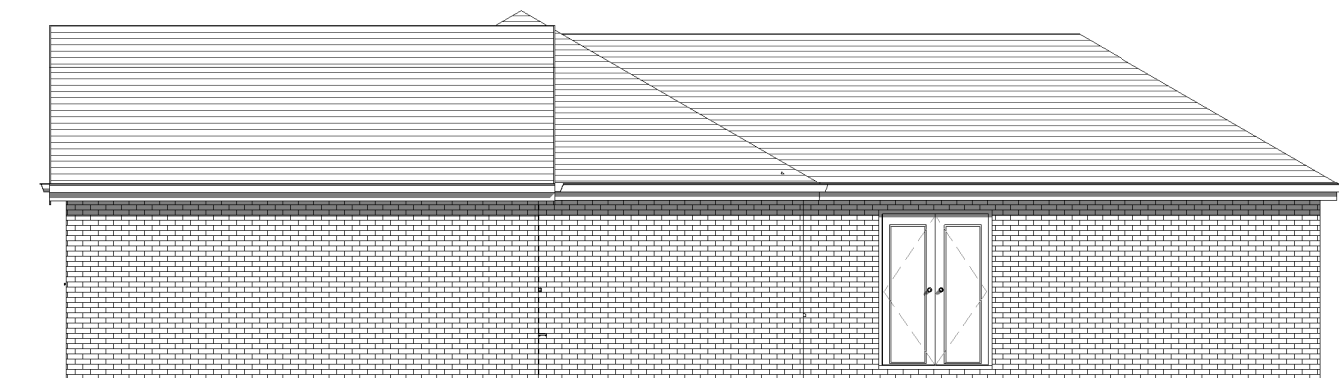

3 Existing Side 1 Elevation
1 : 100



4 Existing Side 2 Elevation
1 : 100

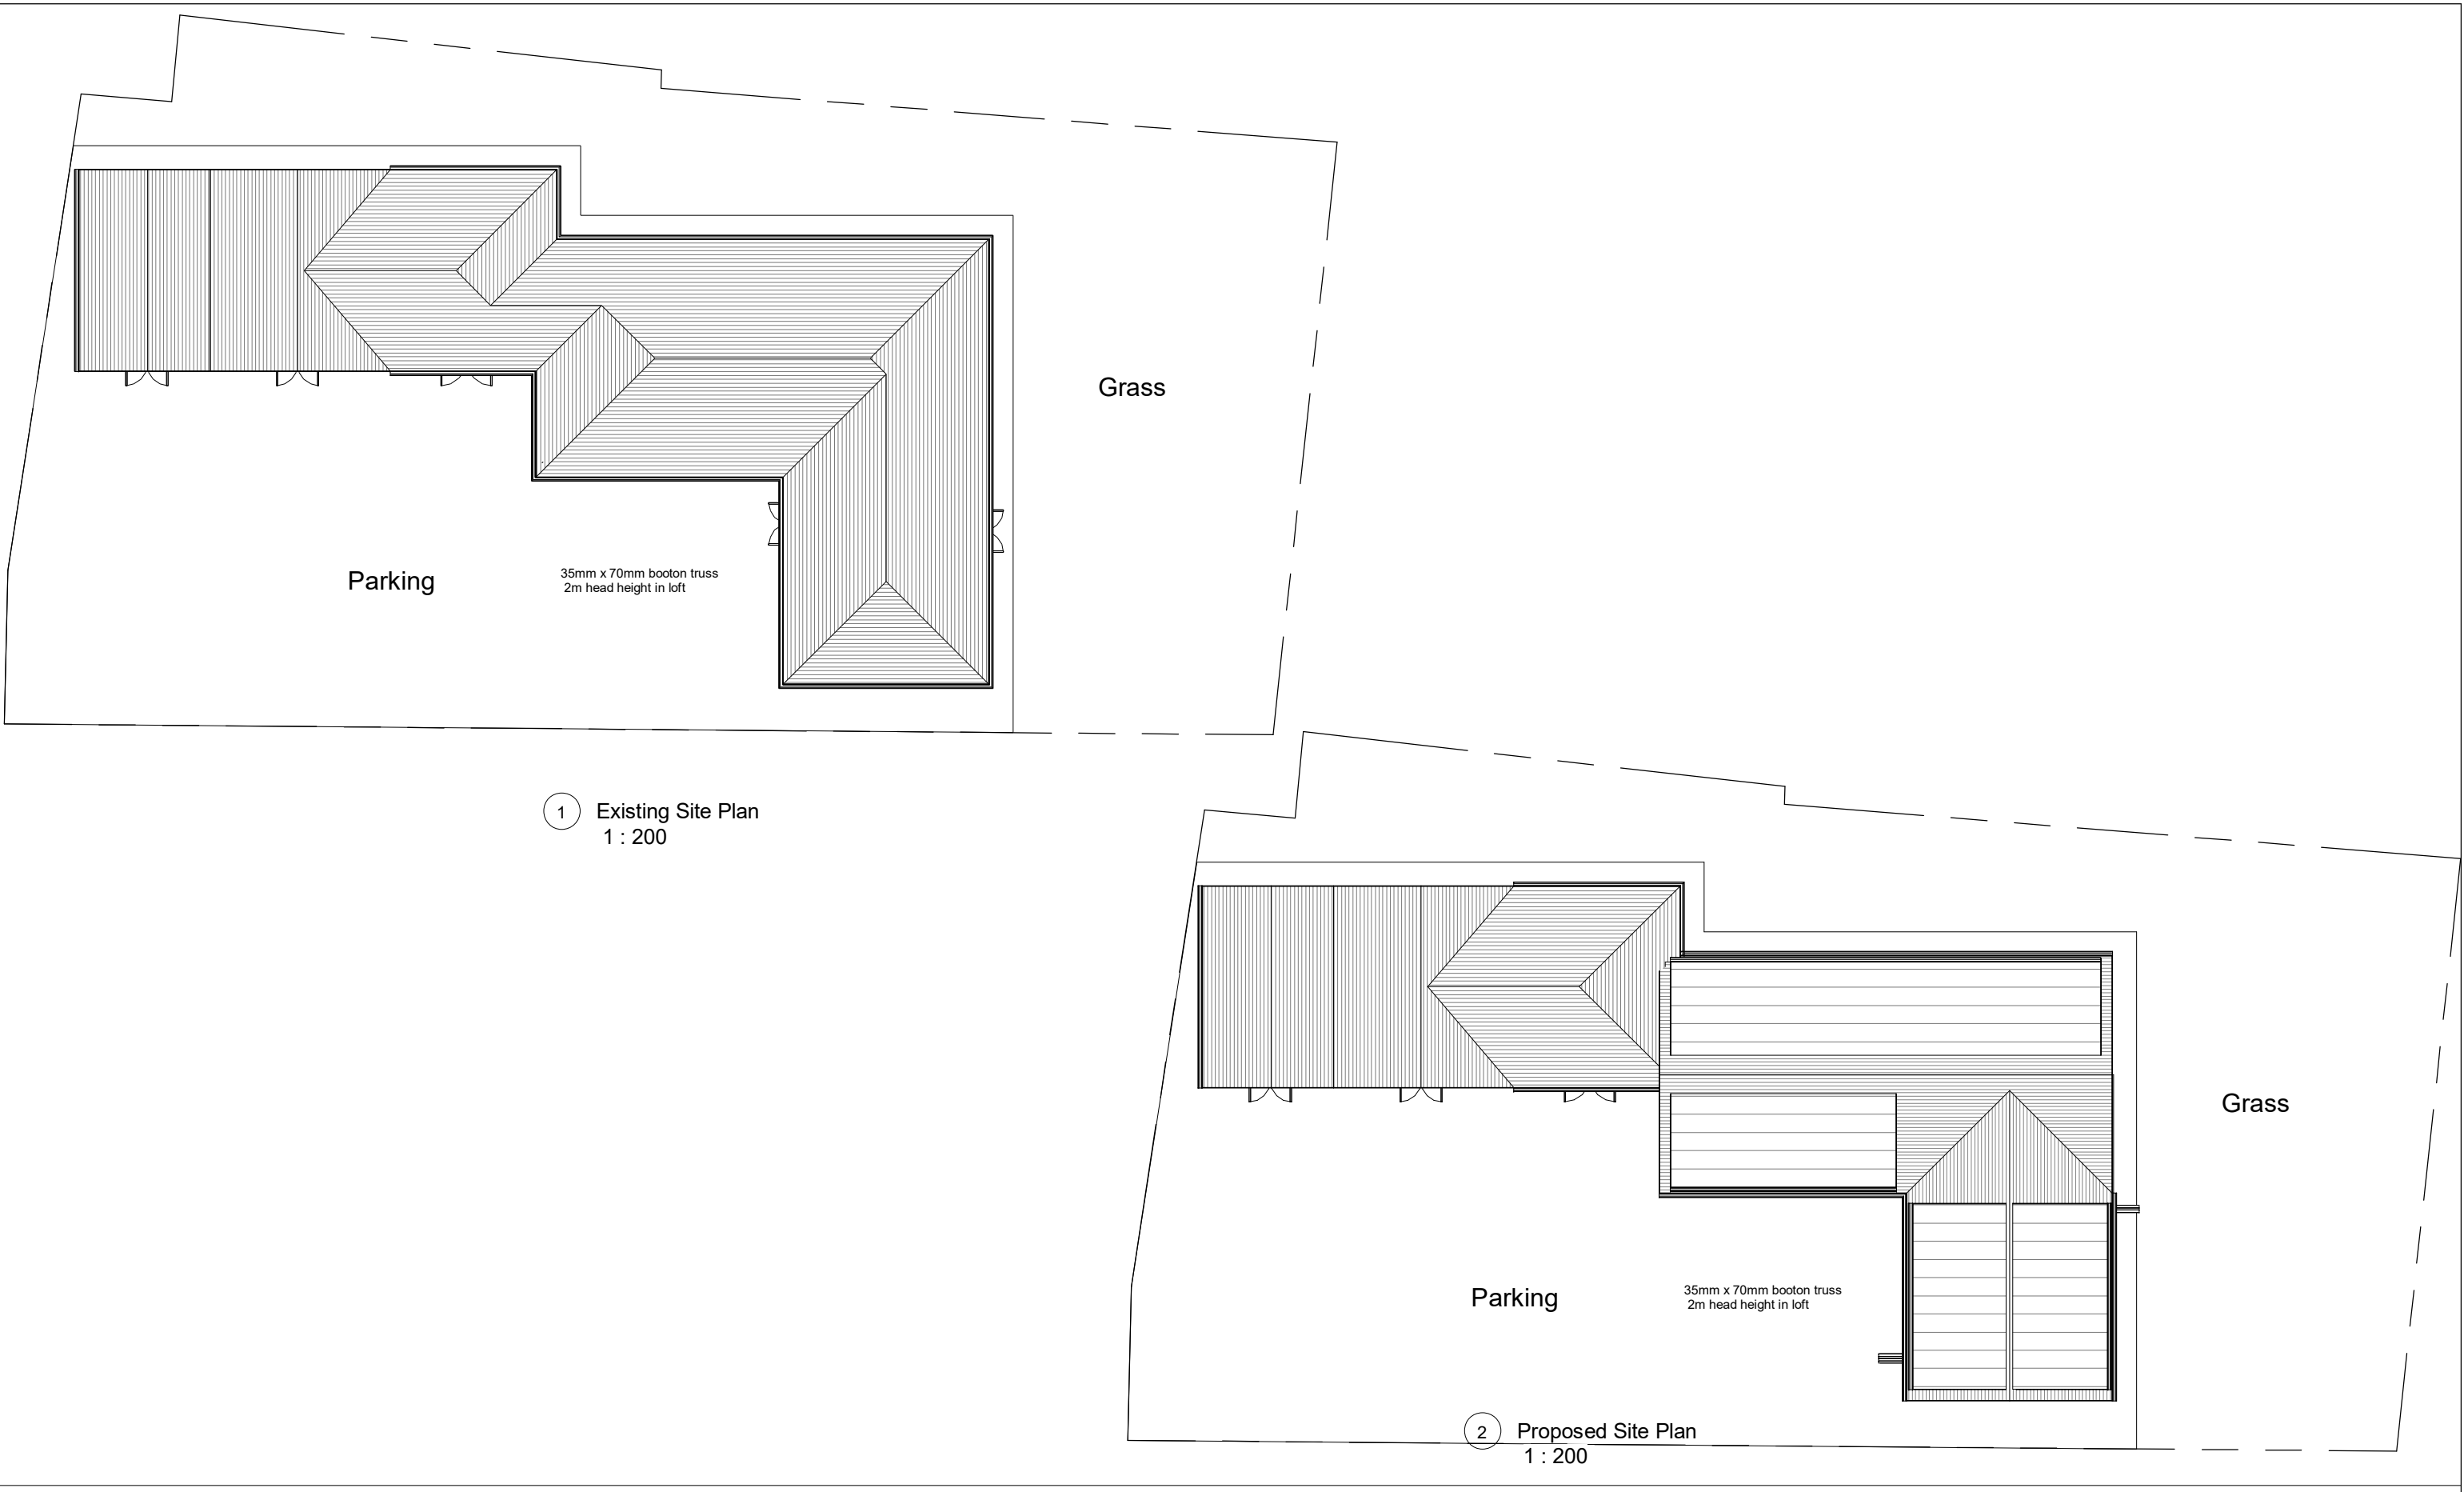



Paul James
Managing Director

Direct Line: 07810 565334
paul@ecagroup.co.uk
www.ecagroup.co.uk

The ECAS Group
UNIT 2
PLYMOUTH COURT
WARLOW STREET
MERTHYR TYDFIL
CF47 0YS

Tel: 01685 386 495



ecas group
Trading arm of ECAS Systems Ltd


Ecas Property Services.
The Arches, Merthyr Tydfil, CF47 0YS.
Mob 07810 565334
Email: info@ecagroup.co.uk

This Drawing is Copyright,
Dimensions to be checked on site
and not scaled from this drawing


PURPOSE OF ISSUE	CHECKED BY	DRAWN BY	DRAWING NUMBER	SCALE (@ A3)															
Planning Approval	JH	PH	WS-03	1 : 200															
PROJECT	ADDRESS		<table><tr><th>Rev No</th><th>Description</th><th>Date</th></tr><tr><td>A</td><td>Issue</td><td>23/03/2021</td></tr><tr><td> </td><td> </td><td> </td></tr><tr><td> </td><td> </td><td> </td></tr><tr><td> </td><td> </td><td> </td></tr></table>		Rev No	Description	Date	A	Issue	23/03/2021									
Rev No	Description	Date																	
A	Issue	23/03/2021																	
SHEET	Dormer Conversion																		
	Site Plans																		
Woodstock, Somerset Lane, Merthyr Tydfil, CF48 2PA																			




Registered in England & Wales: 05290149
VAT Registration Number: 921 8023 58

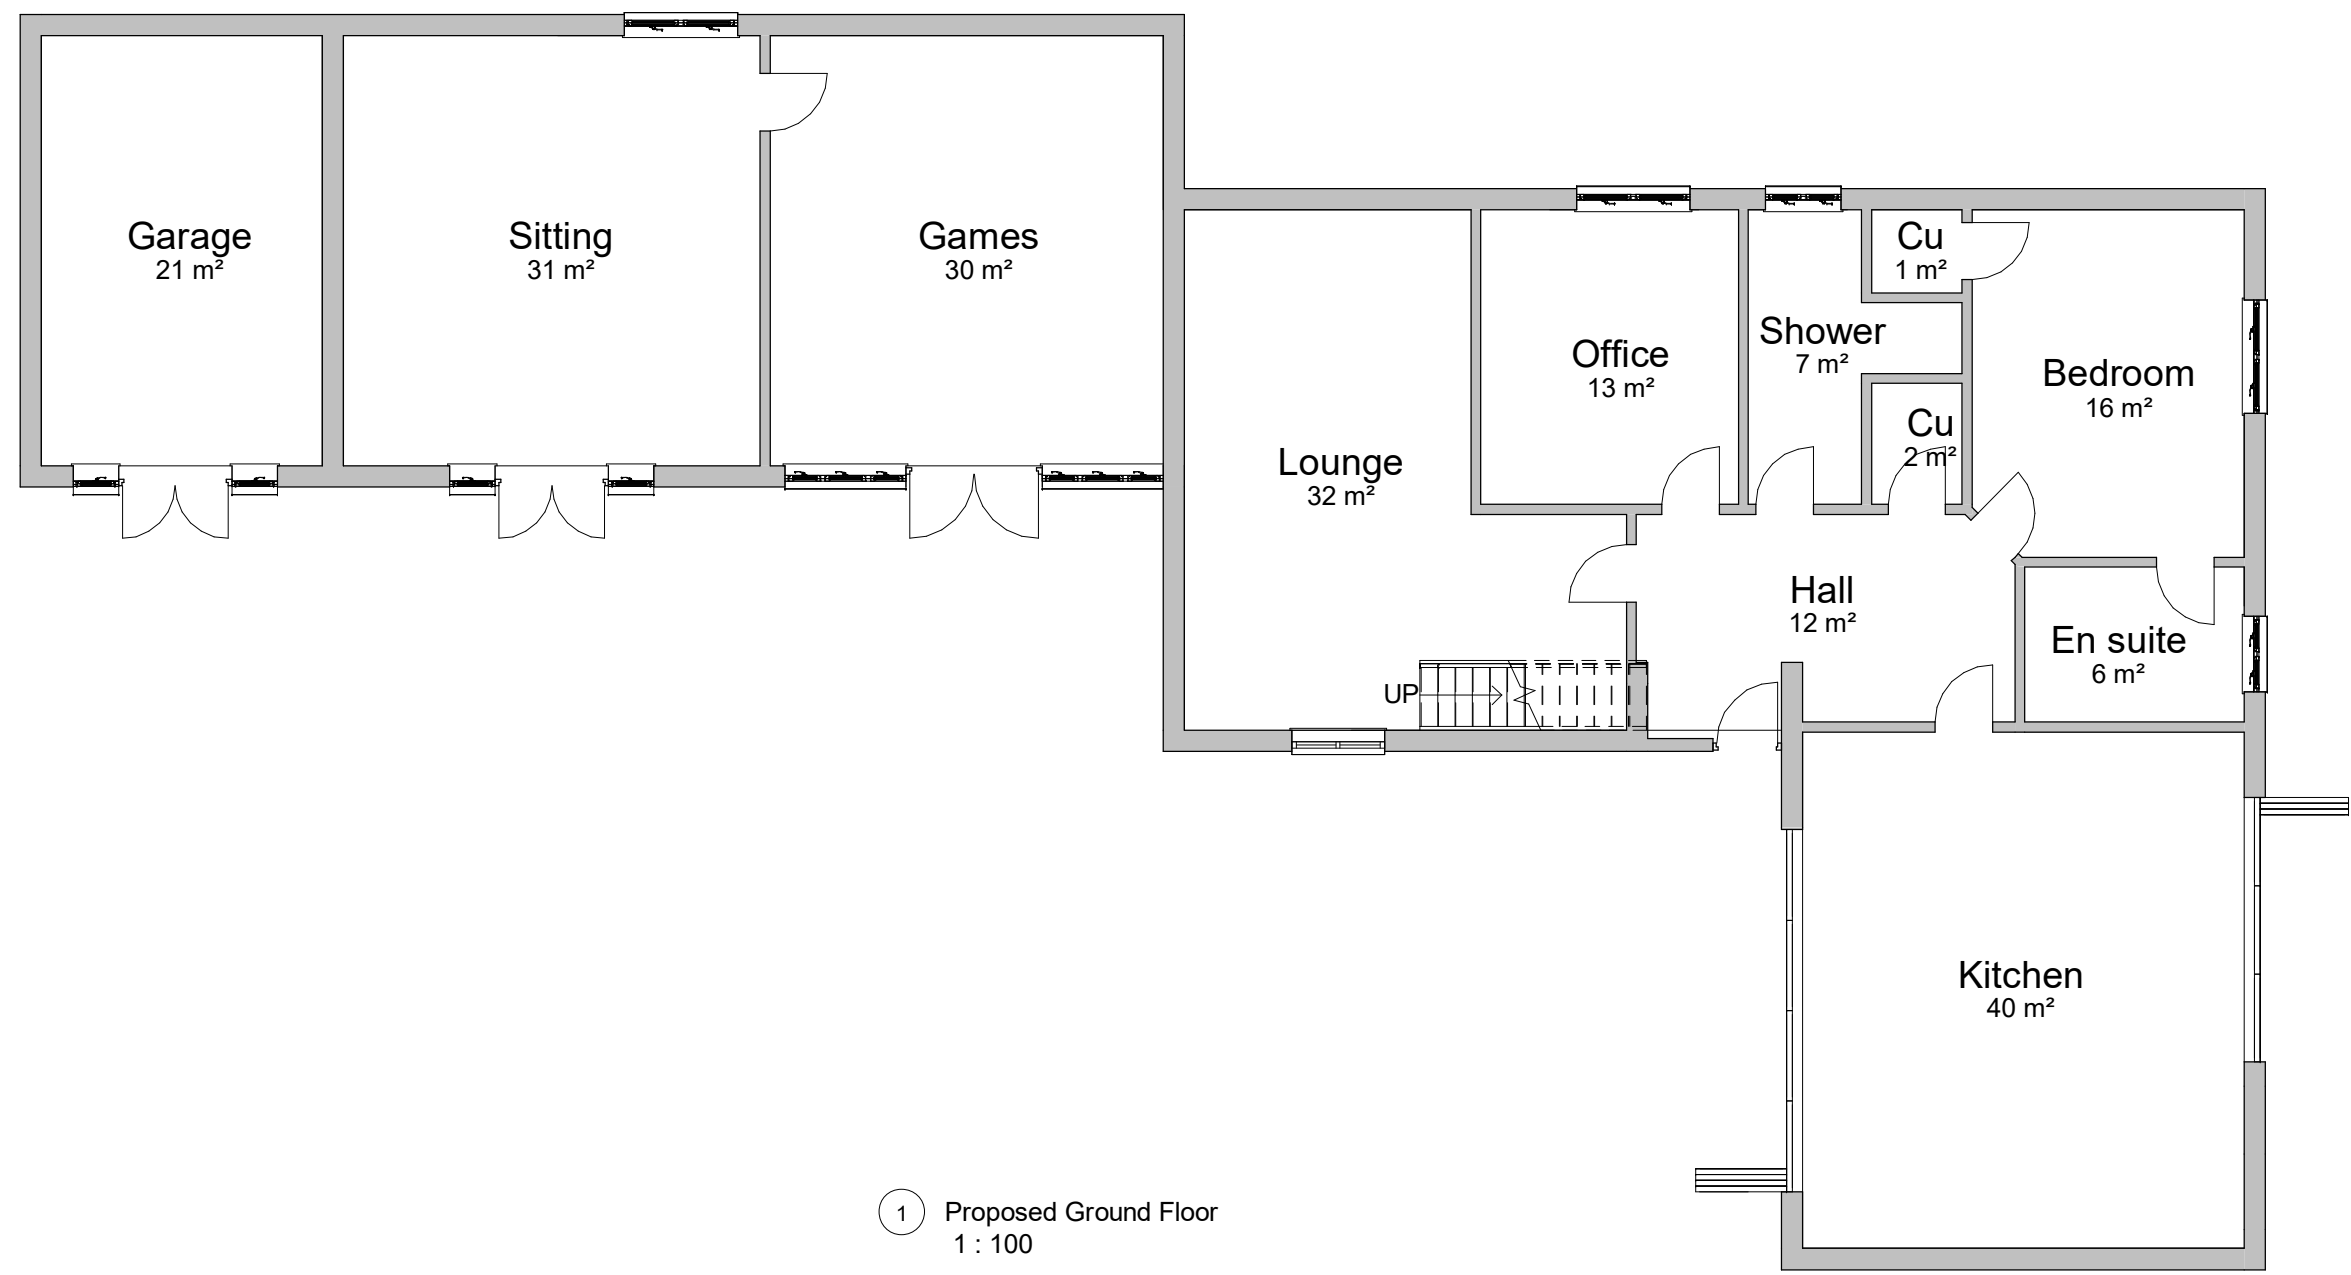


1 Proposed Ground Floor
1 : 100

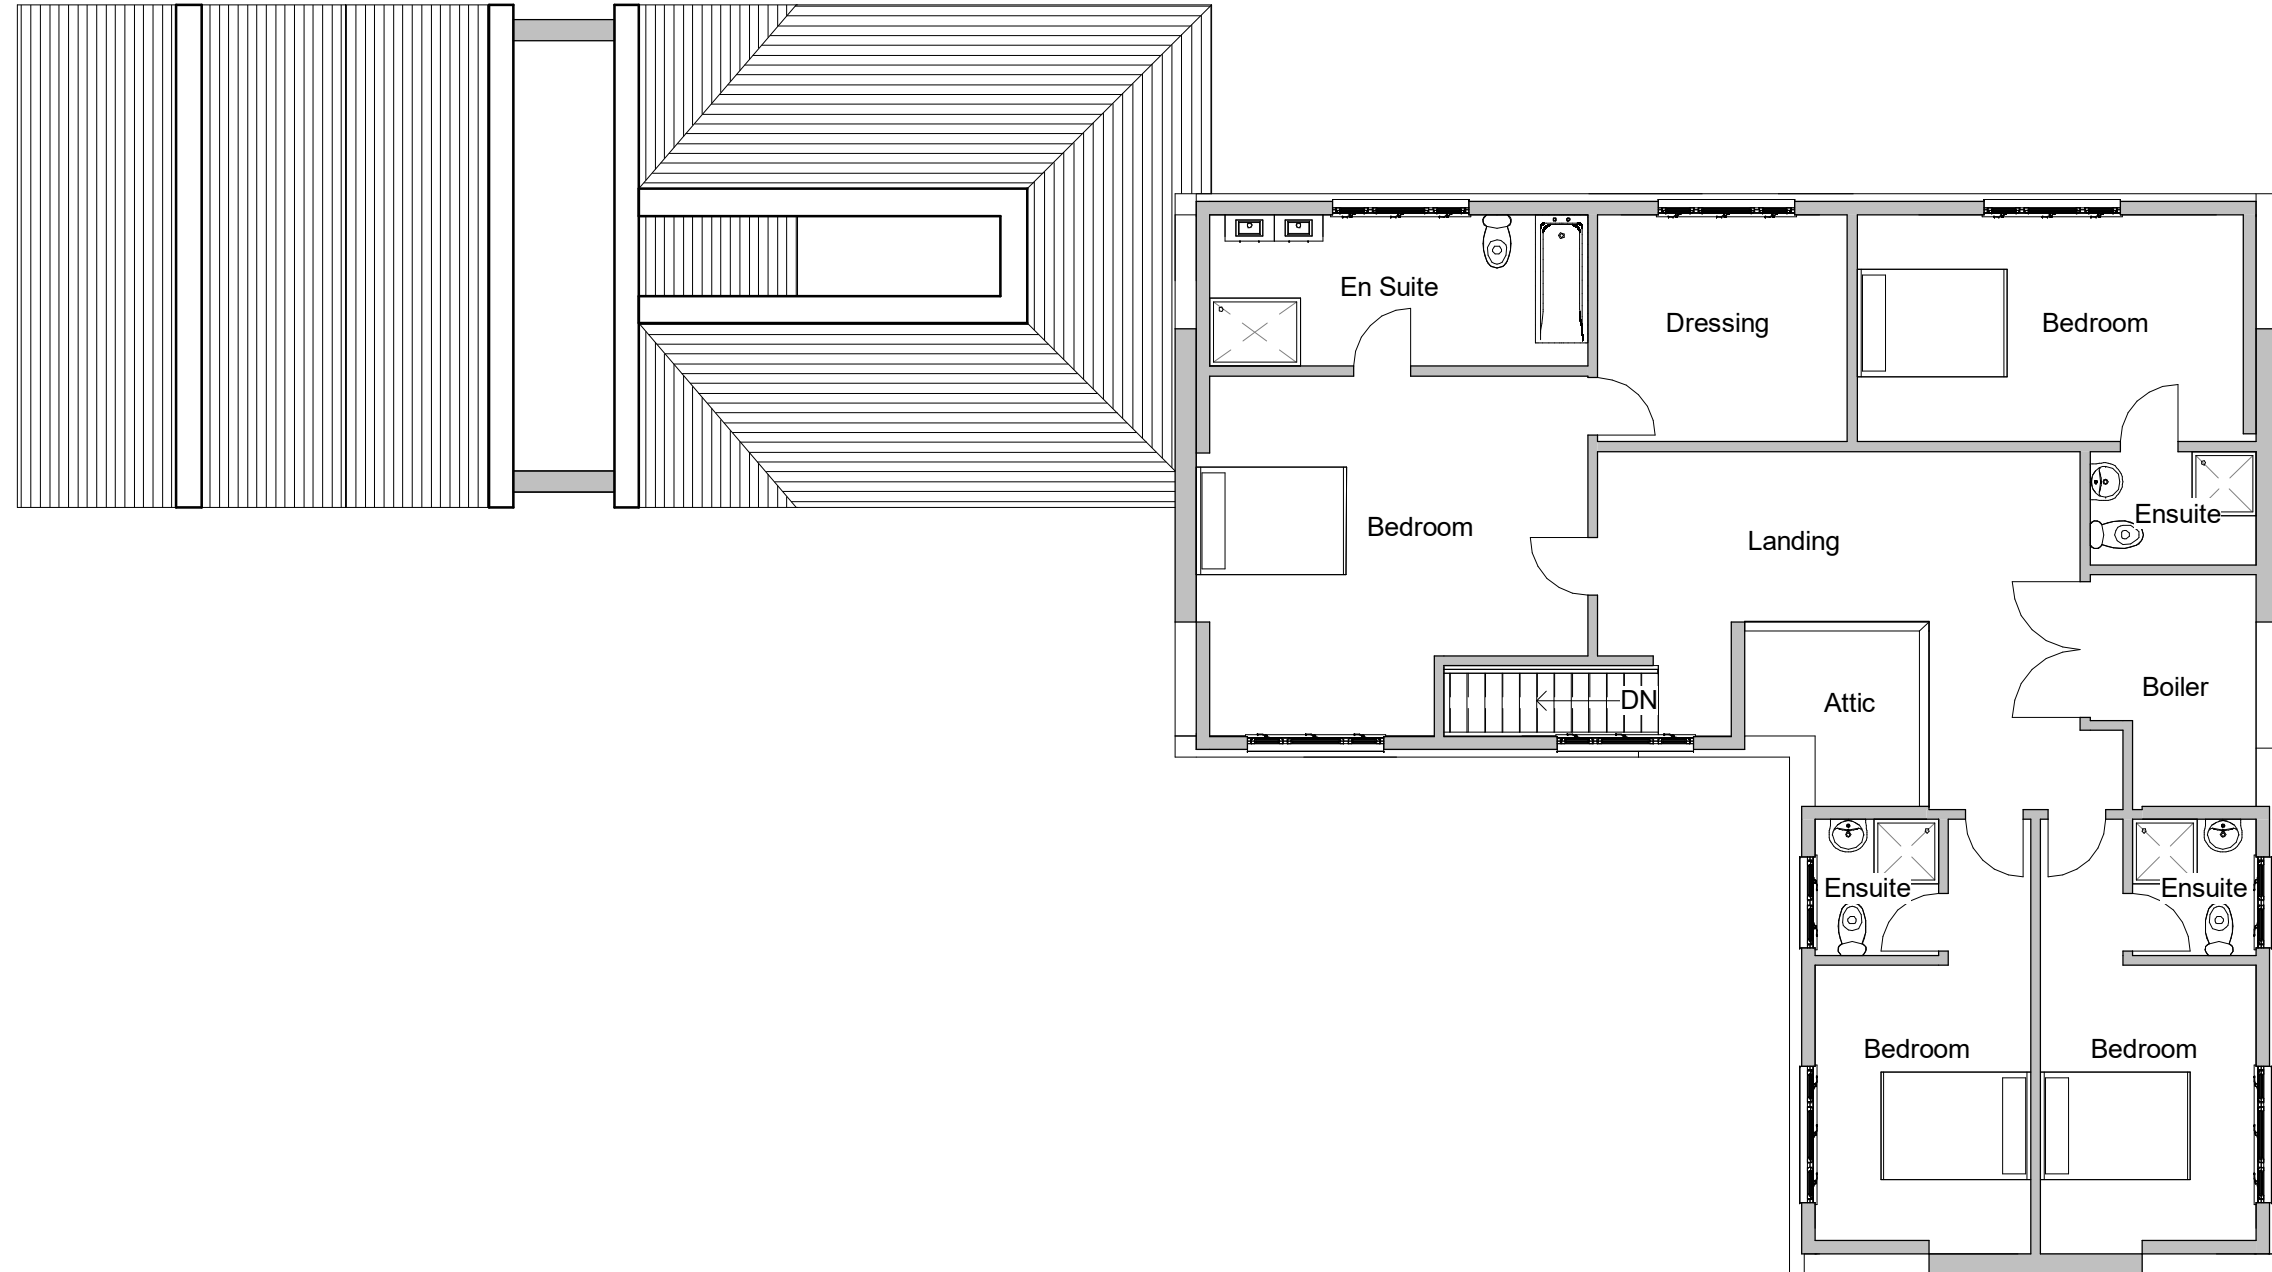


1 Proposed First Floor
1 : 100

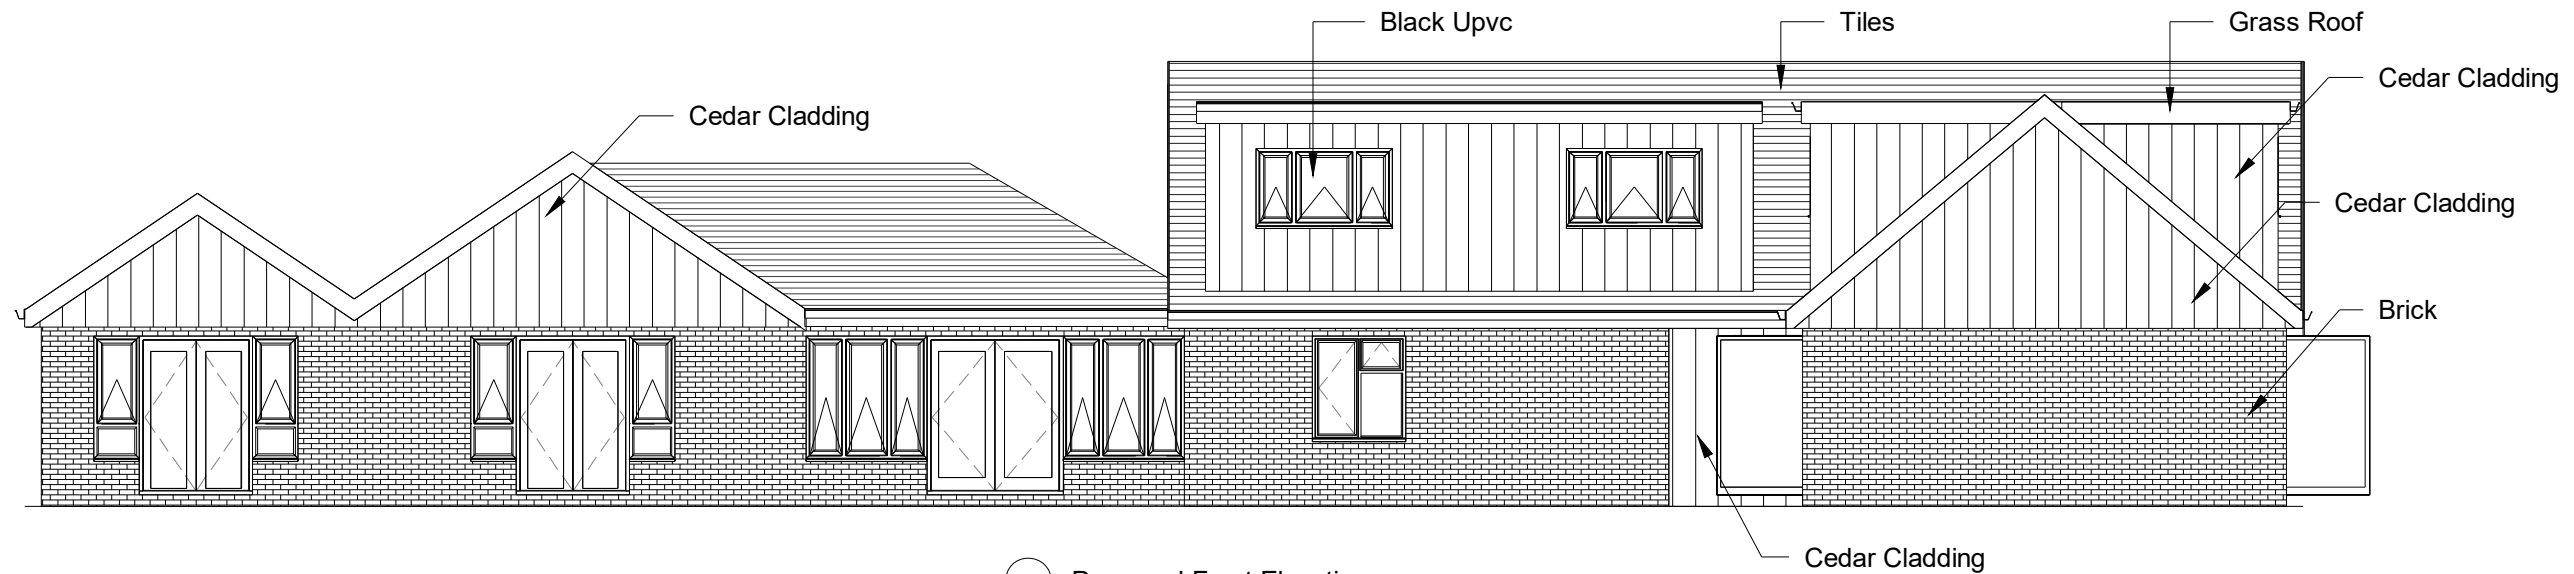

1 Proposed Front Elevation
1 : 100

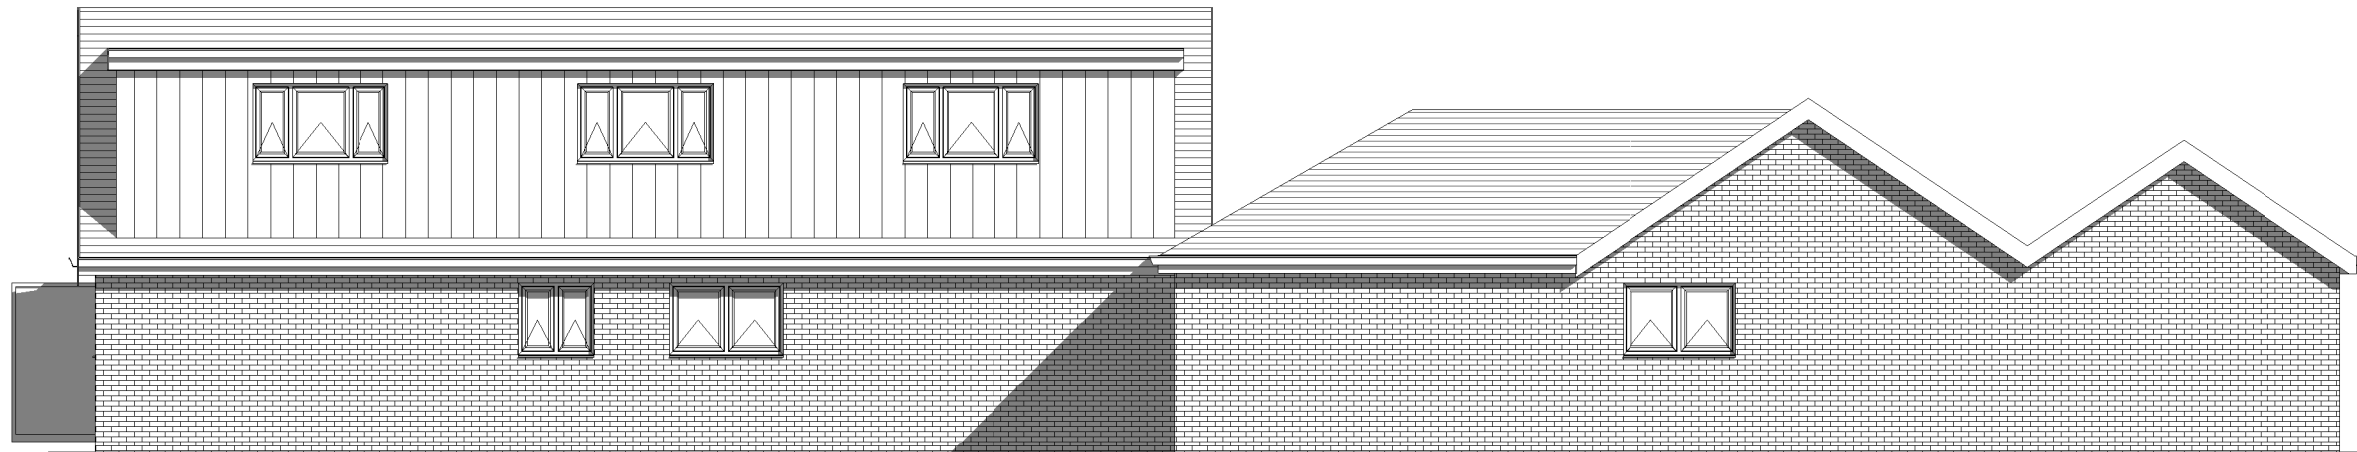


2 Proposed Rear Elevation
1 : 100

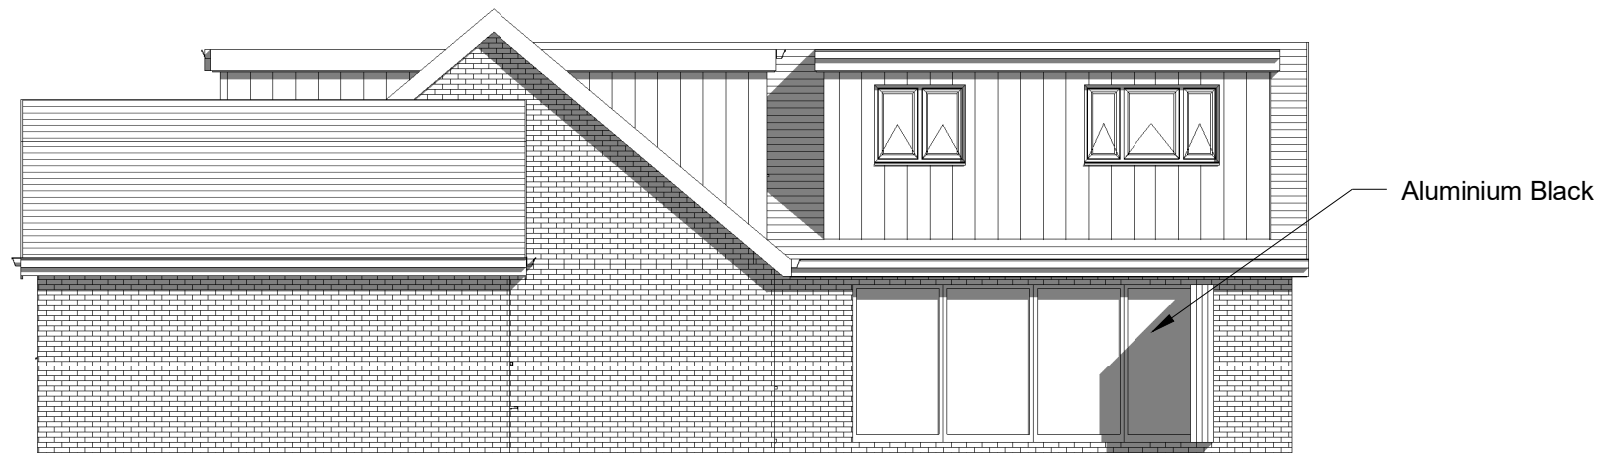

3 Proposed Side 1 Elevation
1 : 100



4 Proposed Side 2 Elevation
1 : 100

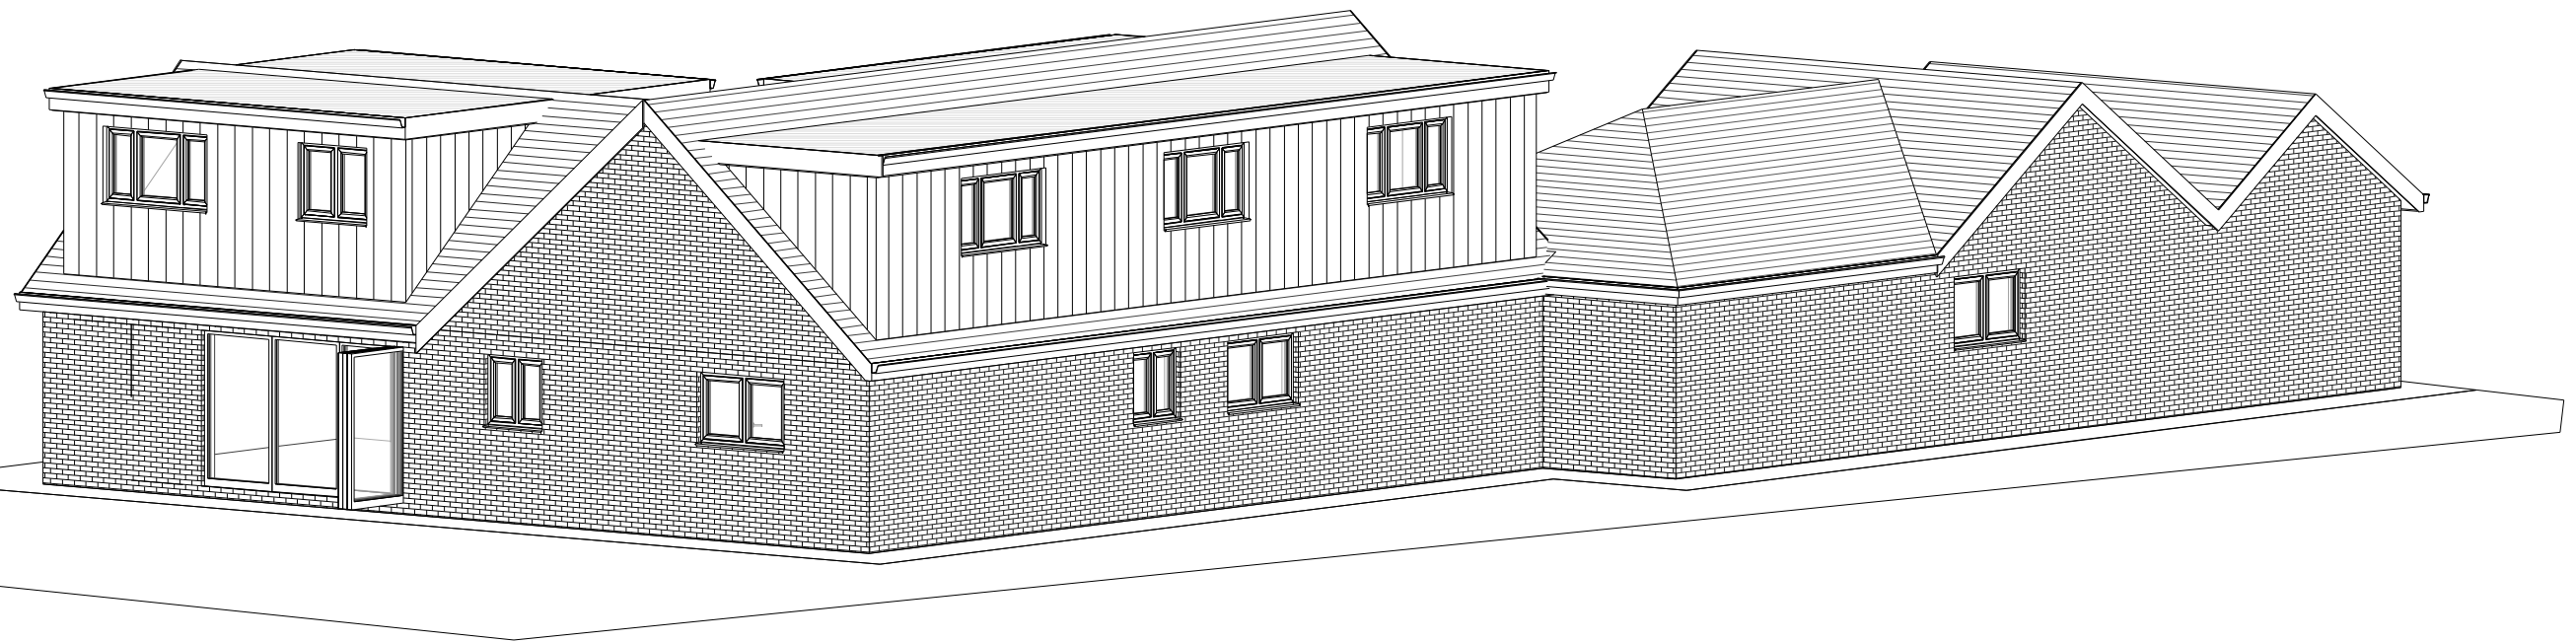

1 Proposed Rear Illustration



1 Existing Illustration



2 Proposed Illustration