
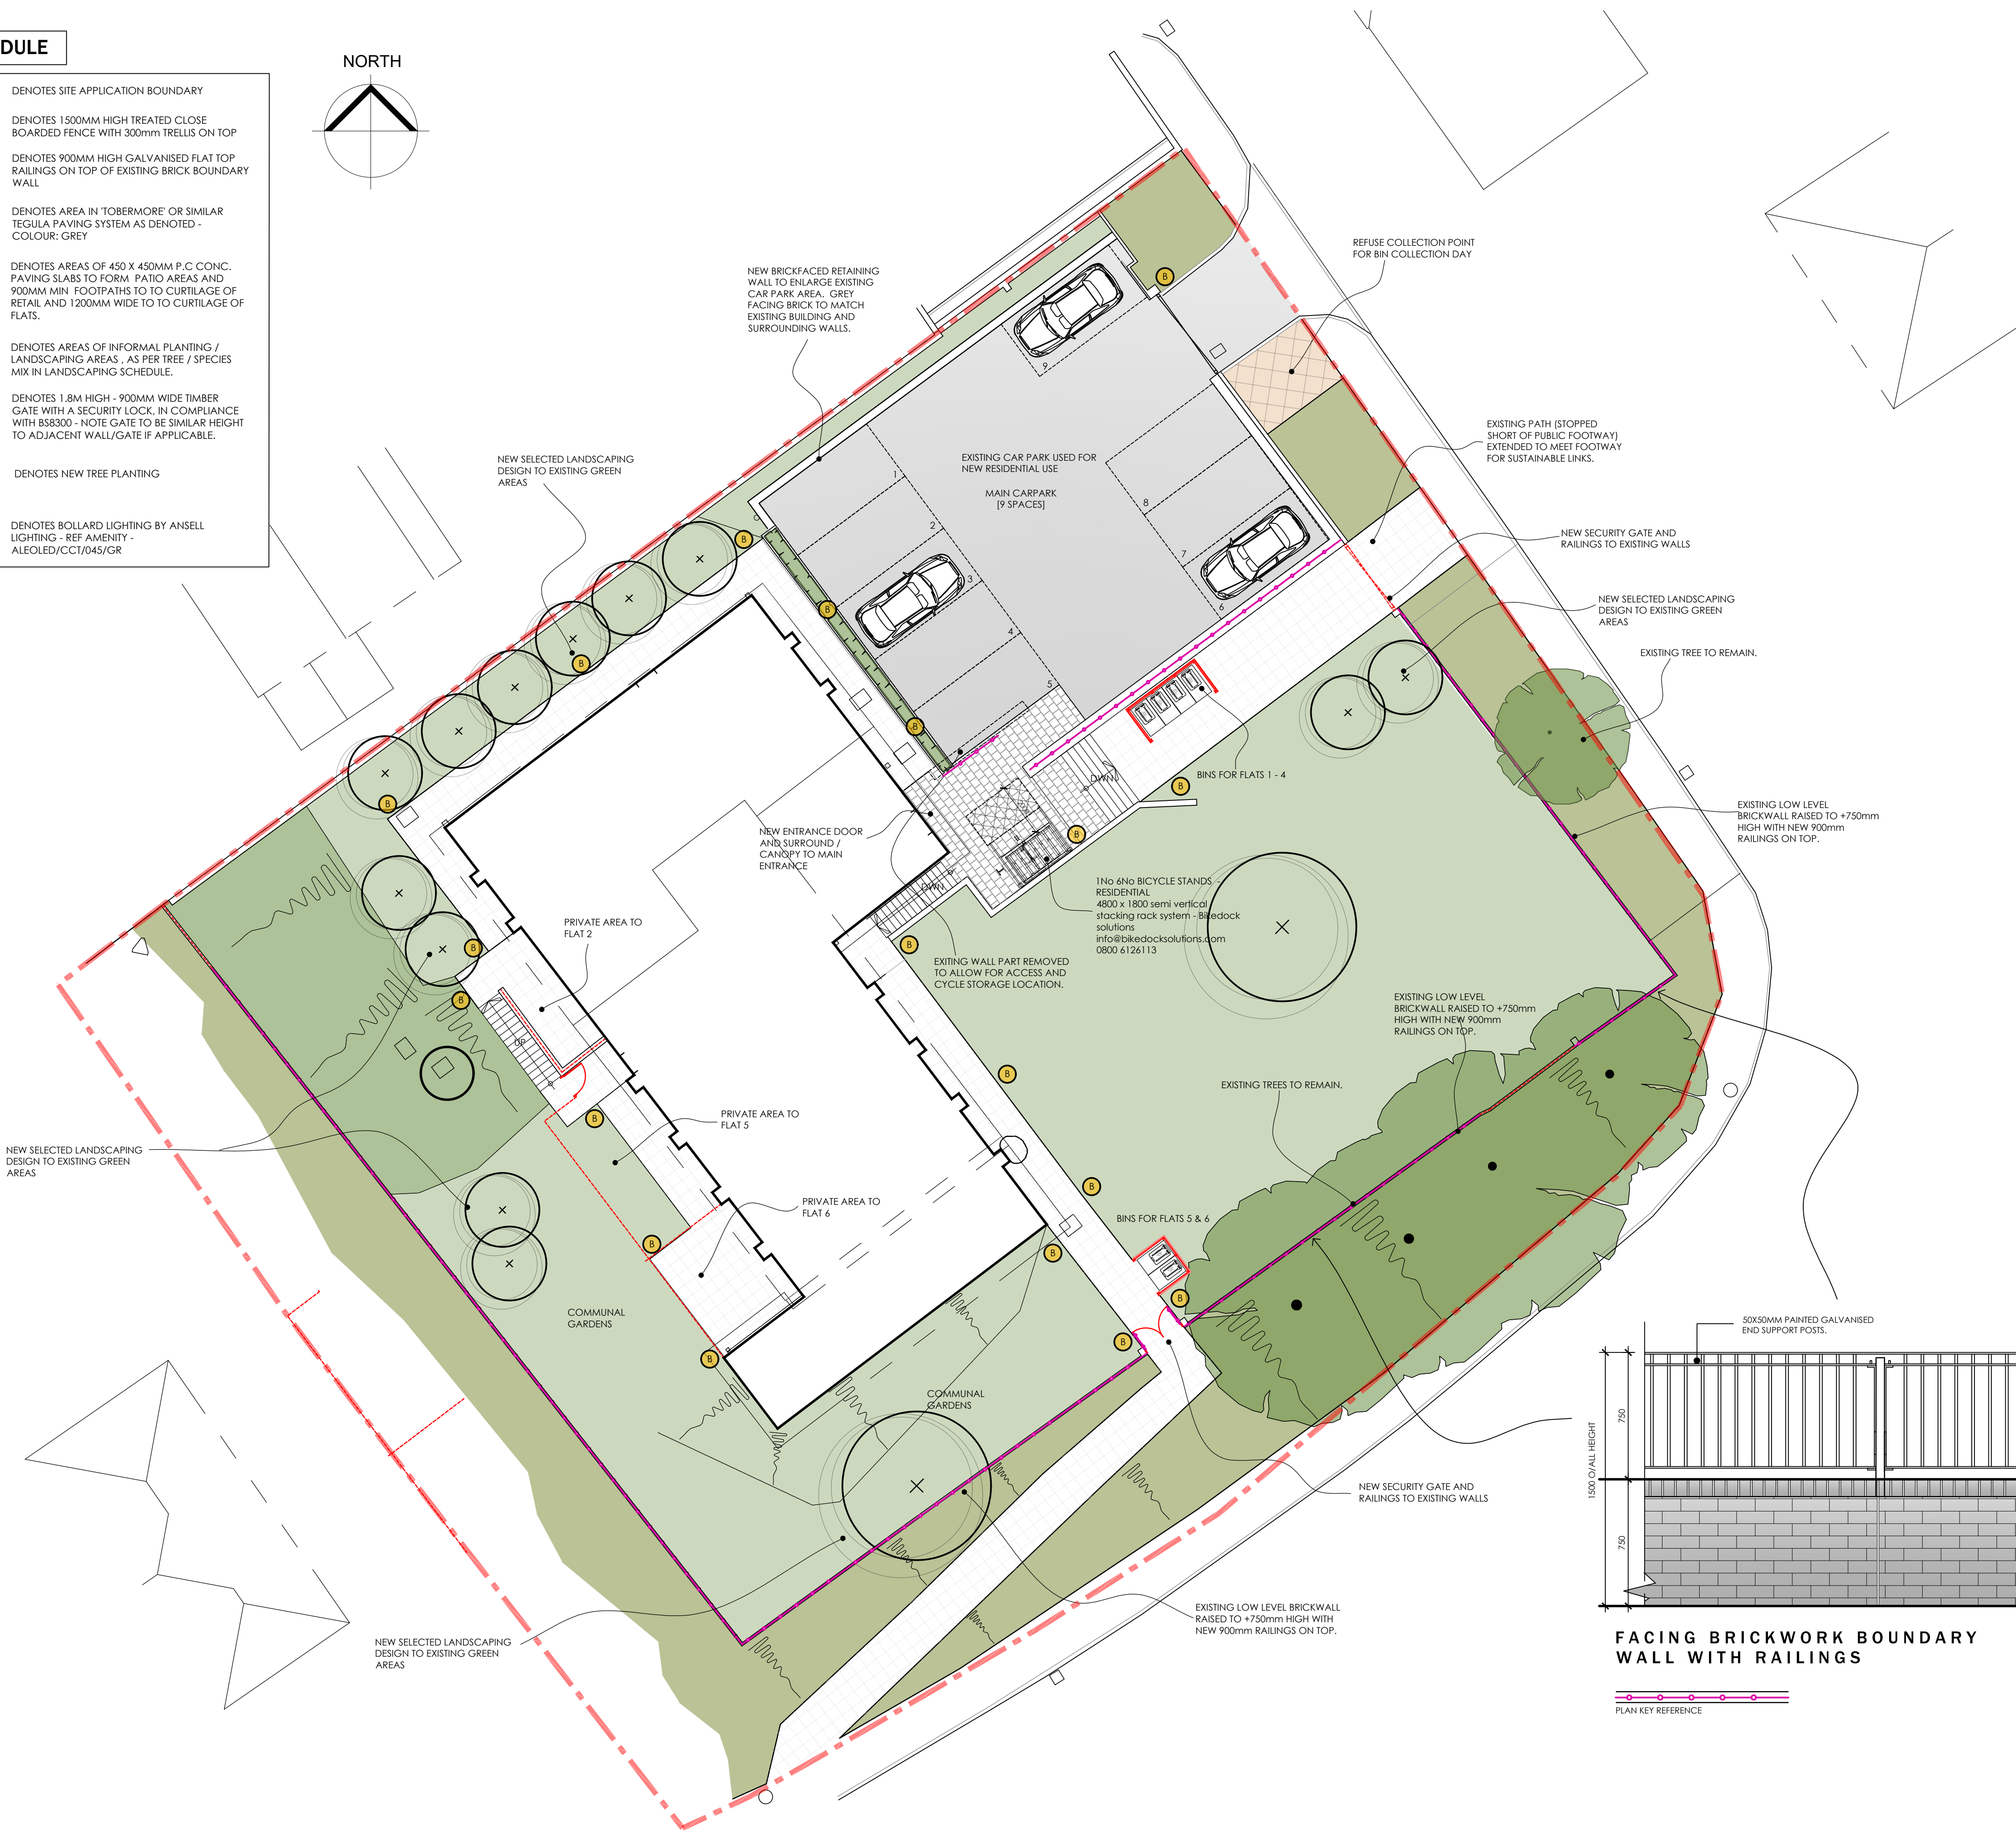




KEY SCHEDULE

- DENOTES SITE APPLICATION BOUNDARY
- DENOTES 1500MM HIGH TREATED CLOSE BOARDED FENCE WITH 300mm TRELLIS ON TOP
- DENOTES 900MM HIGH GALVANISED FLAT TOP RAILINGS ON TOP OF EXISTING BRICK BOUNDARY WALL
- DENOTES AREA IN 'TOBERMORE' OR SIMILAR TEGULA PAVING SYSTEM AS DENOTED - COLOUR: GREY
- DENOTES AREAS OF 450 X 450MM P.C CONC. PAVING SLABS TO FORM PATIO AREAS AND 900MM MIN FOOTPATHS TO TO CURTLAGE OF RETAIL AND 1200MM WIDE TO TO CURTLAGE OF FLATS.
- DENOTES AREAS OF INFORMAL PLANTING / LANDSCAPING AREAS , AS PER TREE / SPECIES MIX IN LANDSCAPING SCHEDULE.
- DENOTES 1.8M HIGH - 900MM WIDE TIMBER GATE WITH A SECURITY LOCK, IN COMPLIANCE WITH BS8300 - NOTE GATE TO BE SIMILAR HEIGHT TO ADJACENT WALL/GATE IF APPLICABLE.
- DENOTES NEW TREE PLANTING
- DENOTES BOLLARD LIGHTING BY ANSELL LIGHTING - REF AMENITY - ALEOED/CCT/045/GR


NORTH

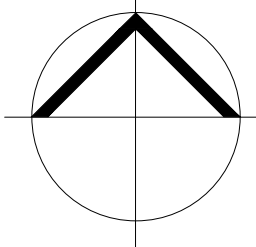

BOLLARD LIGHTING

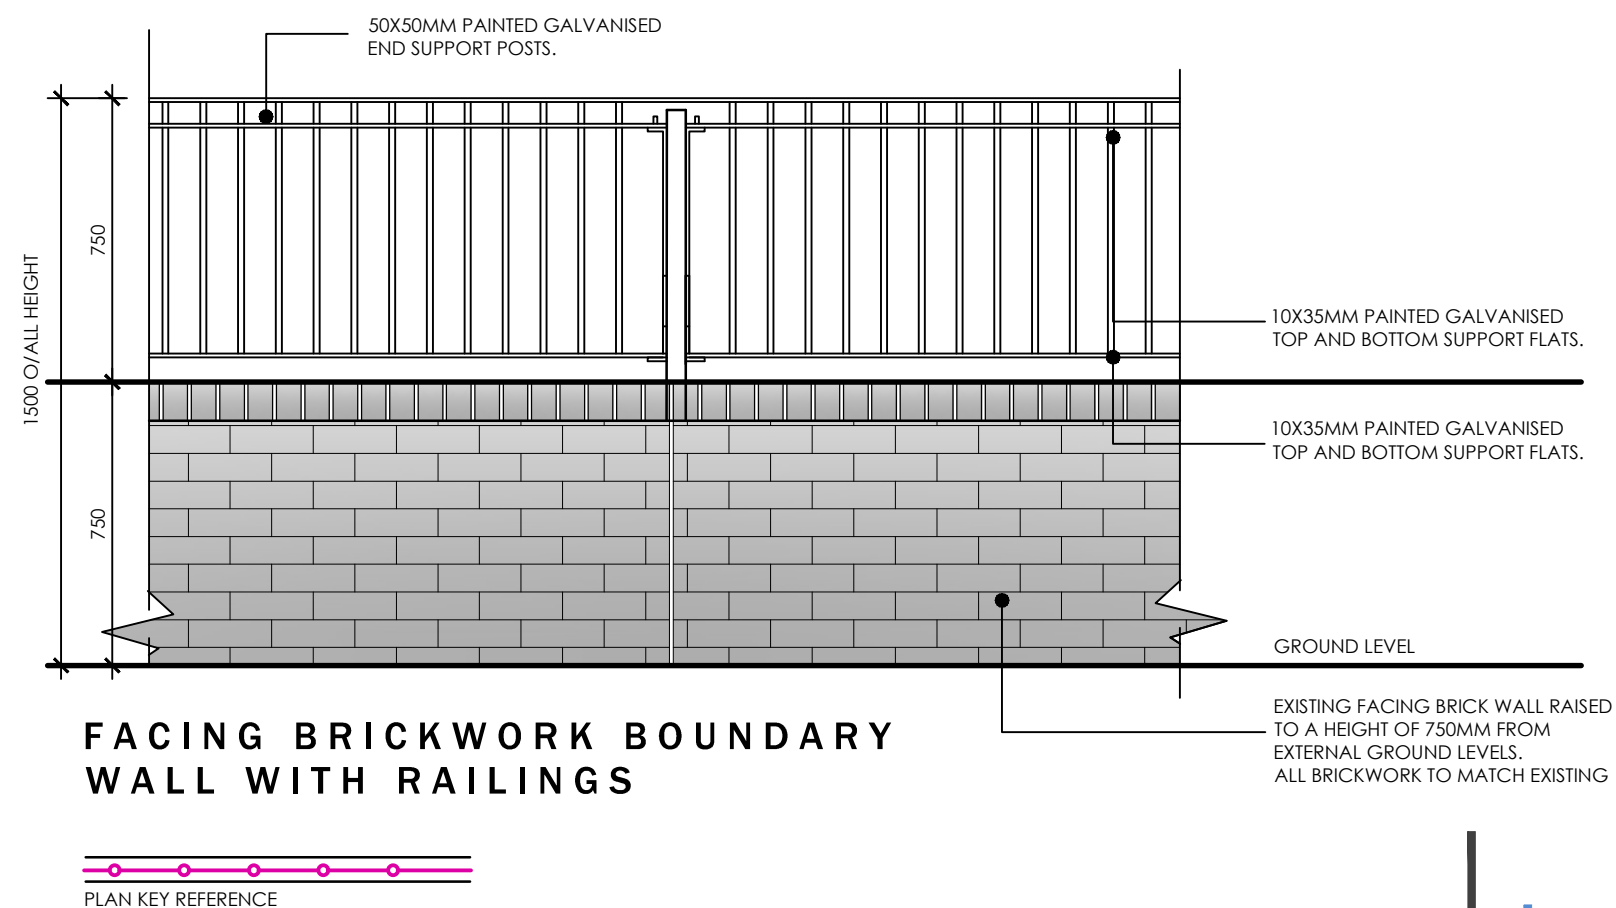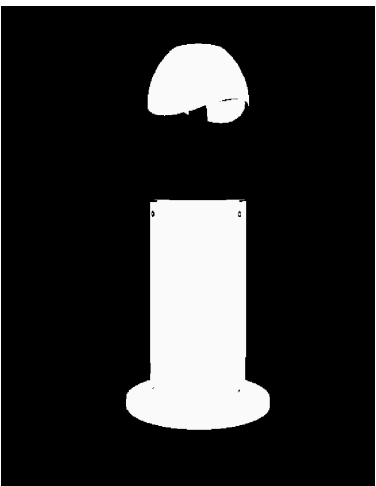

PROPOSED SITE PLAN

 

Drawing Purpose
FEASIBILITY

Client	Drawing No	Scale	Revision
Alex	LT2116.04.03	1:125 @A1	D
Job Title	Drawing Title	Date	Checked
Wesley Chapel, Dowlais	Proposed Site Plan	Oct 21	KWL

Revisions
REV.A - NOV 22 EXTERNAL WORK REVISIONS TO ALLOW FOR INCREASED CAR PARKING NUMBERS, BIN STORE AND CYCLE STORE RELOCATED TO SUIT
REV.B - APRIL 22 MINOR CHANGES AND BIN AND BIKE STORE DETAILS ADDED TO SUIT PRELIMINARY APPLICATION COMMENTS
REV.C - JULY 22 WALL AND BOLLARD LIGHTING DETAILS ADDED
REV.D - SEPT 22 BOLLARD LIGHTING REVISED AND WALL LIGHTING OMITTED.

Do not scale from this drawing.
The users of this drawing shall check all dimensions & report all errors and omissions to LeTrucco Design.
This drawing is copyright. It must not be copied, used or disclosed to third parties without prior permission of LeTrucco Design.