



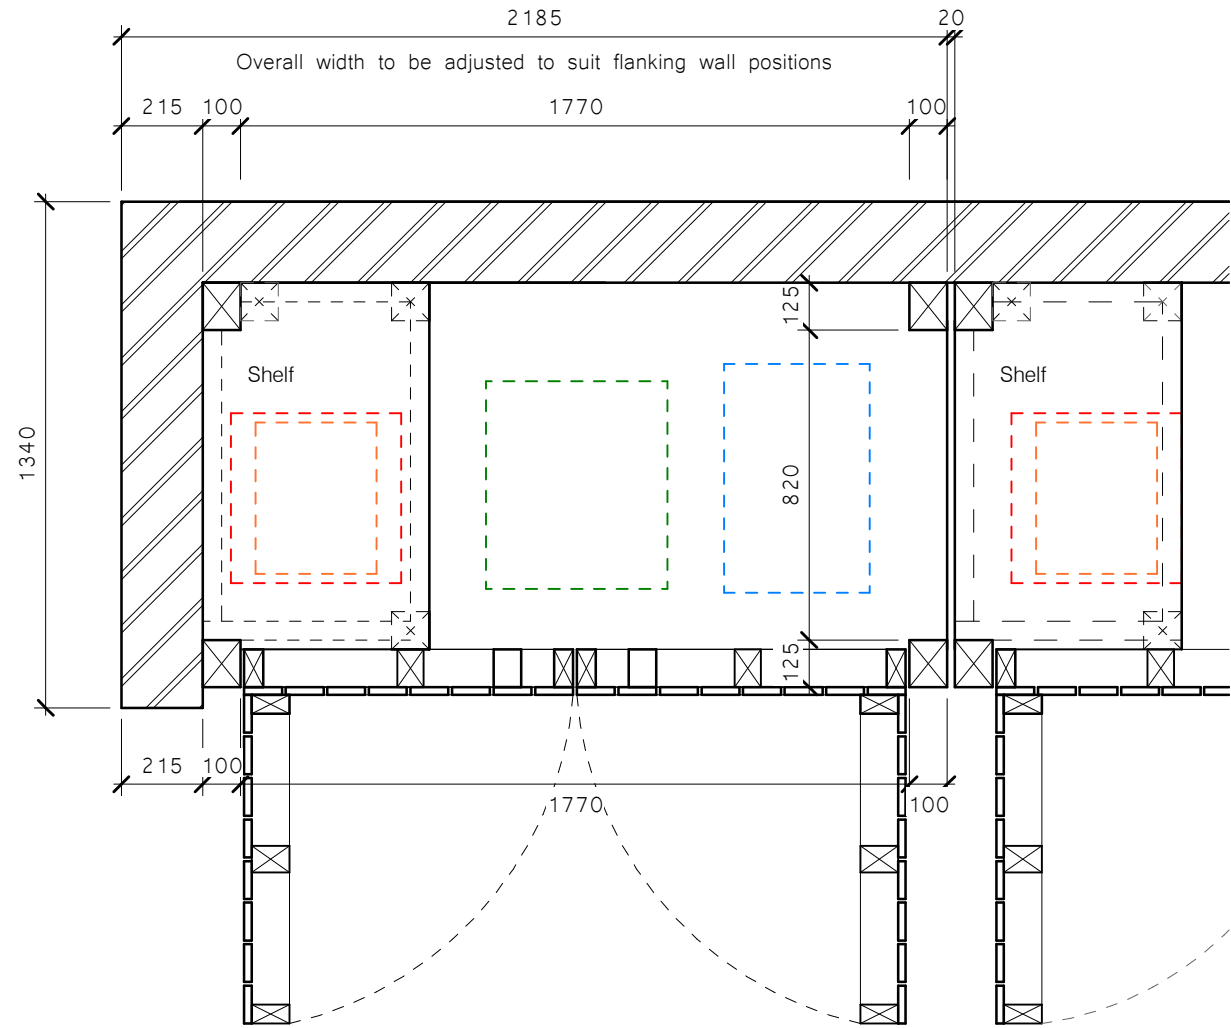


Floor Plan
1 : 20

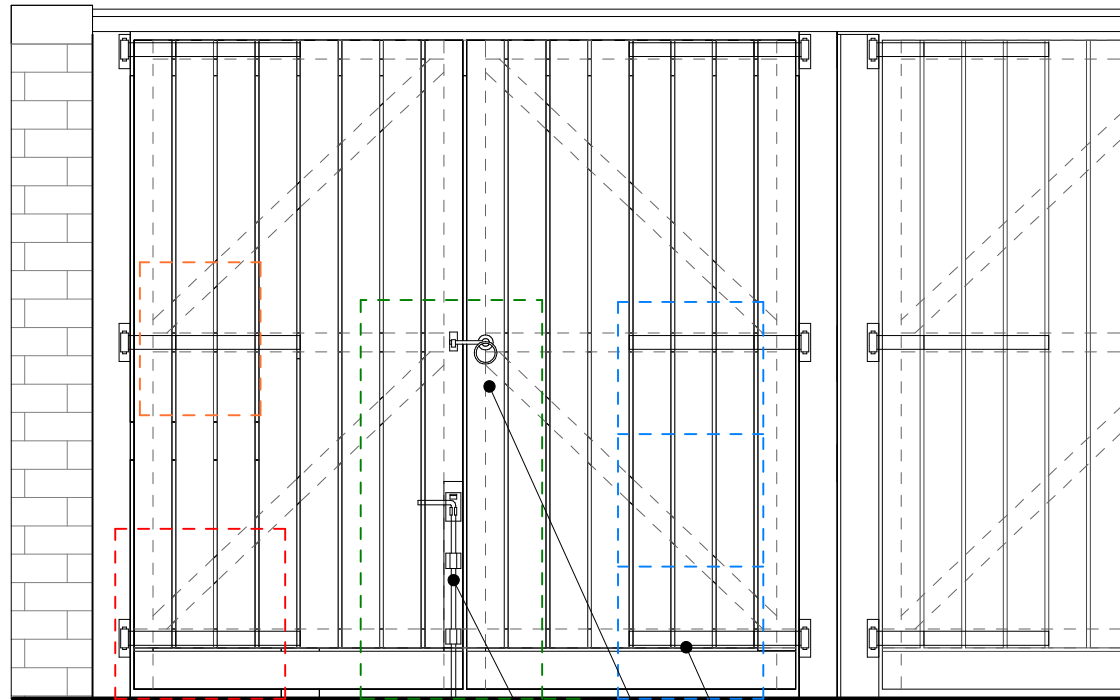


Front Elevation
1 : 20


- 3no. reversible heavy duty hinges to each leaf, galvanised finish, size to suit size and weight of door leaves. 35mm sheradized screw fixing.
- Client to confirm latch / locking requirements.
- Drop bolt and ground socket, galvanised finish to slave door leaf.

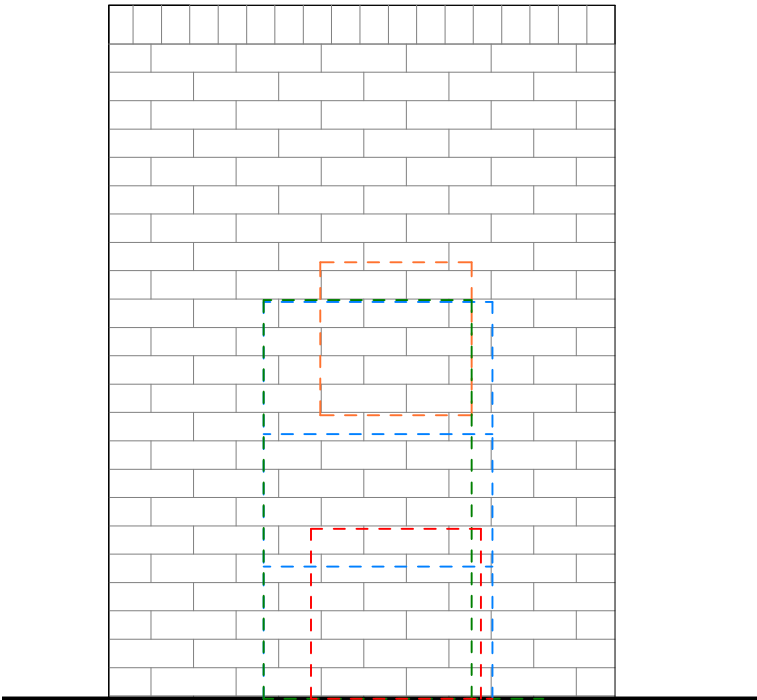


Side Elevation
1 : 20

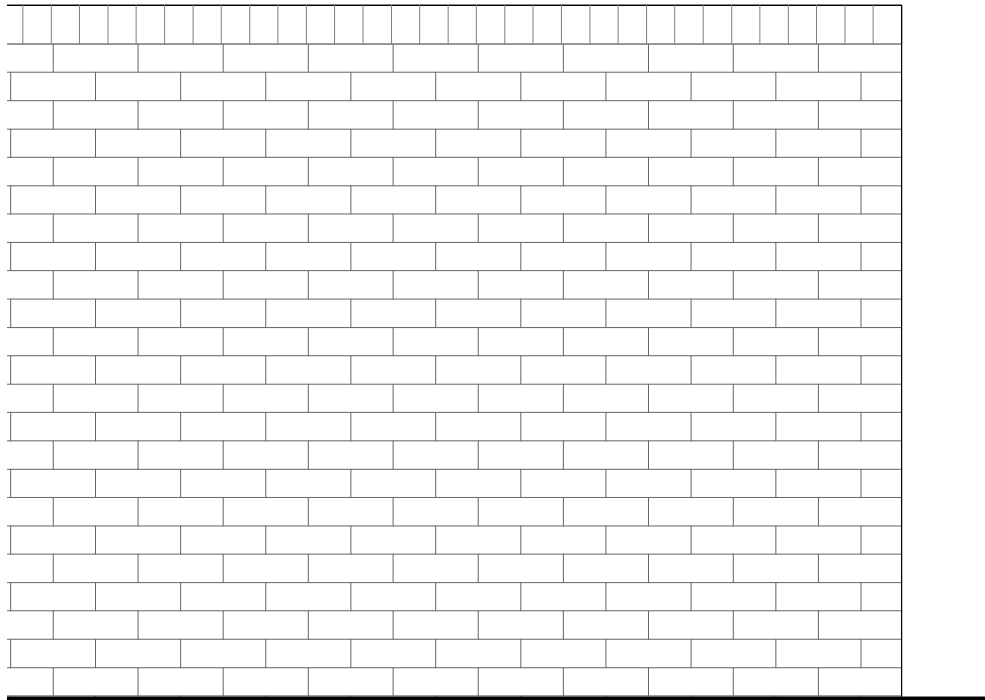


Rear Elevation
1 : 20

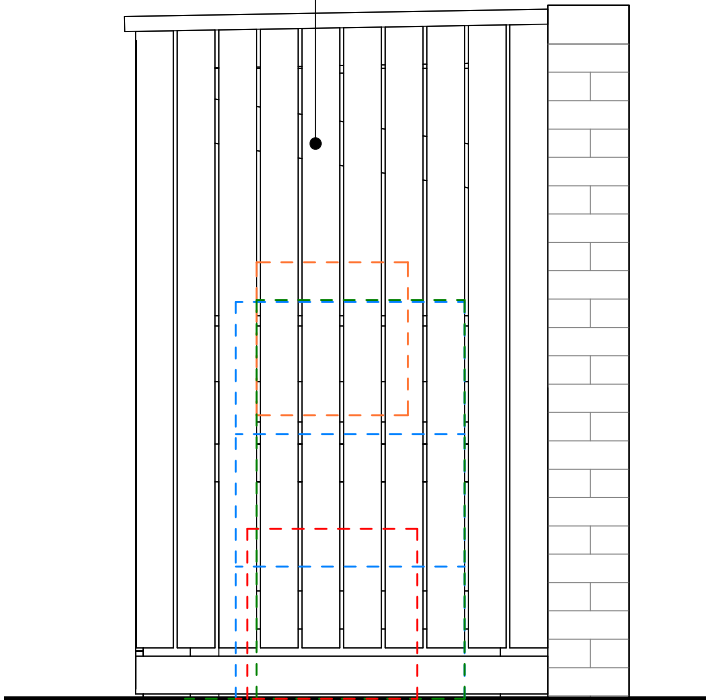

Side Elevation
1 : 20

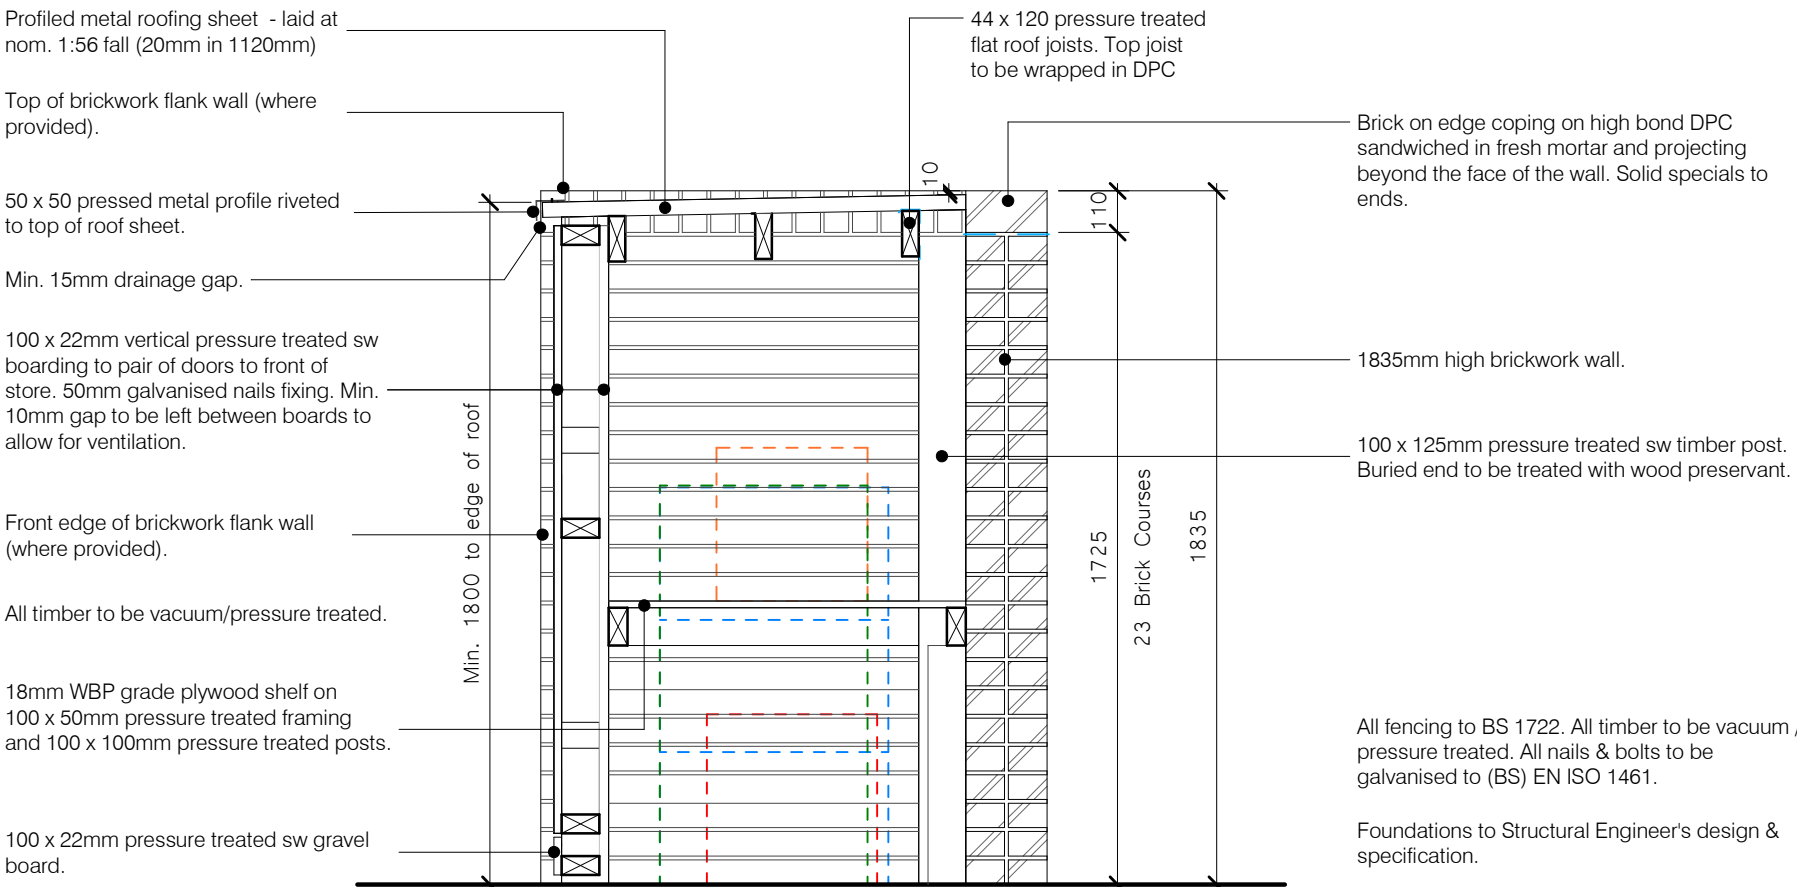

Section A-A
1 : 20

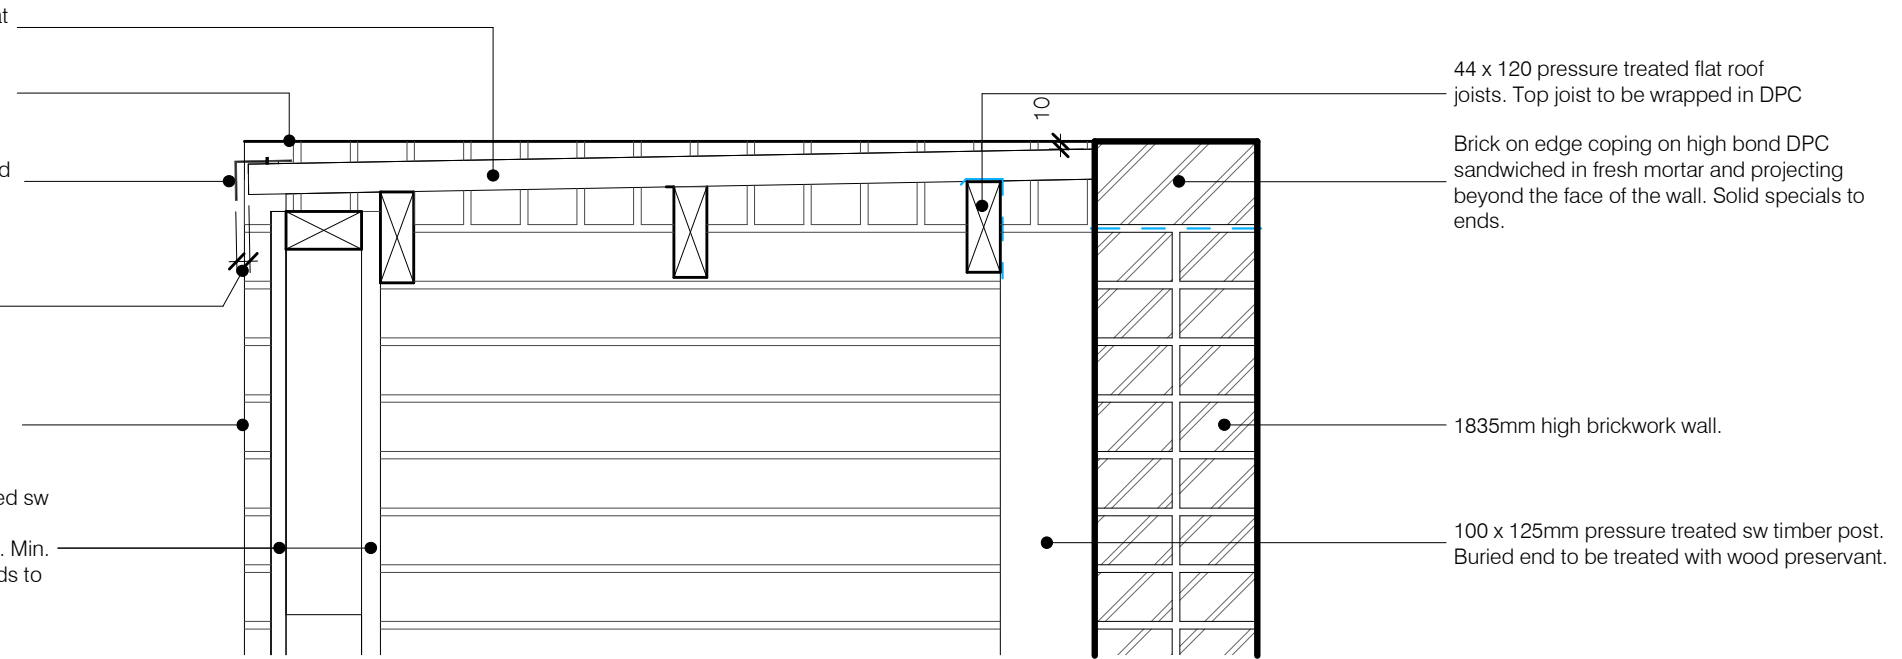

Roof Detail
1 : 10

- Notes:**
- Drawings must not be scaled and any discrepancies must be reported immediately.
 - The drawing is to be read in conjunction with all other relevant project drawings and schedules.
 - Dimensions indicated are structural.
 - Drawing must be printed in colour to ensure all elements are clearly identified.

P2	Bins store design generally updated.	RS	AL	01.10.24
P1	For Comment	HJ	DT	10.01.20
Rev.	Description	Drawn	Check	Date

FOR APPROVAL

pentan
architects

22 Cathedral Road
Cardiff CF11 9LJ
t. 029 2030 9010
info@pentan.co.uk

Project
Bryniau Road, Merthyr Tydfil

Client
Holbrook Construction

Drawing Title

Bins Store Details

Job no.	Org.	Zone	Level	Type	Role	Description	Status	Rev.
3815	PEN	ZZ	00	DR	A	6902	S3	P2

Scale
As indicated @ A2

Date
Jan' 20

NOTES: Do not scale. All dimensions are in millimetres unless stated otherwise