




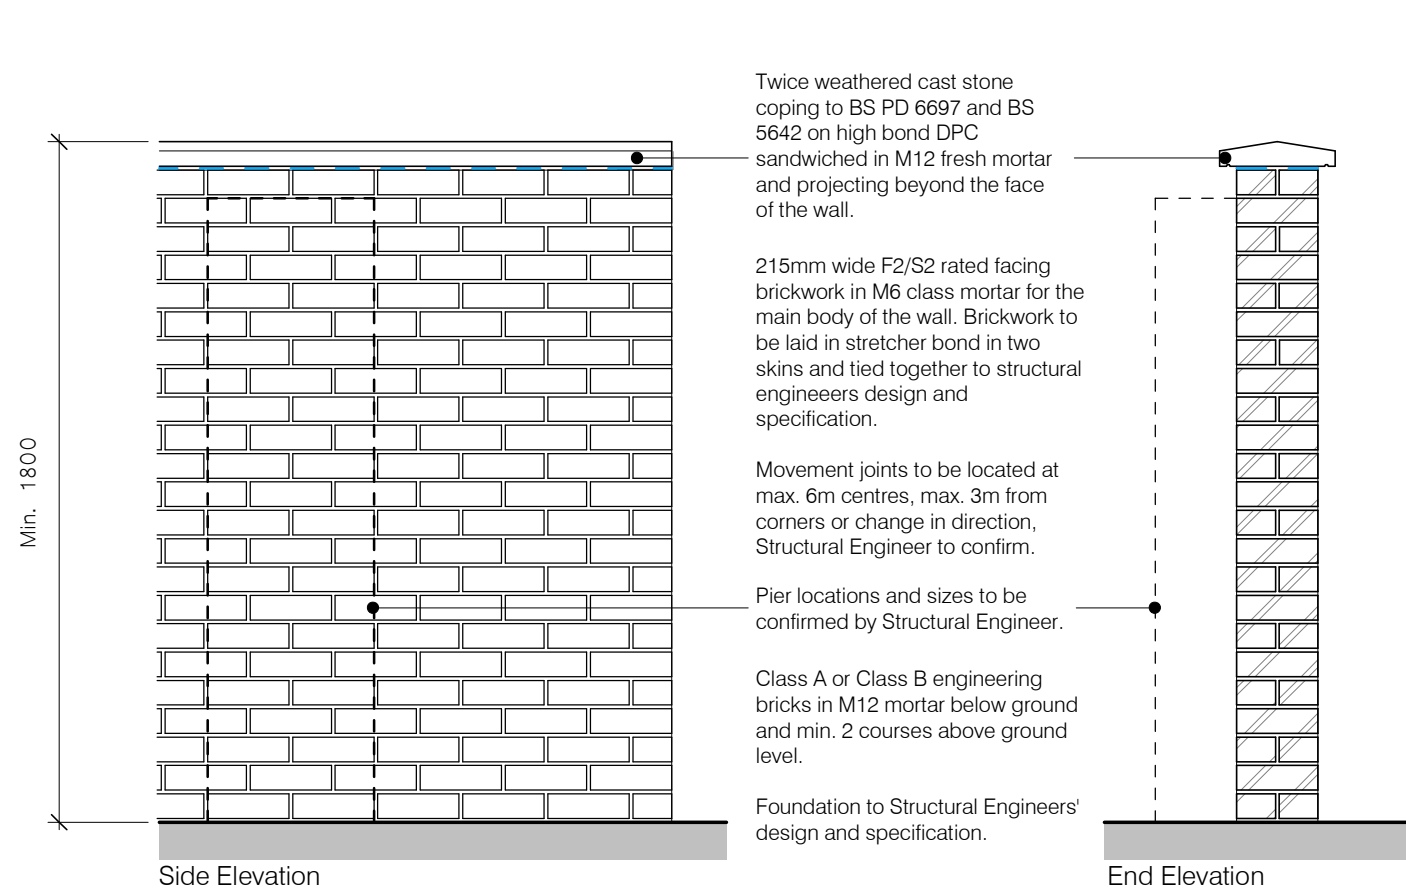


Boundary Type 1
1800mm high facing brickwork walls with cast stone coping.

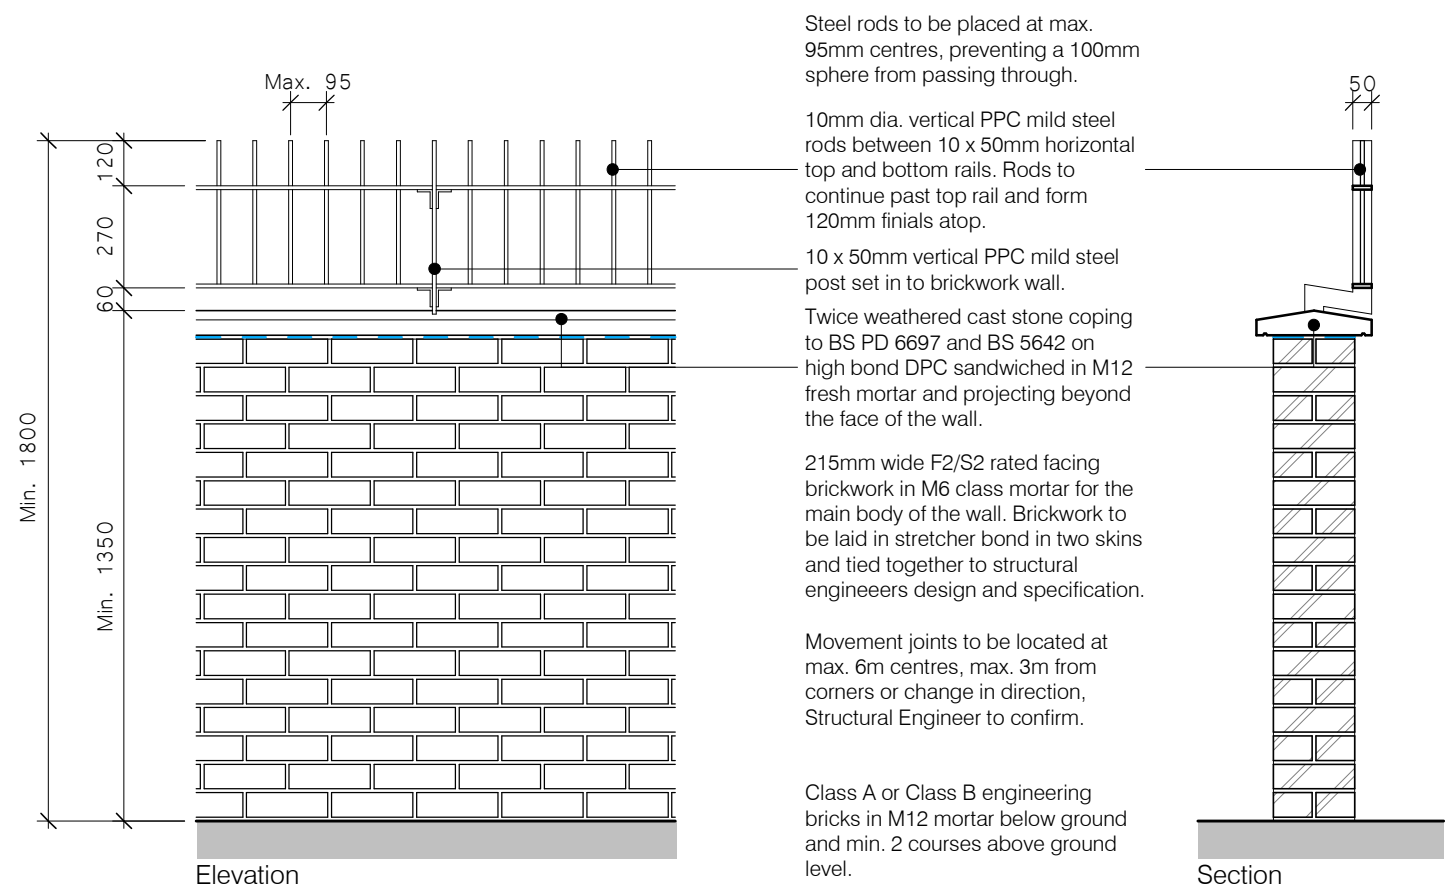


Boundary Type 2
1350mm high facing brickwork walls with cast stone coping and PPC metal bar railings atop up to 1800mm.

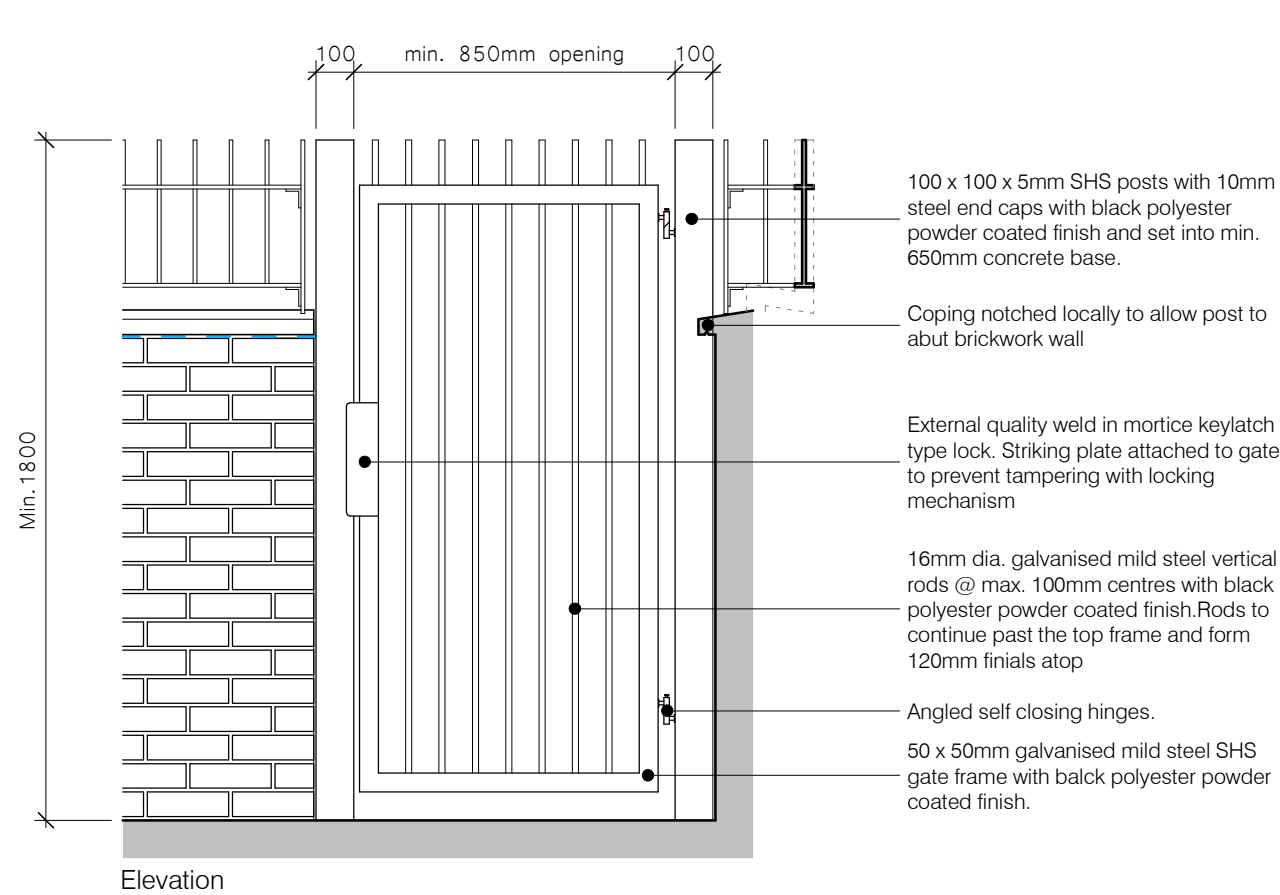


Typical Rear Access Gate Detail
1350mm high facing brickwork with railings atop.

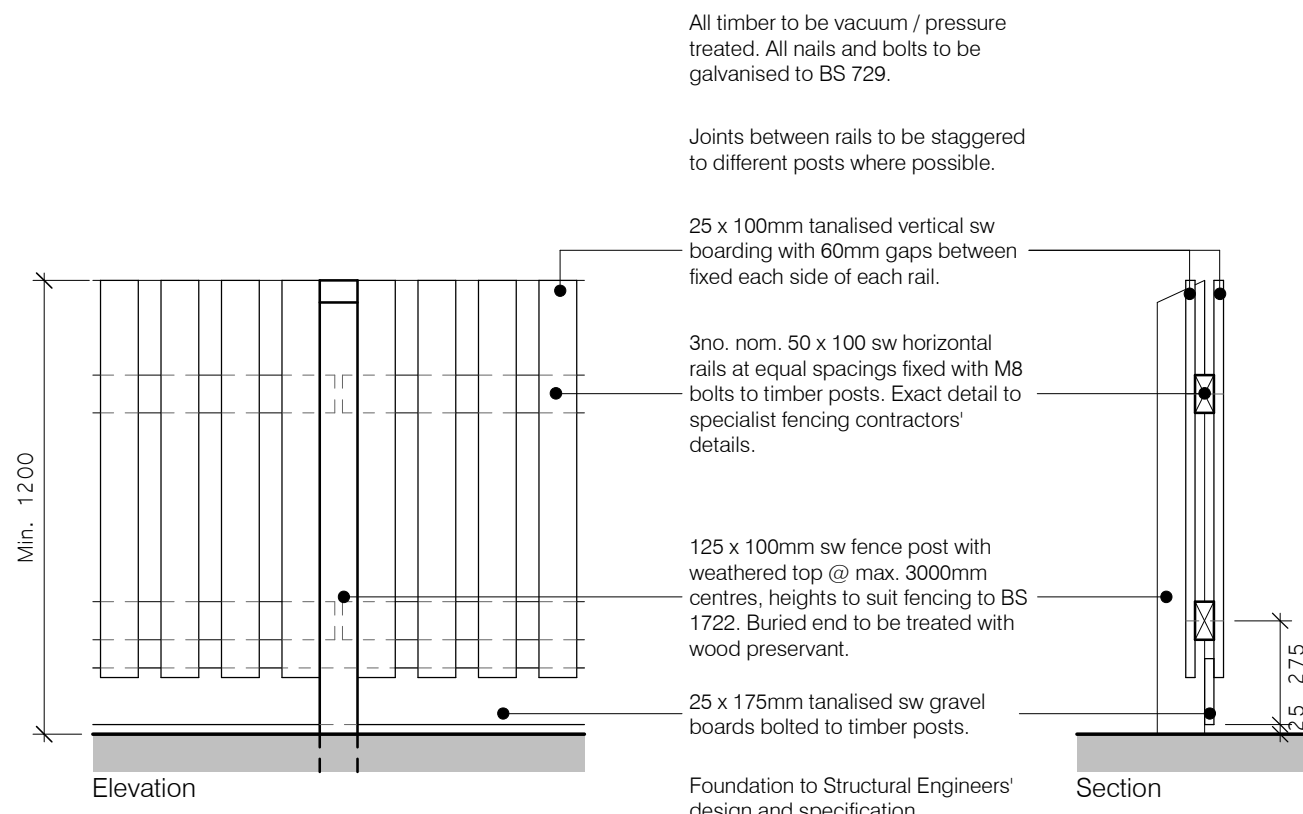


Boundary Type 3
1200mm high double sided hit & miss timber fencing (single side where indicated).

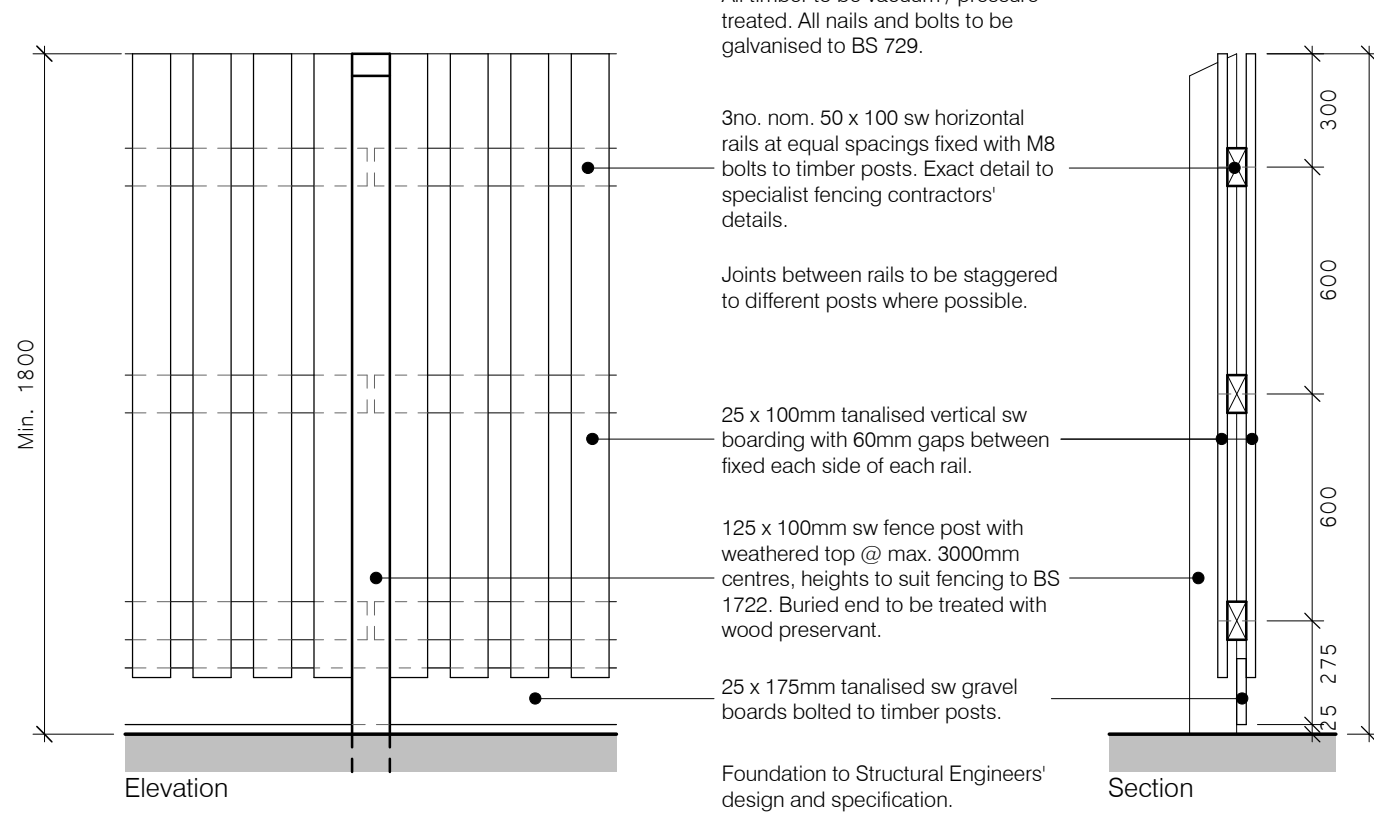


Boundary Type 4
1800mm high double sided hit & miss timber fencing (single side where indicated).

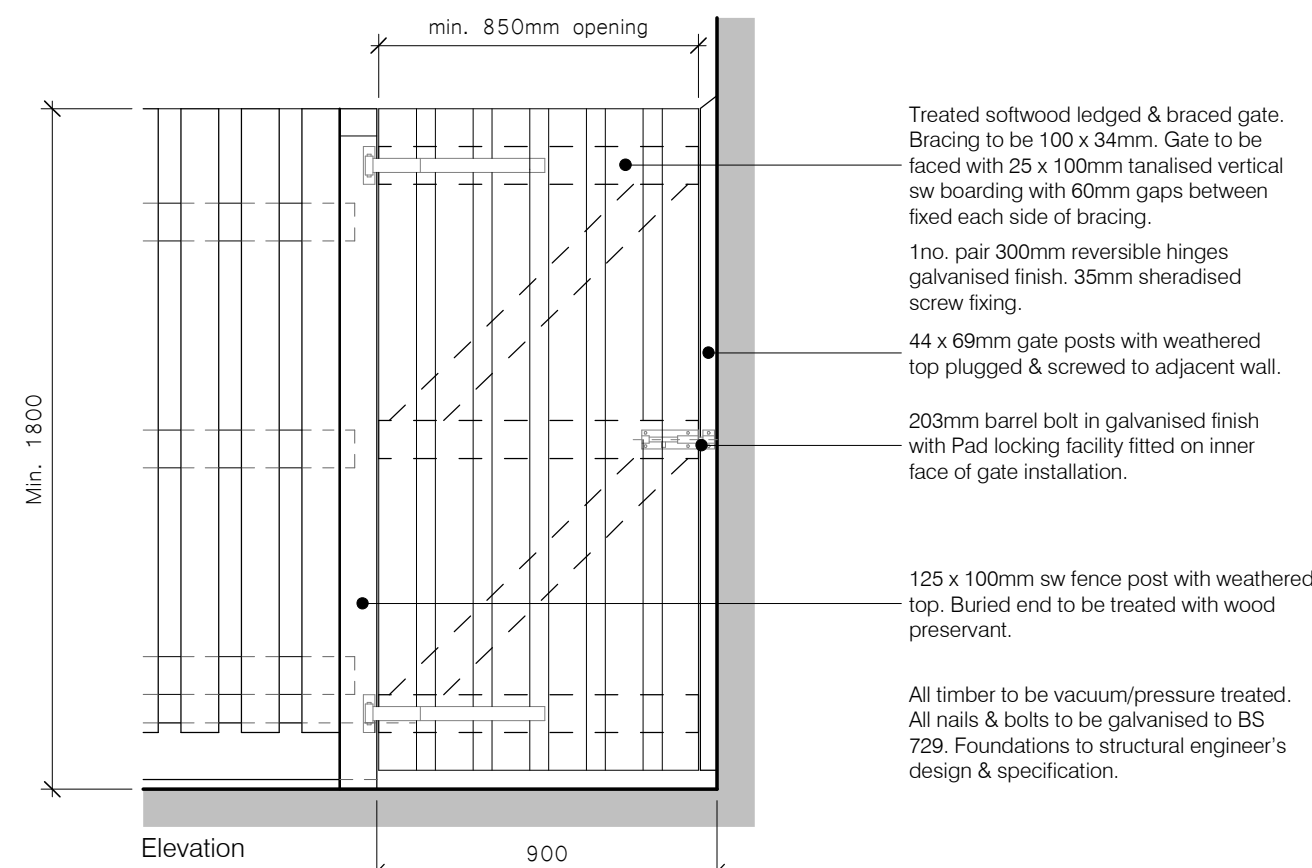


Typical Rear Access Gate Detail
1800mm high timber fencing.

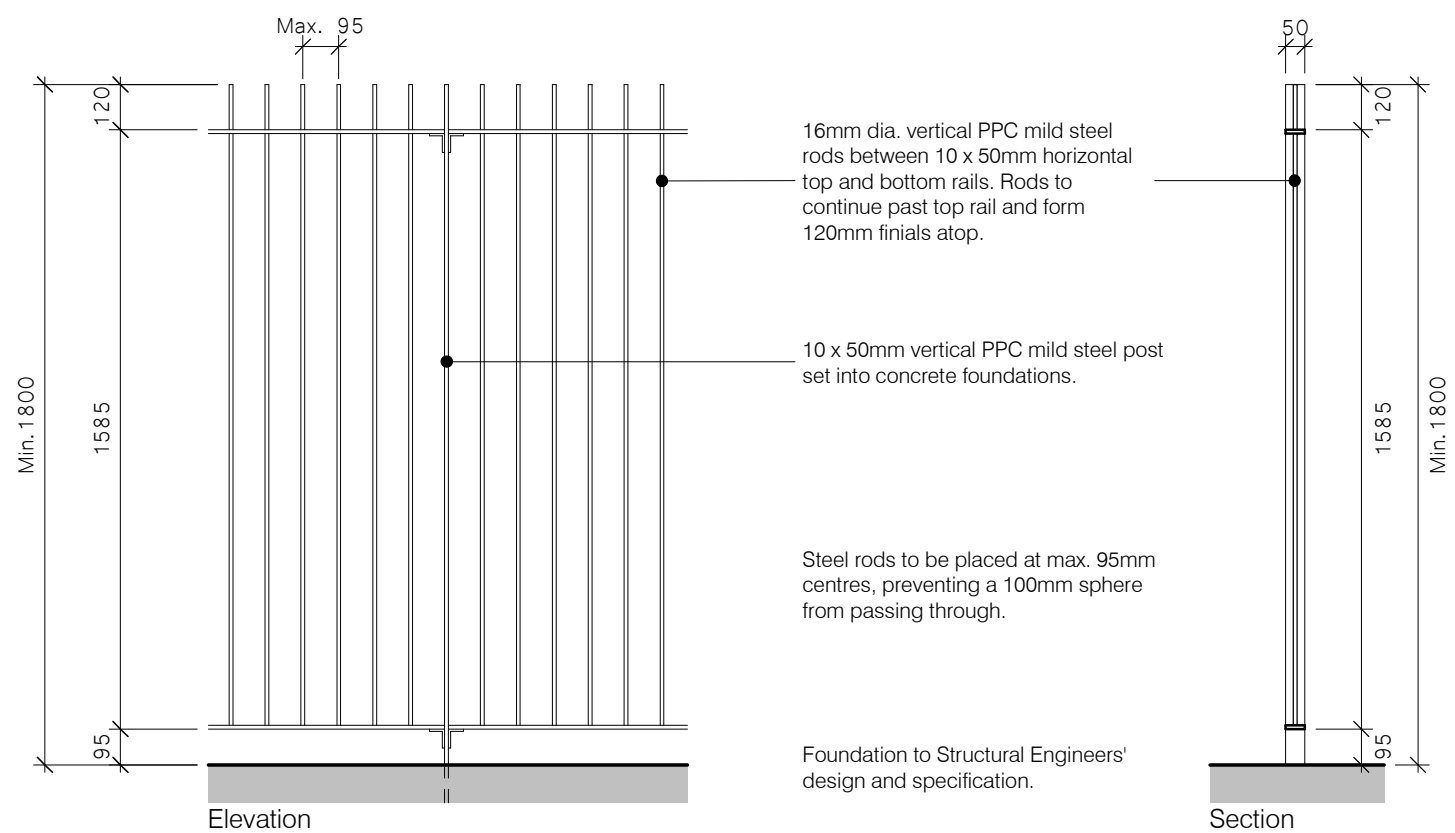

Boundary Type 5
1800mm high PPC metal bar railings.

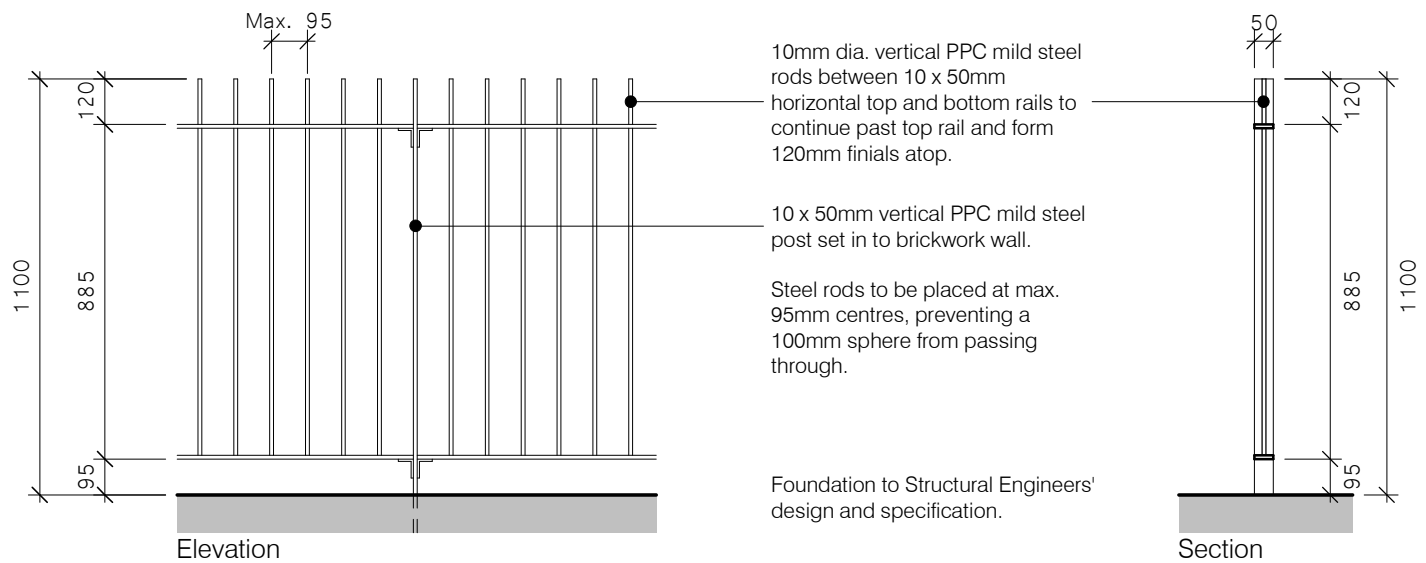

Boundary Type 6
1100mm high PPC metal bar railings.

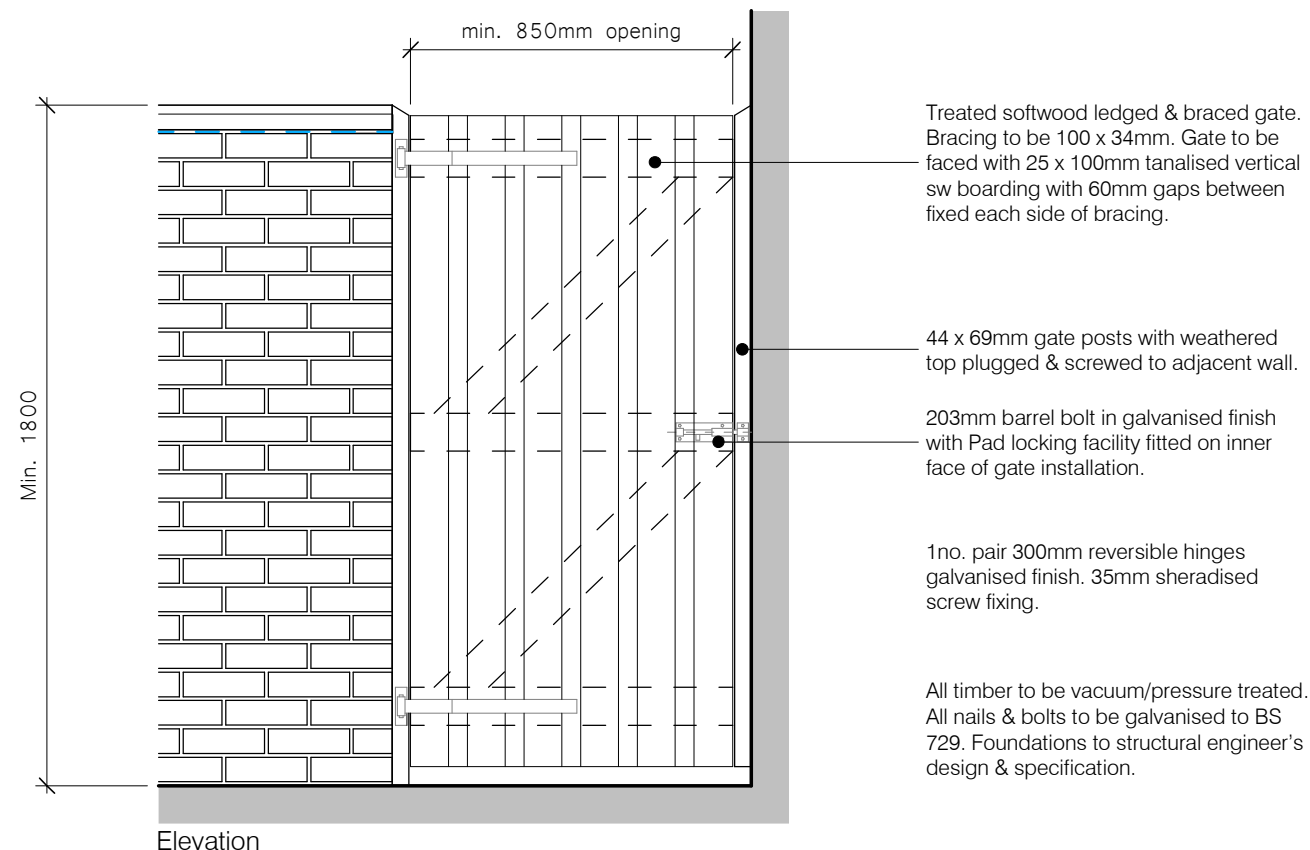

Typical Rear Access Gate Detail
1800mm high brickwork

NOTE

Coursing to tie through with adjacent buildings where applicable.

Pier sizes, projections and spacings to Structural Engineer's specification where applicable.

Specific metal railing junctions and fixing methods in accordance with specialist's fencing Contractor / Fabricator recommendations.

Specialist's fencing Contractor / Fabricator to confirm section sizes of metal railings.

Notes:									
1. Drawings must not be scaled and any discrepancies must be reported immediately.									
2. The drawing is to be read in conjunction with all other relevant project drawings and schedules.									
3. Dimensions indicated are structural.									
NOTES: Do not scale. All dimensions are in millimetres unless stated otherwise									

P2	Generally updated to reflect the latest boundary types on the site plan.	RS	AL	01.10.24
P1	Issued for approval.	HJ	DT	02.12.19
Rev.	Description	Drawn	Check	Date

FOR APPROVAL

pentan
architects

22 Cathedral Road
Cardiff - CF11 9LJ
t. 029 2030 9010
info@pentan.co.uk

Project
Brynau Road, Merthyr Tydfil

Client
Holbrook Construction

Drawing Title
Boundary Details