



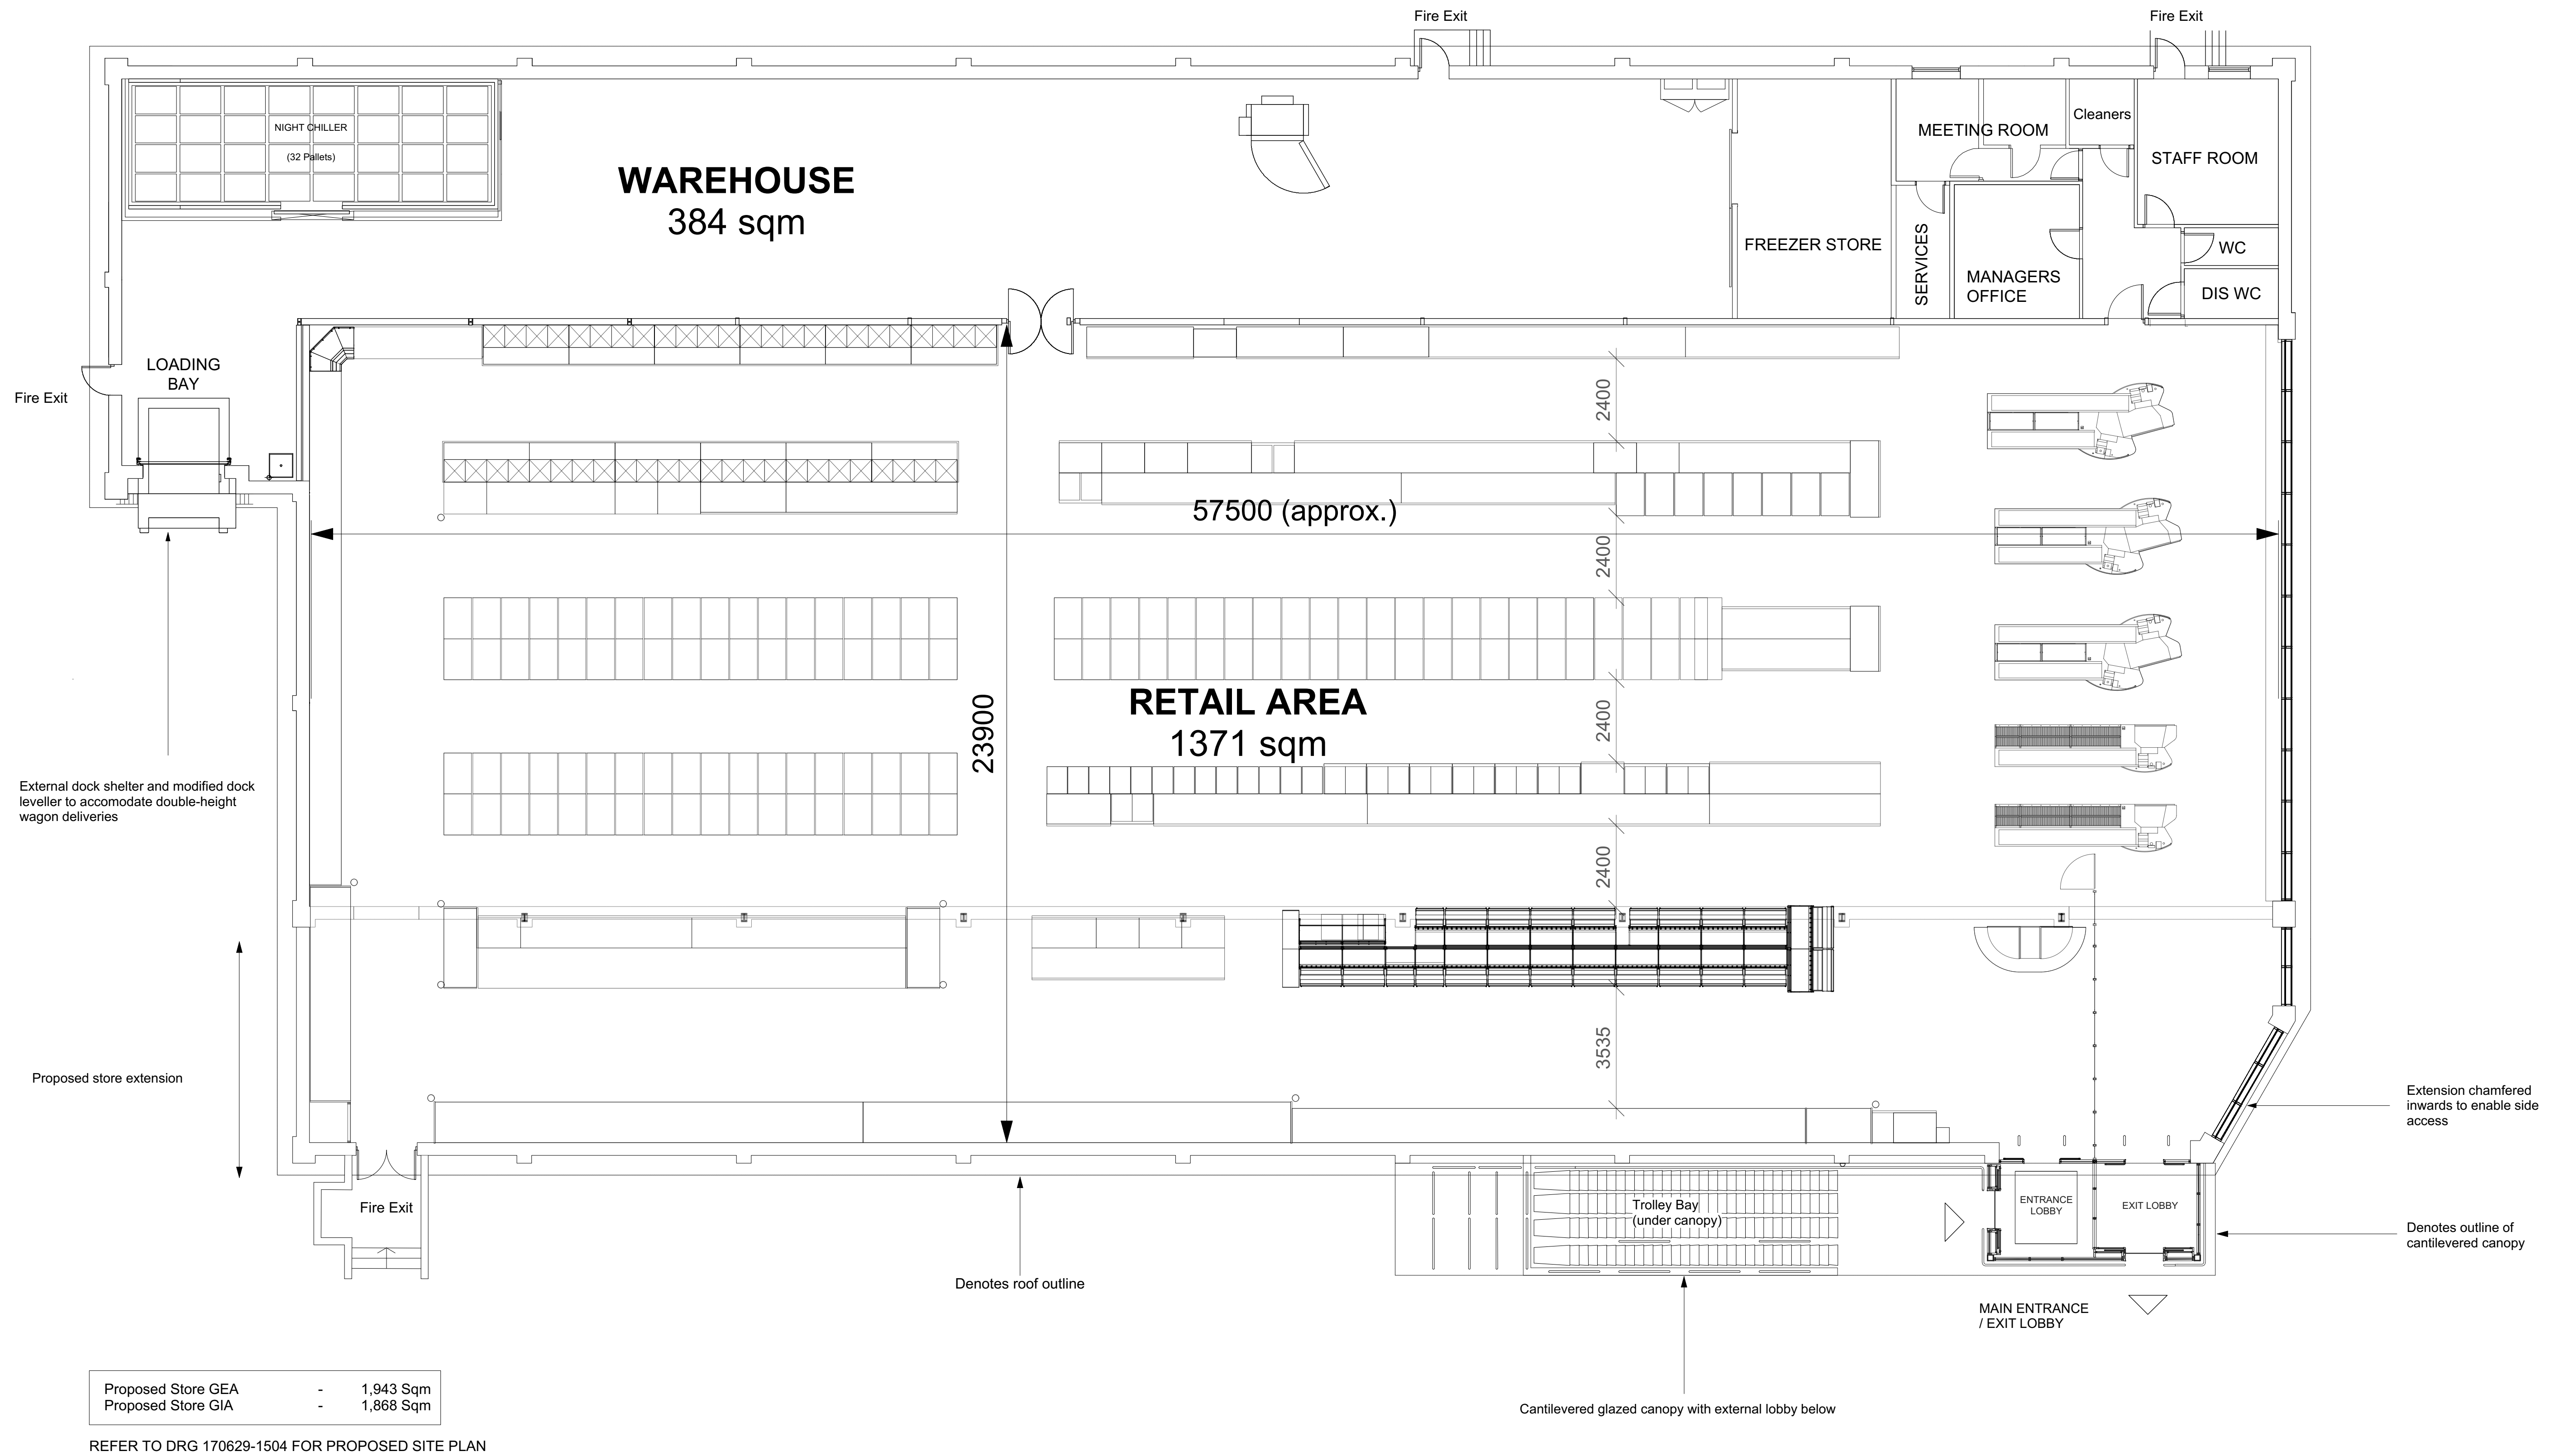

Proposed Store GEA	-	1,943 Sqm
Proposed Store GIA	-	1,868 Sqm

REFER TO DRG 170629-1504 FOR PROPOSED SITE PLAN

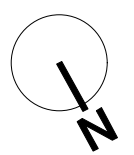

Scale 1:100 @ A1 sheet size



Chartered Architects
Chartered Building Surveyors
Interior Designers
CDM Services

Glentworth Court, Lime Kiln Close
Stoke Gifford, Bristol BS34 8SR
+44 (0)117 931 2062
www.kendallkingscott.co.uk

Project
Plymouth St, Merthyr Tydfil
Store Extension
Client
Aldi Stores Ltd

Scale
1:100
Paper Size
A1
Filename
Merthyr Extension.vwx
© Copyright
Do not scale this drawing

P3	23/08/21	JS	GS	Low-level wall added to trolley bay. Escape stair added from retail.
P2	19/05/21	JS	GS	Notes updated.
P1	31/03/21	KH	JS	First issue
Rev	Date	By	Ap	Note

Drawing Title Proposed Floor Plan			
Project Number	Drawing Number	Revision	
170629-1505	P3		
Date	Drawn	Checked	Status
09/03/21	KH	JS	PLANNING
Check all dimensions and levels on site			

Only to be used on the site for which designed. The electronic transmission of design information contained in this drawing is carried out entirely at the User's risk and Kendall Kingscott Ltd. shall have no liability for any errors or inaccuracies arising therefrom. The production of amended or updated information from the user design information by the User is entirely the responsibility of the User and Kendall Kingscott Ltd. shall have no responsibility in respect thereof whatsoever.