


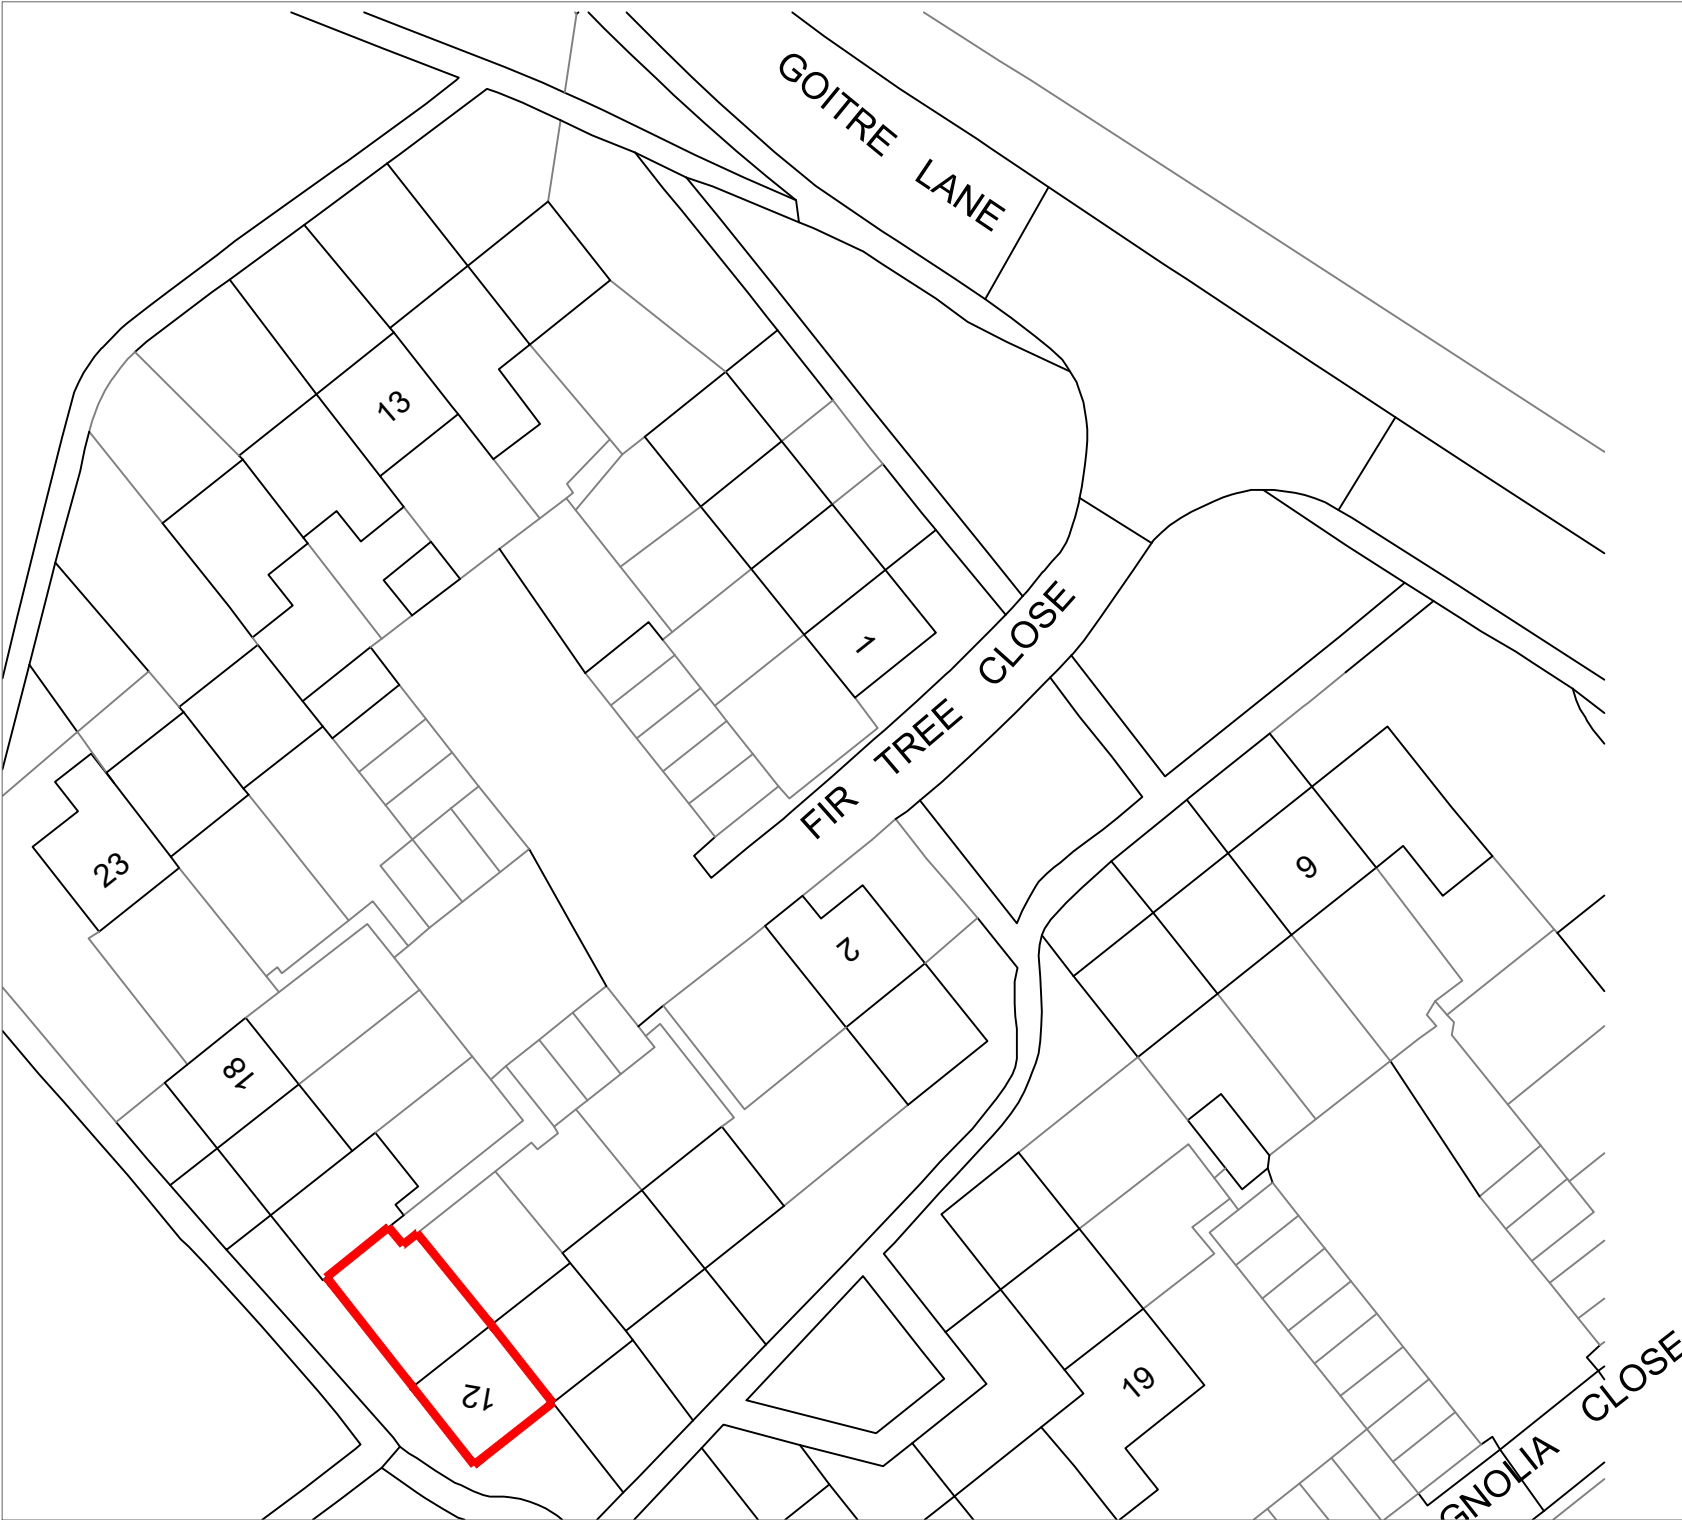

LOCATION PLAN

1:500



SCALE: 1mm = 500mm / 1mm = 0.5m



LOCATION PLAN

1:1250



SCALE: 1mm = 1250mm / 1mm = 1.25m

APPLICATION SITE



LOCATION PLAN

PROJECT: Single Storey Garden Room On Rear Elevation		
ADDRESS: 12 Fir Tree Close Merthyr Tydfil CF47 9SH	DATE: 24/03/2023	JOB NO: S3D_23_02
DRAWING NO: AL(00)01	SCALE: 1:500/1250 @ A3	

DRAWING TITLE:
Location Plan

SCALE BARS ON THE DRAWING SHOULD BE USED. ENSURE DOCUMENT IS PRINTED AT THE CORRECT SCALE. ANY DISCREPENCIES SHOULD BE REPORTED.

SKICA 3D
DESIGN | RENDER | INSPIRE