



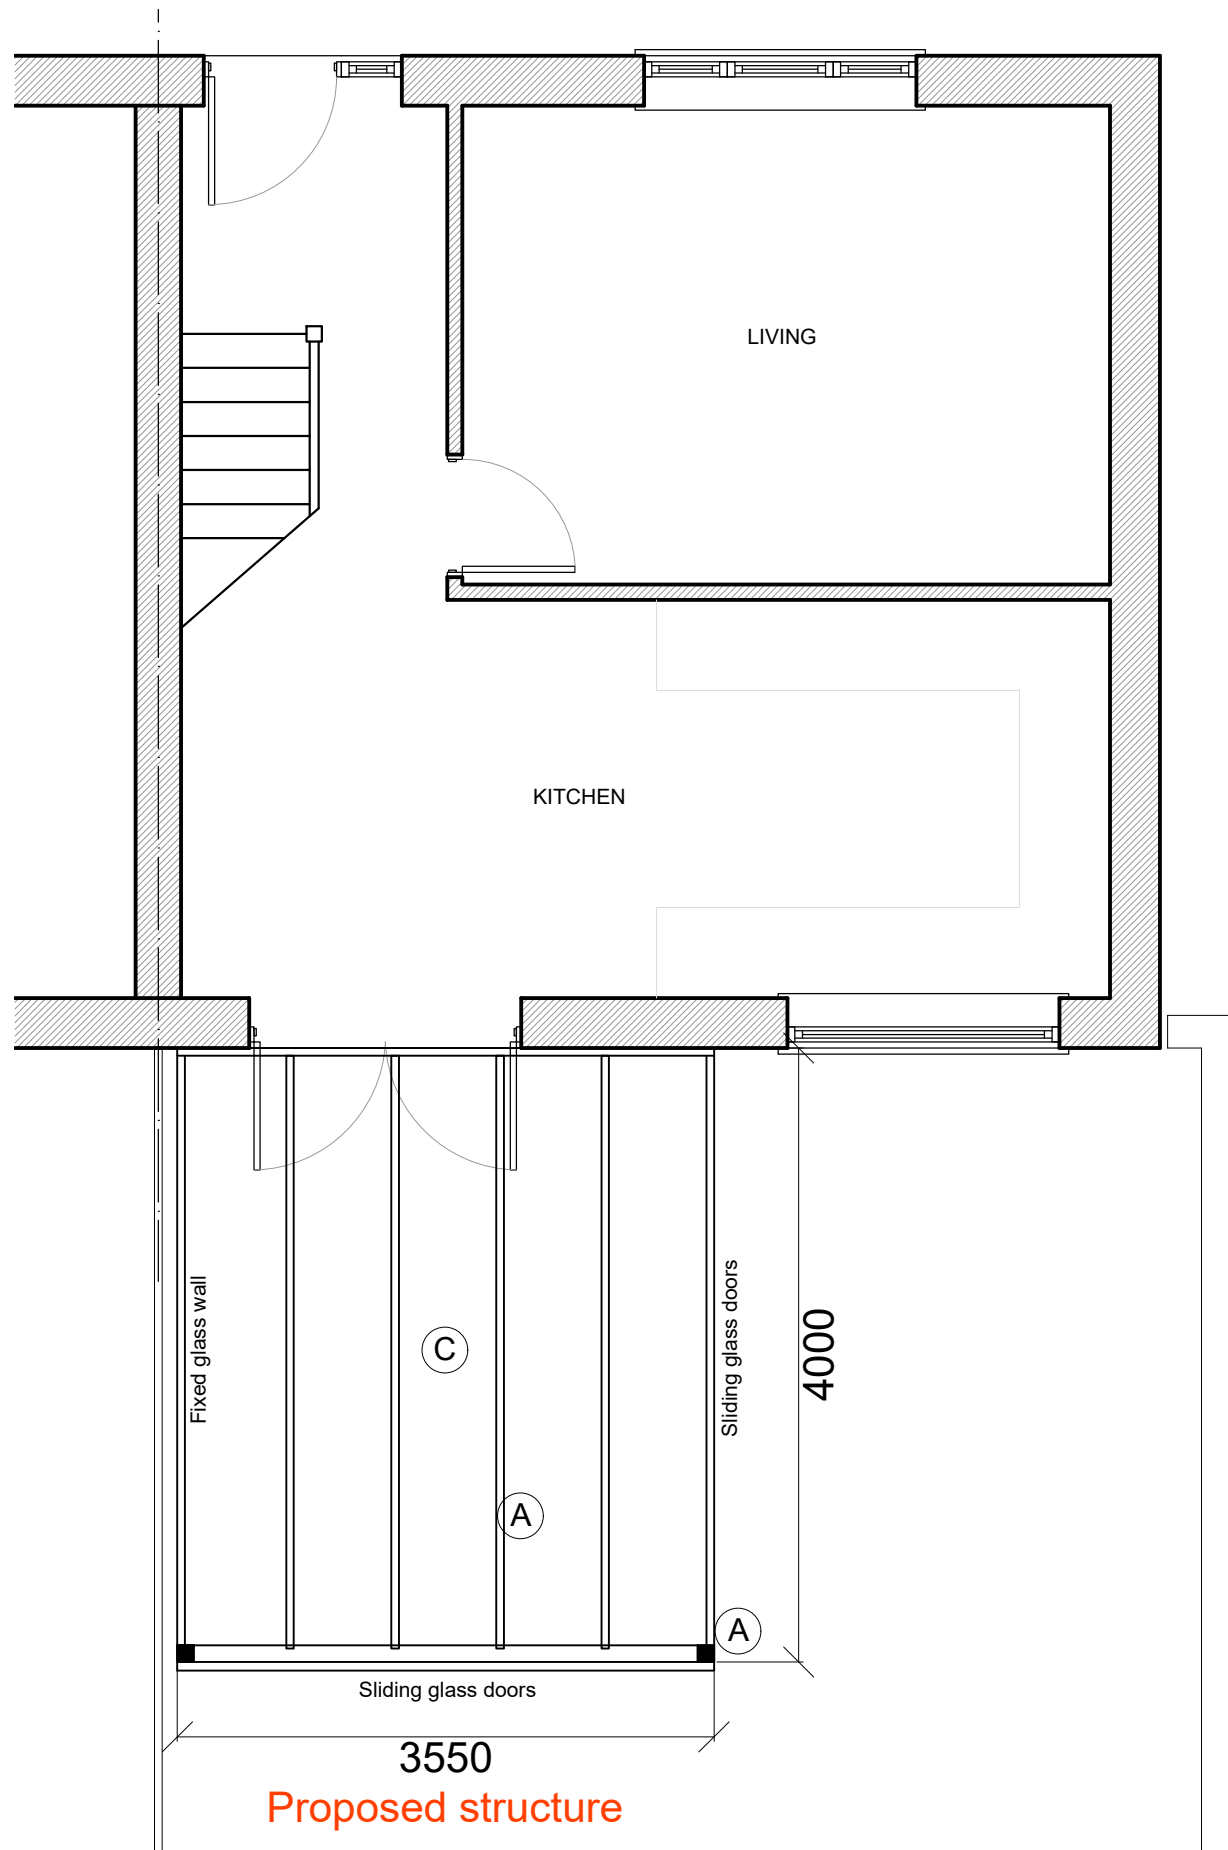

Proposed structure

GROUND FLOOR PLAN
1:50

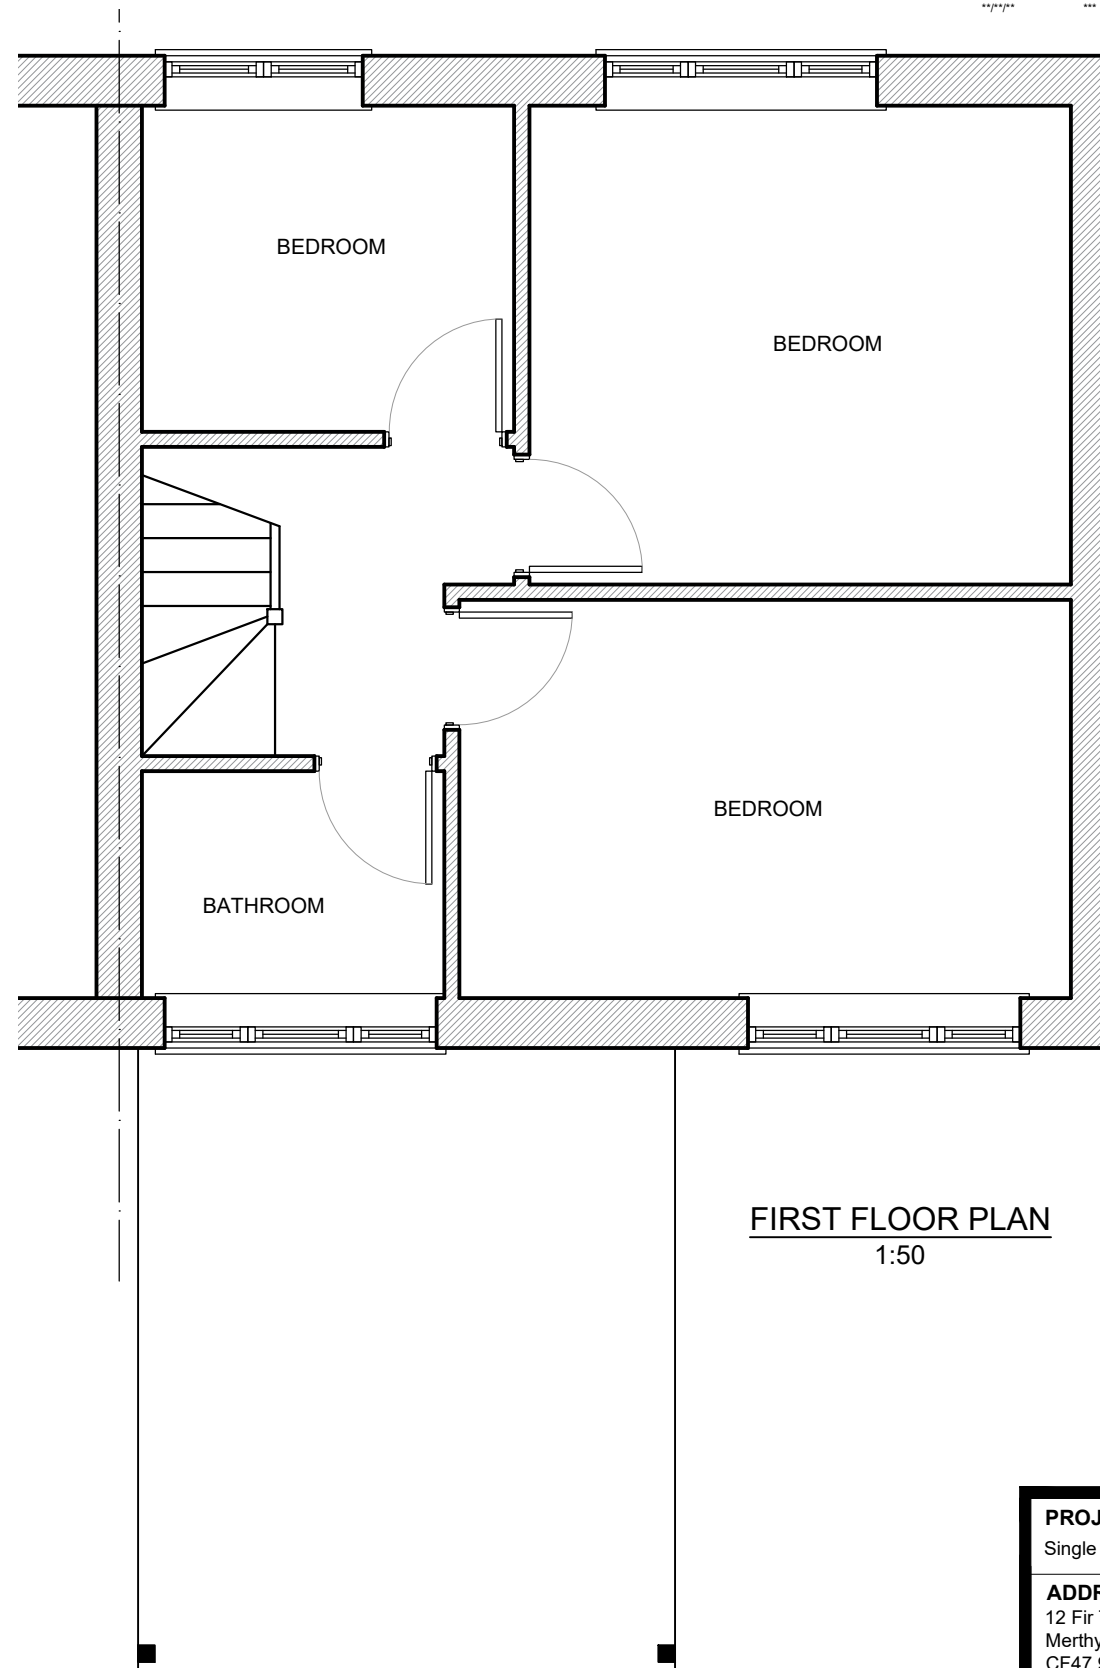

FIRST FLOOR PLAN
1:50

THERE ARE NO PROPOSED
ALTERATIONS TO ANY
INTERNAL PLANS

PROPOSED

PROJECT: Single Storey Garden Room On Rear Elevation		
ADDRESS: 12 Fir Tree Close Merthyr Tydfil CF47 9SH	DATE: 24/03/2023	JOB NO: S3D_23_02
DRAWING NO: AL(01)01	SCALE: 1:50 @ A3	

DRAWING TITLE:
Proposed Plans

SCALE BARS ON THE DRAWING SHOULD BE USED. ENSURE DOCUMENT IS
PRINTED AT THE CORRECT SCALE. ANY DISCREPENCIES SHOULD BE REPORTED.

SKICA 3D
DESIGN | RENDER | INSPIRE

SCALE: 1mm = 50mm / 1mm = 0.05m

