




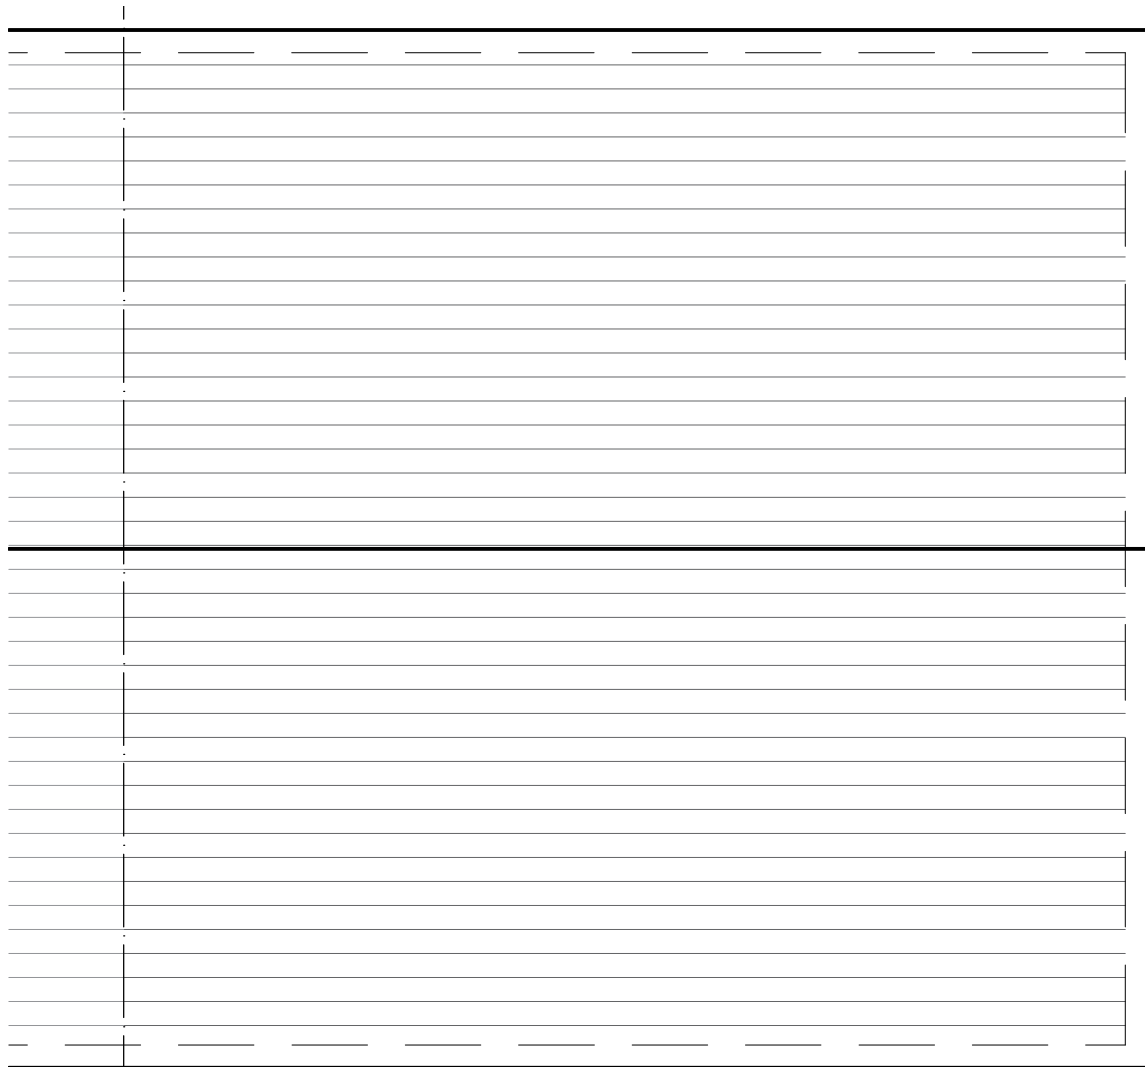

EXISTING ROOF PLAN
1:50

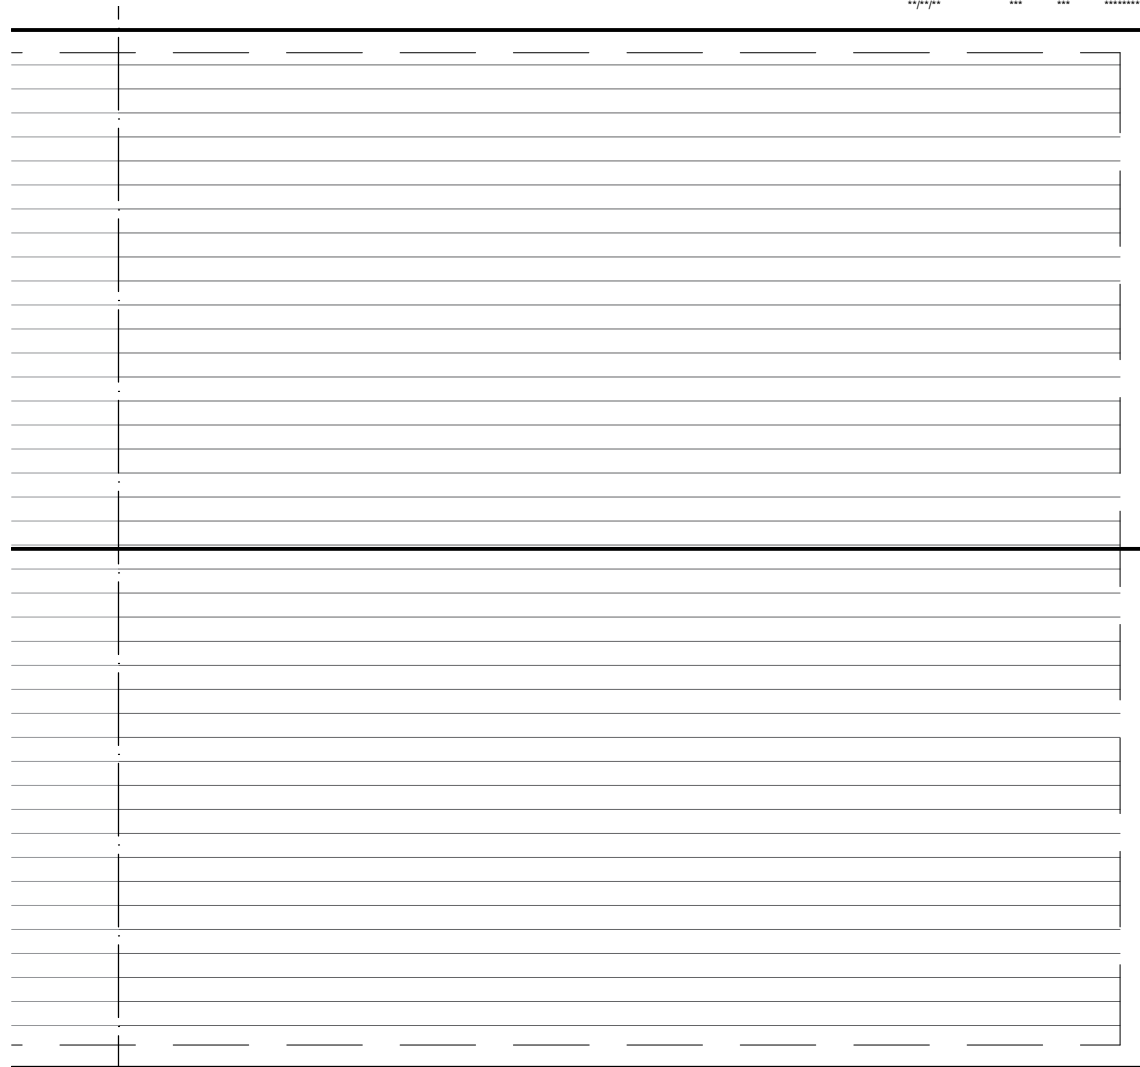

PROPOSED ROOF PLAN
1:50

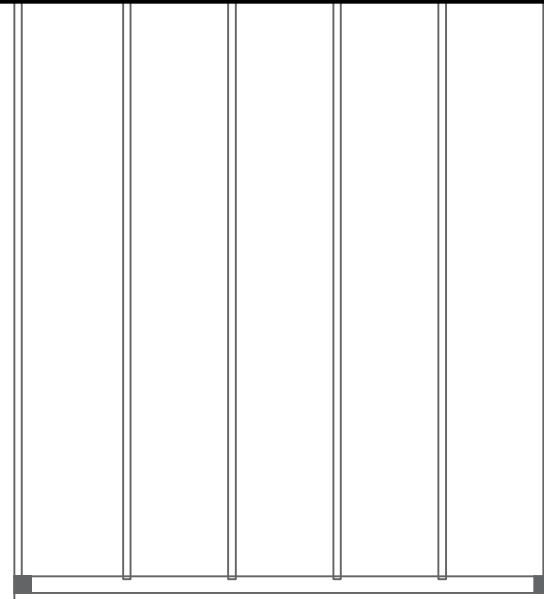

ROOF PLANS

PROJECT: Single Storey Garden Room On Rear Elevation		
ADDRESS: 12 Fir Tree Close Merthyr Tydfil CF47 9SH	DATE: 24/03/2023	JOB NO: S3D_23_02
DRAWING NO: AL(00)02	SCALE: 1:50 @ A3	
DRAWING TITLE: Existing & Proposed Roof Plans		
SCALE BARS ON THE DRAWING SHOULD BE USED. ENSURE DOCUMENT IS PRINTED AT THE CORRECT SCALE. ANY DISCREPENCIES SHOULD BE REPORTED.		
SKICA 3D DESIGN RENDER INSPIRE		

SCALE: 1mm = 50mm / 1mm = 0.05m

