




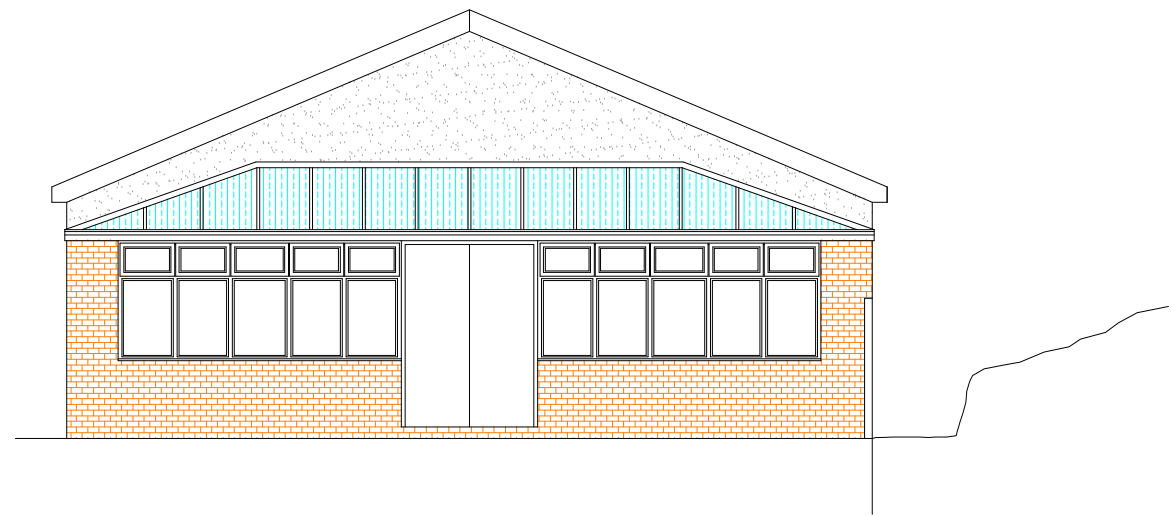


EXISTING REAR ELEVATION scale 1:100

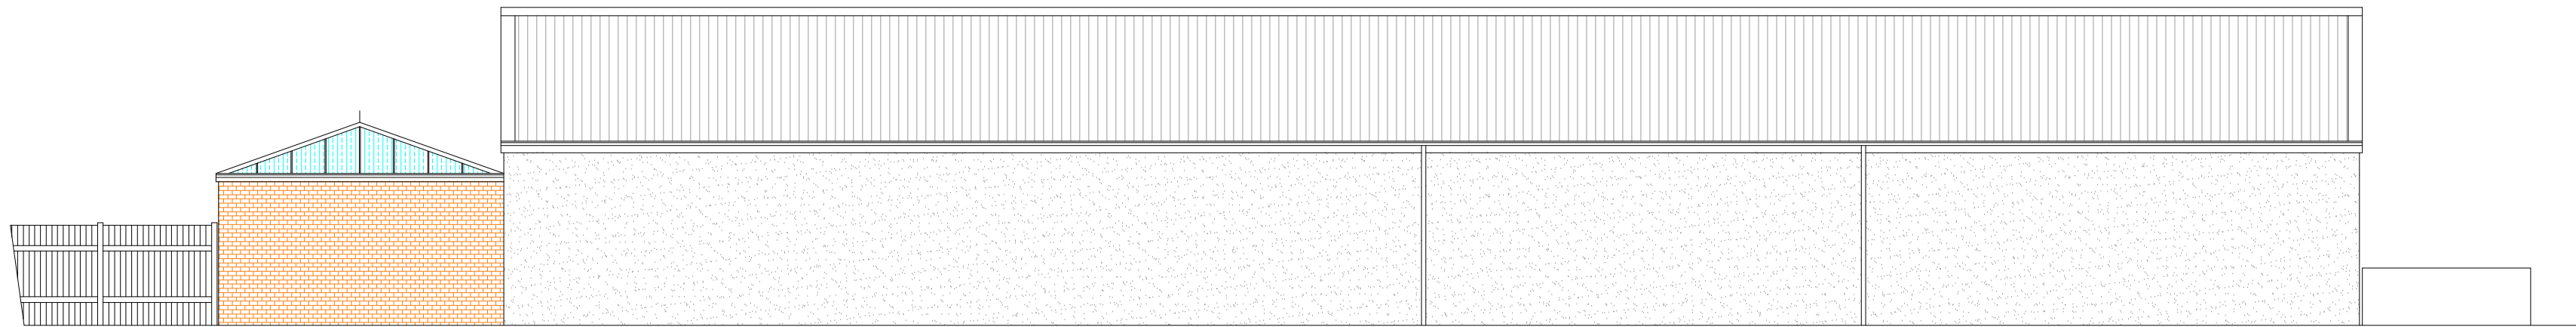


EXISTING SIDE ELEVATION scale 1:100

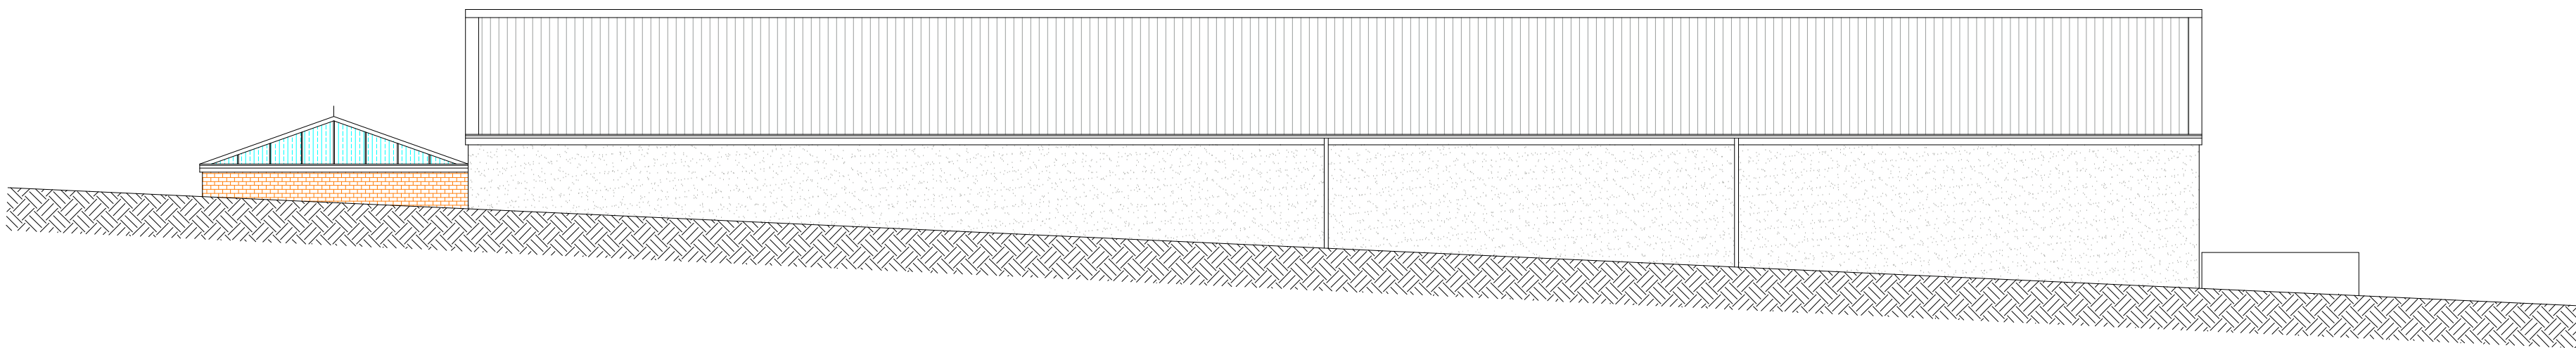


EXISTING SIDE ELEVATION(off existing track) scale 1:100

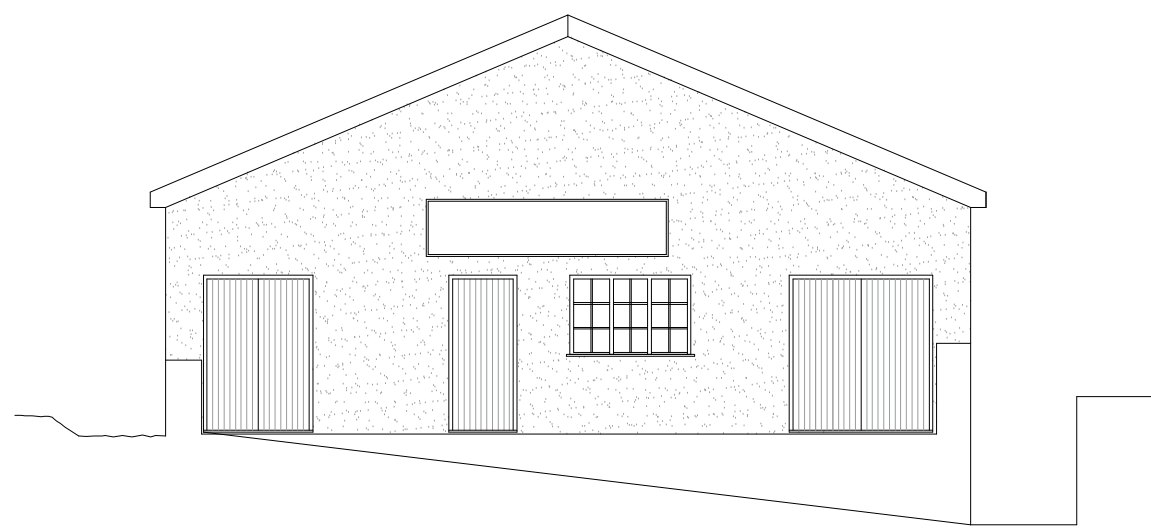


EXISTING FRONT ELEVATION (SECTION A/A) scale 1:100

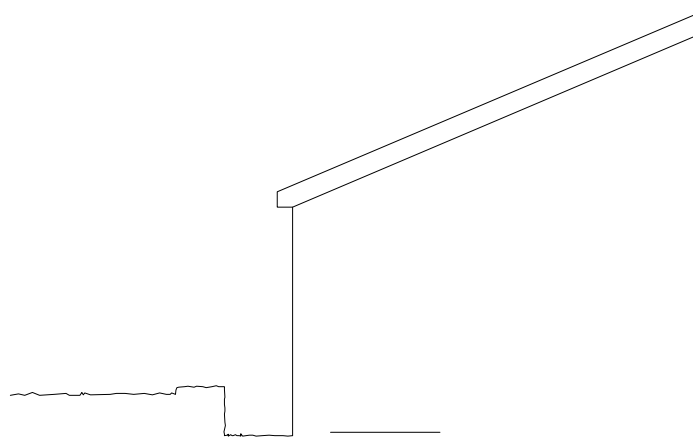

EXISTING SECTION B/B scale 1:100

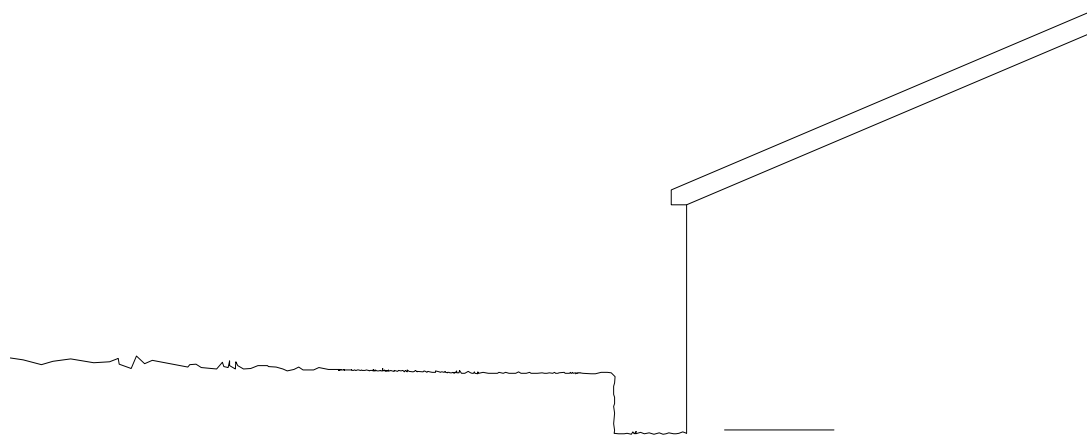

EXISTING SECTION C/C scale 1:100

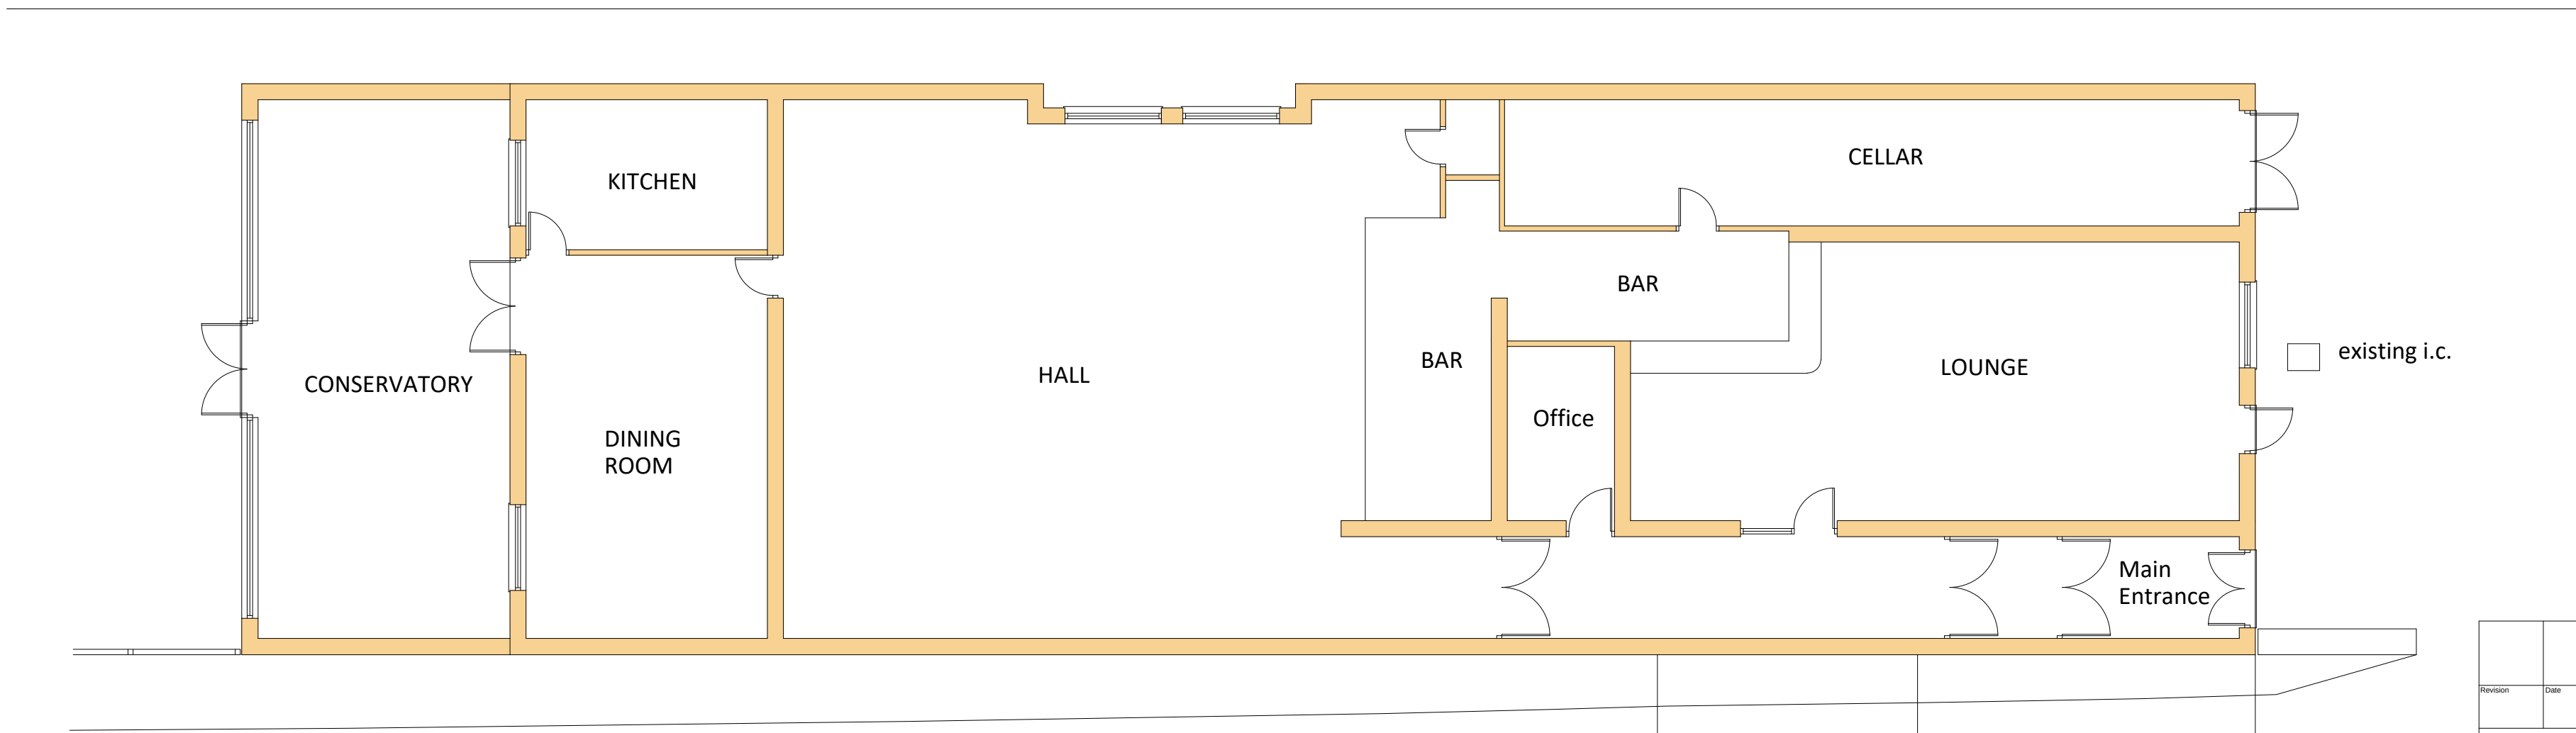

EXISTING FLOOR PLAN scale 1:100

Version	Date	Description
H. D. WILLIAMS Ltd. F.R.I.C.S. CHARTERED SURVEYORS TIRFESURYDD SIARTREDIG 123, Treallaw Road, Tonypandy, Mid Glam., CF40 2NP. Tel. (01443) 441078 Fax (01443) 434191 email: hdwilliams1@hotmail.co.uk		
Client	THE COMMITTEE OF BEDLINOG R.F.C. The Square, Bedlinog, Merthyr Tydfil. CF46 6TG	
Project	Proposed Toilet Block Extension at Bedlinog R.F.C.	
Title: EXISTING PLAN, ELEVATIONS AND SECTIONS.		
Date	Nov, 2021	Scale as noted
Drawing Number	hdw/ph/bed.01	Job Ref. Revision
 RICS		the mark of property professionalism worldwide