



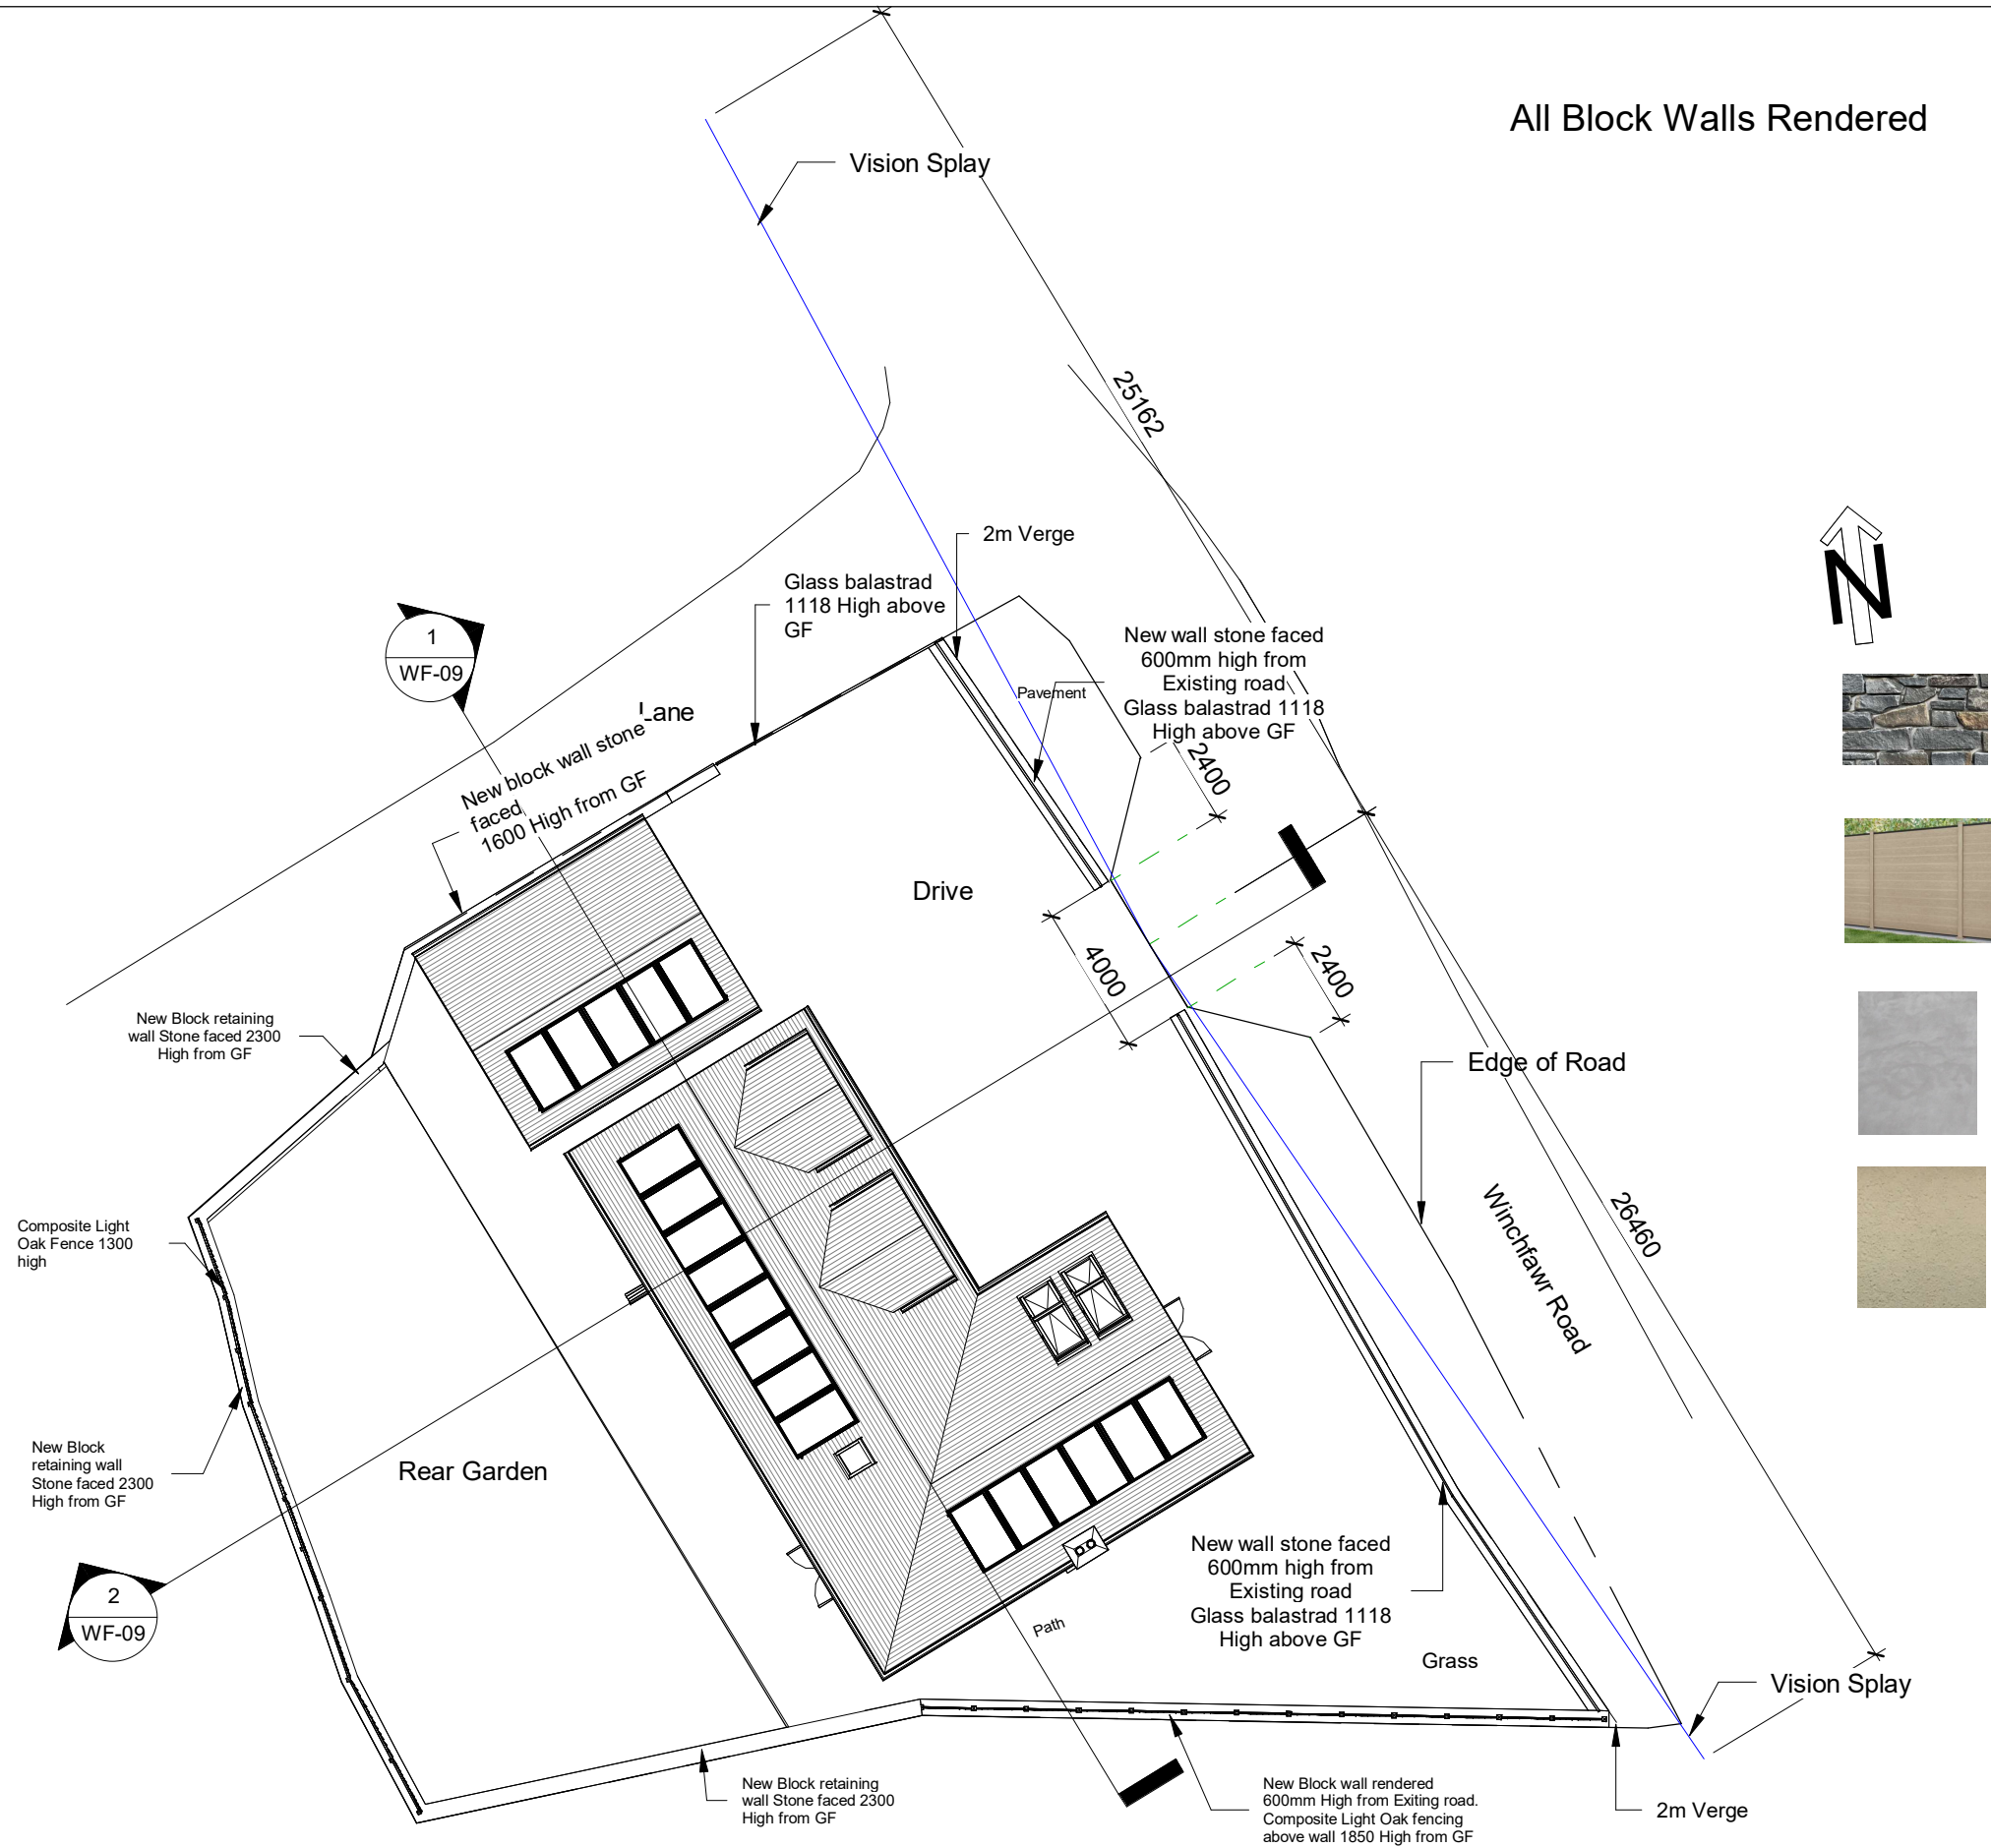


All Block Walls Rendered



Stone: Blue Pennant Sandstone
Random Cladding Slips

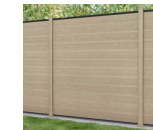

Fence: Composite Light Oak -
with composite posts

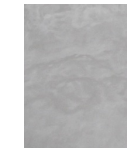

Render Plain unpainted



Render when Painted Cream

0 1.0 2.0 3.0 4.0 5.0 6.0 7.0 8.0

Scale bar @ 1:200

PROJECT
New Dwelling with Detached Garage
INDIGO DESIGN (Part of 3dcadwales Ltd) 5 Ashlea Drive,
Merthyr Tydfil, CF47 0NY Tele 01685 385746 Mob -
07940913216 Email: enquiries@indigo-3d-design.co.uk

SHEET
Proposed Site Plans
Address **Land off, Winch Fawr Road, Merthyr
Tydfil. CF48 1RD**

This Drawing is Copyright,
Dimensions to be checked
on site and not scaled from
this drawing

PURPOSE OF ISSUE
Planning Approval



DRWAING NUMBER
WF-06

Checked by JH		Drawn by PH	Scale (@ A3) 1 : 200
Rev No	Description	Date	
A	Issue	30/11/2022	
B	Vision splay shown	22/05/2022	
C	Levels Added	01/12/2024	
D	Levels & 2m verge added	22/04/2025	