


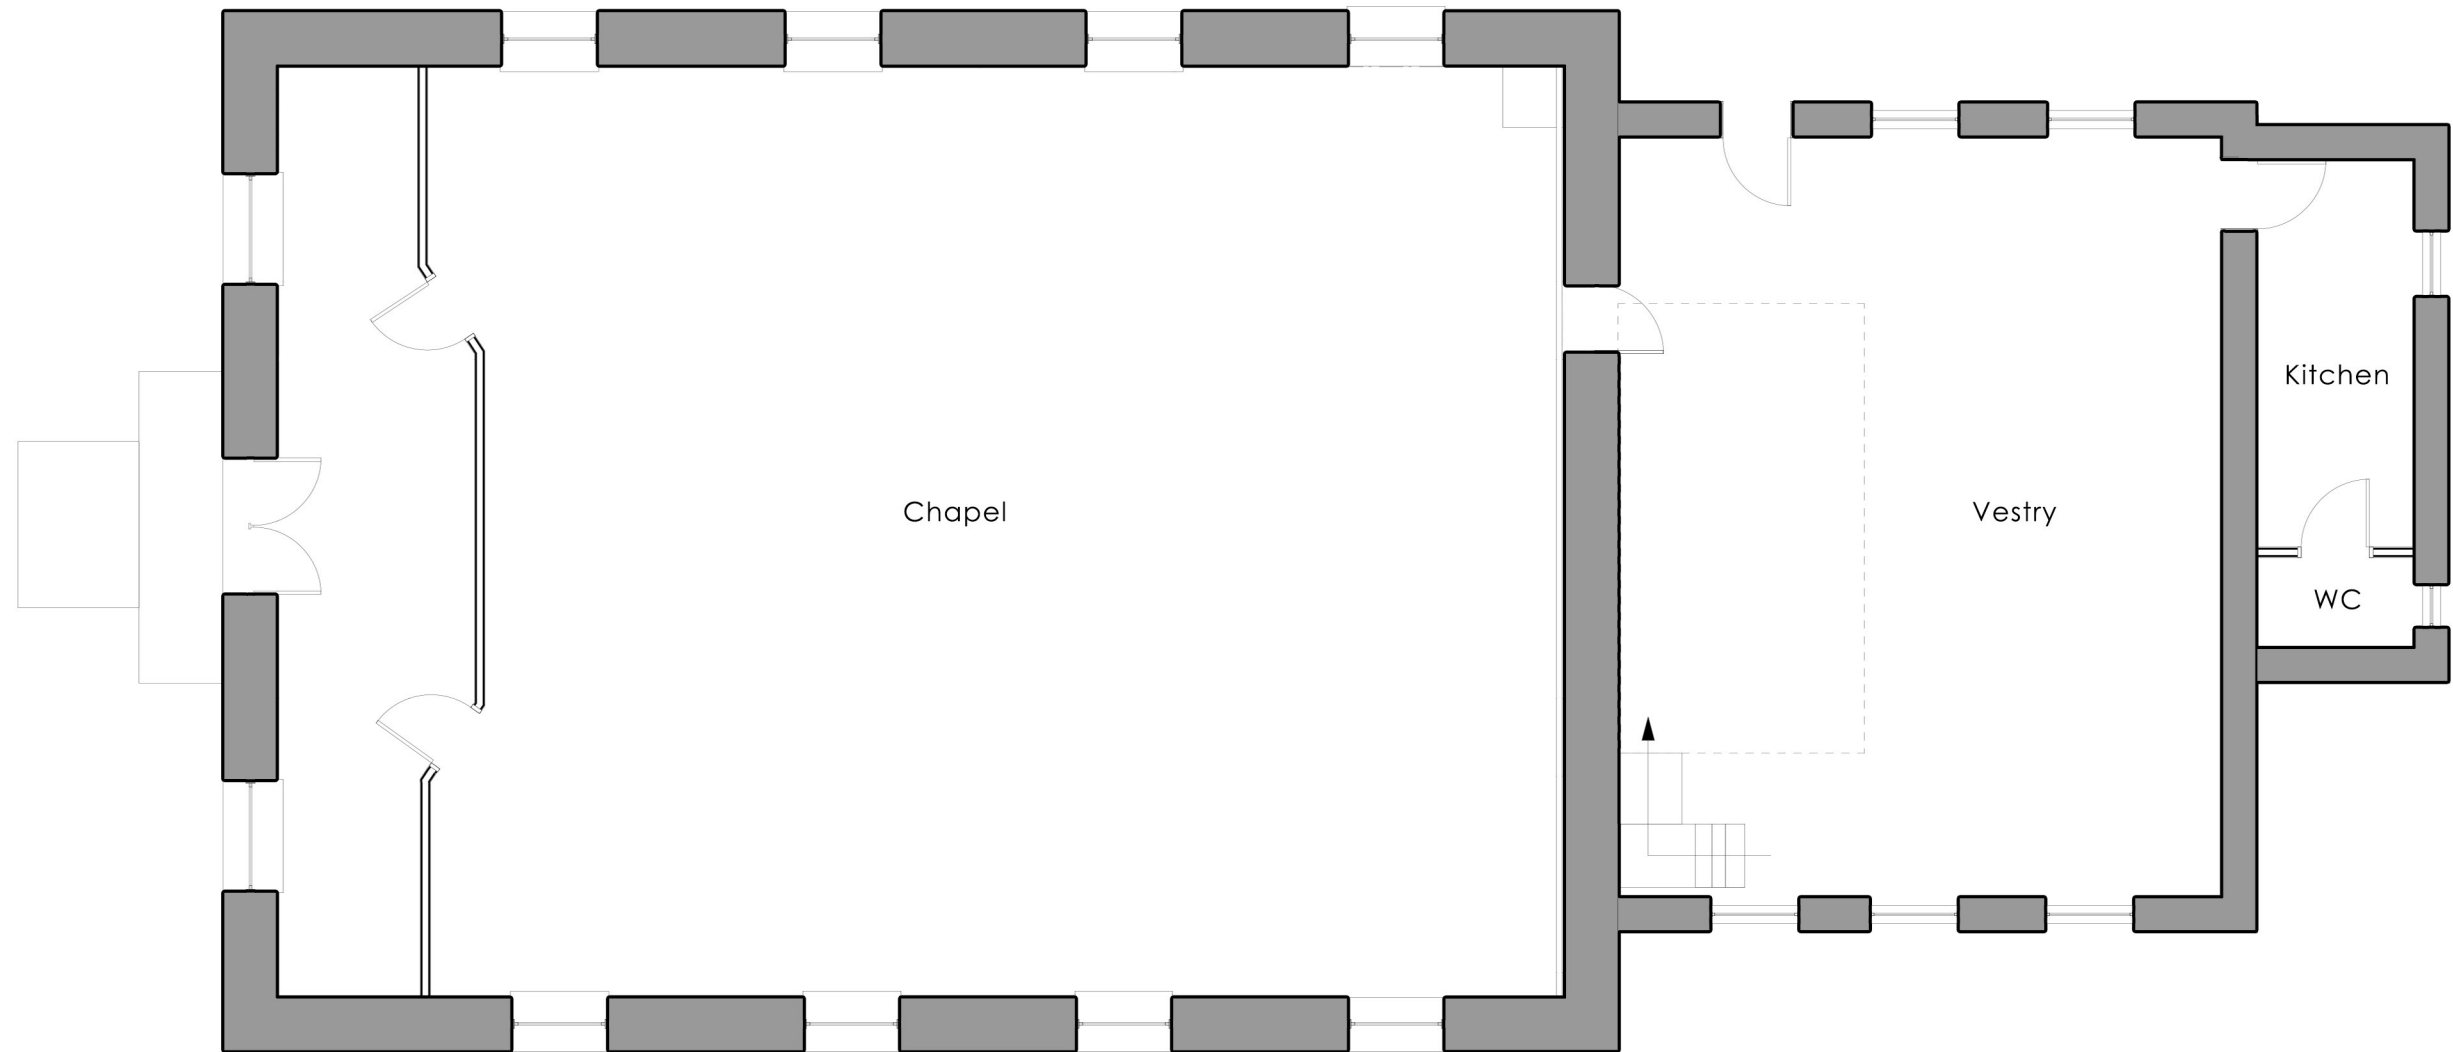

Brynhyfryd Chapel Treharris		Job No. 25_061	Rev.
Title Existing Floor Plan		Dwg No. AL(0)01	
Date June 2025	Drawn	Scale 1:100 @ A3	
 Architects · Town planners Environmental & Urban design			
Unit 1A, Compass Business Park, Pacific Road, Cardiff, CF24 5HL		www.cjarchitects.co.uk tel: 029 20452100	