



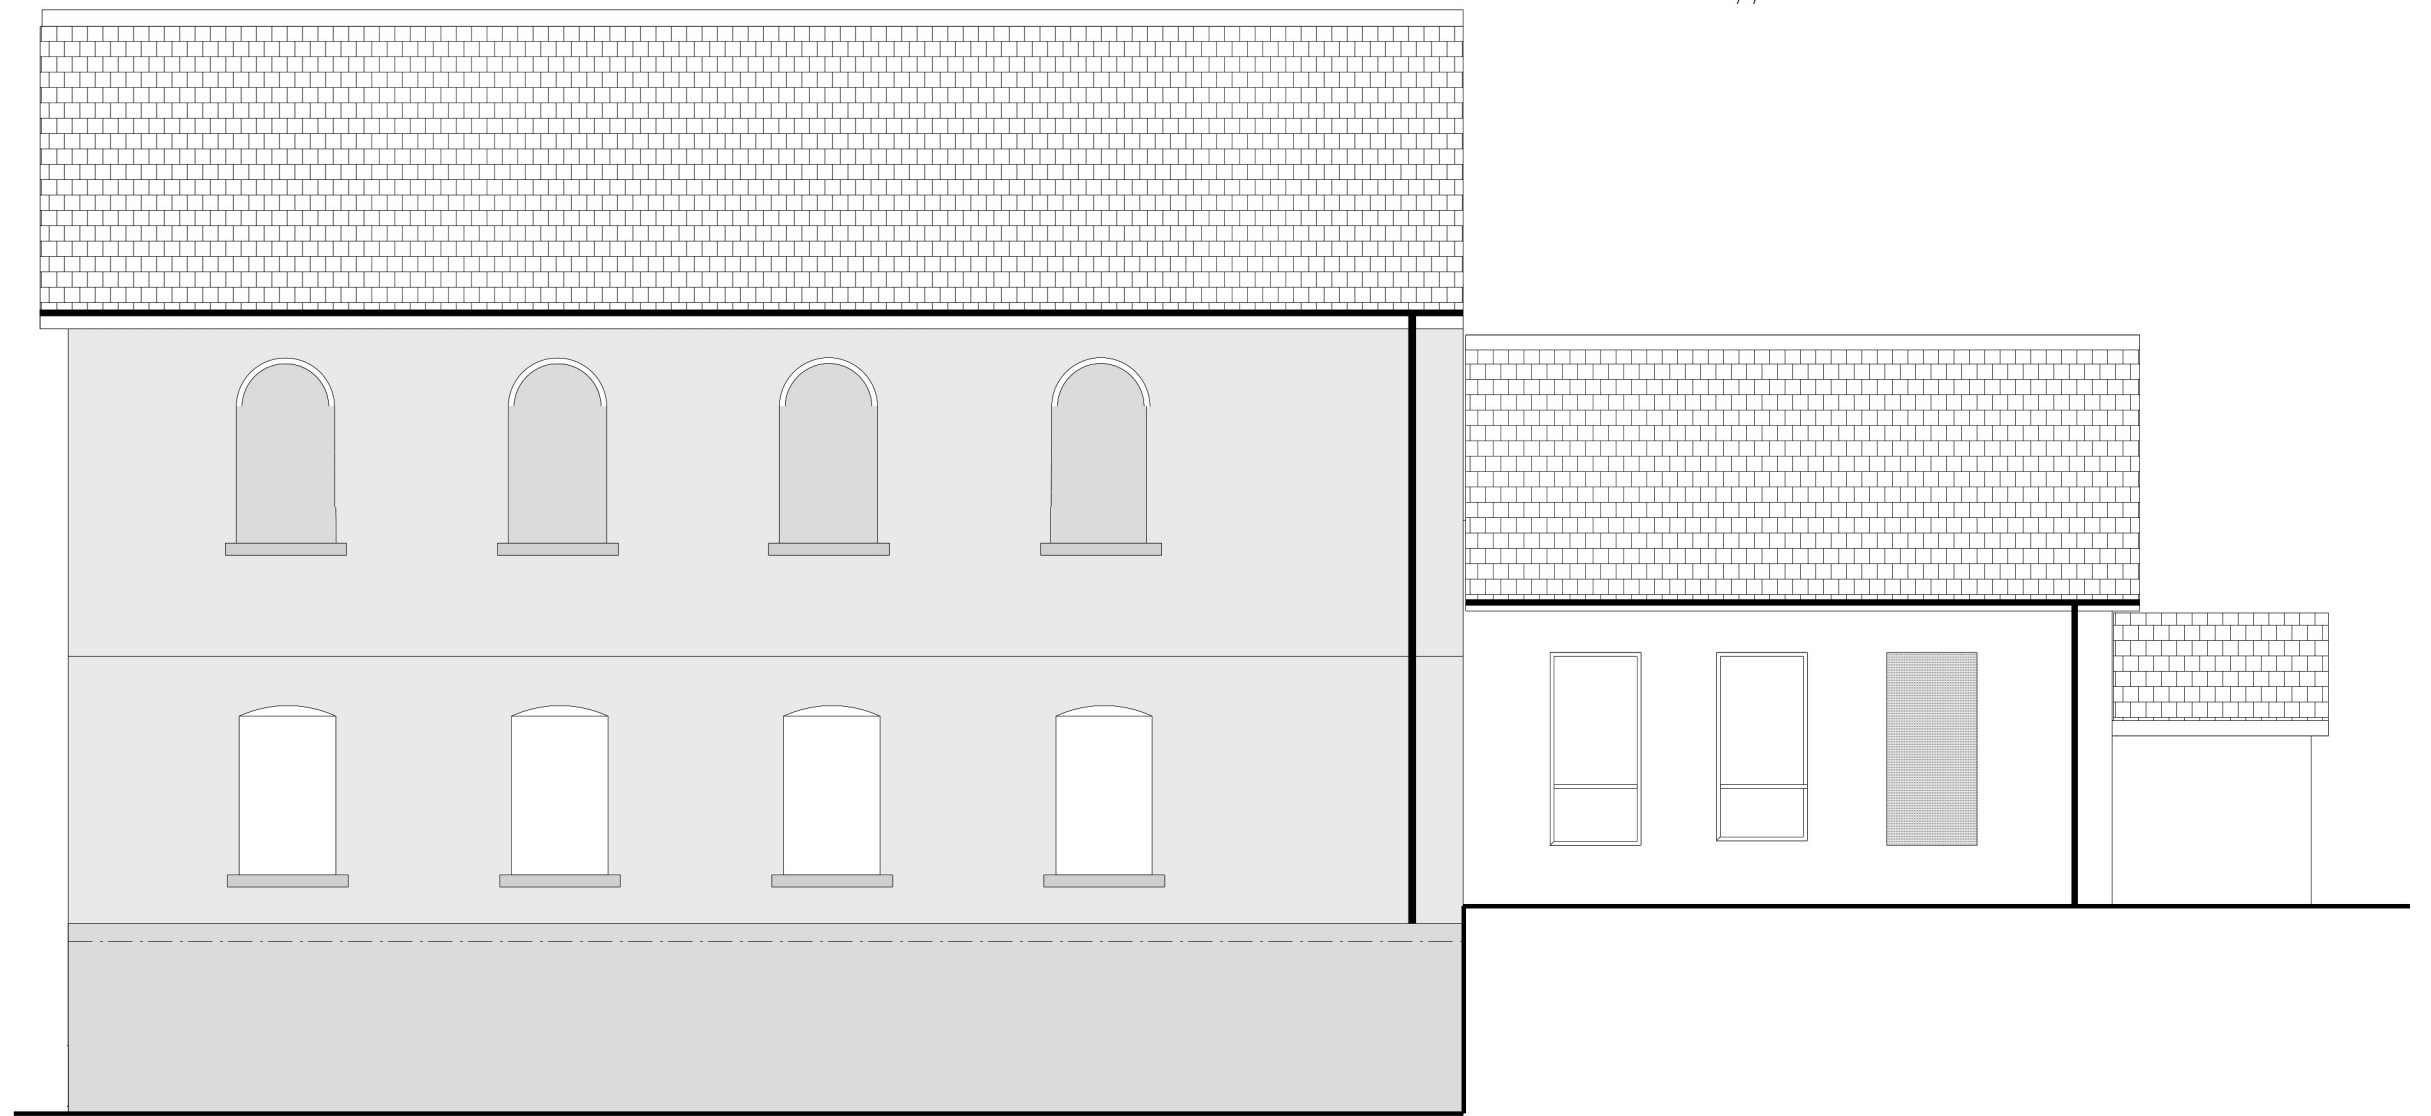


Front Elevation

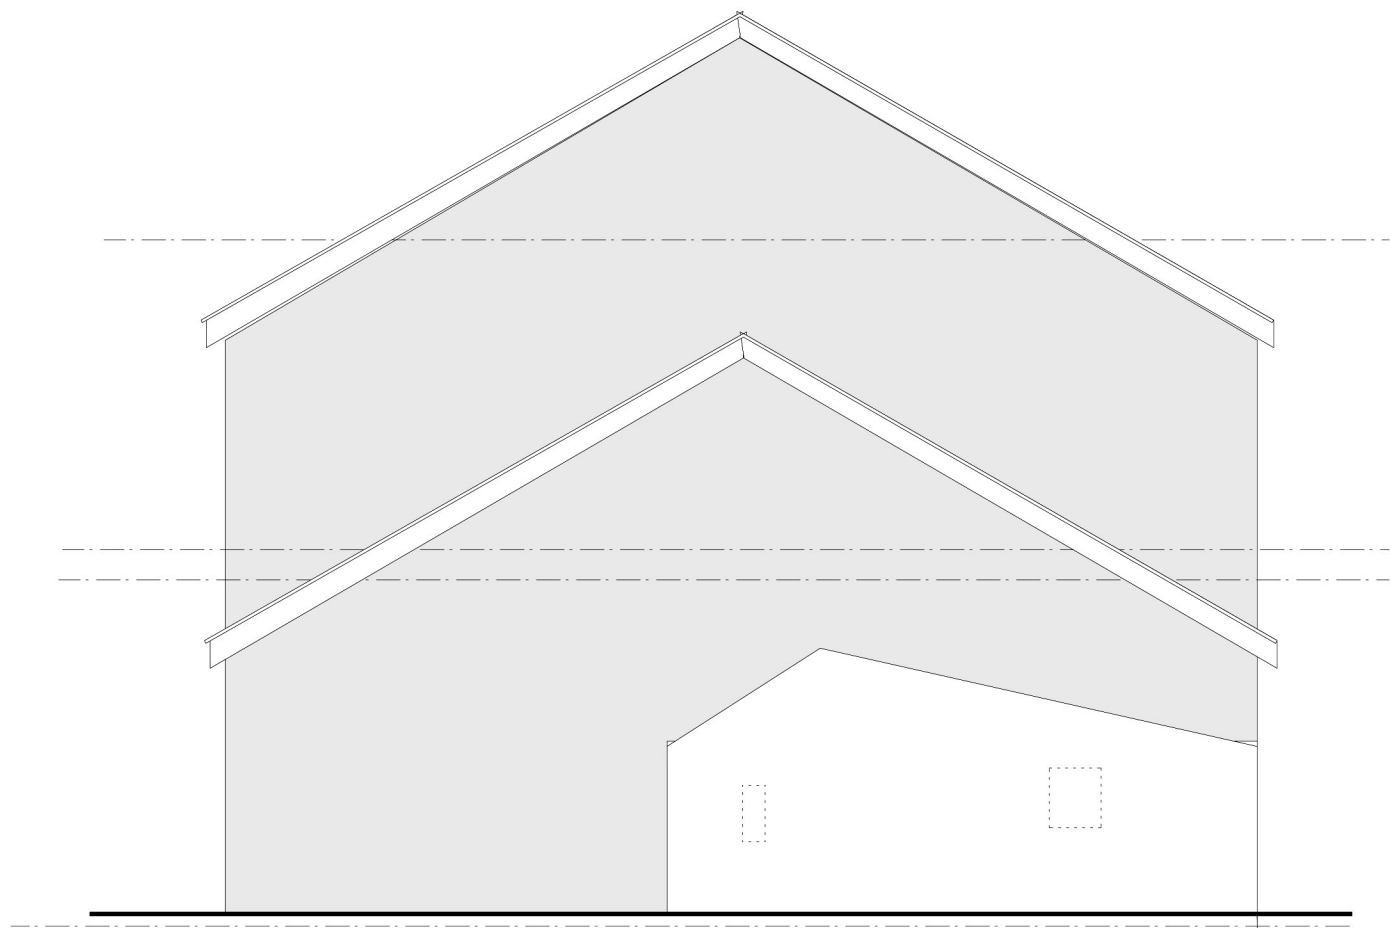

RH Side Elevation



Rear Elevation

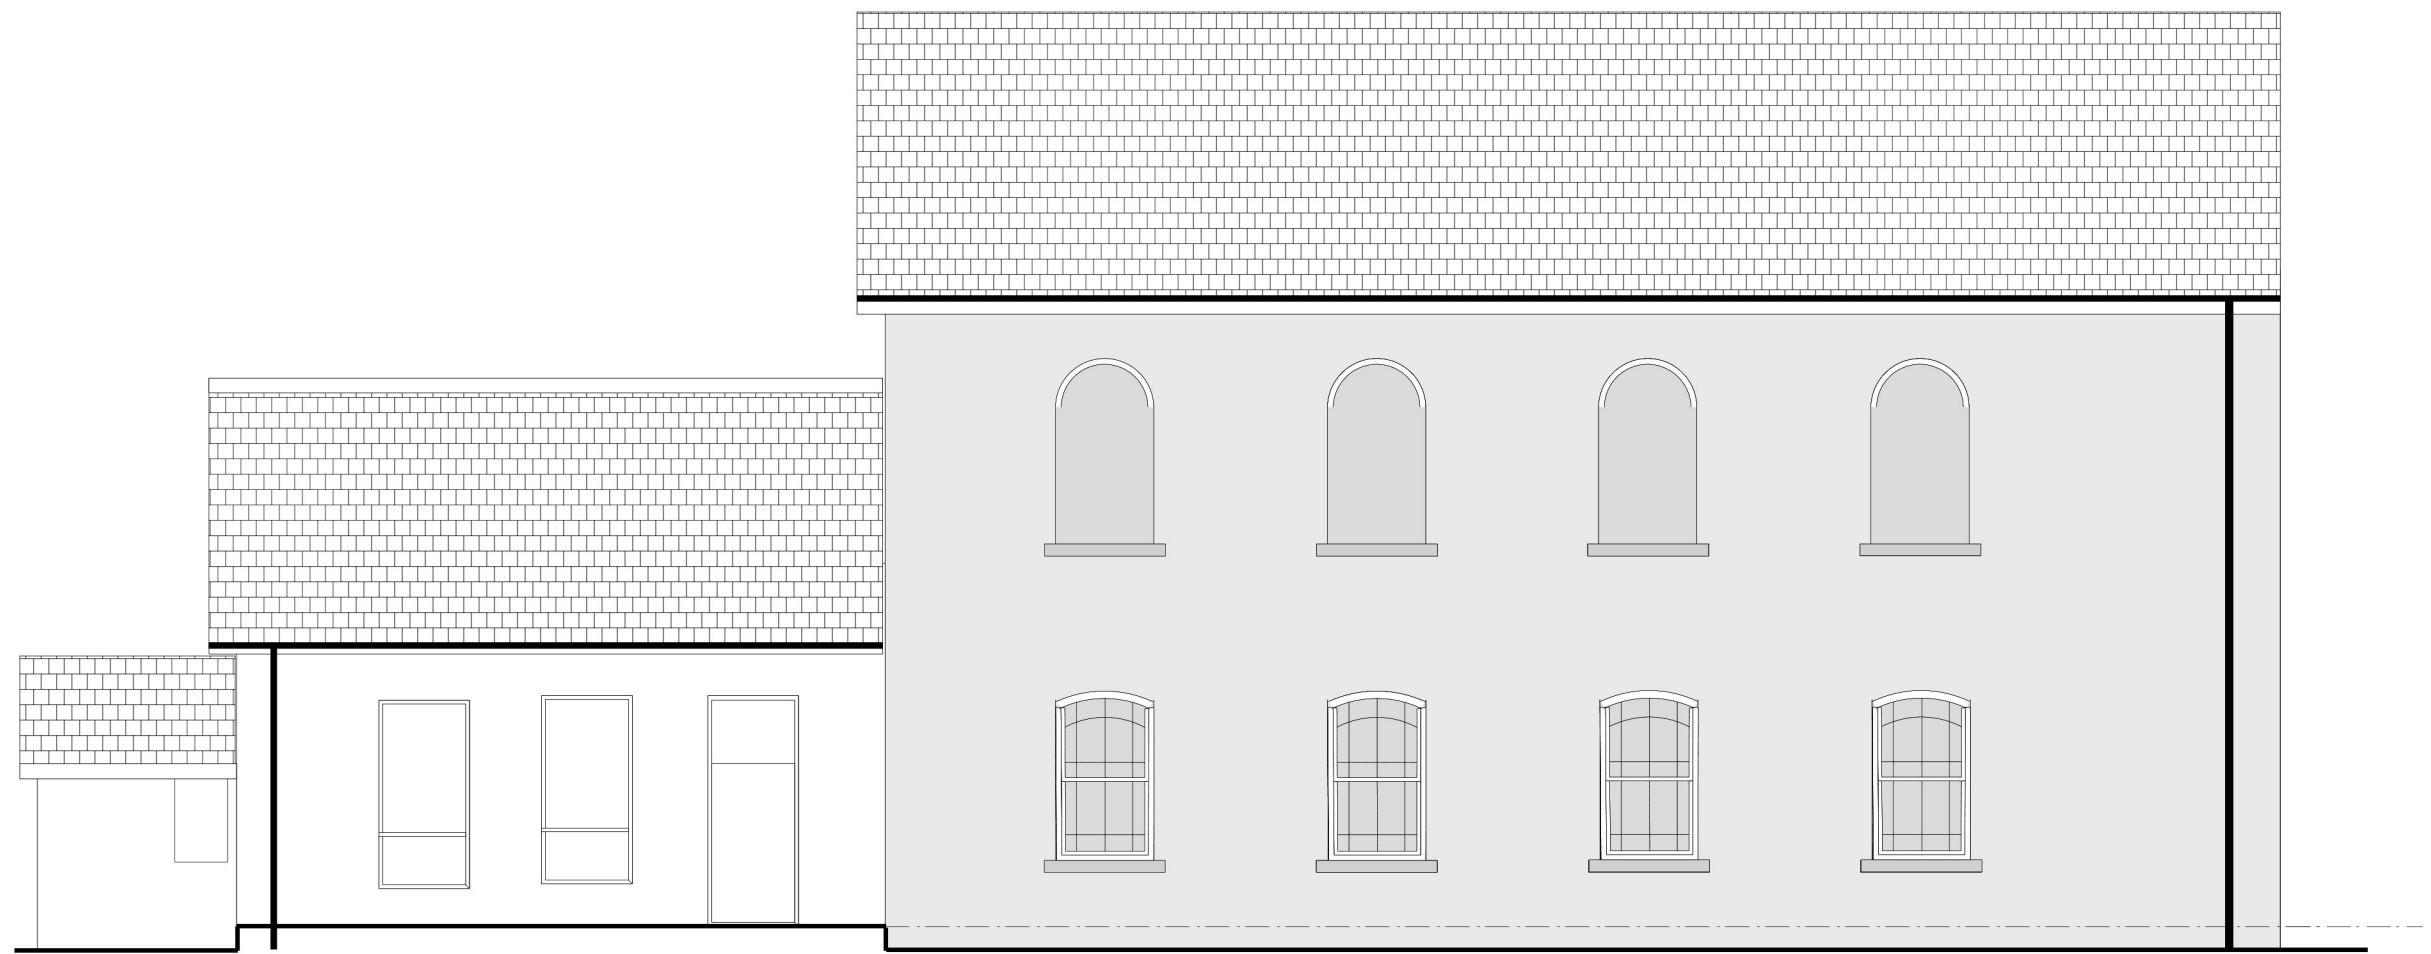

LH Side Elevation

Brynhyfryd Chapel Treharris		Job No. 25_061	Rev.
		Dwg No. AL(0)02	
Title Existing Elevations			
Date June 2025	Drawn	Scale 1:100 @ A2	
 Architects · Town planners Environmental & Urban design			
Unit 1A, Compass Business Park, Pacific Road, Cardiff. CF24 5HL			
www.c2architects.co.uk tel: 029 20452100			