




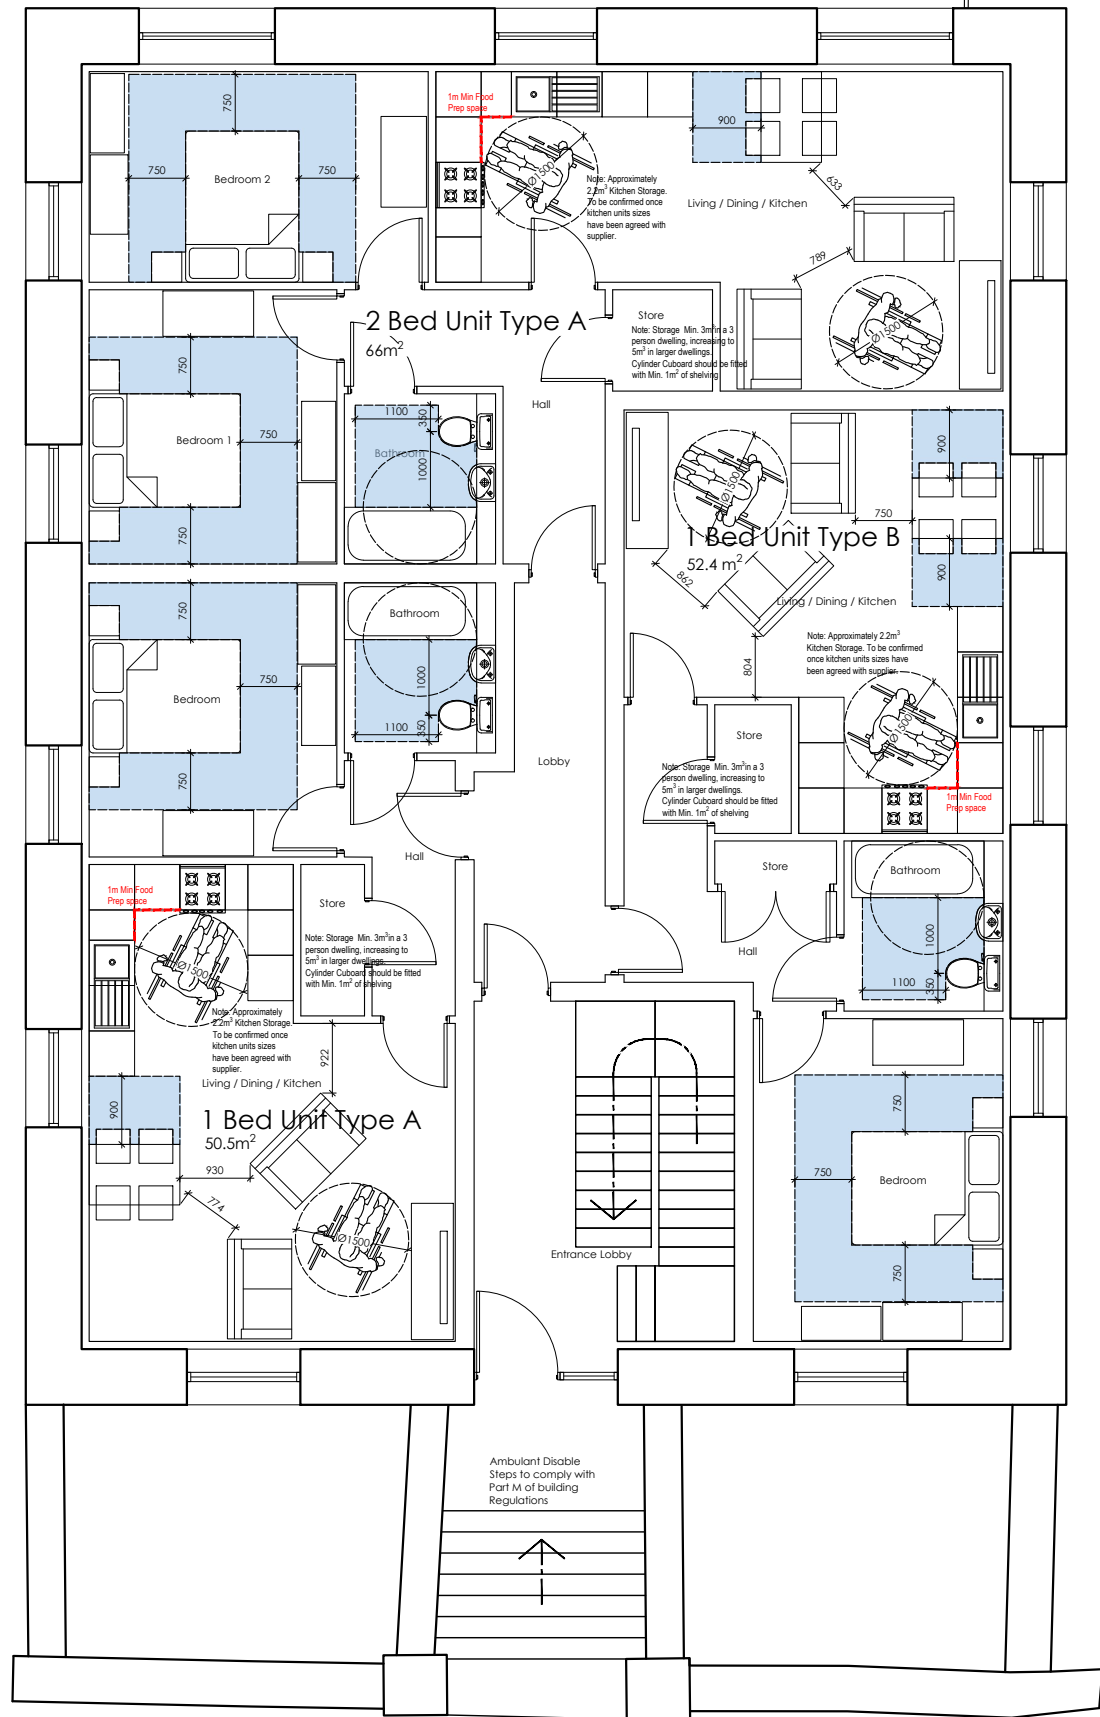

Proposed Ground Floor Plan
Scale 1:100

 

Scale 1:200

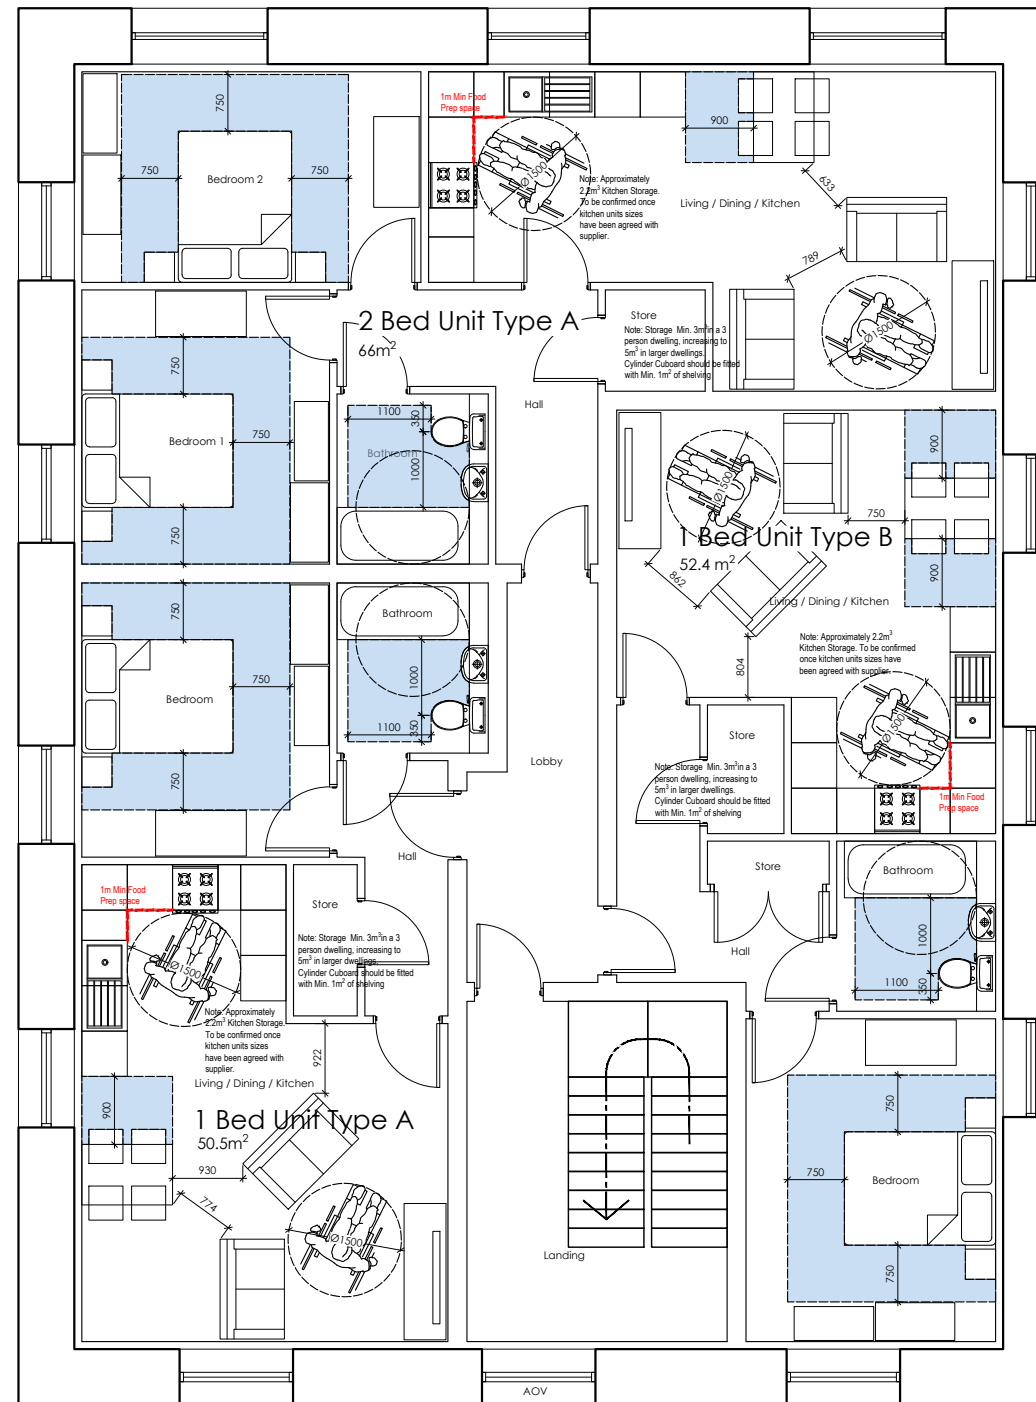

Proposed First Floor Plan
Scale 1:100


Date
11/06/25

Drawn

Check

Description

Rev.
*

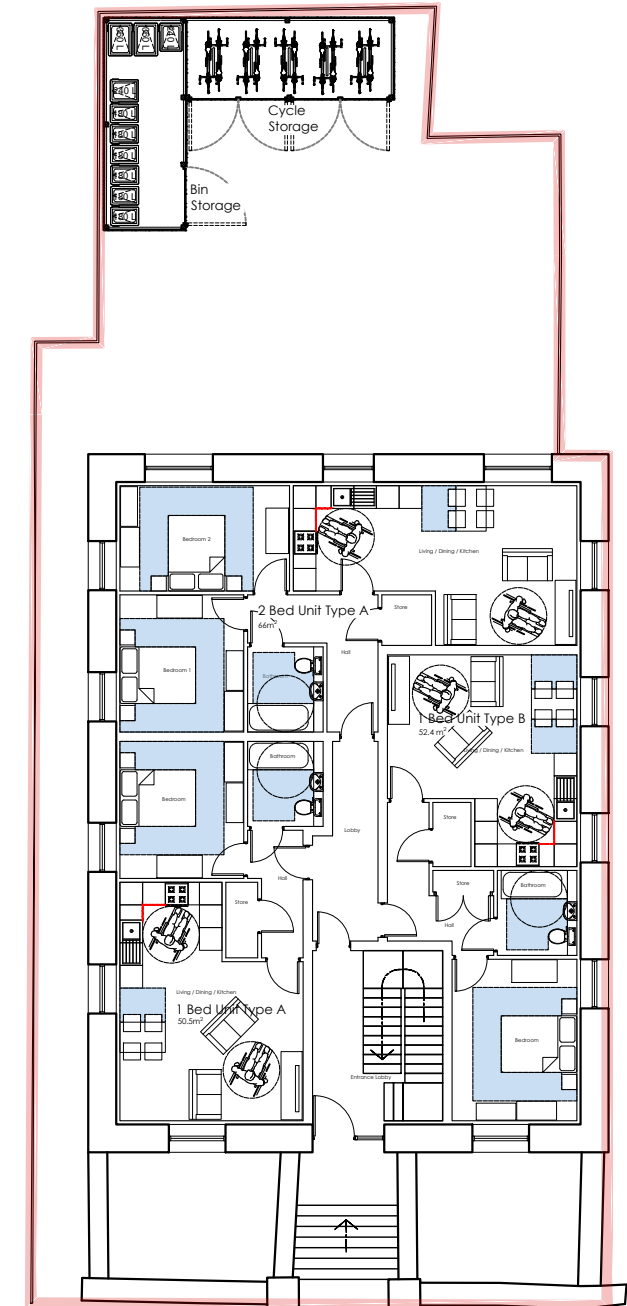

Proposed Amenity Plan
Scale 1:200

Brynhyfryd Chapel Treharris		Job No. 25_061	Rev. AL(0)03
Title Proposed Floor Plans & Amenity Plan			
Date 11.06.25	Drawn ***	Scale Various @ A3	
		Architects · Town planners Environmental & Urban design	
Unit 1A, Compass Business Park, Pacific Road, Cardiff. CF24 5HL		www.c2architects.co.uk tel: 029 20452100	