



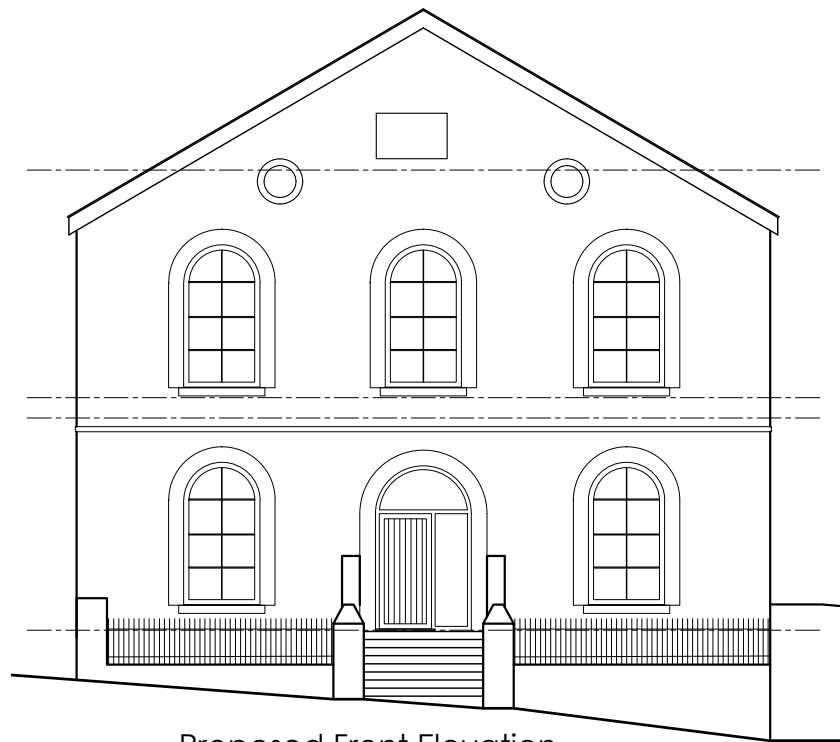


Proposed Front Elevation
Scale 1:150

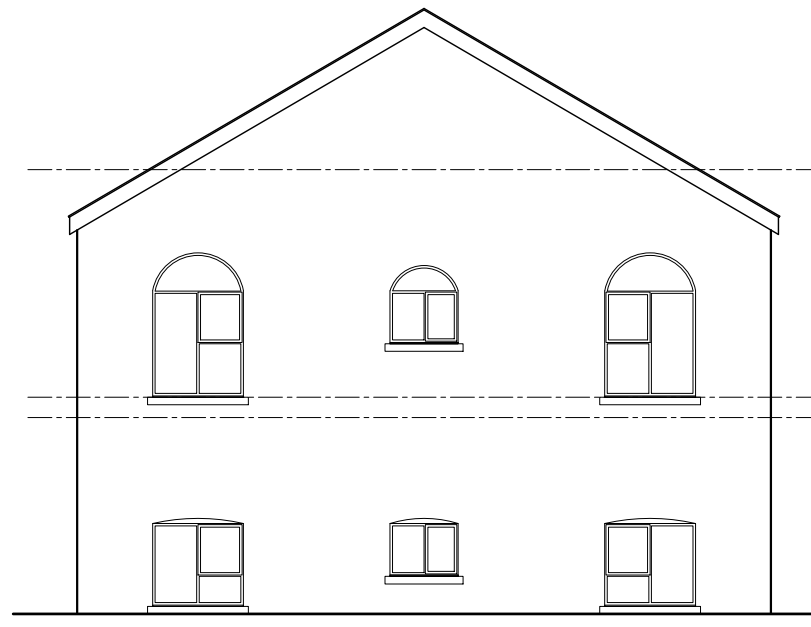


Proposed Side Elevation
Scale 1:150



Proposed Rear Elevation
Scale 1:150

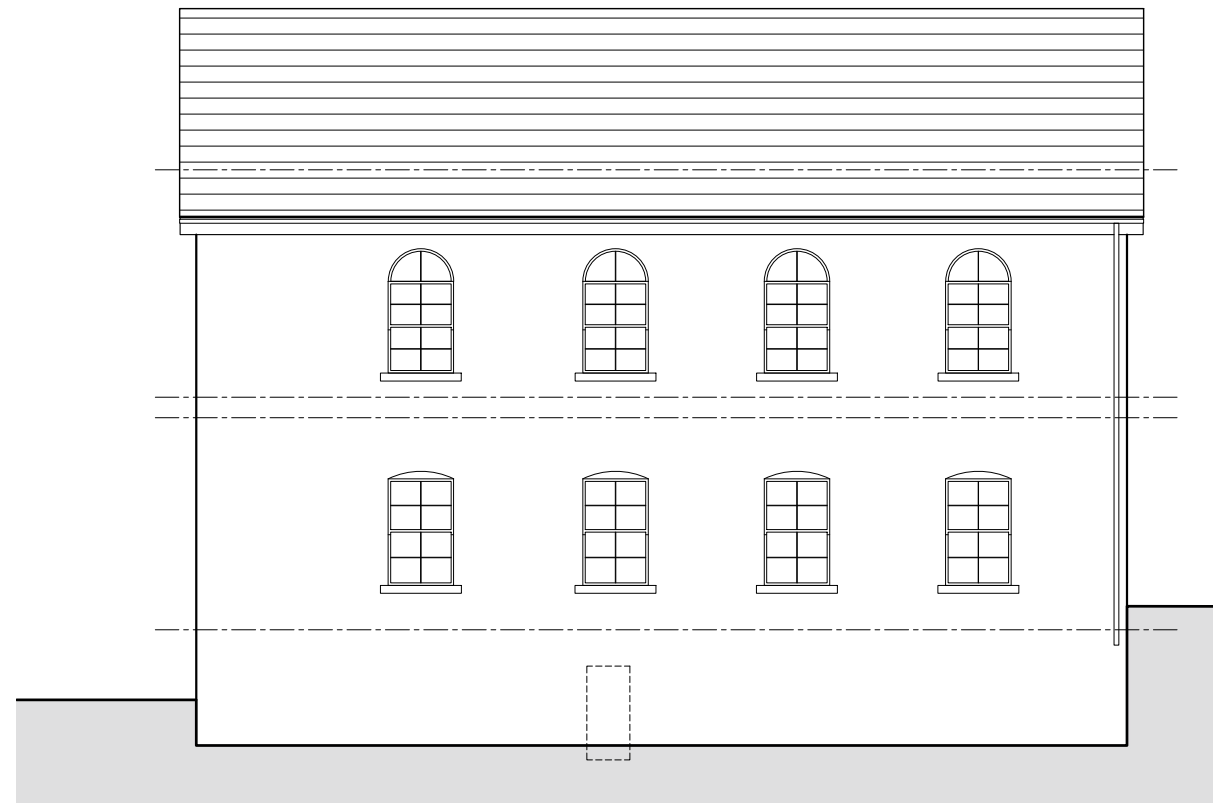

Proposed Side Elevation
Scale 1:150

 

Brynhyfryd Chapel Treharris		Job No. 25_061	Rev.
Title Proposed Elevations		Dwg No. AL(0)04	
Date 11.06.25	Drawn ***	Scale 1:150 @ A3	
 Architects · Town planners Environmental & Urban design		Unit 1A, Compass Business Park, Pacific Road, Cardiff. CF24 5HL www.c2architects.co.uk tel: 029 20452100	