




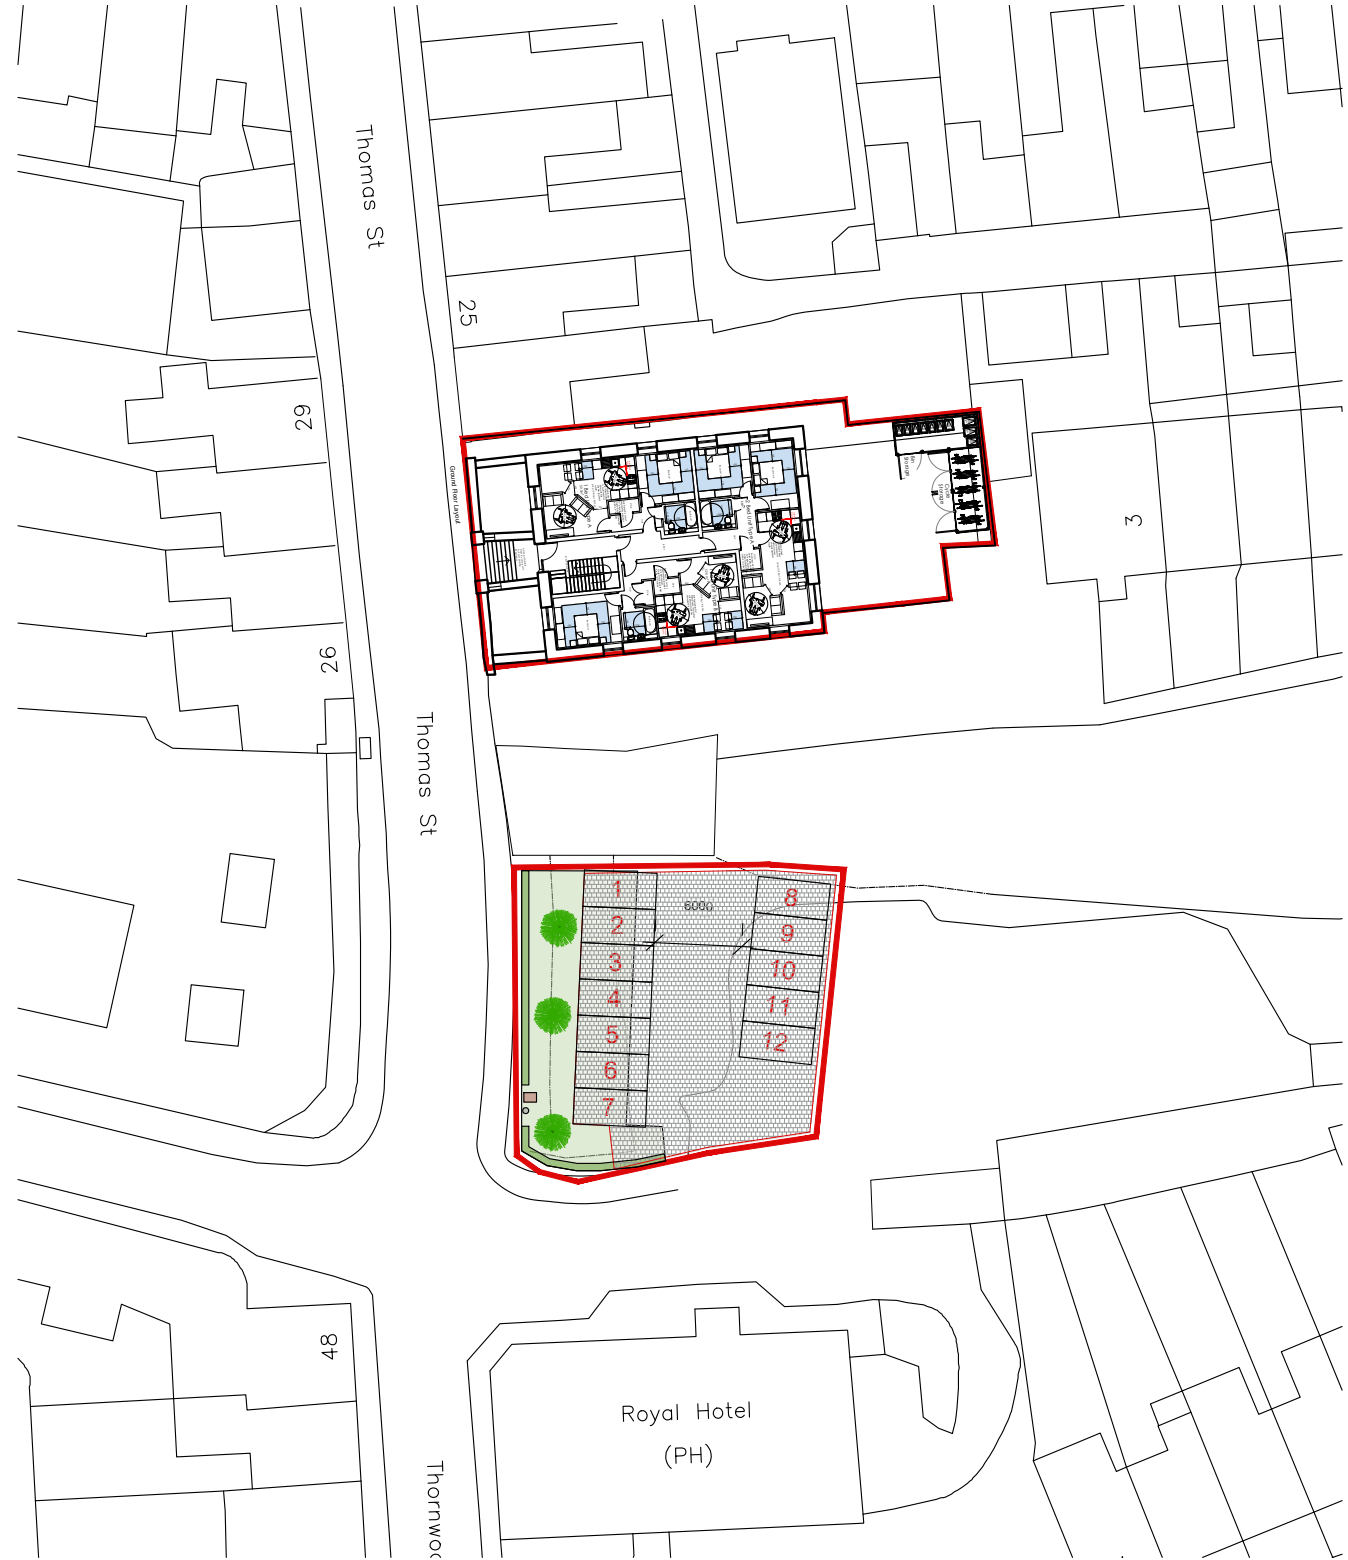

Existing Site Plan
Scale 1:500

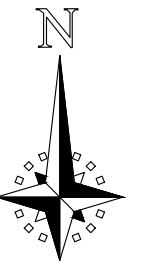

Proposed Site Plan
Scale 1:500

 

Brynhyfryd Chapel Treharris		Job No. 25_061
		Rev. *
Title Existing & Proposed Site Plan		
Date 27.06.25	Drawn ***	Scale 1:500 @ A3
 Architects Town planners Environmental & Urban design		
Unit 1A, Compass Business Park, Pacific Road, Cardiff. CF24 5HL		www.cjarchitects.co.uk tel: 029 20452100