


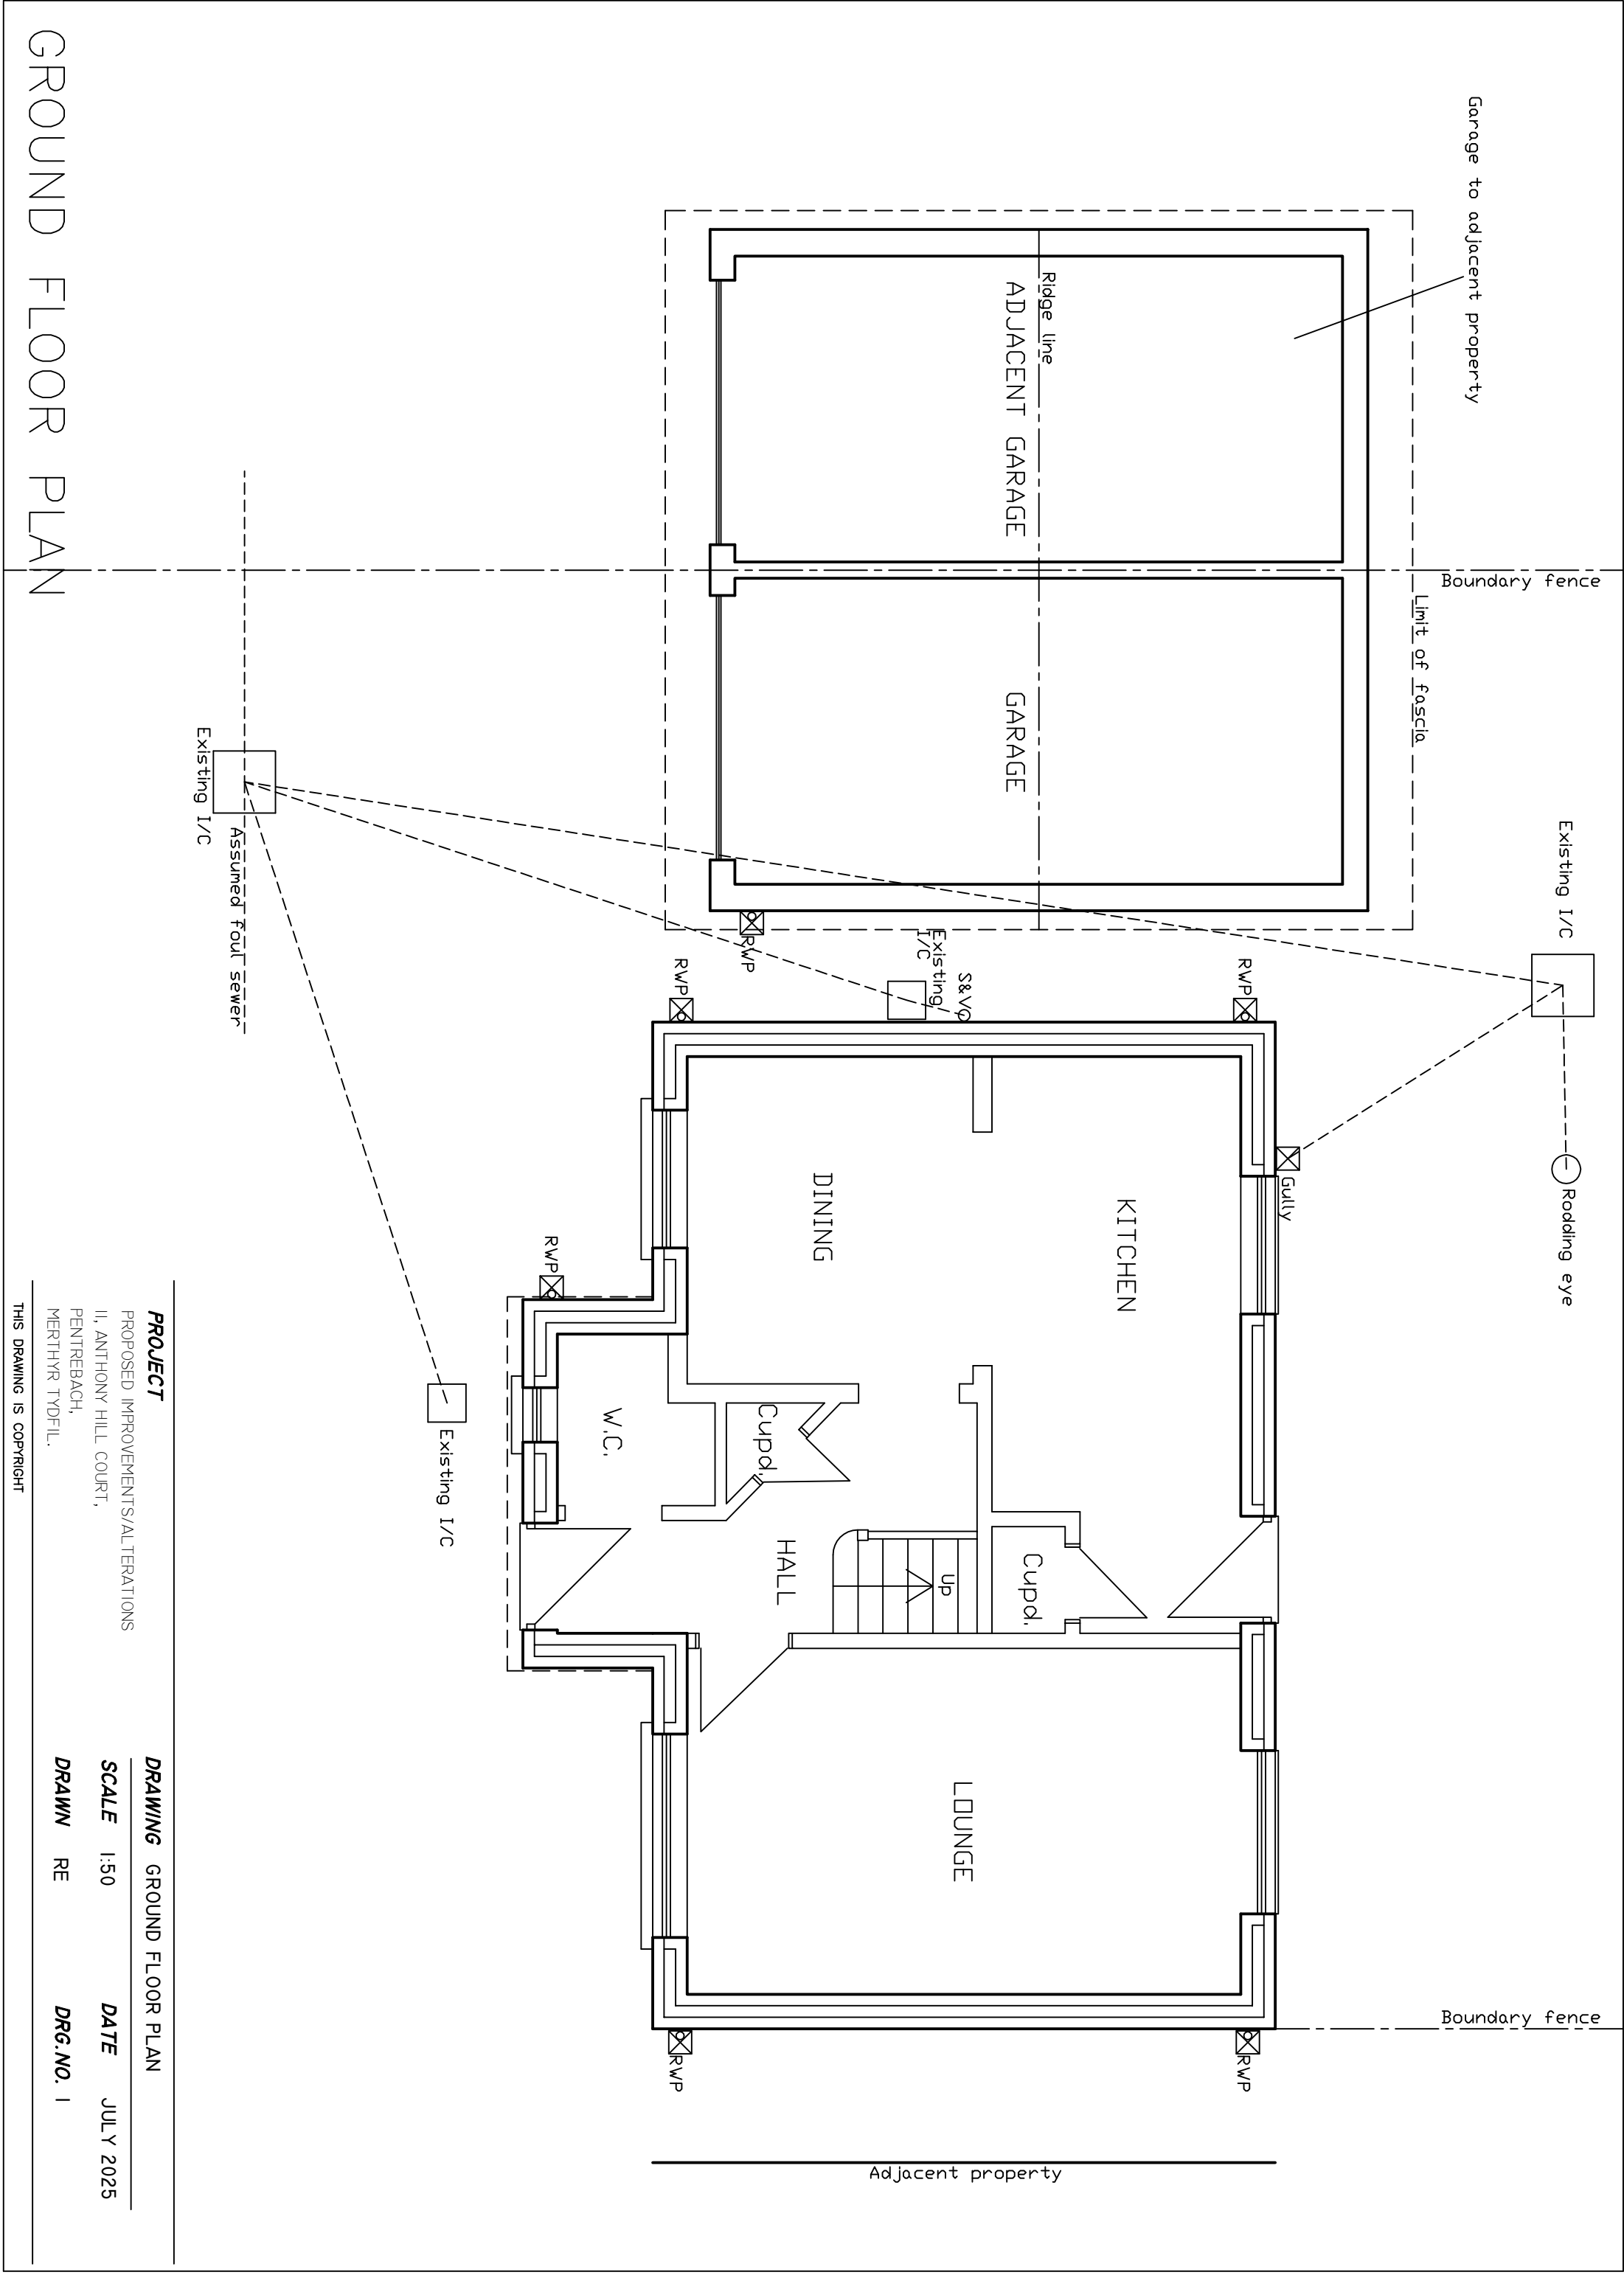

GROUND FLOOR PLAN

PROJECT

PROPOSED IMPROVEMENTS/ALTERATIONS
11, ANTHONY HILL COURT,
PENTREBACH,
MERTHYR TYDFIL.

DRAWING GROUND FLOOR PLAN

SCALE 1:50 DATE JULY 2025

DRAWN RE DRG.NO. 1