


Superimposed outline
of garage block

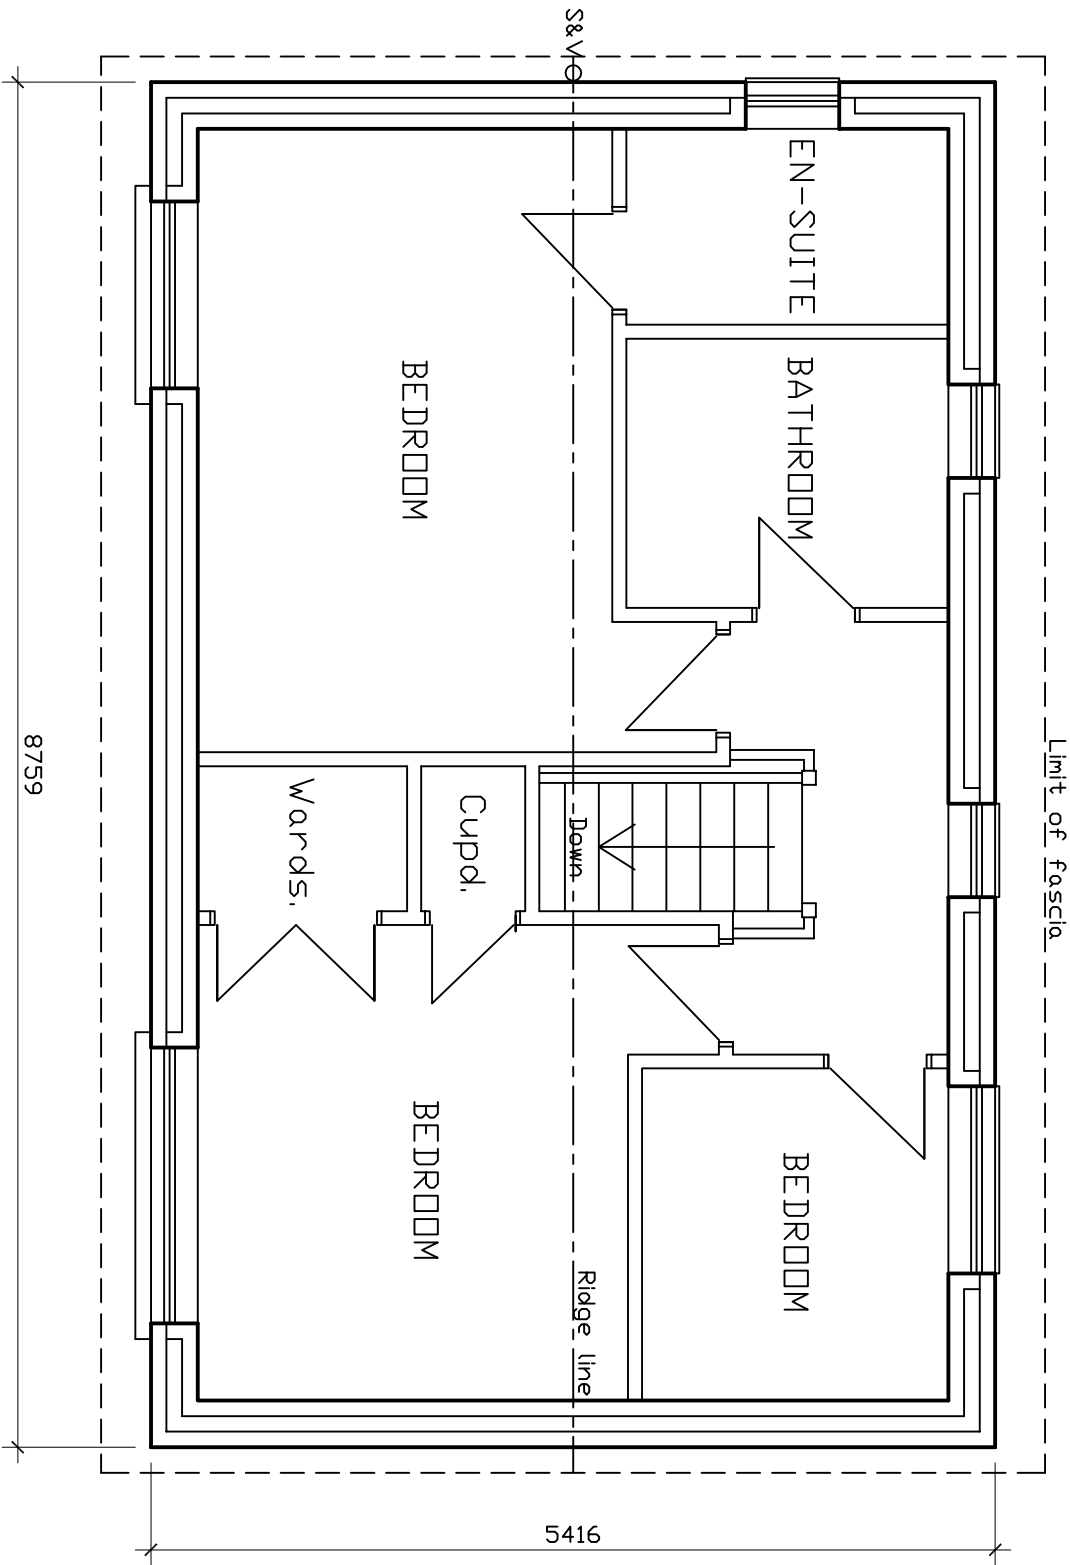

FIRST FLOOR PLAN

PROJECT

PROPOSED IMPROVEMENTS/ALTERATIONS
II, ANTHONY HILL COURT,
PENTREBACH,
MERTHYR TYDFIL.

DRAWING FIRST FLOOR PLAN

SCALE 1:50 **DATE** JULY 2025

DRAWN RE **DRG.NO.** 2

THIS DRAWING IS COPYRIGHT